DELEGATED

04.JAN.2001* 3119

block plan

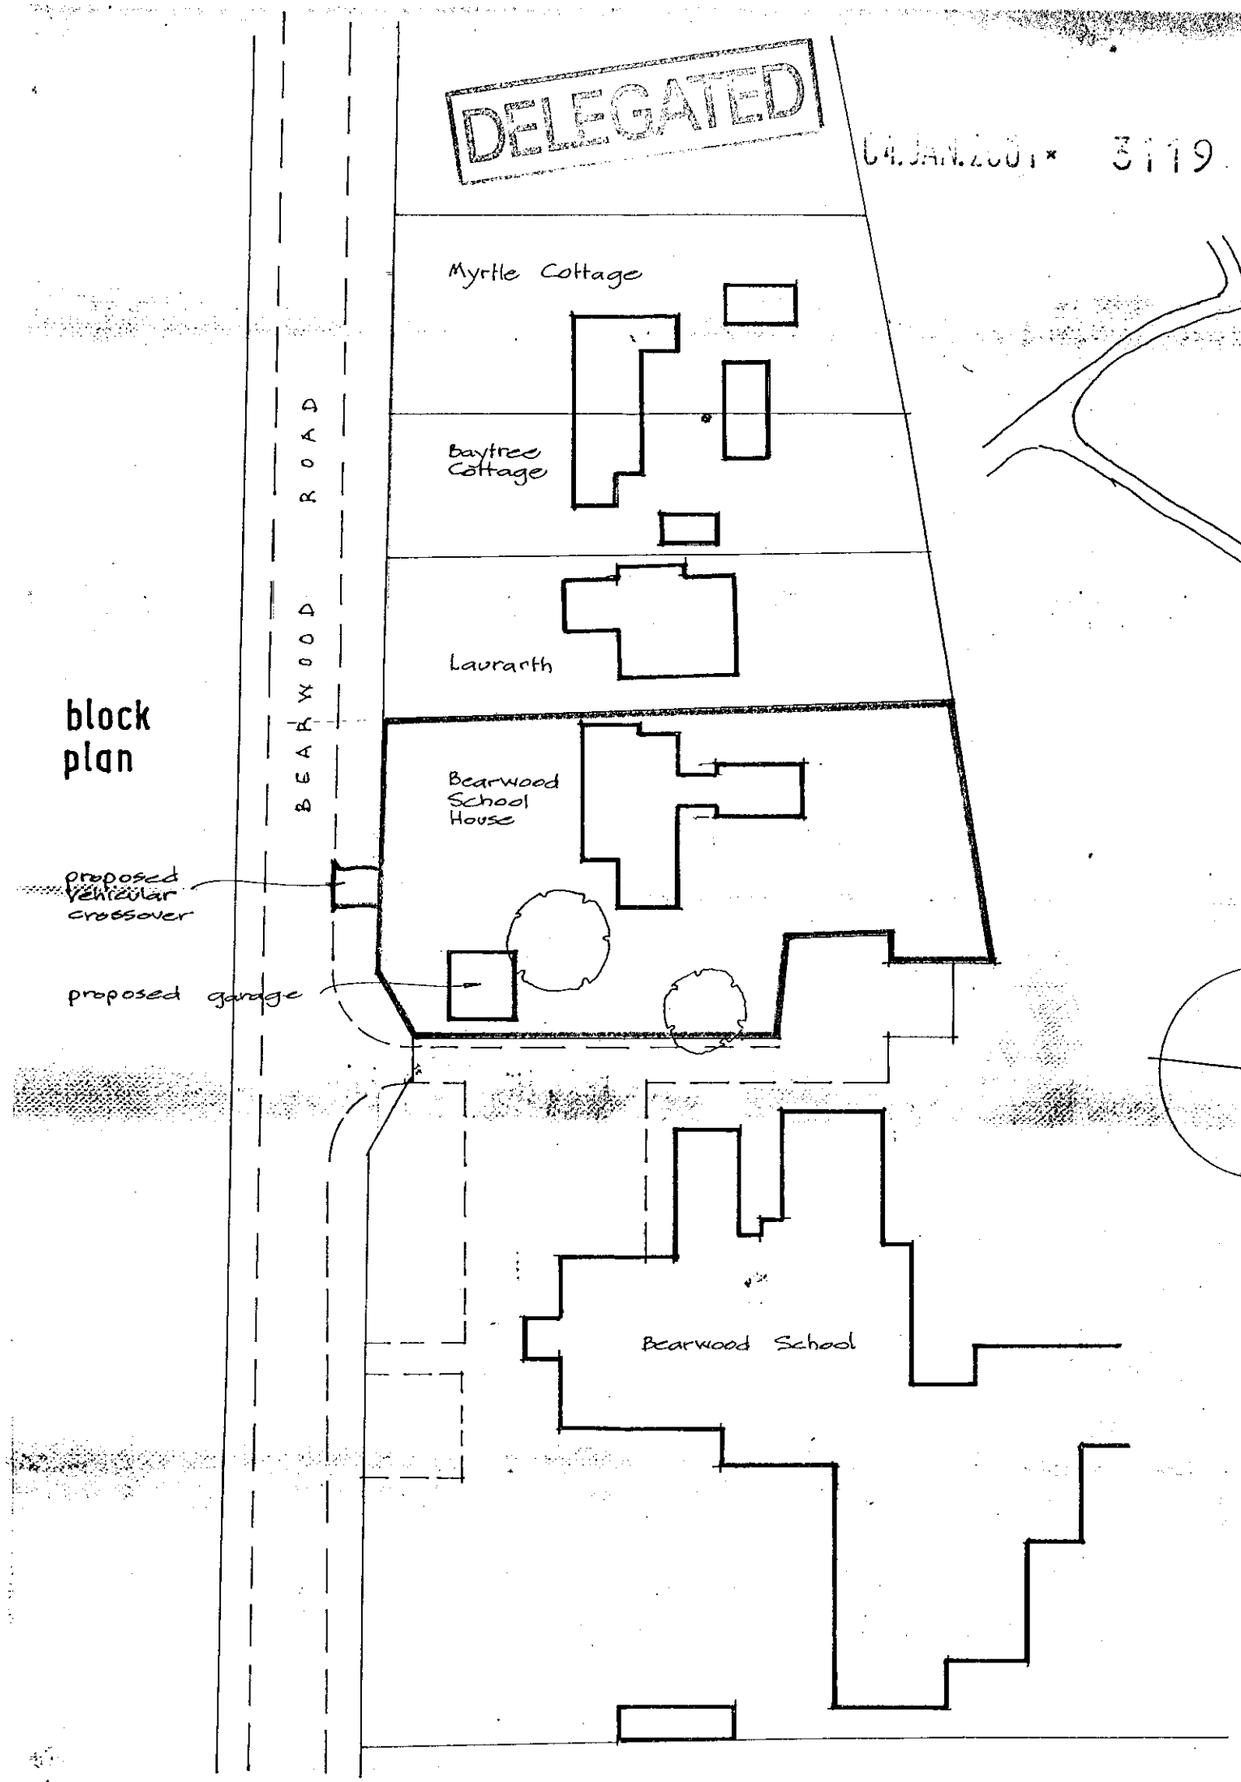

site location plan

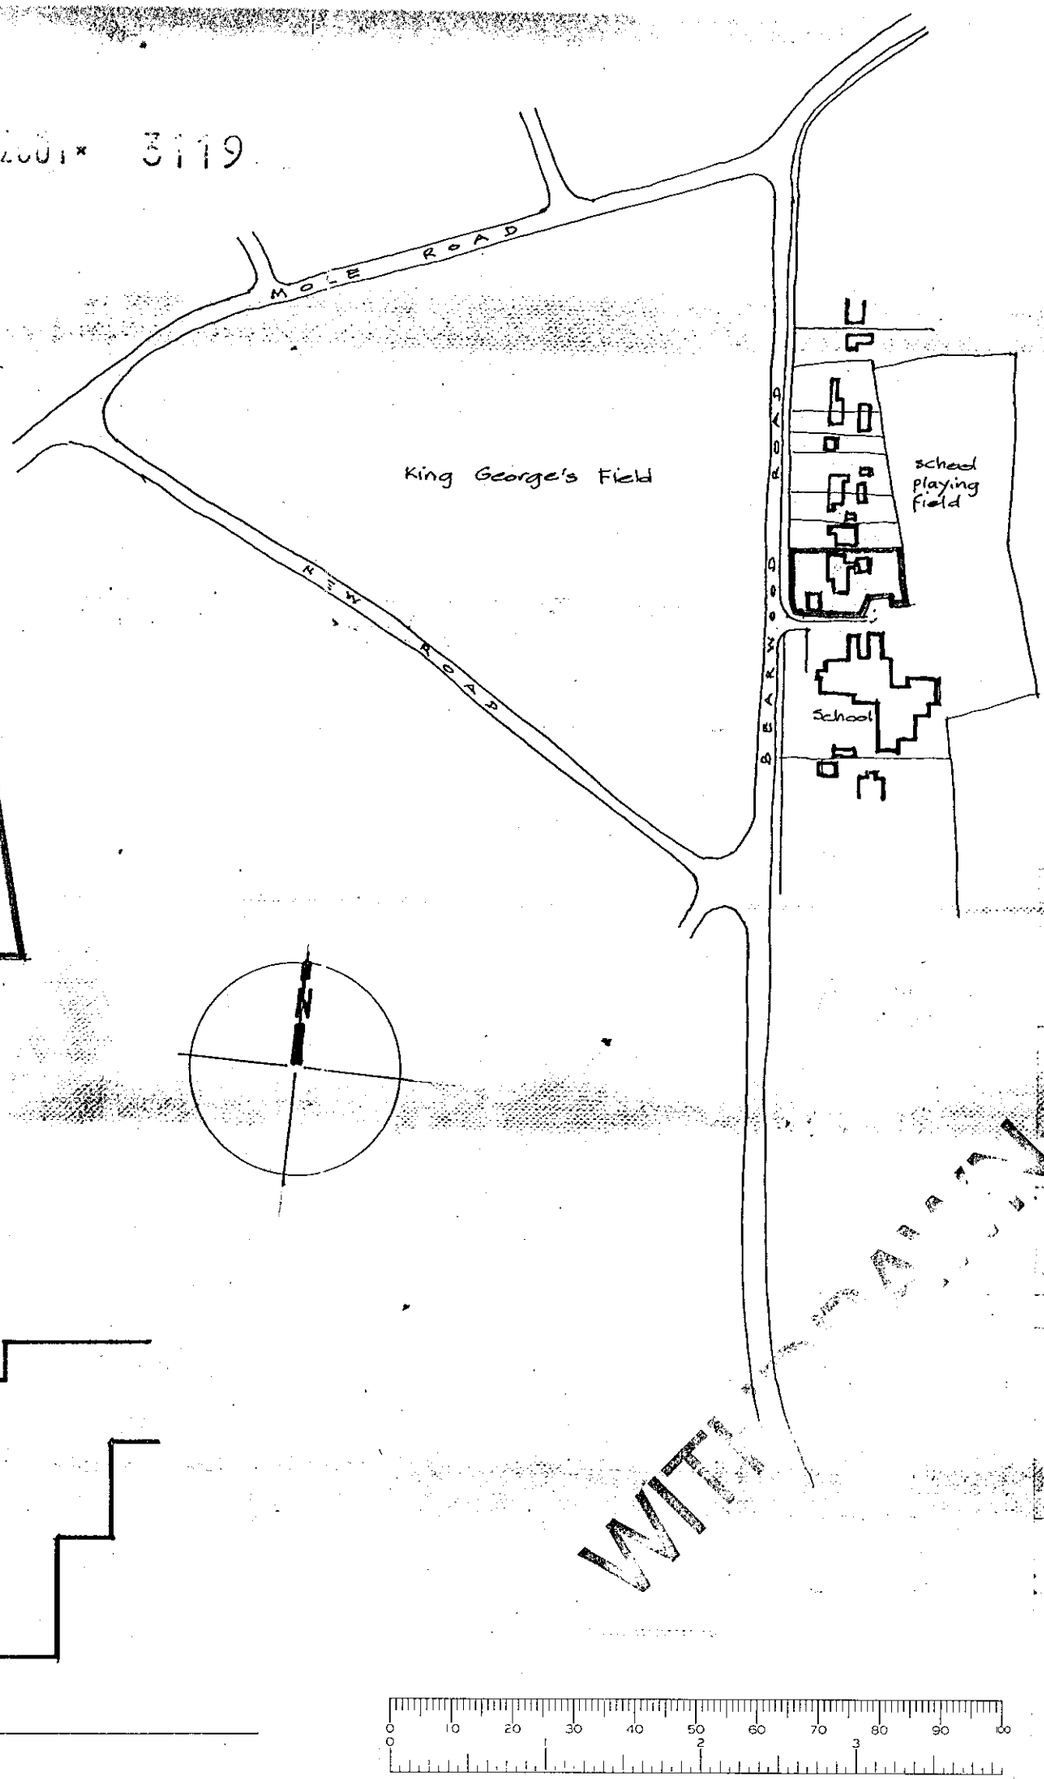

0 10 20 30 40 50 60 70 80 90 100

PROPOSED GARAGE

AT

BEARWOOD SCHOOL HOUSE

LOCATION AND BLOCK PLANS

Drawing Number: 9813 / 11

Scale 1:500, 1:2500 Date Dec'00.

CLIVE HACKETT M.B.I.A.T.

5 Mickle Hill, Sandhurst
Berkshire, GU47 8QL
Tel: 01344 776422

DARK BROWN PLAIN TILED ROOF AT A PITCH OF 40°

RED FACING BRICKS WITH QUOINS + WINDOW SURROUNDS PICKED OUT IN YELLOW STOCK BRICKS

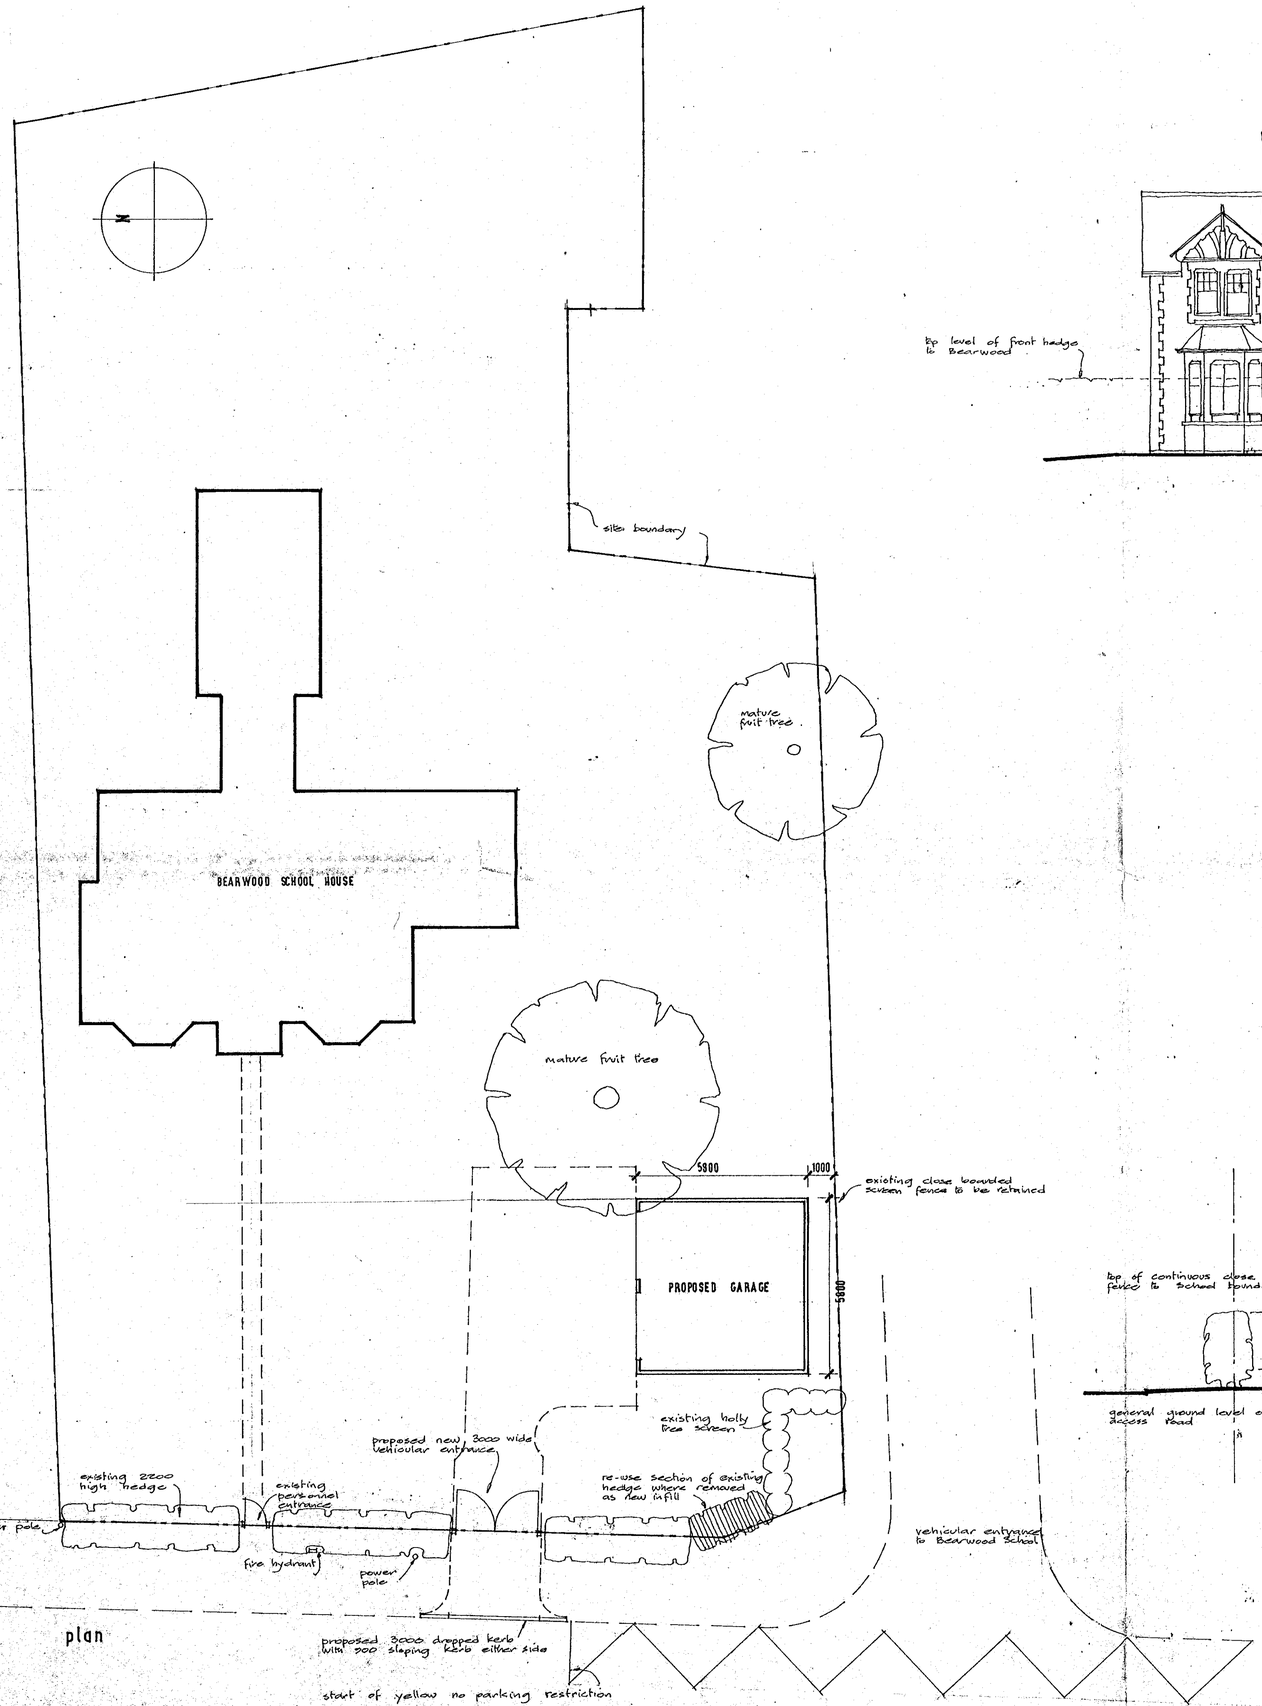

plan



west elevation

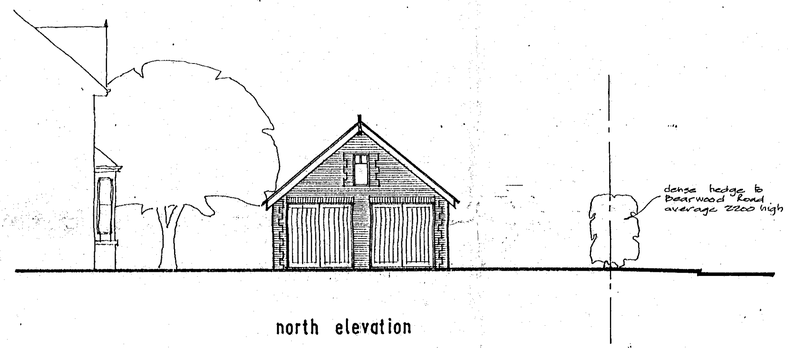

north elevation

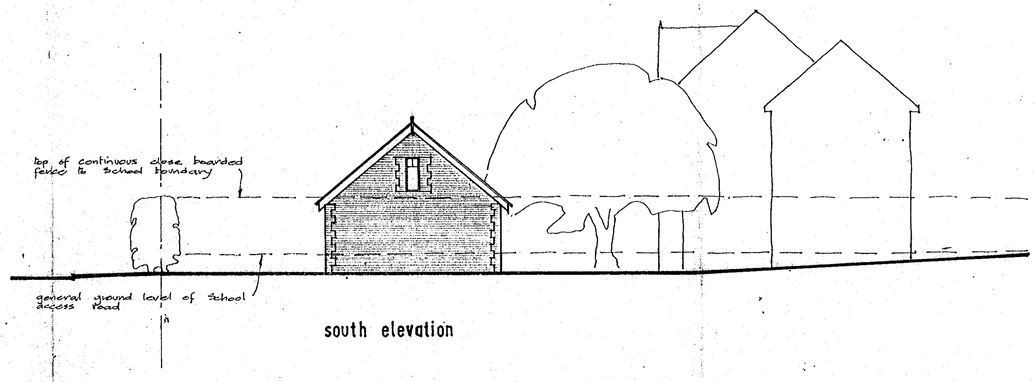

south elevation

04.JAN.2001* 3119

PROPOSED GARAGE
AT
BEARWOOD SCHOOL HOUSE

GENERAL ARRANGEMENT

Drawing Number: 9813 / 10

Scale 1:100 Date Dec.'00.

CLIVE HACKETT MBIAT
5 Mickle Hill, Sandhurst
Berkshire, GU47 8QL
Tel: 01344 776422

THE DRAWING BOARD FOS 881982