NOTES

① This drawing is the copyright of Dyer & Sey Ltd. and may not be copied, altered or reproduced in any way whatsoever neither passed to a third party without their written authority.

② Dimensions to be checked on site before commencing work.
Any discrepancies should be reported to the project architect immediately

③ Do not scale these drawings.

④ If in doubt ask.

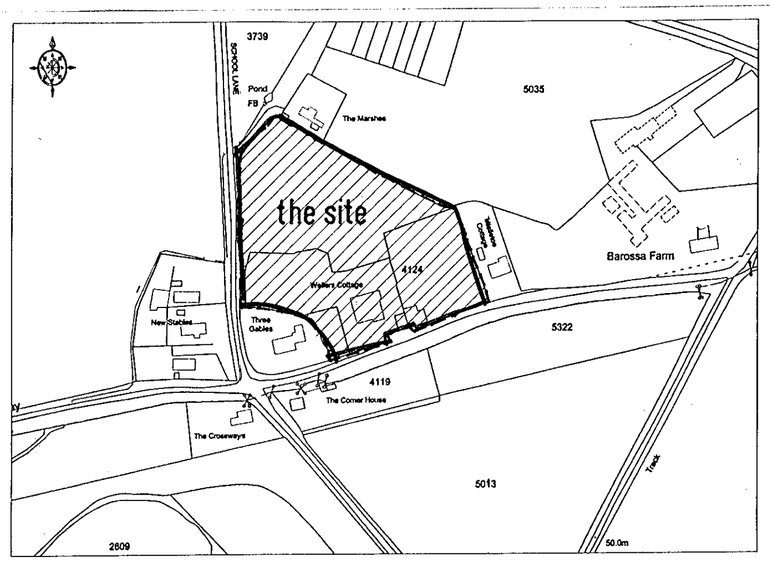

LOCATION PLAN
Scale : 1: 2500.

SITE PLAN
Scale : 1: 200

ARCHITECTS
D&S
DYER & SEY
Dyer & Sey Limited
Lakesbury Mews,
Hiltingbury Road
Chandlers Ford
Eastleigh
Hampshire
SO53 5SS
Telephone
01703 576777
Facsimile
01703 571722

PROJECT
Proposed Re Development
WELLERS COTTAGE,
RISLEY,
READING, BERKSHIRE.

DRAWING TITLE
SITE PLAN
LOCATION PLAN

CLIENT
Mr and Mrs S.LEA.

DRAWING No.
20047:00

SCALE
1:200

DATE
JAN 01

DRAWN BY
N.J.D.

REVISIONS
A B C D E F G H J
K L M O P Q R S T

RECEIVED
15.JAN.2001* 3161

NOTES

① This drawing is the copyright of Dyer & Sey Ltd. and may not be copied, altered or reproduced in any way whatsoever neither passed to a third party without their written authority.

② Dimensions to be checked on site before commencing work.
Any discrepancies should be reported to the project architect immediately

③ Do not scale these drawings.

④ If in doubt ask.

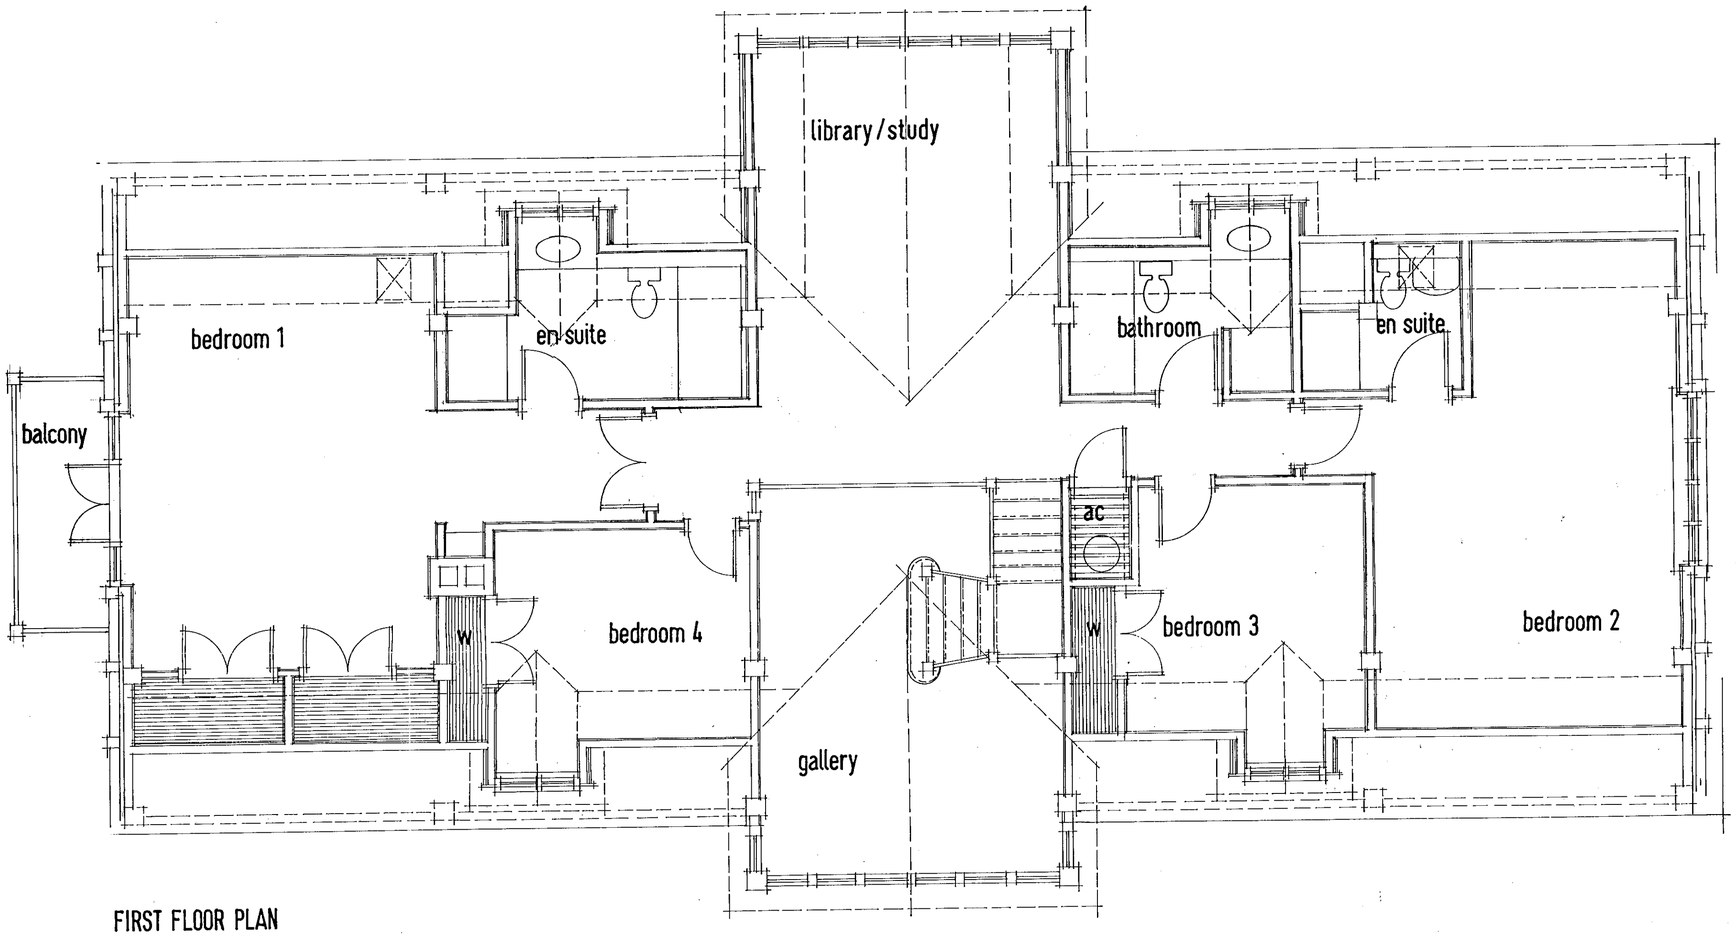

FIRST FLOOR PLAN

REVISED

15.JAN.2001* 3161

ARCHITECTS
D&S
DYER & SEY
Dyer & Sey Limited
Lakesbury Mews
Hiltingbury Road
Chandlers Ford
Eastleigh
Hampshire
SO53 5SS
Telephone
023 8057 6777
Facsimile
023 8057 1722

PROJECT
Proposed Re-Development of
"WELLERS COTTAGE."
RISLEY,
READING, BERKSHIRE.

DRAWING TITLE
FIRST FLOOR PLAN

CLIENT
Mr and Mrs Lea

DRAWING No.
20047:03

SCALE
1:50

DATE
DEC'00

DRAWN BY
N.J.D.

REVISIONS
A B C D E F G H J
K L M O P Q R S T

NOTES

① This drawing is the copyright of Dyer & Sey Ltd. and may not be copied, altered or reproduced in any way whatsoever neither passed to a third party without their written authority.

② Dimensions to be checked on site before commencing work. Any discrepancies should be reported to the project architect immediately

③ Do not scale these drawings.

④ If in doubt ask.

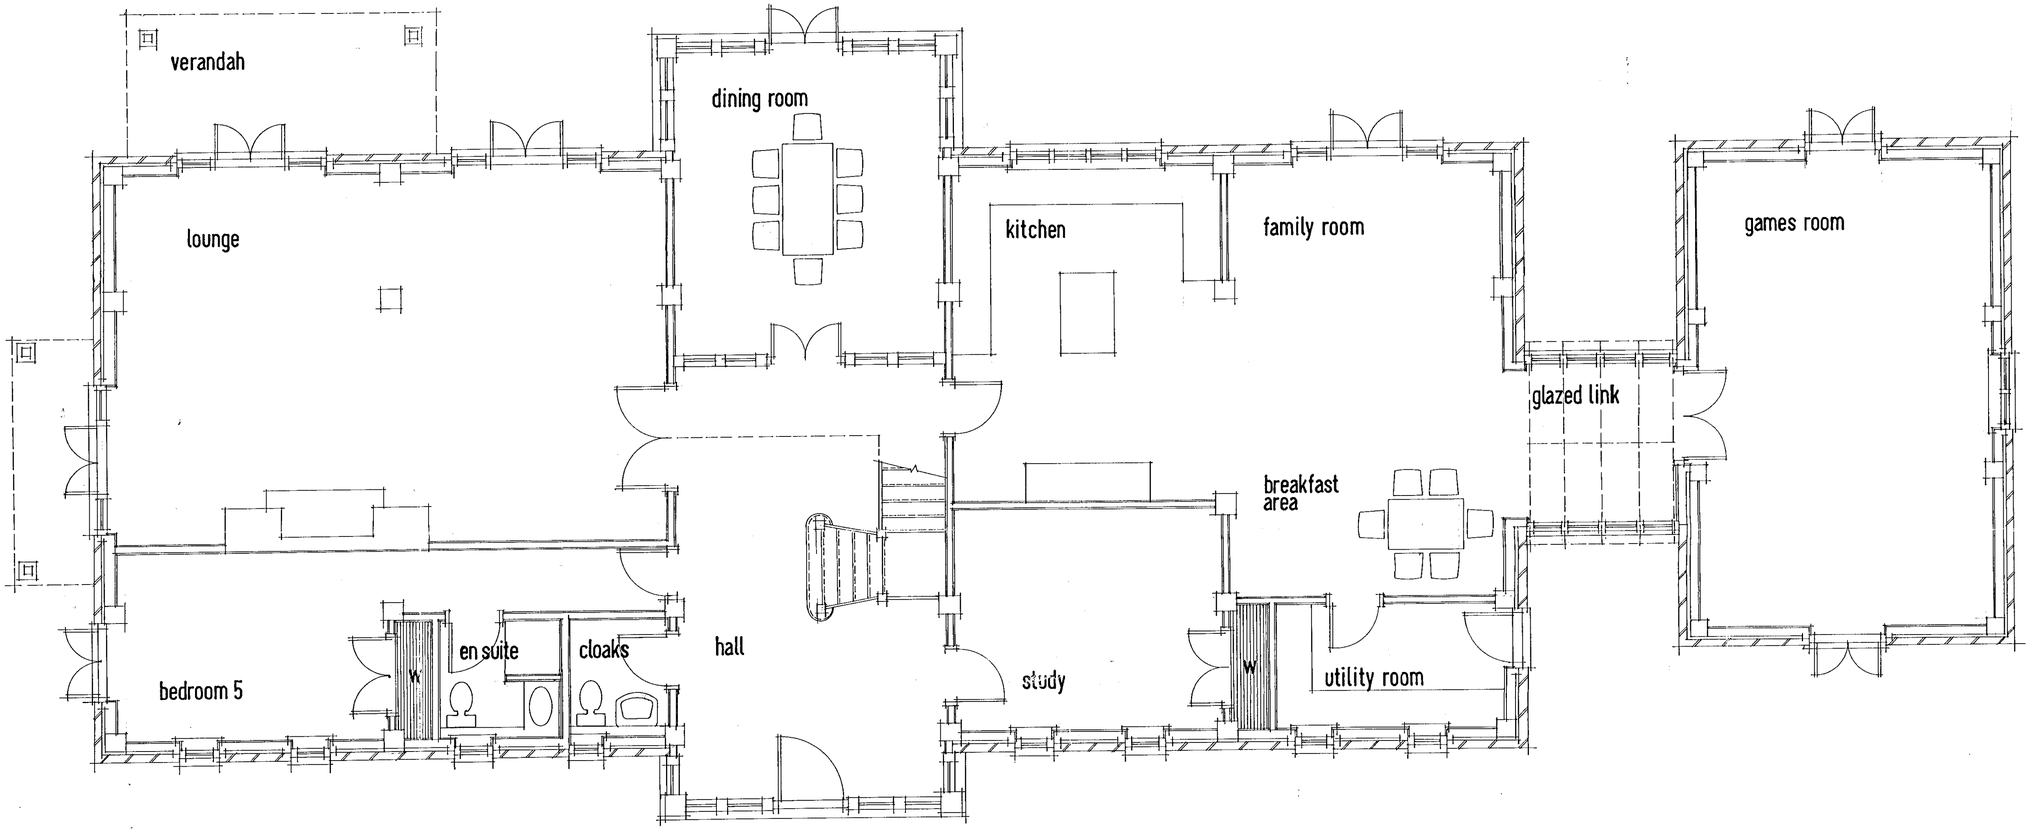

GROUND FLOOR PLAN

REVISED

15 JAN 2001

3161

ARCHITECTS
D&S
DYER & SEY
Dyer & Sey Limited
Lakesbury Mews
Hiltingbury Road
Chandlers Ford
Eastleigh
Hampshire
SO53 5SS
Telephone 023 8057 6777
Facsimile 023 8057 1722

PROJECT
Proposed Re-Development of "WELLERS COTTAGE", RISLEY, READING, BERKSHIRE.

DRAWING TITLE
GROUND FLOOR PLAN

CLIENT
Mr and Mrs Lea

DRAWING No. 20047:02

SCALE 1:50

DATE DEC'00

DRAWN BY N.J.D.

REVISIONS A B C D E F G H J K L M O P Q R S T

NOTES

① This drawing is the copyright of Dyer & Sey Ltd. and may not be copied, altered or reproduced in any way whatsoever neither passed to a third party without their written authority.

② Dimensions to be checked on site before commencing work. Any discrepancies should be reported to the project architect immediately

③ Do not scale these drawings.

④ If in doubt ask.



FRONT ELEVATION

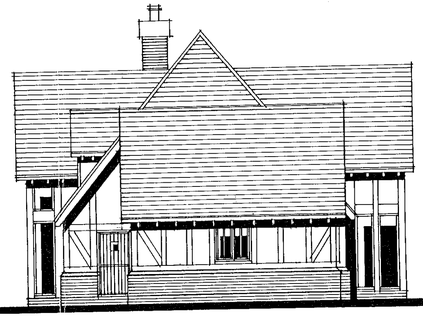

SIDE ELEVATION



BACK ELEVATION

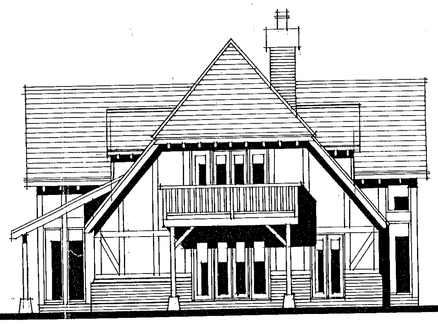

SIDE ELEVATION

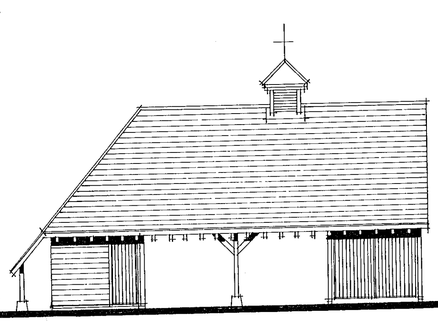

FRONT ELEVATION

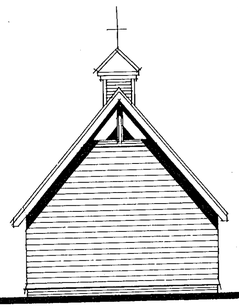

SIDE ELEVATION

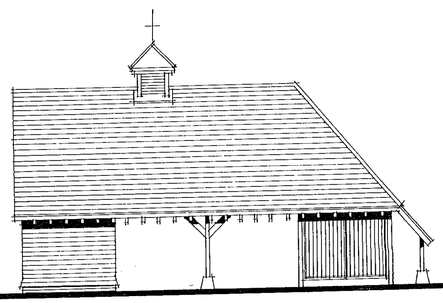

BACK ELEVATION

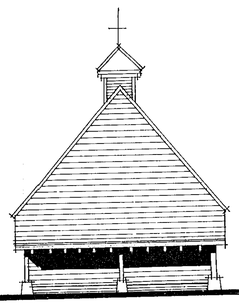

SIDE ELEVATION

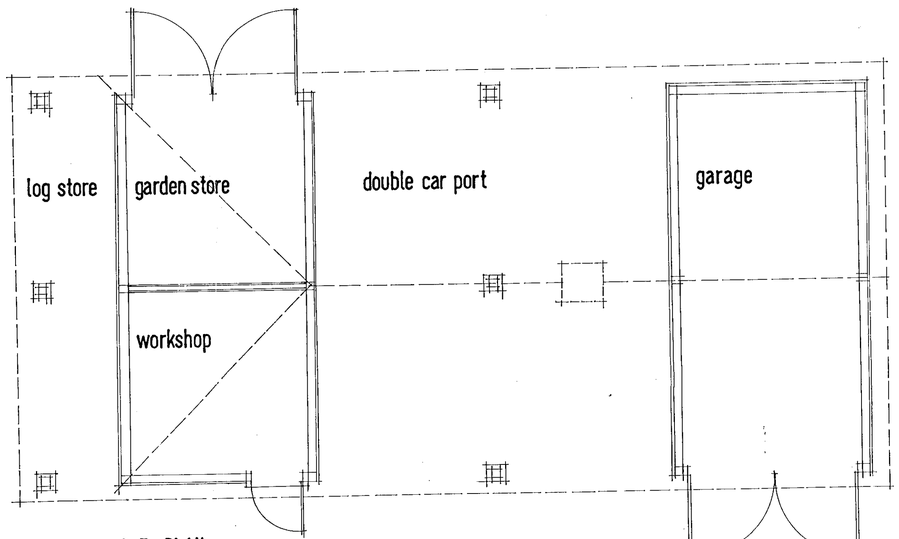

G.F. PLAN

REFUSED
15 JAN 2001 * 3161

ARCHITECTS
D&S
DYER & SEY
Dyer & Sey Limited
Lakesbury Mews
Hiltingbury Road
Chandlers Ford
Eastleigh
Hampshire
SO53 5SS
Telephone
023 8057 6777
Facsimile
023 8057 1722

PROJECT
Proposed Re-Development of
WELLERS COTTAGE,
RISLEY,
READING, BERKSHIRE.

DRAWING TITLE
ELEVATIONS

CLIENT
Mr and Mrs Lea

DRAWING No.
20047:01

SCALE
1:100 1:50

DATE
DEC '00

DRAWN BY
N.J.D

REVISIONS
A B C D E F G H J
K L M O P Q R S T