3163

REVISED PLAN

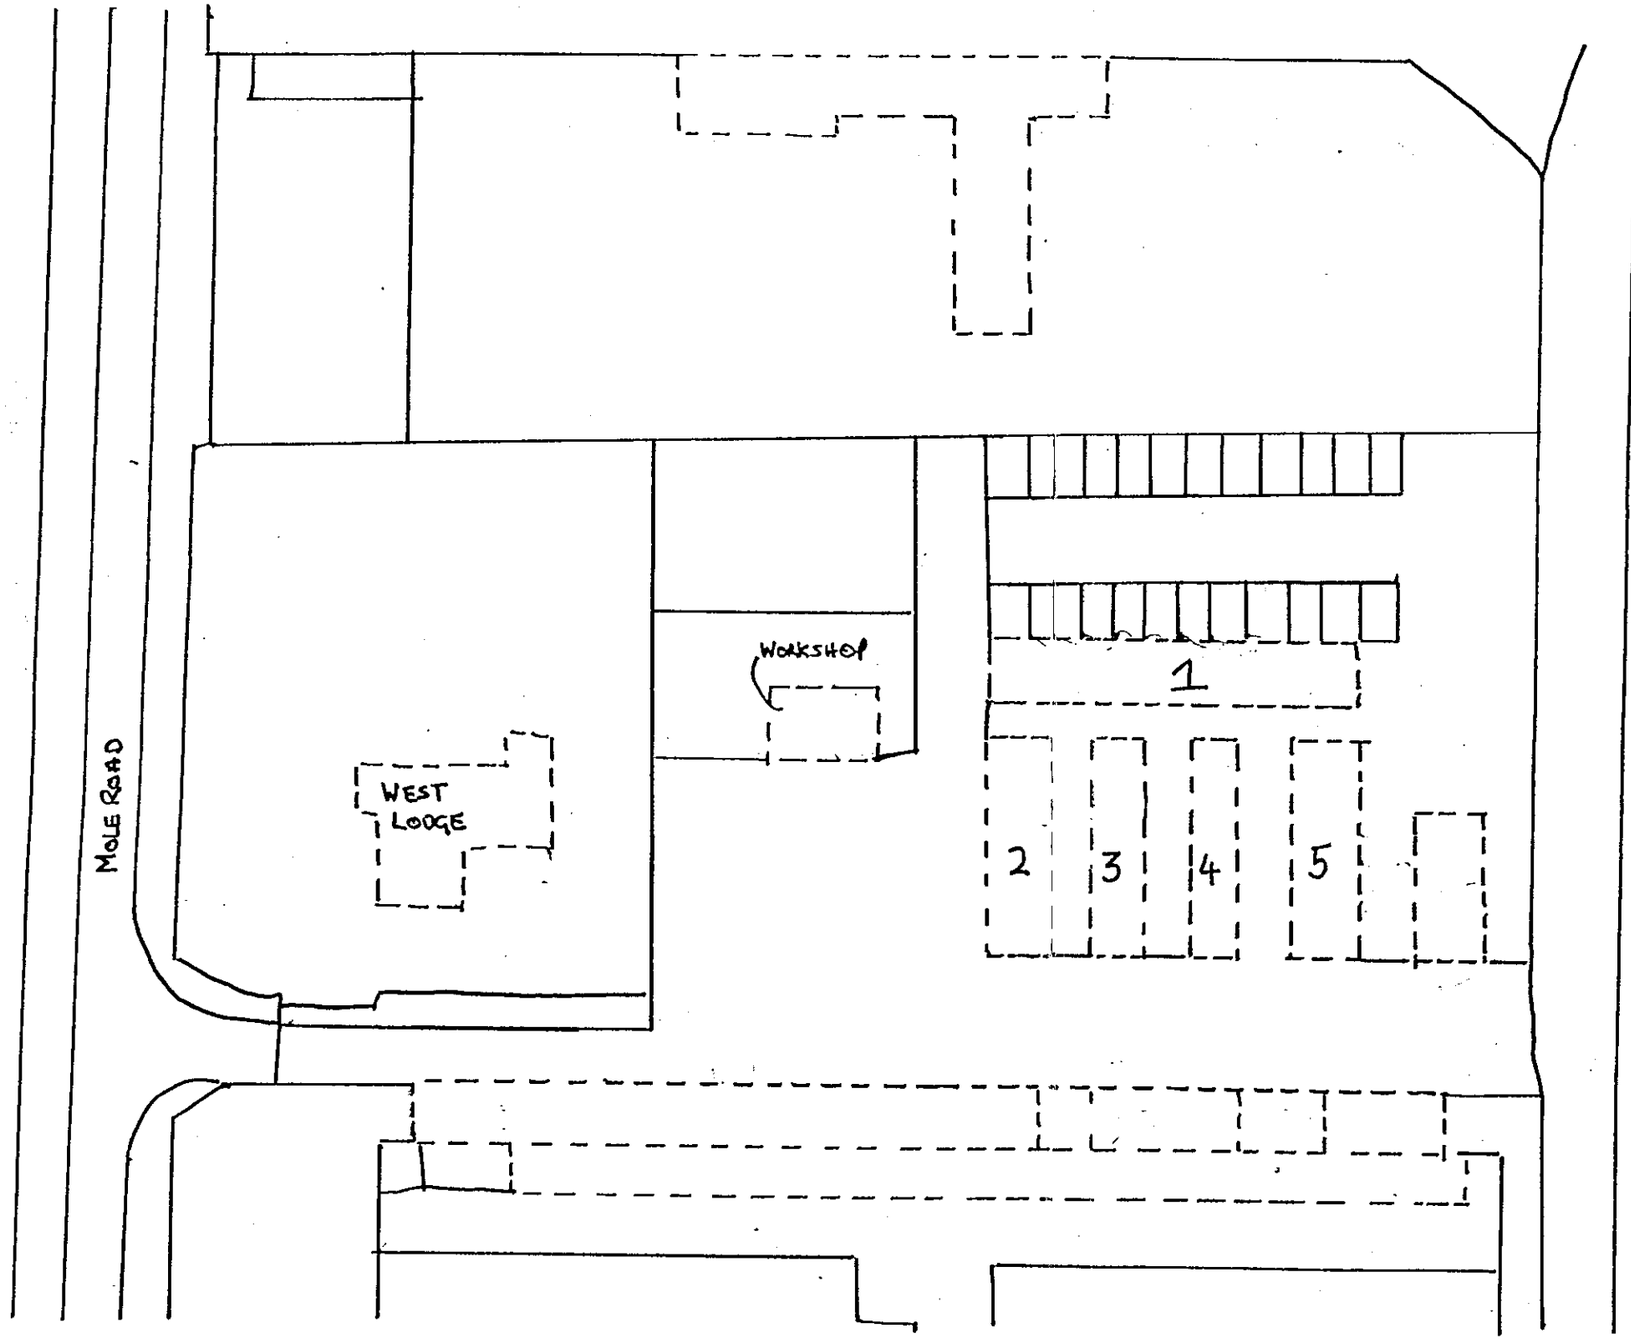

PLANNING SERVICES	HPT
POL	TLS
DC	ENIF
APP	
CS	
02 FEB 2001	
COPIES TO:	ACK:
	FILE:

APPROVED

Martin&Pole Nicholas

7 Broad Street, Wokingham, Berkshire RG40 1AY
Tel: (0118) 978 0777 / Fax: (0118) 977 1991
e-mail: w@martinpole.co.uk

SITE: WORKSHOP & STORAGE BUILDINGS ROYAL MERCHANT NAVY SCHOOL MOLE ROAD SINDLESHAM

PROJECT: VARIATION OF CONDITION 5 PLANNING CONSENT 26529

TITLE: SITE LAYOUT PLAN

SCALE: 1:500

DATE: Nov. 00

DWG. No. 13605/VAR/01A

Town Planning & Development Consultants

PR 189

10.JAN.2001 * 3163

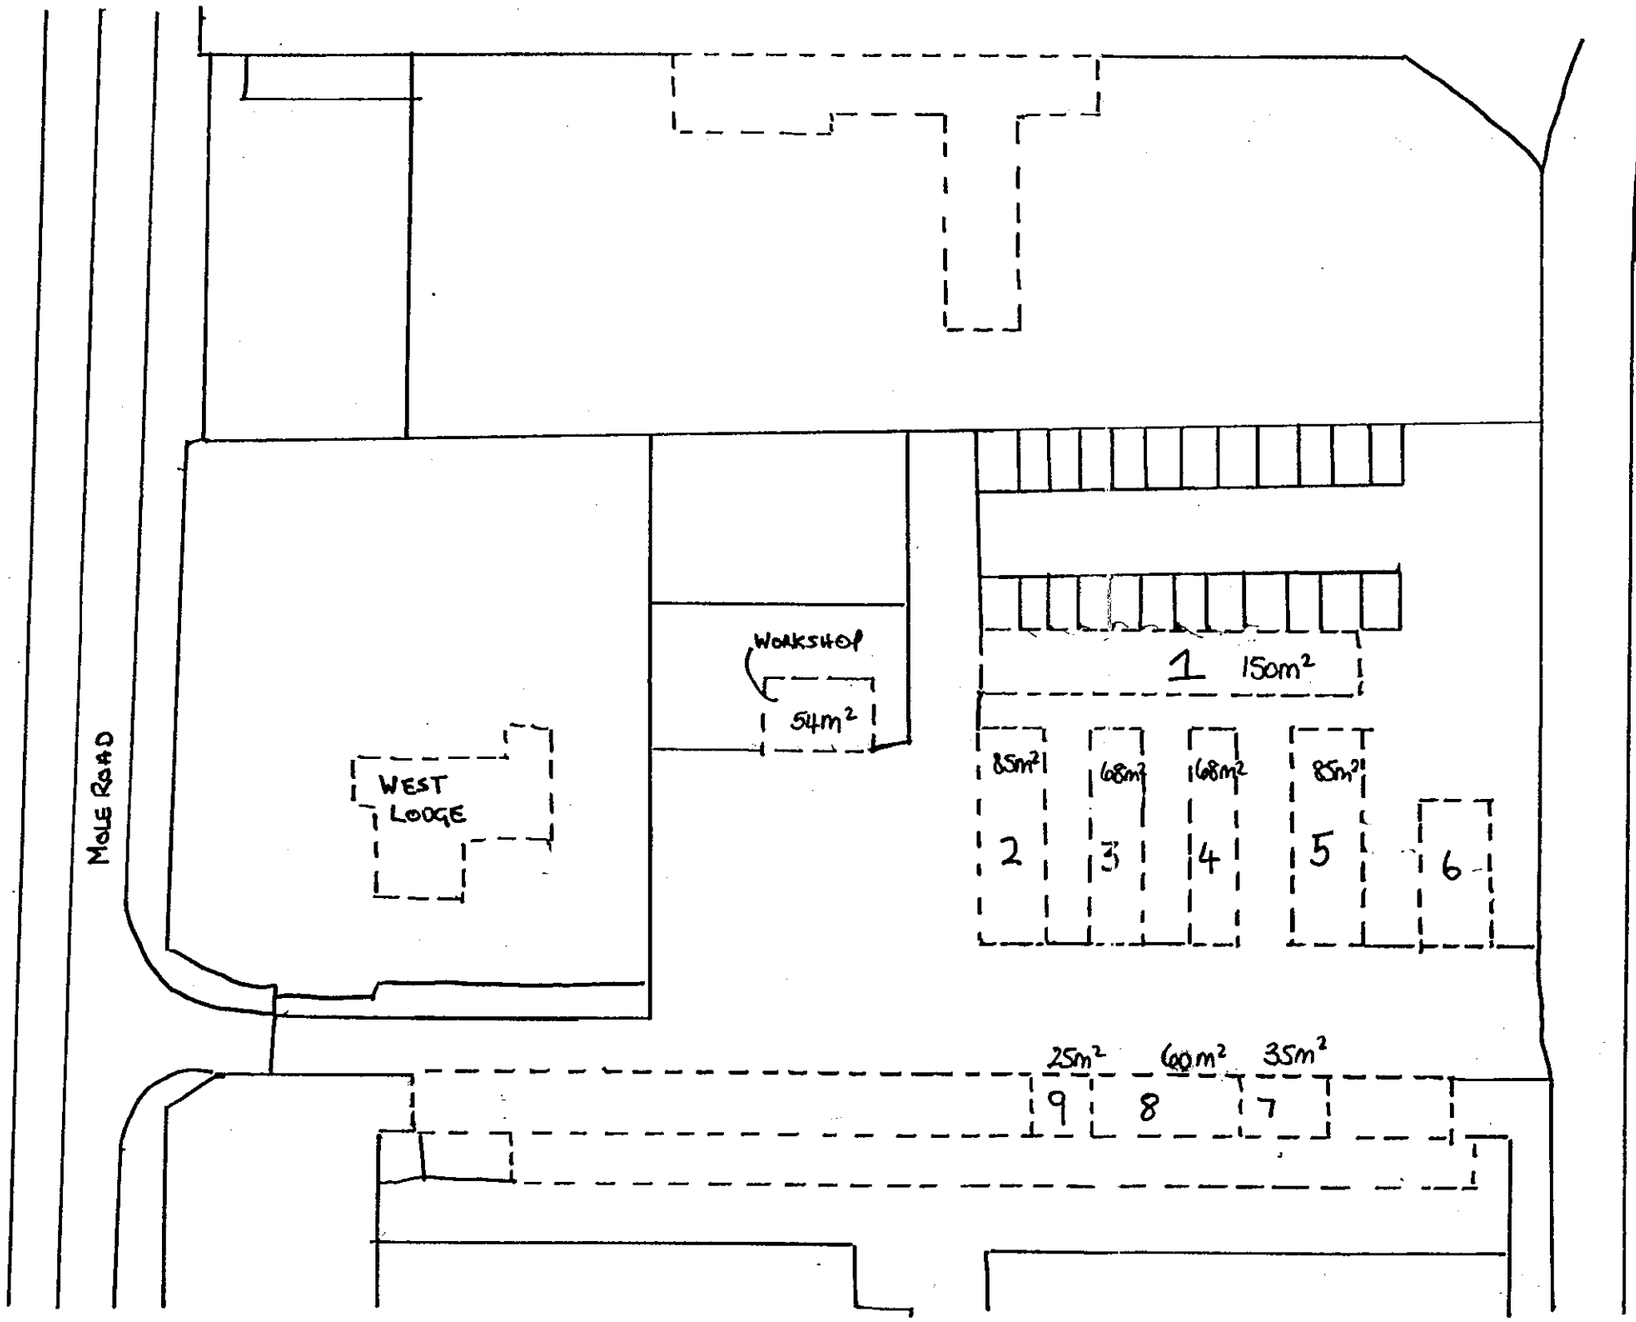

SUPERSEDED

Martin&Pole Nicholas
7 Broad Street, Wokingham, Berkshire RG40 1AY
Tel: (0118) 978 0777 / Fax: (0118) 977 1991
e-mail: w@martinpole.co.uk

SITE: WORKSHOP & STORAGE BUILDINGS
ROYAL MERCHANT NAVY SCHOOL
MOLE ROAD SINDLESHAM

PROJECT: VARIATION OF CONDITION 5
PLANNING CONSENT 26529

TITLE: SITE LAYOUT PLAN

SCALE: 1:500

DATE: NOV. 00 | DWG. No. 13605 VAR/01

Town Planning &
Development Consultants