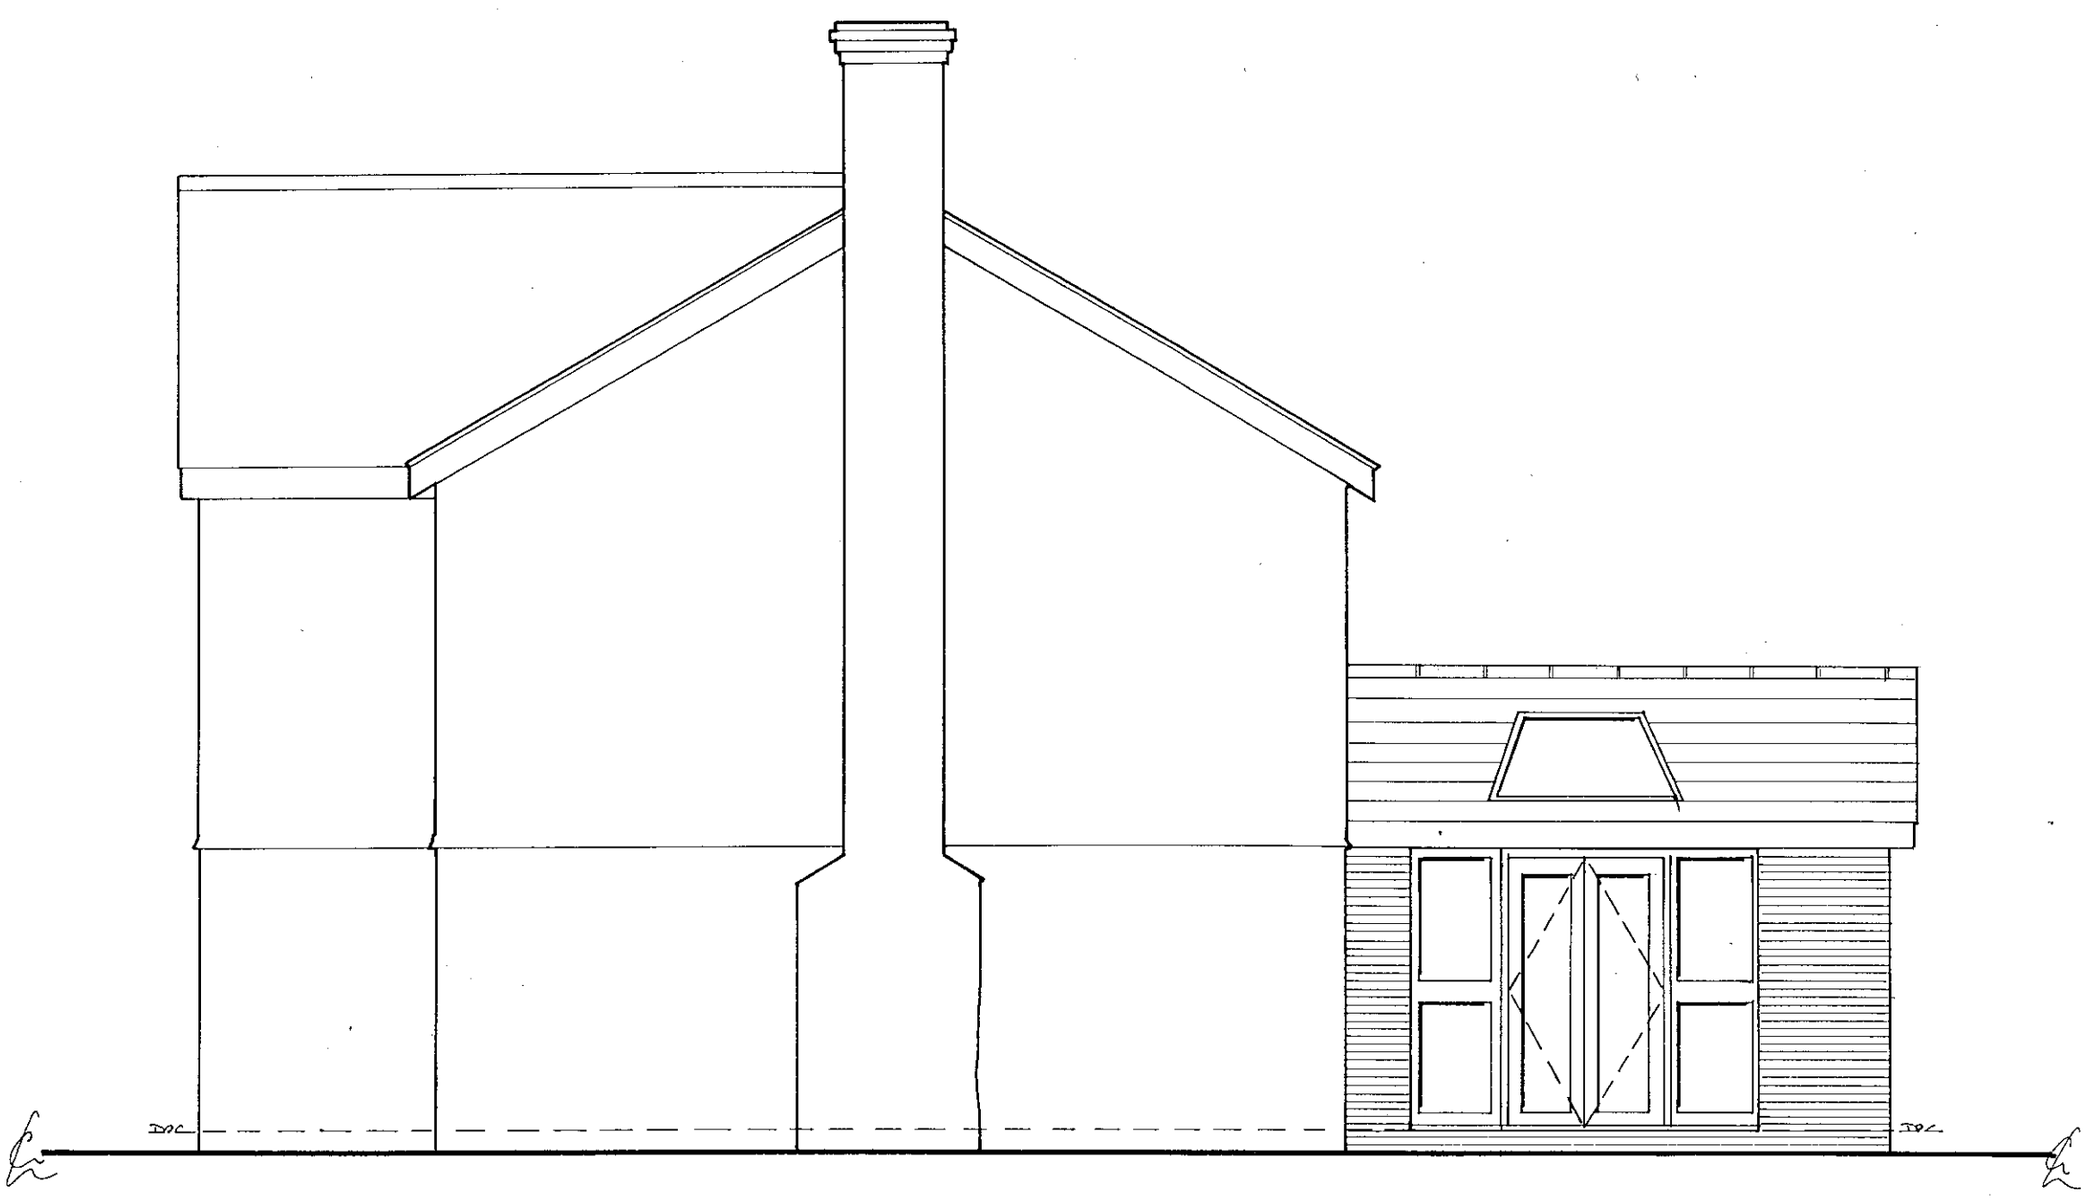

REVISED PLAN
3165

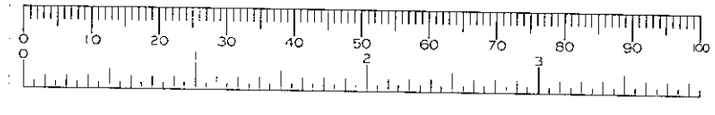

CD
24/3/10

DWG NO. KPG – 183/12
SOUTH EAST ELEVATION PROPOSED
SCALE 1:50

6,075mm

BOUNDARY

RELOCATED BOILER.

CREATE NEW WINDOW OPENING.

1,600mm

W/M

V/D.

LAUNDRY

KITCHEN LAYOUT INDICATIVE ONLY

STUDY

FAMILY ROOM

EXISTING R.I.C TO BE REMOVED.

EXISTING DRAINAGE RUNS TO BE REMOVED

ROOFLIGHT 1340x1400mm

EXISTING I.C TO BE REMOVED. IL-640mm

EXISTING SVP TO BE RELOCATED.

ENTRANCE HALL

6,065mm

665mm

1,810mm

1,115mm

1,810mm

665mm

SVP RELOCATED

CLOAKS

450mm 685mm 1,247.5mm 685mm

NEW DRAINAGE RUN.

4,000mm

NEW I.C.

CREATE NEW DOOR OPENING

SITTING ROOM

REVISED PLAN

3165 1

0 10 20 30 40 50 60 70 80 90 100

24/6/01

DWG NO. KPG – 183/11
GROUND FLOOR PLAN PROPOSED
SCALE 1:50

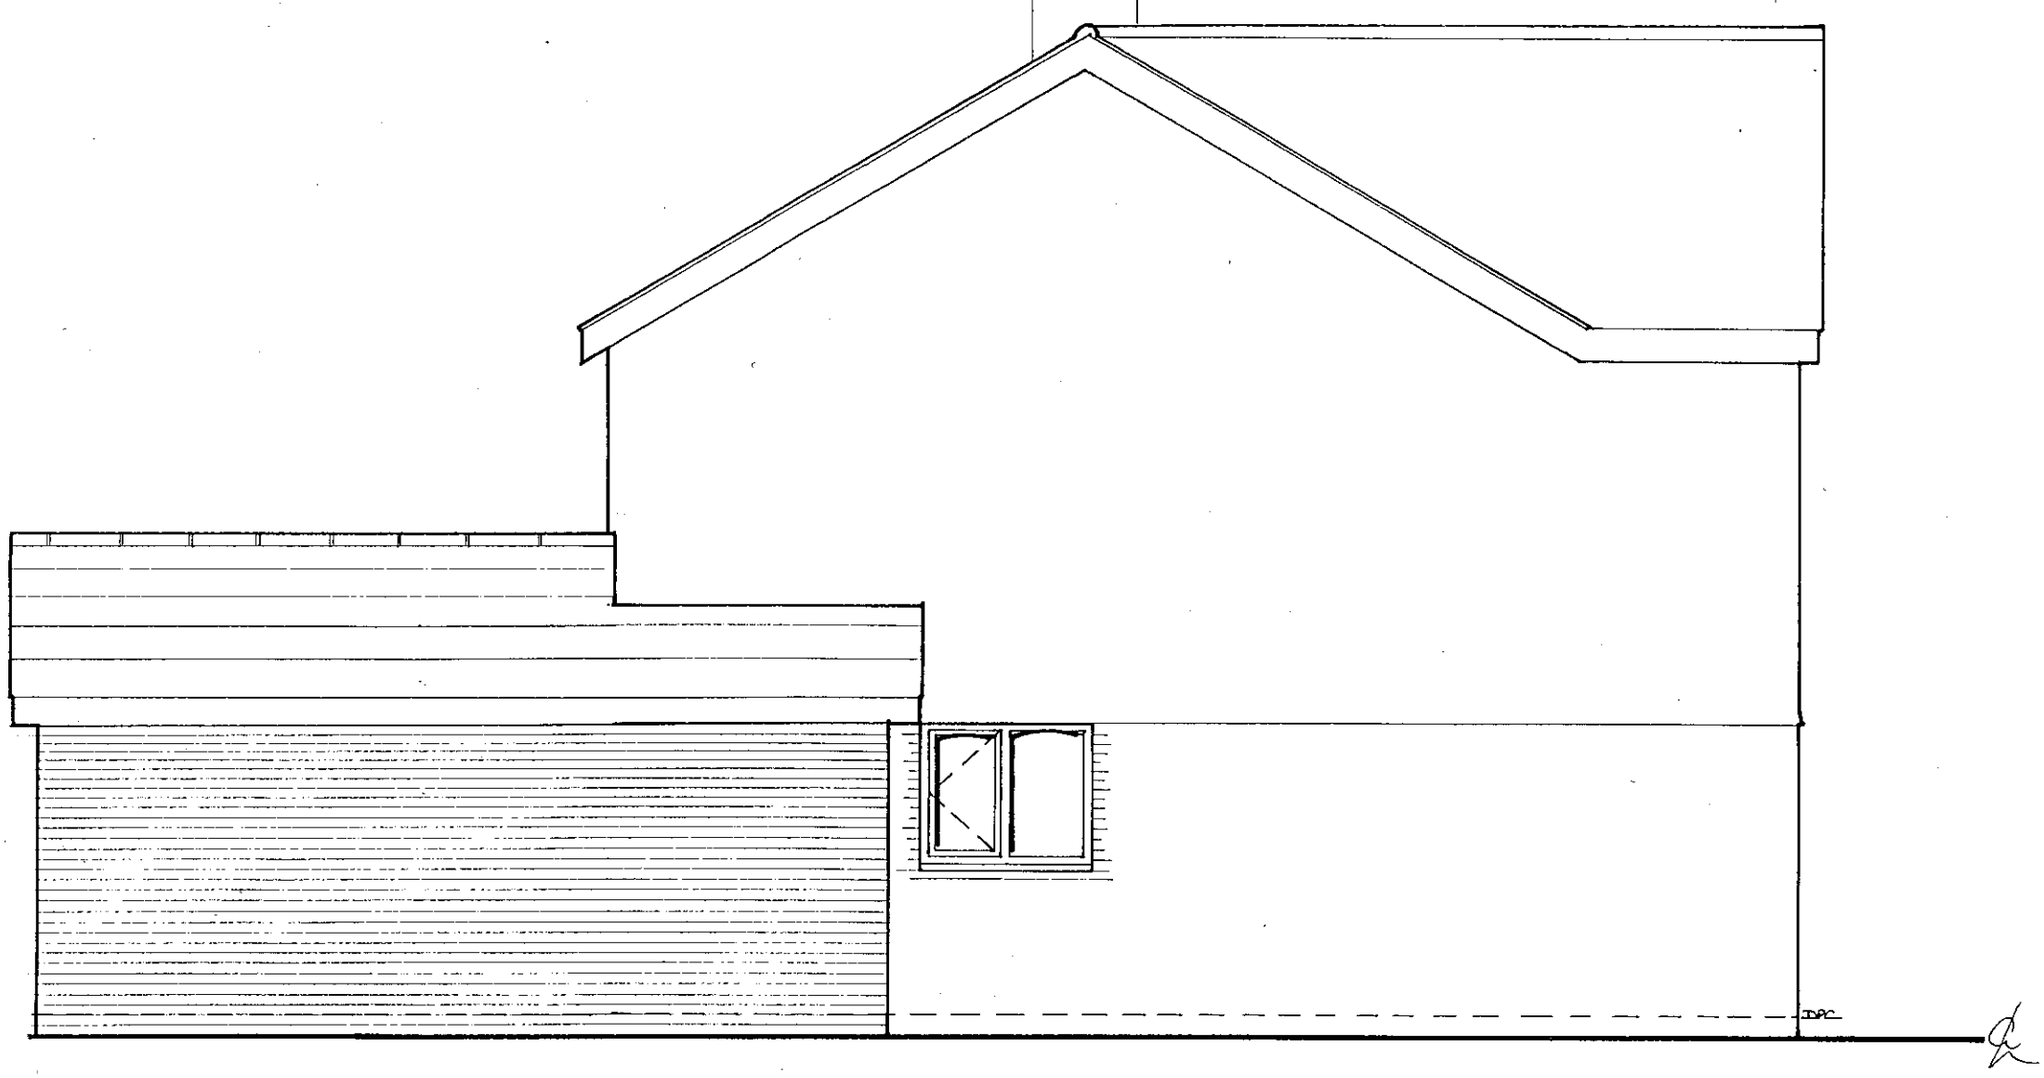

REVISED PLAN
3165



24/5/01

DWG No. KPG – 183/07 A
NORTH WEST ELEVATION PROPOSED
SCALE 1:50

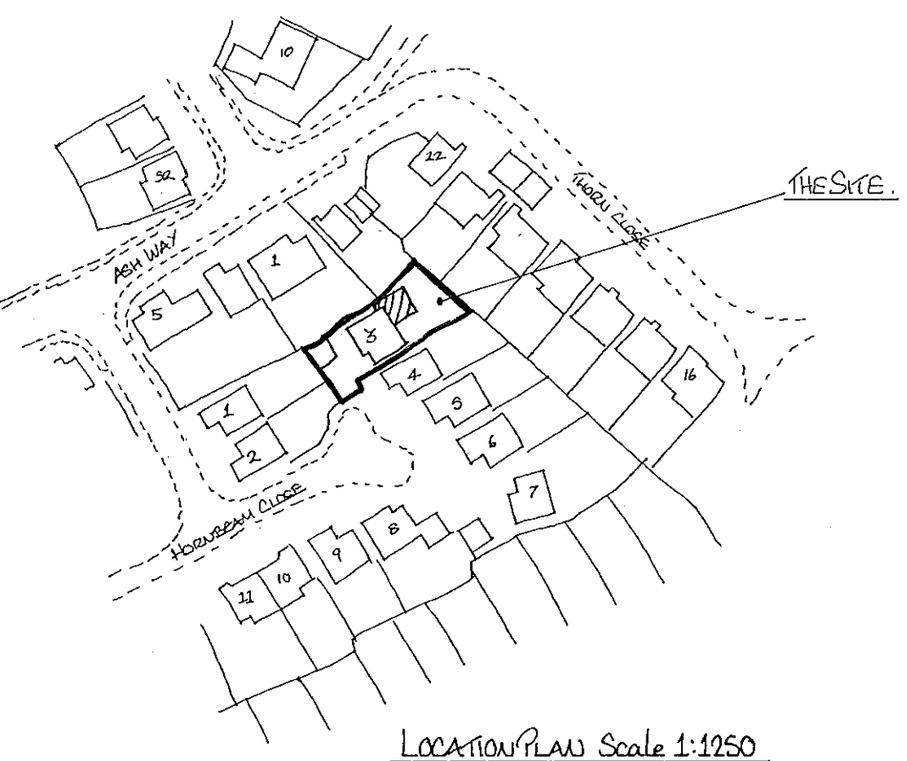

LOCATION PLAN Scale 1:1250

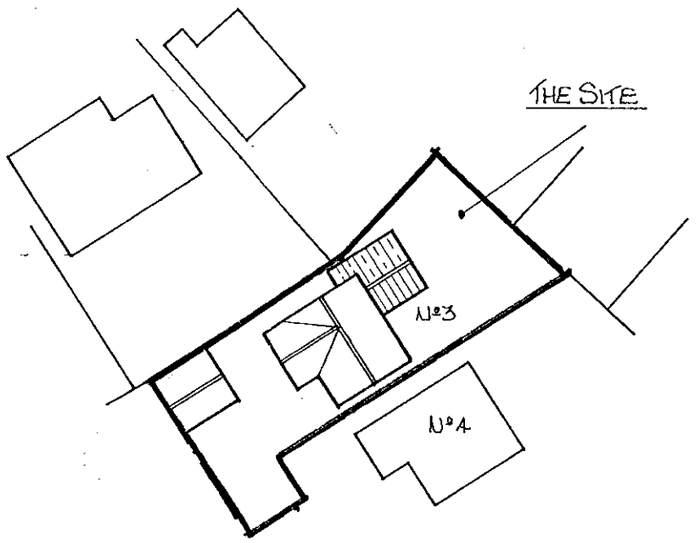

Site Plan Scale 1:500

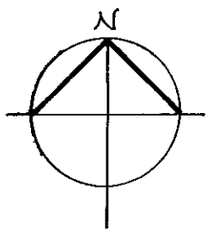

APPROVED

REVISED PLAN

3165

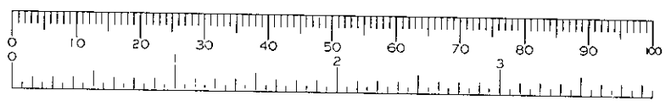

cp 2+5/01

DWG NO. KPG – 183/05A
SITE & LOCATION PLANS
SCALE AS SHOWN.

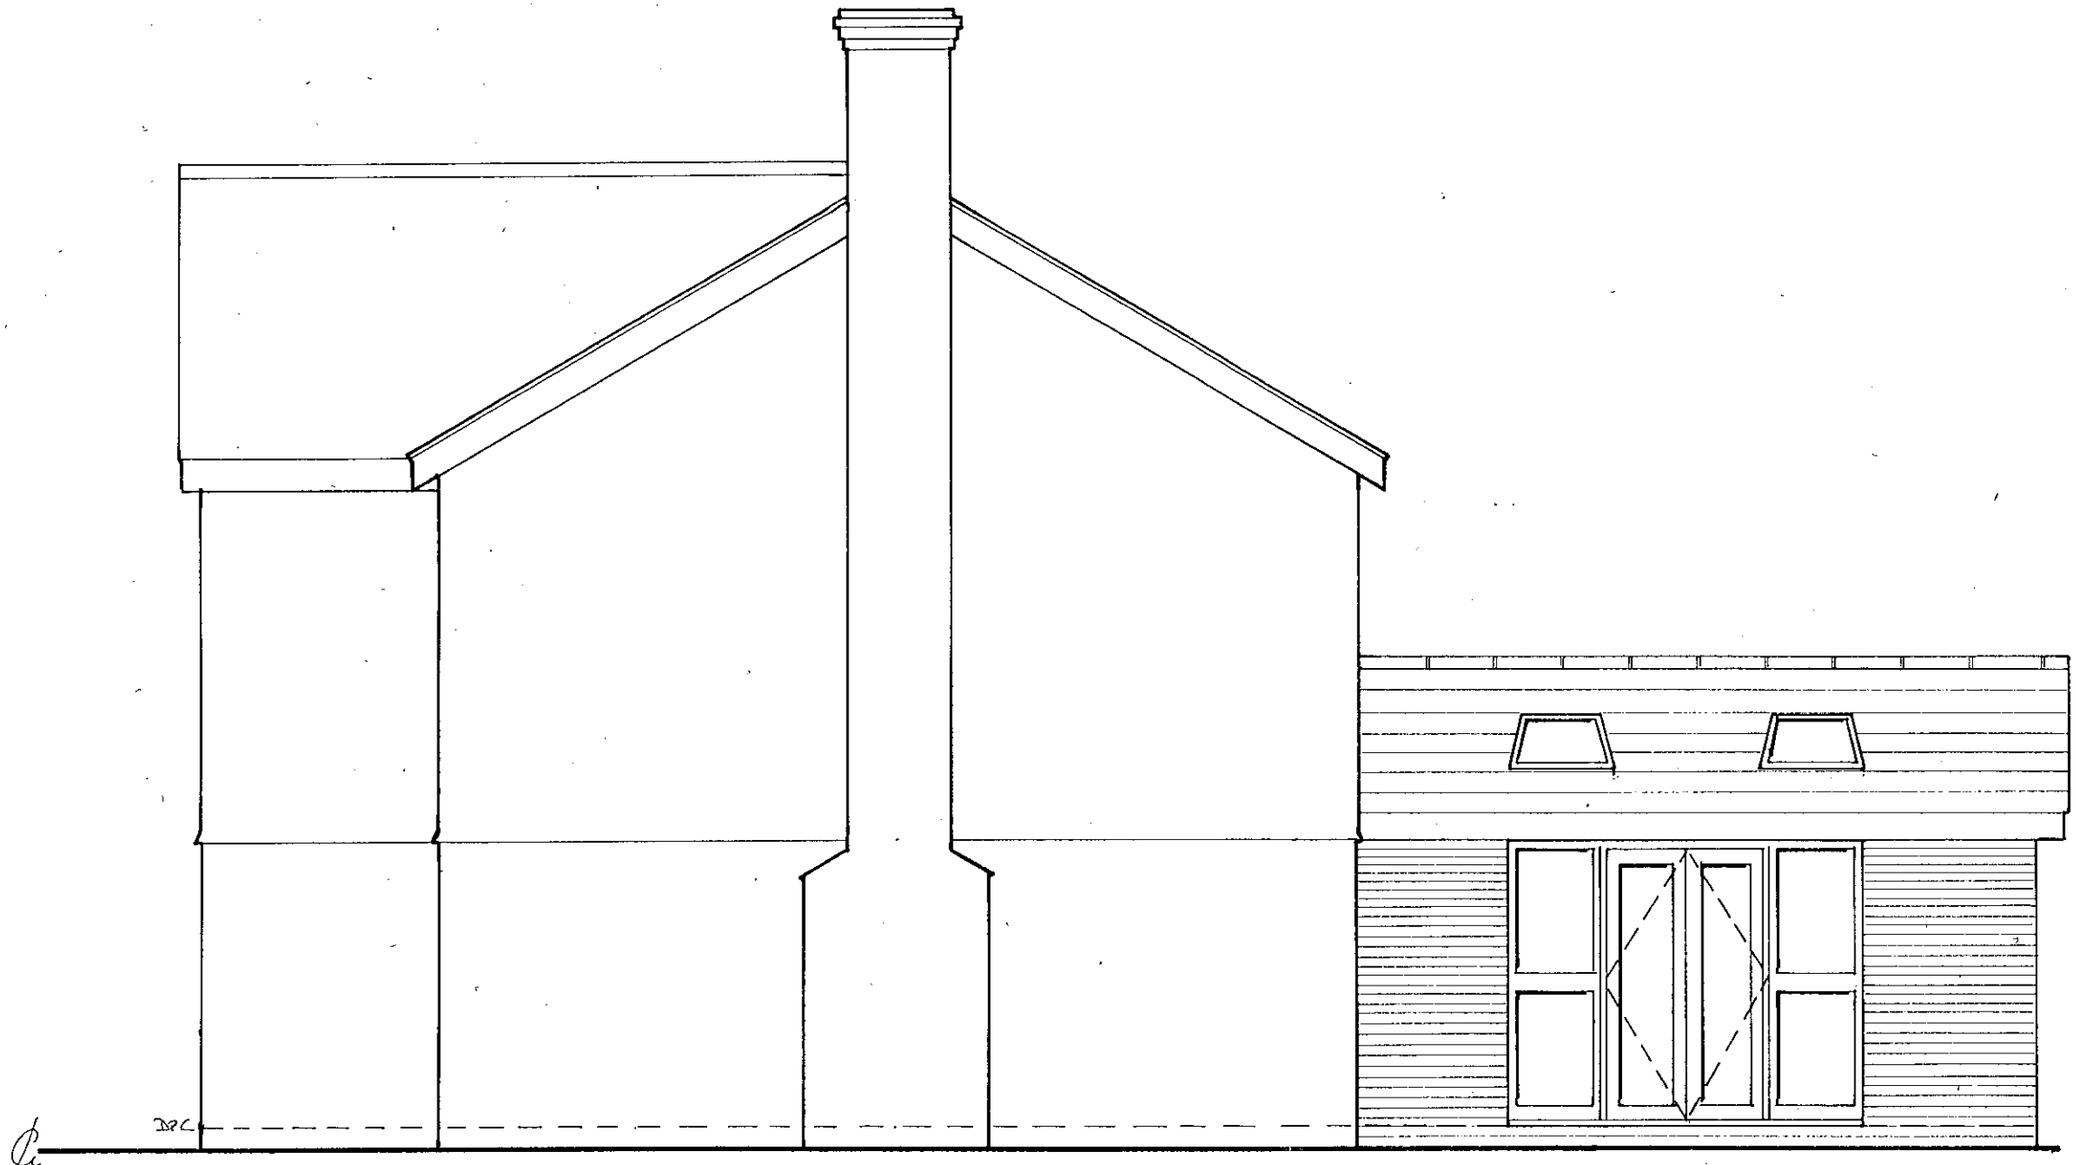

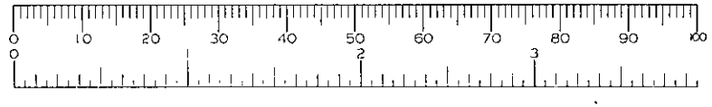

DWG NO. KPG – 183/09
SOUTH EAST ELEVATION PROPOSED
SCALE 1:50

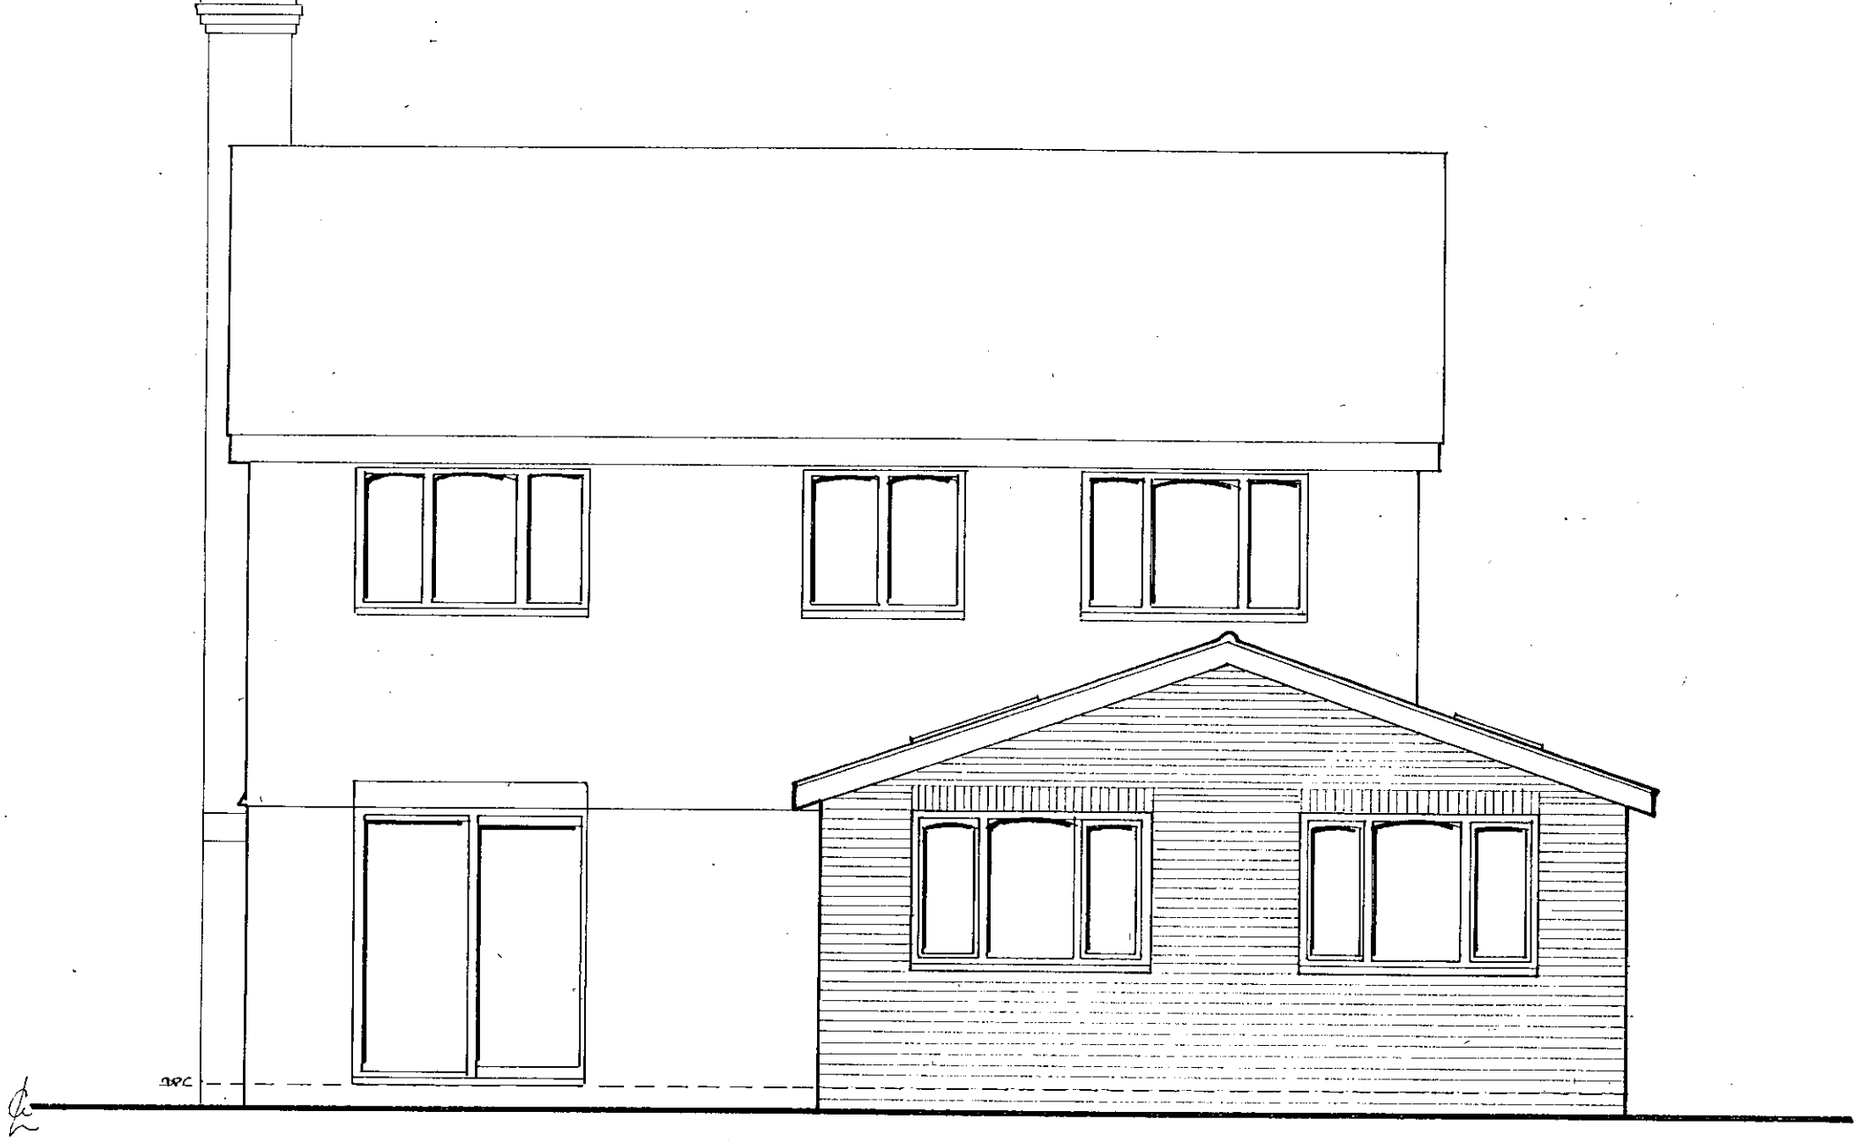

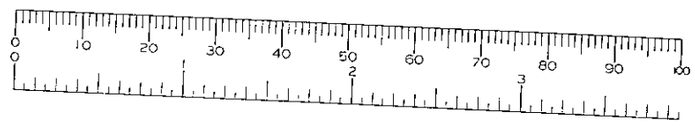

DWG NO. KPG – 183/08
NORTH EAST ELEVATION PROPOSED
SCALE 1:50

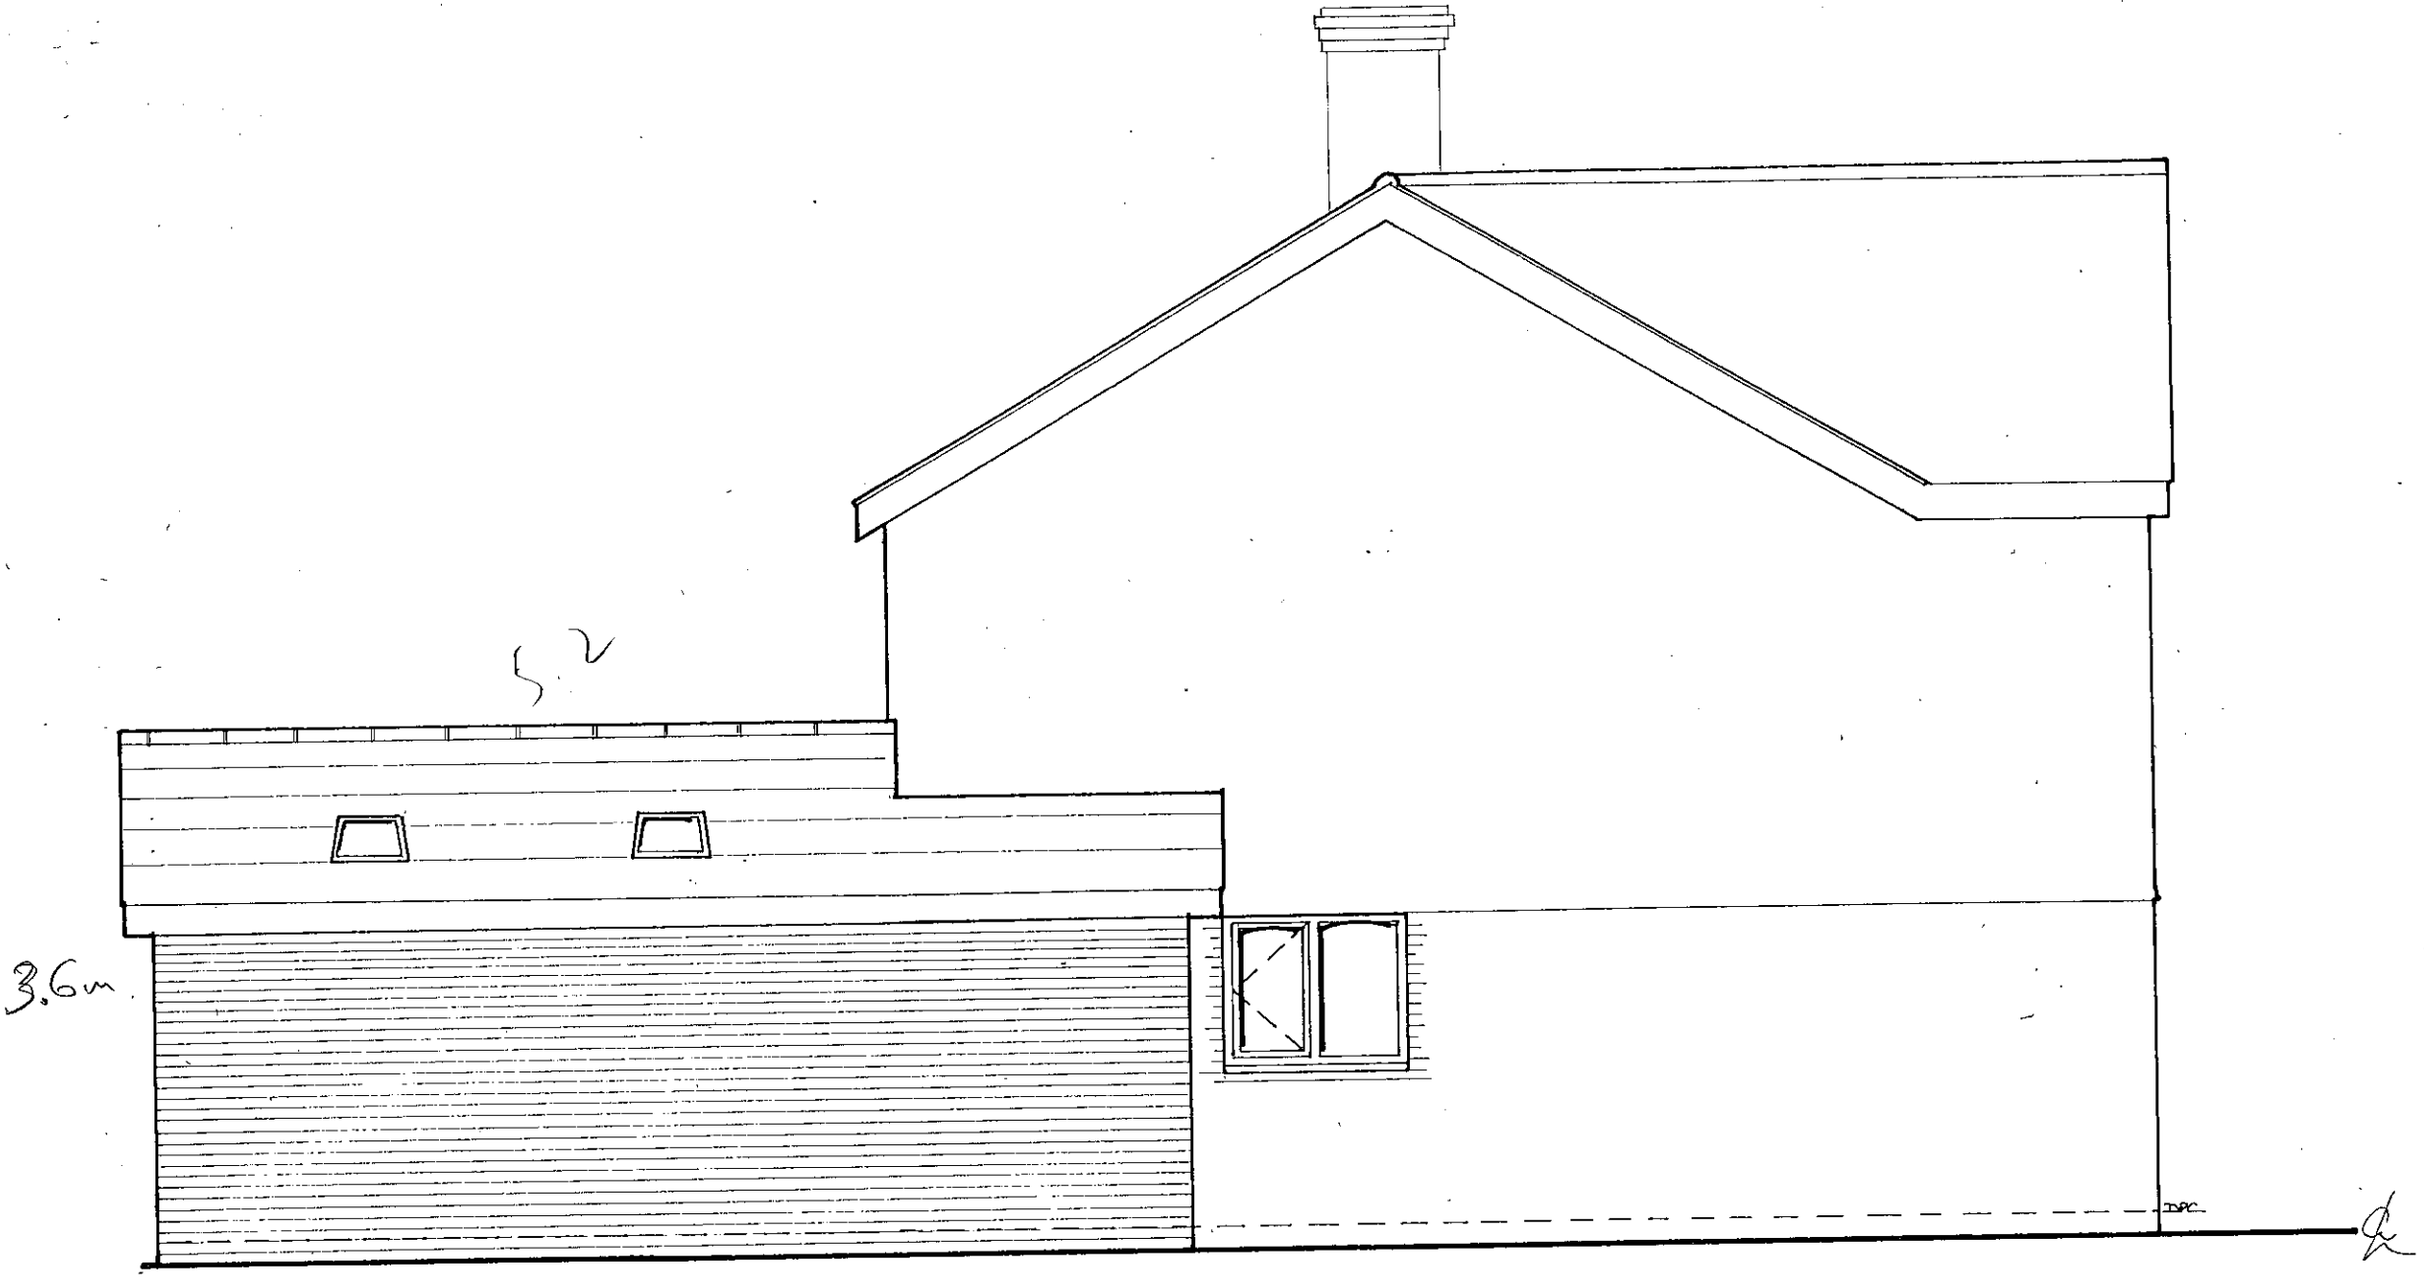

DWG No. KPG – 183/07
NORTH WEST ELEVATION PROPOSED
SCALE 1:50

6,975mm

BOUNDARY

RELOCATED BOILER

CREATE NEW WINDOW OPENING

1,600mm

WM

W/D

LAUNDRY

ROOFLIGHTS 540x760mm

KITCHEN LAYOUT INDICATIVE ONLY

STUDY

KITCHEN

FAMILY ROOM

EXISTING R.I.S TO BE REMOVED

EXISTING DRAINAGE RUNS TO BE REMOVED

ROOFLIGHTS 780x980mm

EXISTING SVP TO BE RELOCATED.

EXISTING I.C TO BE REMOVED. I.L.-640mm

ENTRANCE HALL

SVP RELOCATED

CREATE NEW DOOR OPENING

CLOAKS

SITTING ROOM

← 4,970mm →

1,125mm | 686mm | 1247.5mm | 686mm | 1,227.5mm

NEW DRAINAGE RUN

NEW I.C.

← 6,065mm →

665mm | 1,810mm | 1,115mm | 1,810mm | 665mm

0 10 20 30 40 50 60 70 80 90 100

0 1 2 3

DWG NO. KPG – 183/06
GROUND FLOOR PLAN PROPOSED
SCALE 1:50

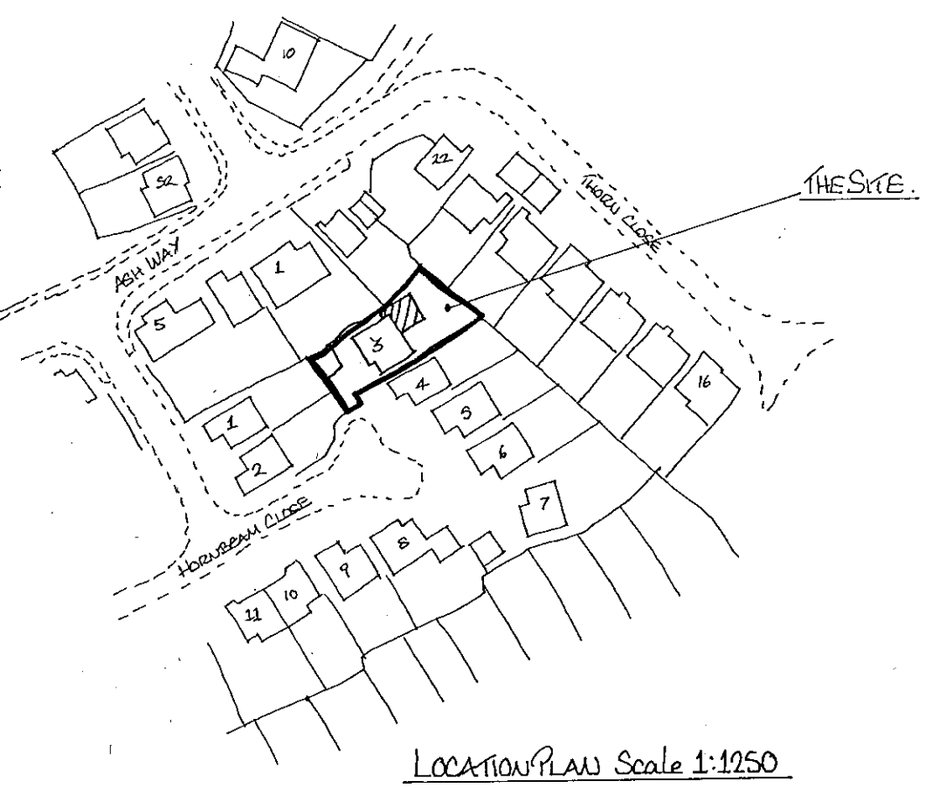

LOCATION PLAN Scale 1:1250

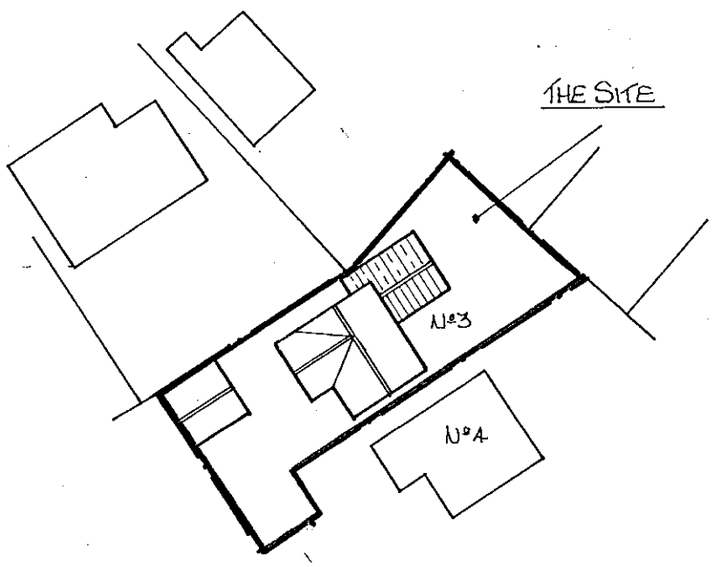

Site Plan Scale 1:500

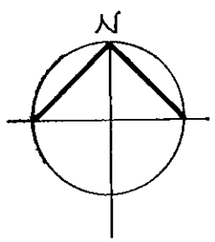

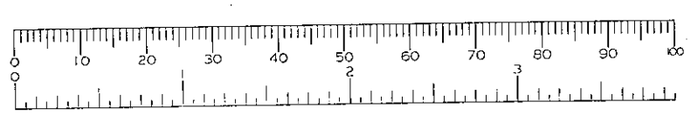

DWG NO. KPG – 183/05
SITE & LOCATION PLANS
SCALE AS SHOWN.

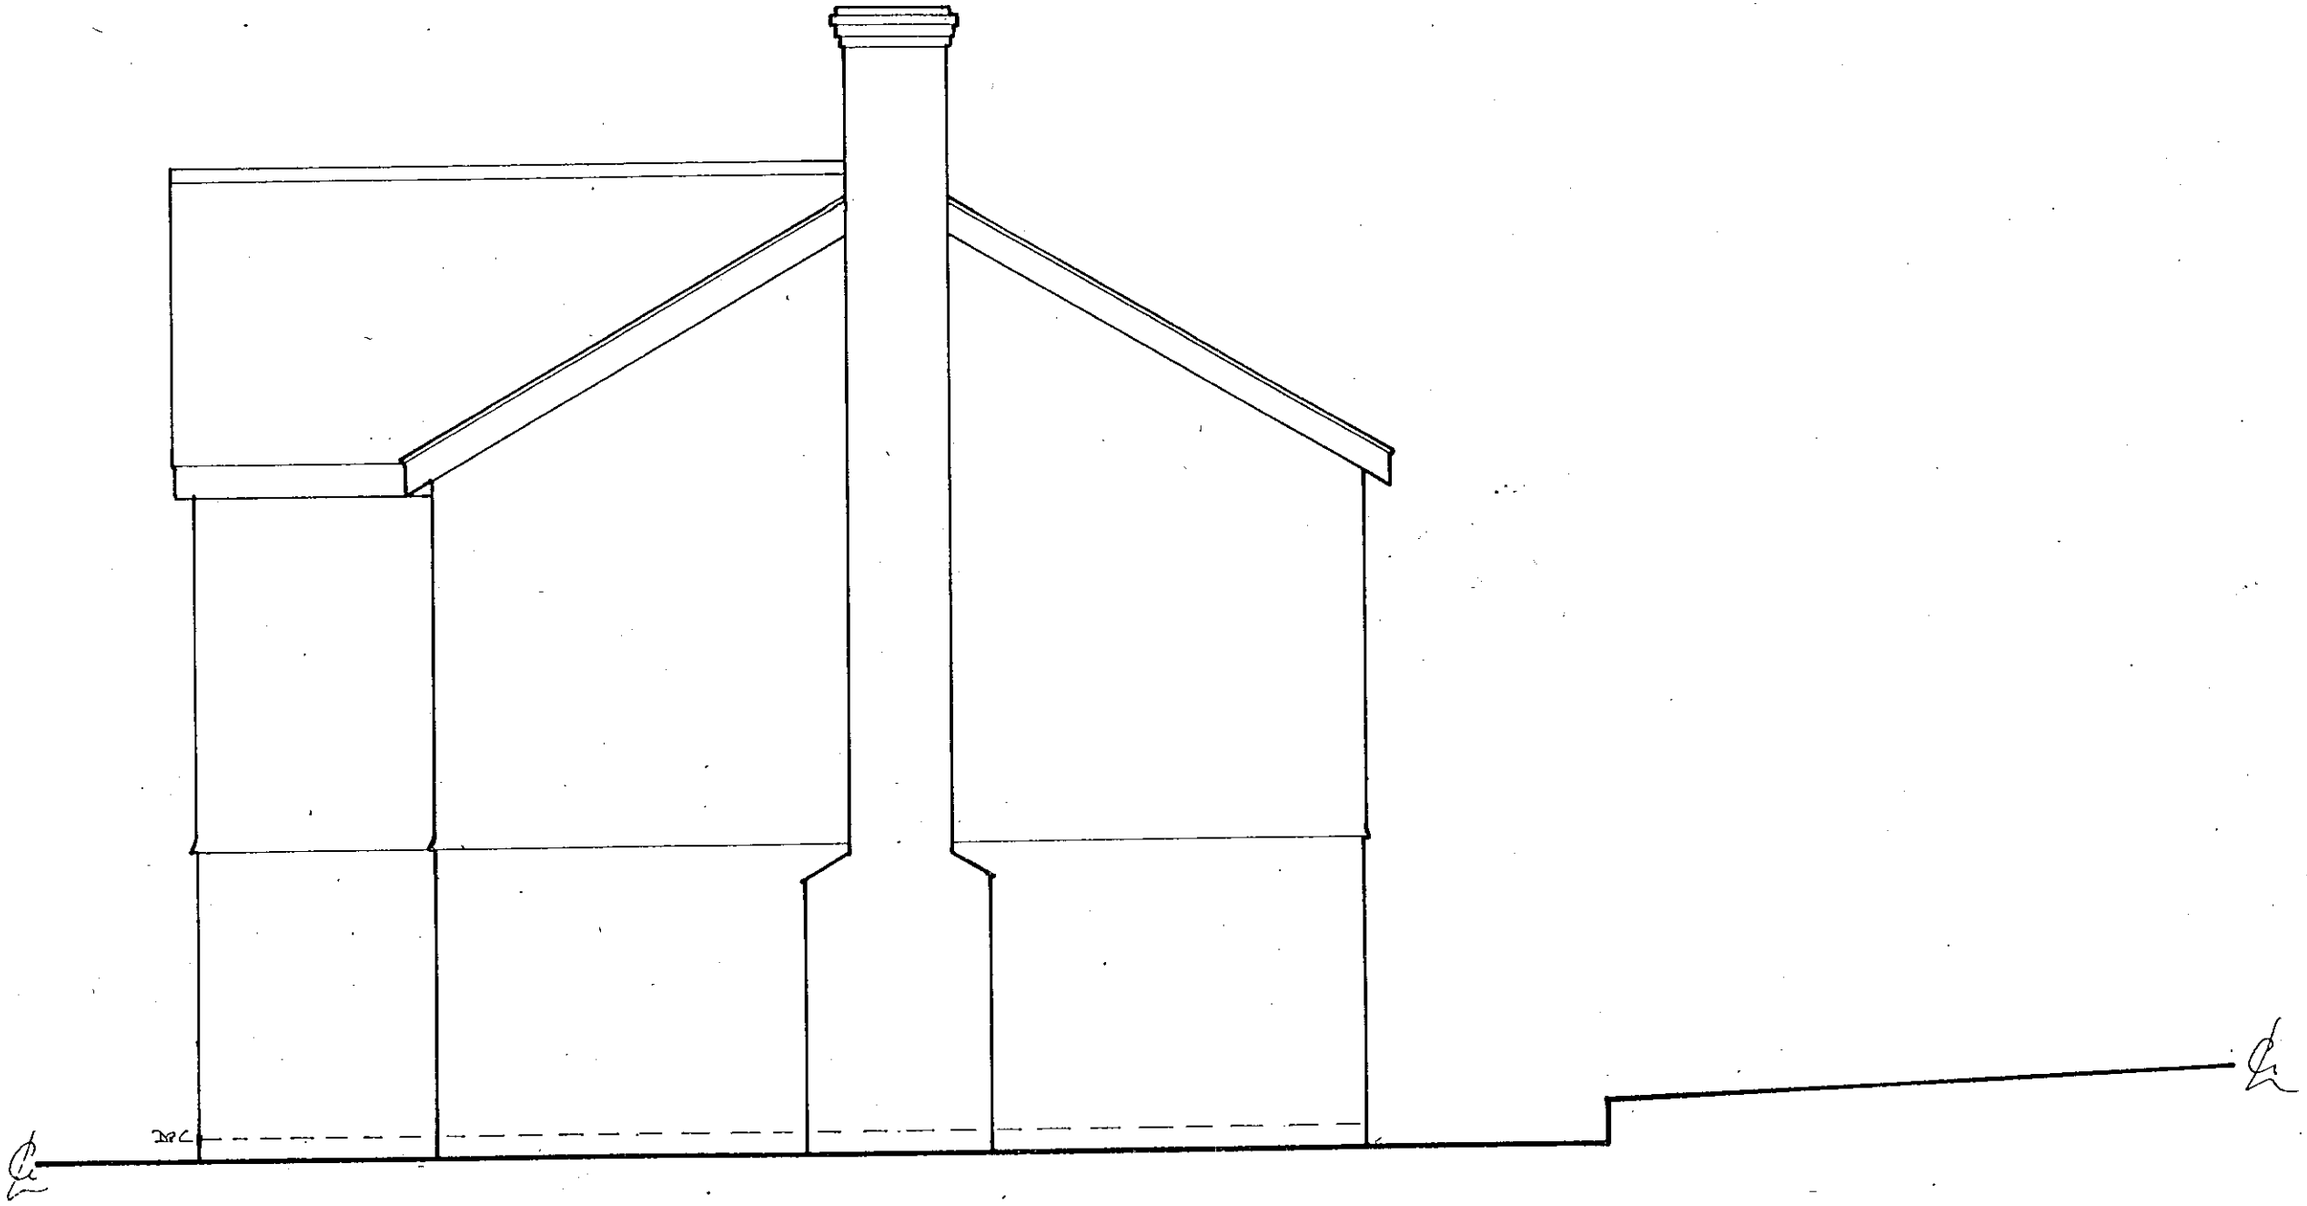

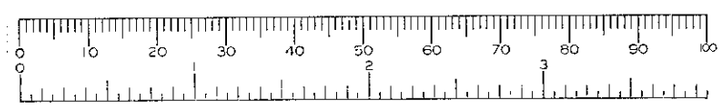

DWG NO. KPG – 183/04
SOUTH EAST ELEVATION EXISTING
SCALE 1:50



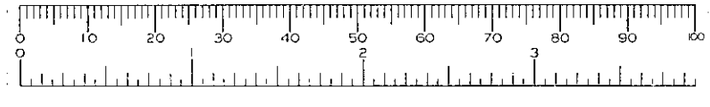

DWG NO. KPG – 183/03
NORTH EAST ELEVATION EXISTING
SCALE 1:50

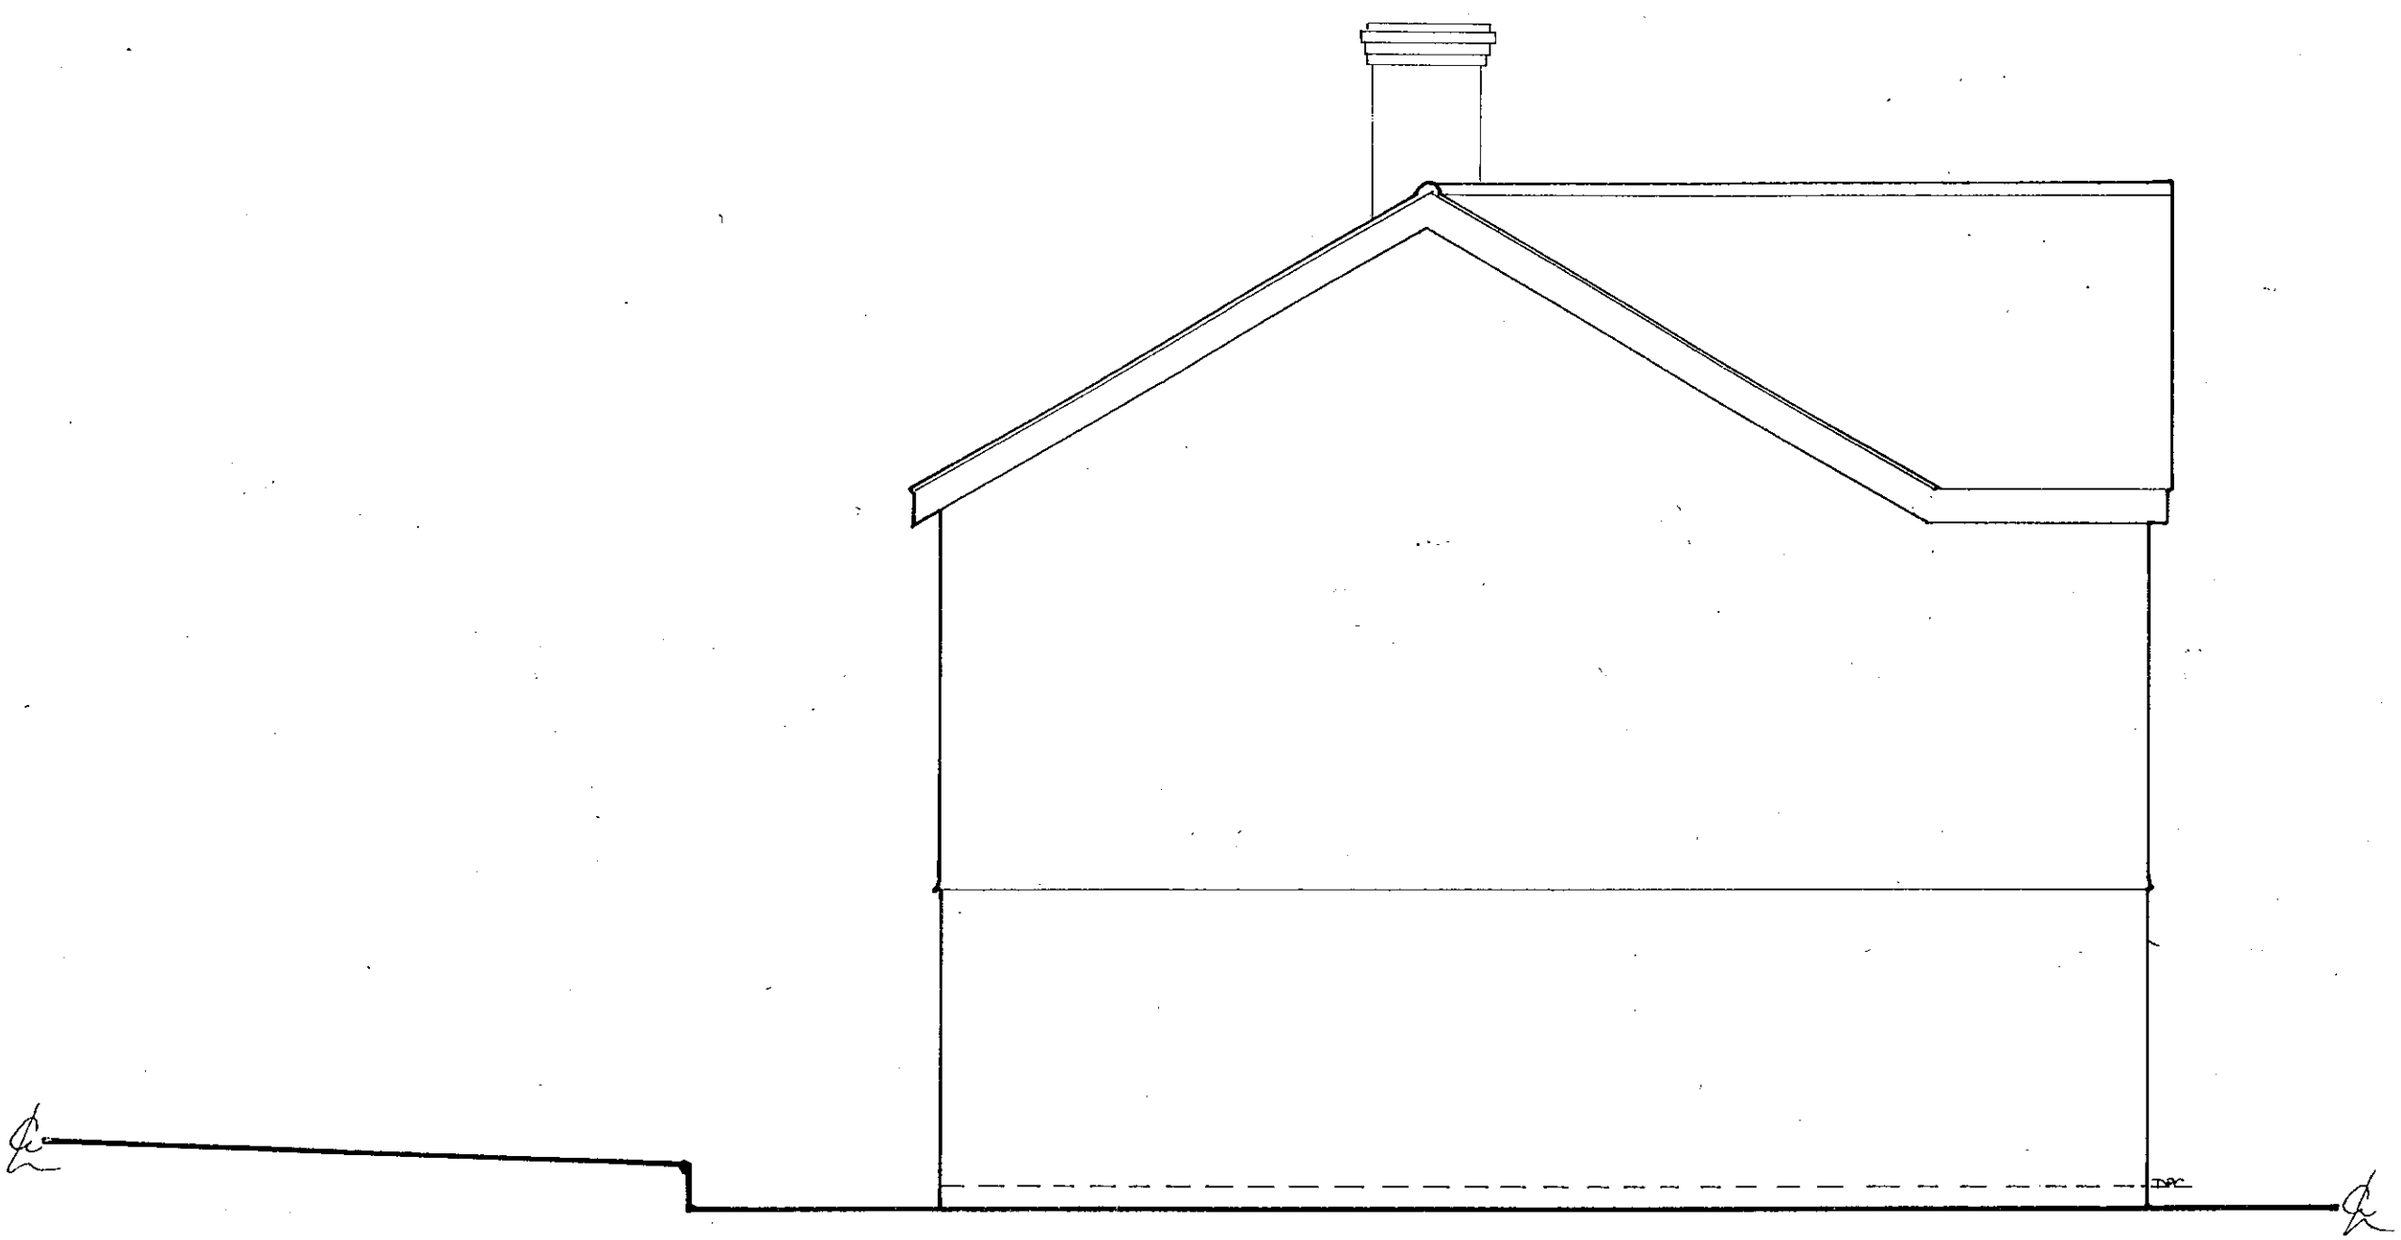

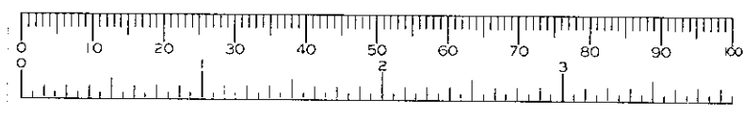

DWG No. KPG – 183/02
NORTH WEST ELEVATION EXISTING
SCALE 1:50

BOUNDARY

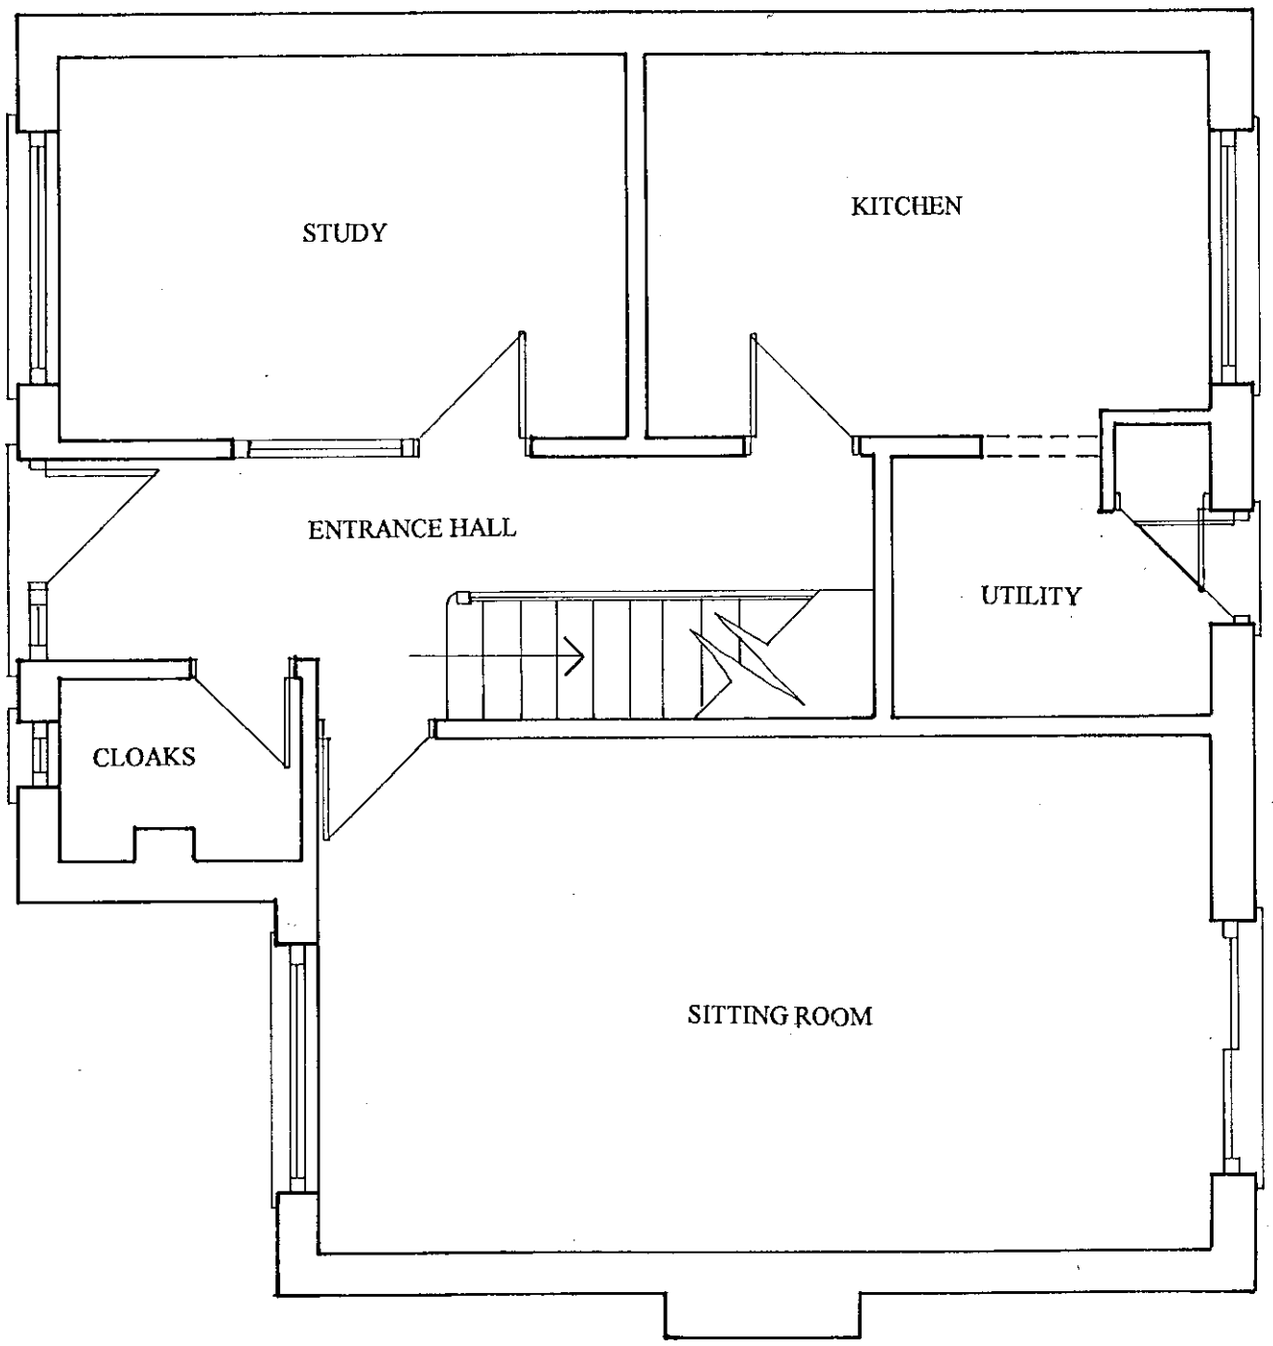

EXISTING I.C.

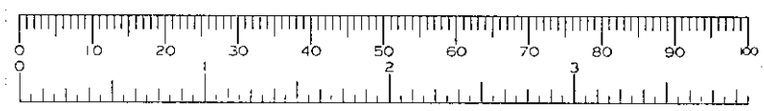

DWG NO. KPG – 183/01
GROUND FLOOR PLAN EXISTING
SCALE 1:50

DRAWING SCHEDULE

KPG – 183/01	Ground Floor Plan Existing
KPG – 183/02	North West Elevation Existing
KPG – 183/03	North East Elevation Existing
KPG - 183/04	South East Elevation Existing
KPG – 183/05	Site & Location Plans
KPG – 183/06	Ground Floor Plan Proposed
KPG – 183/07	North West Elevation Proposed
KPG – 183/08	North East Elevation Proposed
KPG - 183/09	South East Elevation Proposed



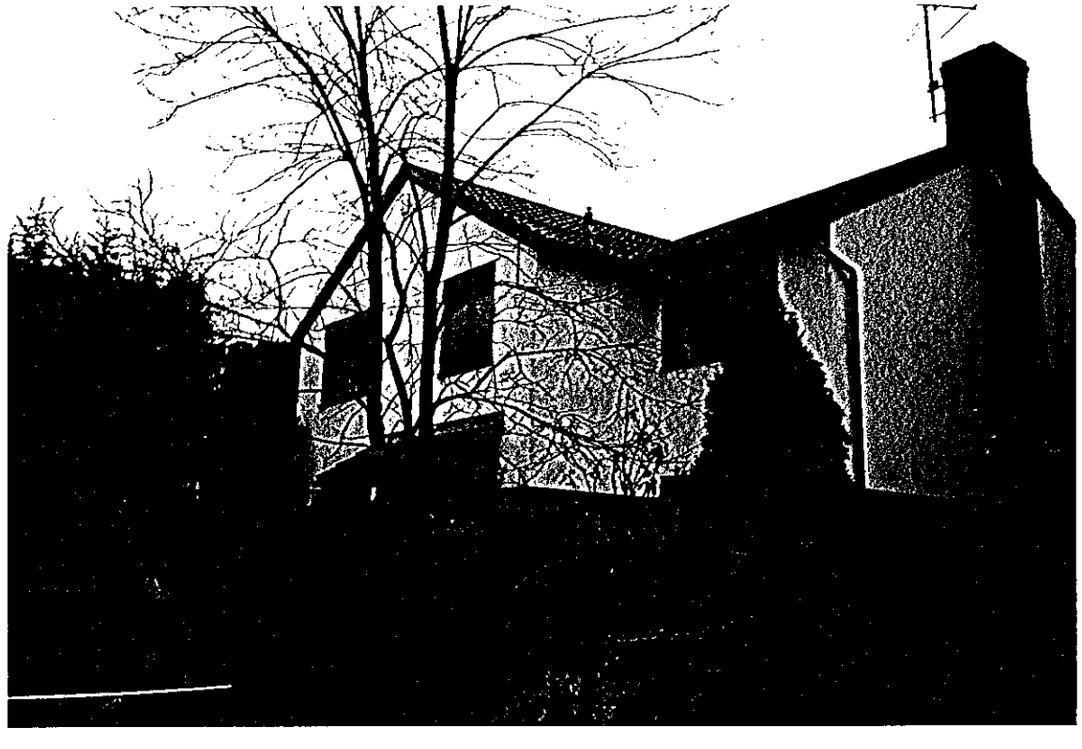

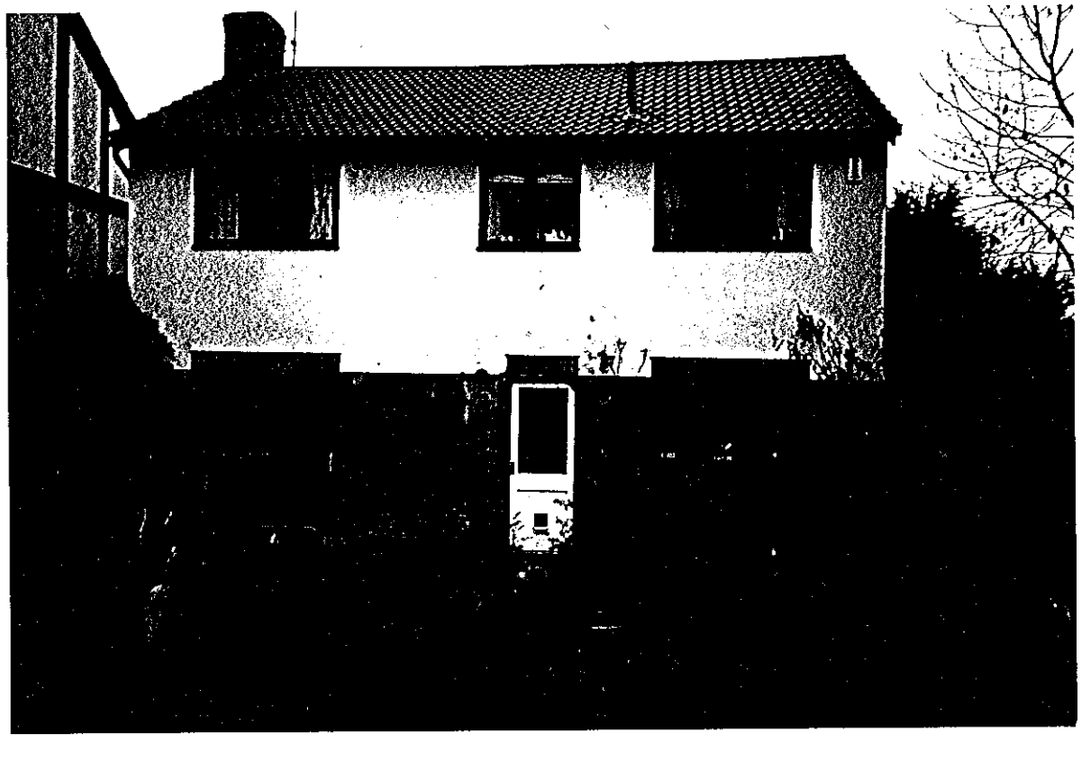

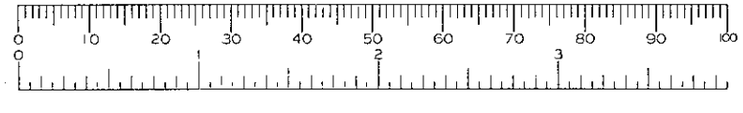

12 JAN 2001 • 3165

PROPOSED EXTENSION
AT
3 HORNBEAM CLOSE
ELIZABETH PARK
BARKHAM
WOKINGHAM
BERKSHIRE
FOR
MR & MRS LANE

REF: KPG – 183

SUPERSEDED

Prepared by
KPG Design Services
8 Owl Close
Wokingham
Berkshire
RG41 3HY
Tel: 0118 9793067 Fax: 0118 9795854

