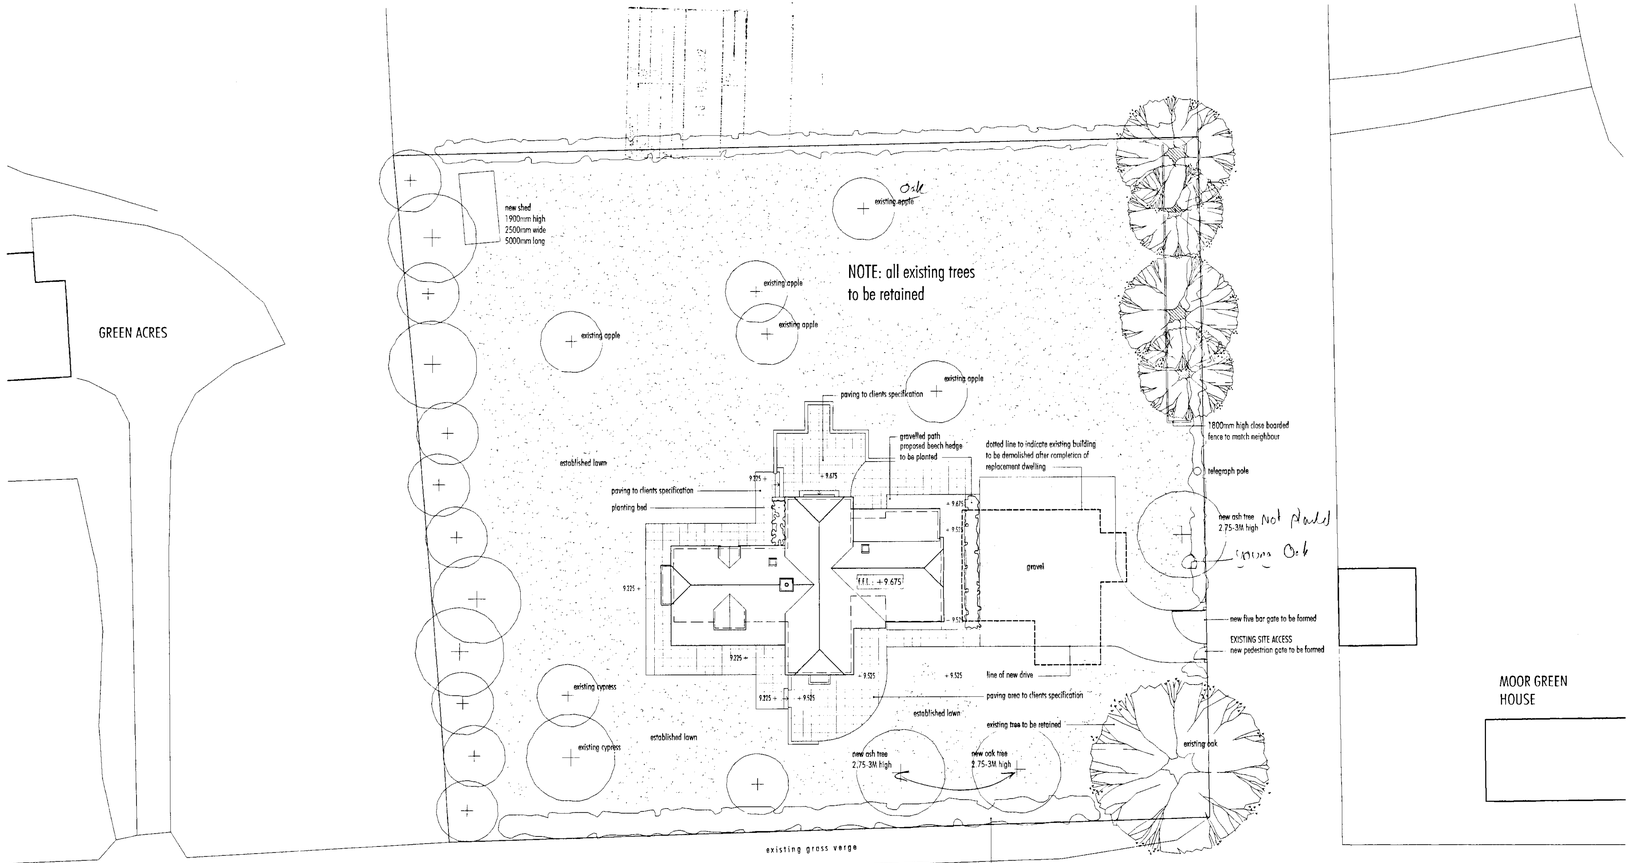

SITE PLAN

PLANS TO MEET CONDITIONS 4245+ 4770

rev a 15.07.02 new trees added/hedge detail added

All dimensions must be checked on site and not scaled from this drawing

Prior to implementation the proposals shown should be assessed by a Structural Engineer and checked for compliance with the Building Regulations

For use in precise named location only

Copyright reserved

Michael Vaughton Associates
Rectory Mews, Crown Road, Wheatley, Oxon OX33 1UL Tel: (01865) 873936

scale 1:200	client MR & MRS BURGESS
date 14.9.01	drawing LANDSCAPE PLAN
drawn RA/AG	
job 2022	no. 2022 - W08 rev. A

PROJECT
REPLACEMENT DWELLING
BROOMFIELD, LOWER SANDHURST ROAD, FINCHAMPSTEAD

Drawing 2022 - w08A.dw was plotted on 15 July 2002 at 11:14:40