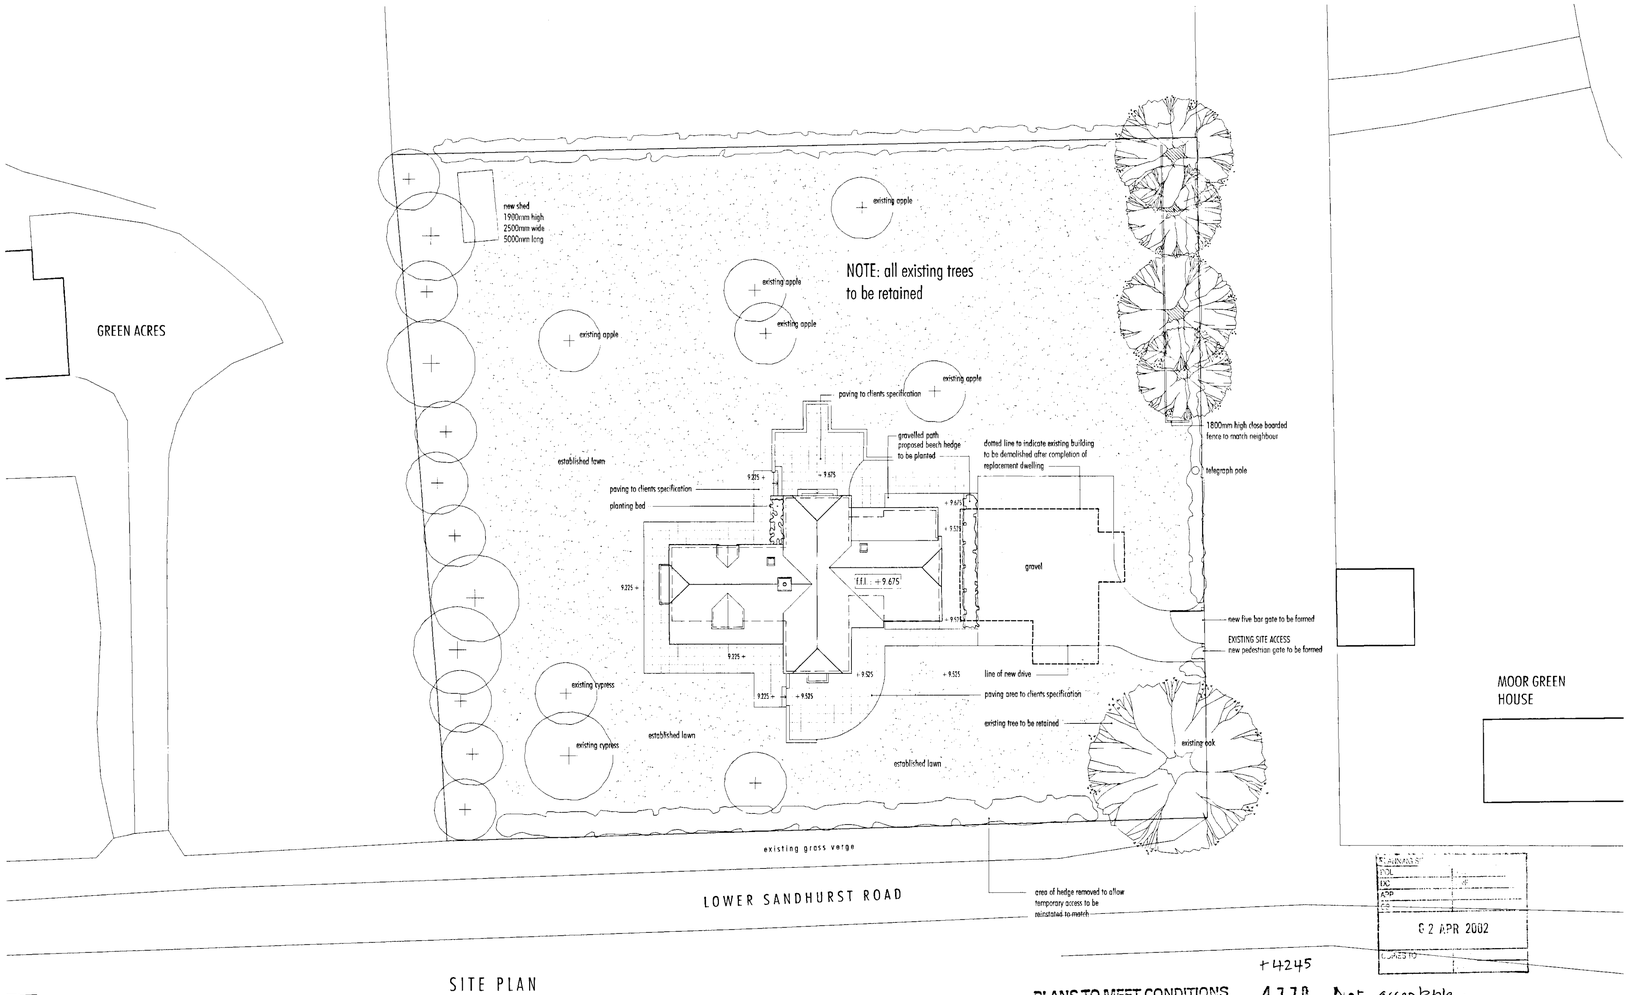

SITE PLAN

+4245

PLANS TO MEET CONDITIONS 4770 Not acceptable.

02 APR 2002

All dimensions must be checked on site and not scaled from this drawing

Prior to implementation the proposals shown should be assessed by a Structural Engineer and checked for compliance with the Building Regulations

For use in precise named location only

Copyright reserved

Michael Vaughton Associates
Rectory Mews, Crown Road, Wheatley, Oxon. OX33 1UL Tel: (01865) 873936

PROJECT
REPLACEMENT DWELLING
BROOMFIELD, LOWER SANDHURST ROAD, FINCHAMPSTEAD

scale	1:200
date	14.9.01
drawn	RA/AG
job	2022
client	MR & MRS BURGESS
drawing	LANDSCAPE PLAN
no.	2022 - W08
rev	

Drawing 2022 - w08.dwg was plotted on 26 March 2002 at 15:58:45