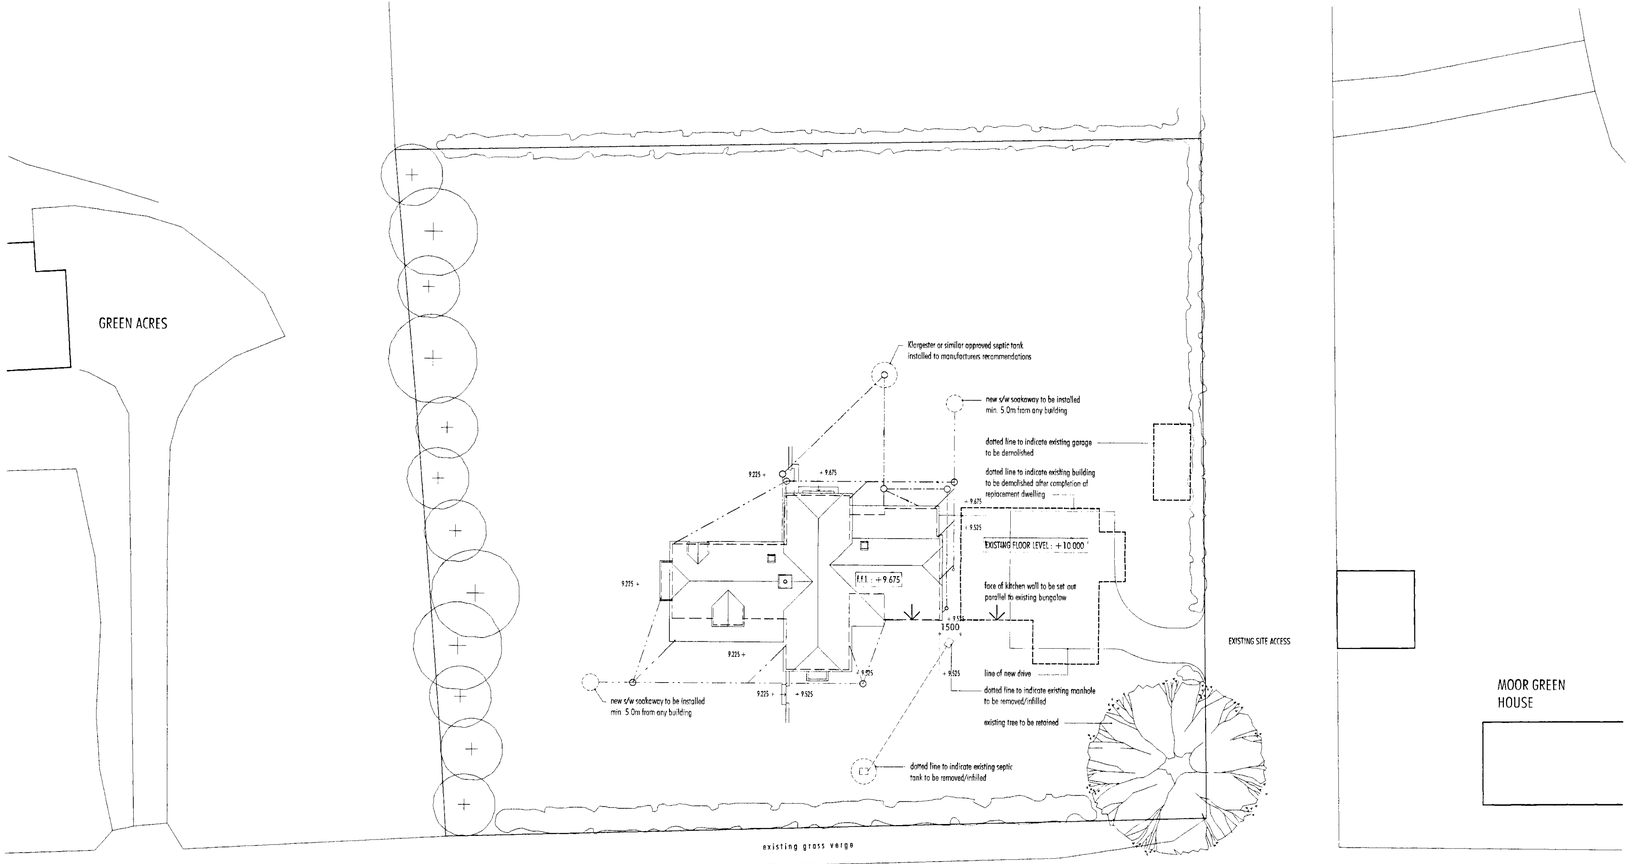

SITE PLAN

APPROVED

All dimensions must be checked on site and not scaled from this drawing

Prior to implementation the proposals shown should be assessed by a Structural Engineer and checked for compliance with the Building Regulations

For use in precise named location only

Copyright reserved

A 9/4/01 levels added

Michael Vaughton Associates
Rectory Mews, Crown Road, Wheatley, Oxon. OX33 1UL. Tel: (01865) 873936

PROJECT
REPLACEMENT DWELLING
BROOMFIELD, LOWER SANDHURST ROAD, FINCHAMPSTEAD

scale 1:200	client MR & MRS BURGESS
date 12/2/01	drawing SITE PLAN
drawn AG	
job 2022	no 2022 - W07 rev A

Drawing 2022 - w07a dtw was plotted on 09 April 2001 at 14:24:42