


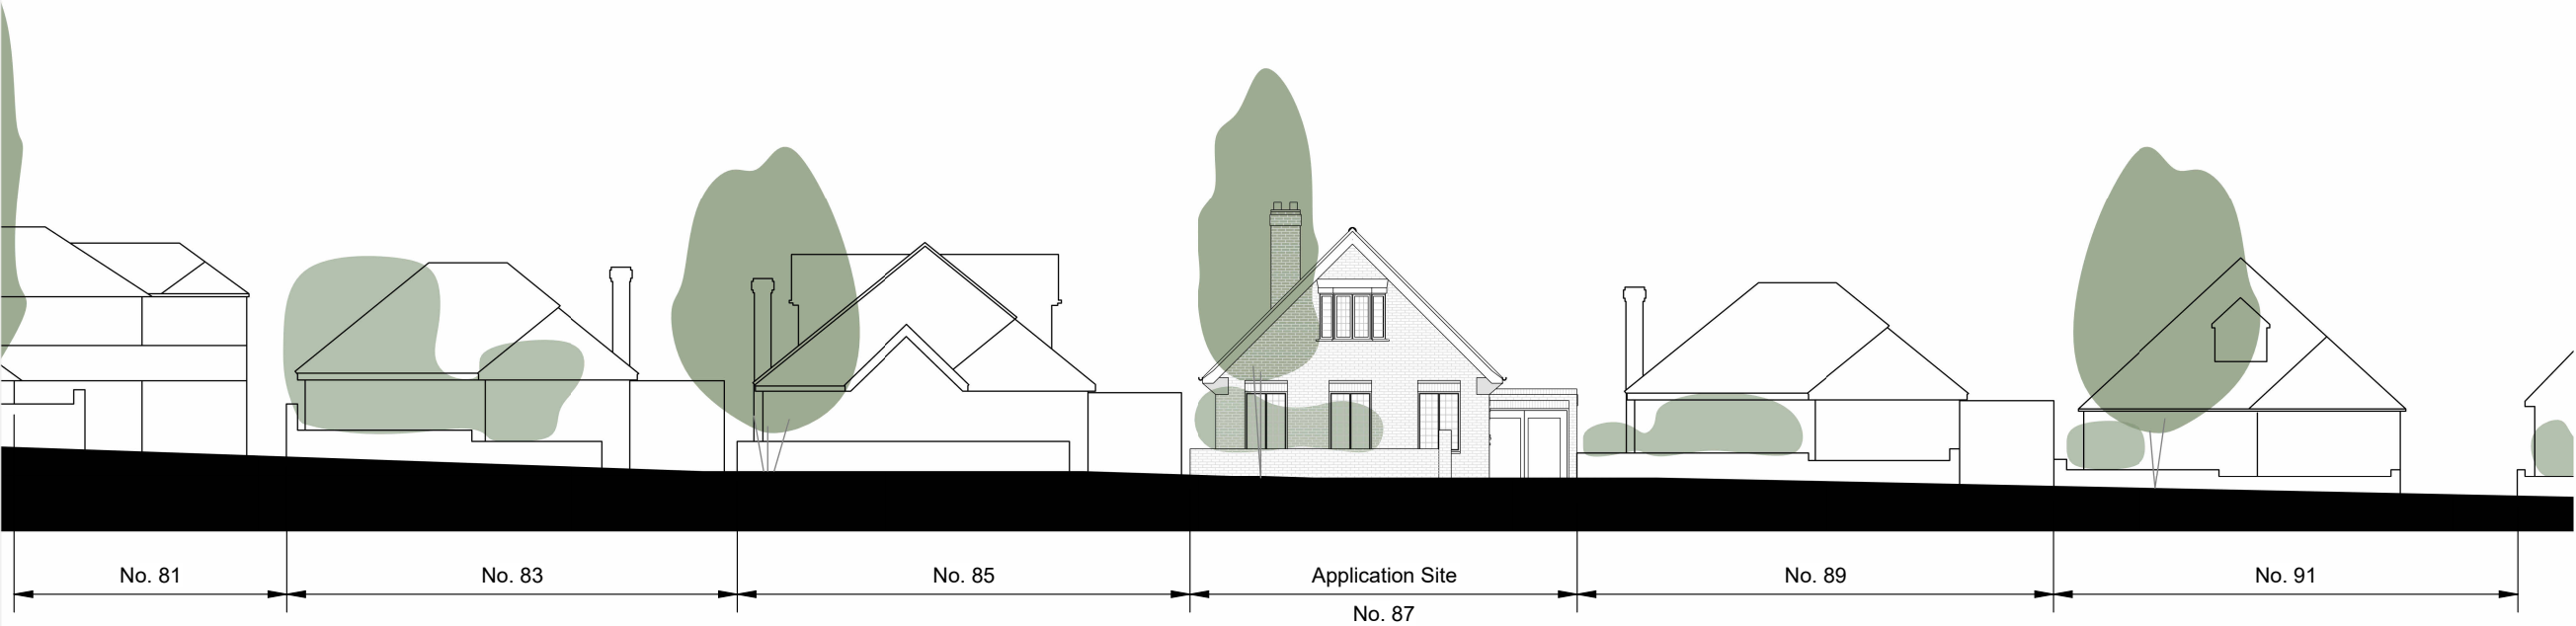

1 Existing Redhatch Drive Elevation
1 : 200

P01	19.12.25	Planning Issue for Comments	RI	OH
REV	DATE	DESCRIPTION	DRN	AUD

0 5 10 m

This document is the Copyright work of Kite Architects Ltd. unless formally assigned in writing.
Do not Scale from this drawing. Verify all dimensions on site. Drawing should be read in conjunction with information from all other design consultants and contractors. All drawings in digital format are for reference only.



01865 745465
studio@kitearchitects.co.uk
www.kitearchitects.co.uk

PLANNING - RIBA STAGE 3
S4 - SUITABLE FOR STAGE APPROVAL


PROJECT INFORMATION
87 Redhatch Drive

EARLEY, READING
Existing and Proposed Street Elevations

SCALE 1 : 200 @A3

DATE CREATED 19/12/25

JOB NO. DRAWING NO. REVISION
250023 KTE-XX-XX-DR-A-01215 P01

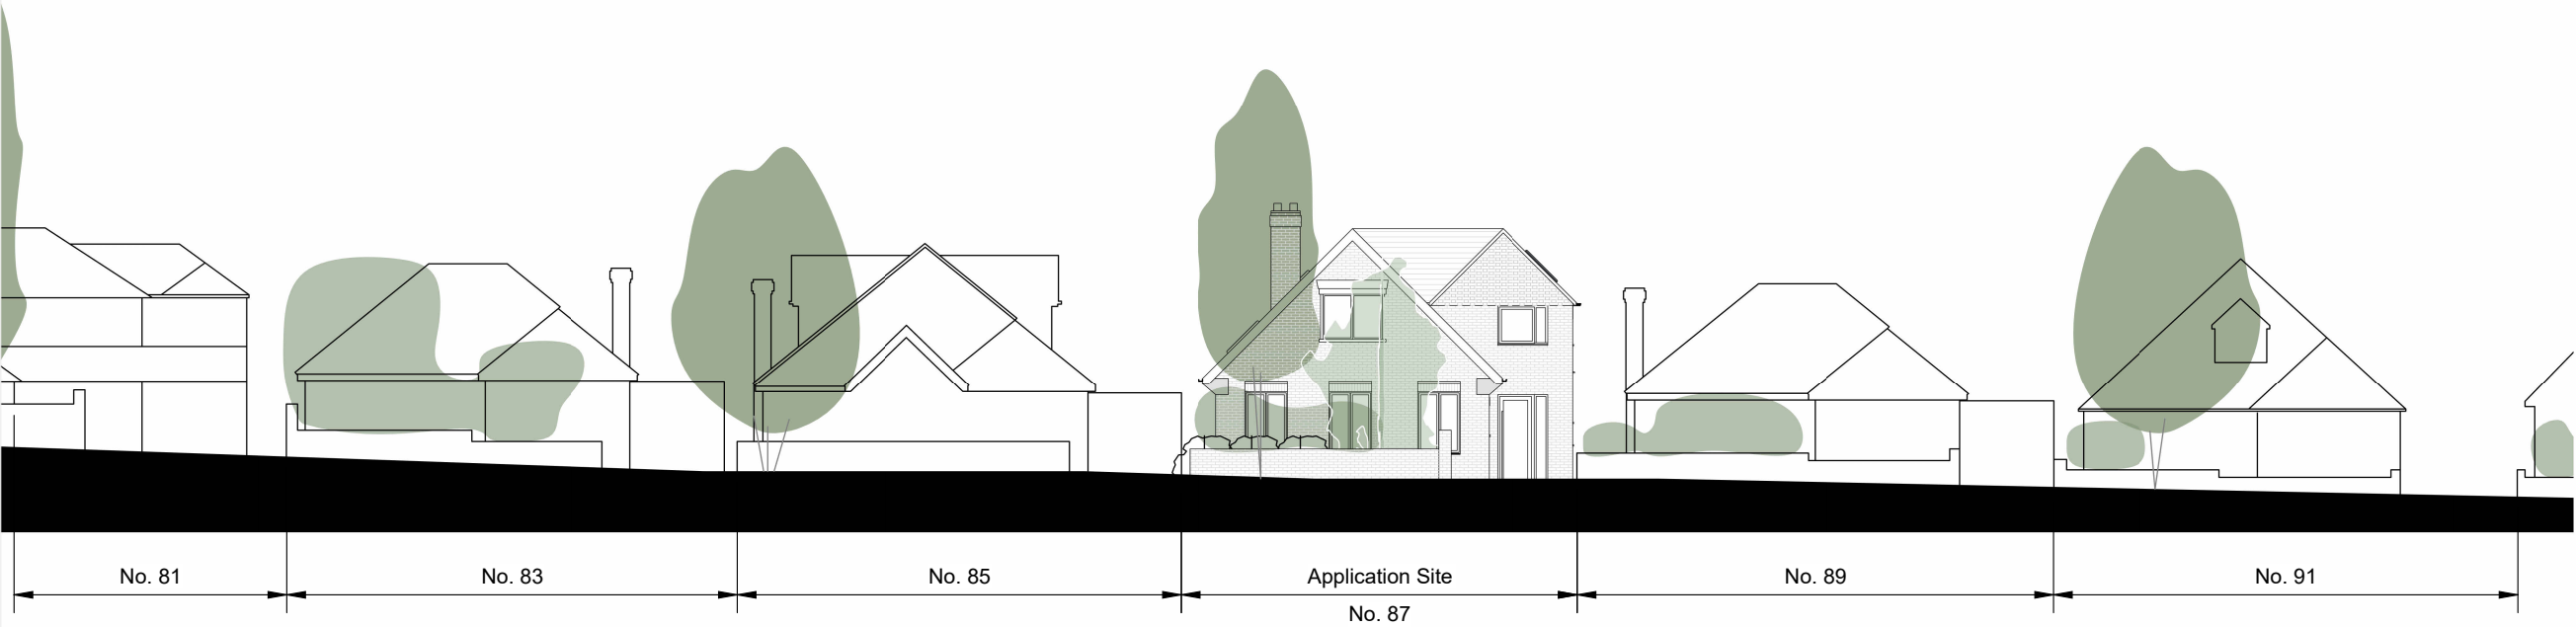

2 Proposed Redhatch Drive Elevation
1 : 200