



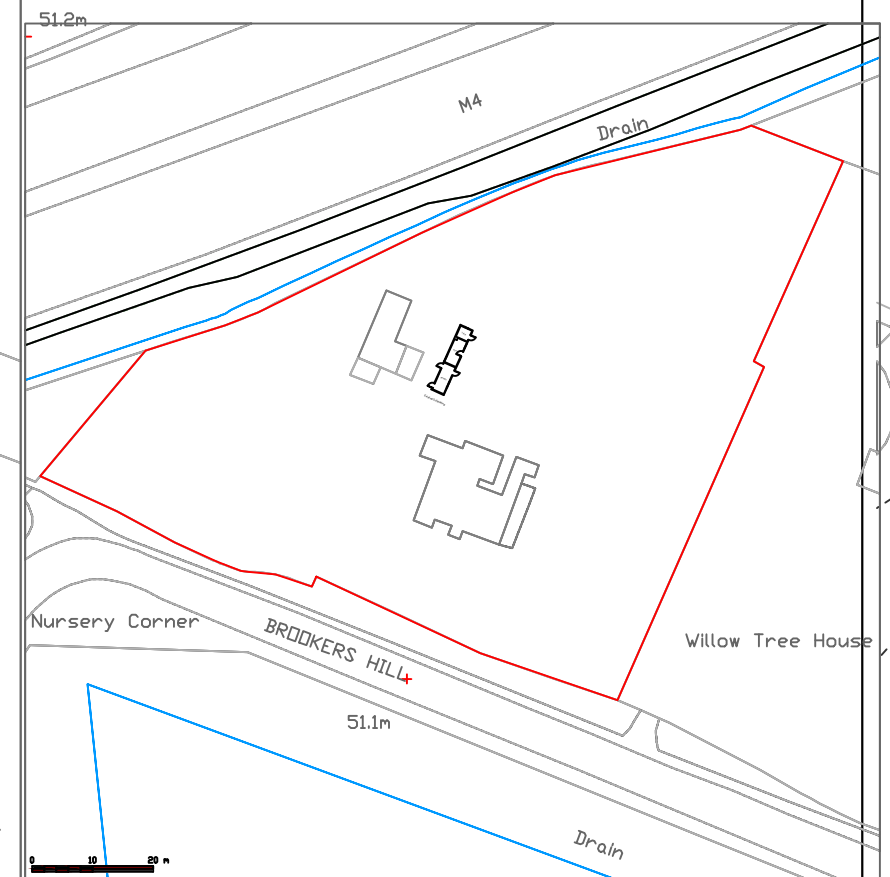

Site Location Plan - Scale 1:1250 @ A3

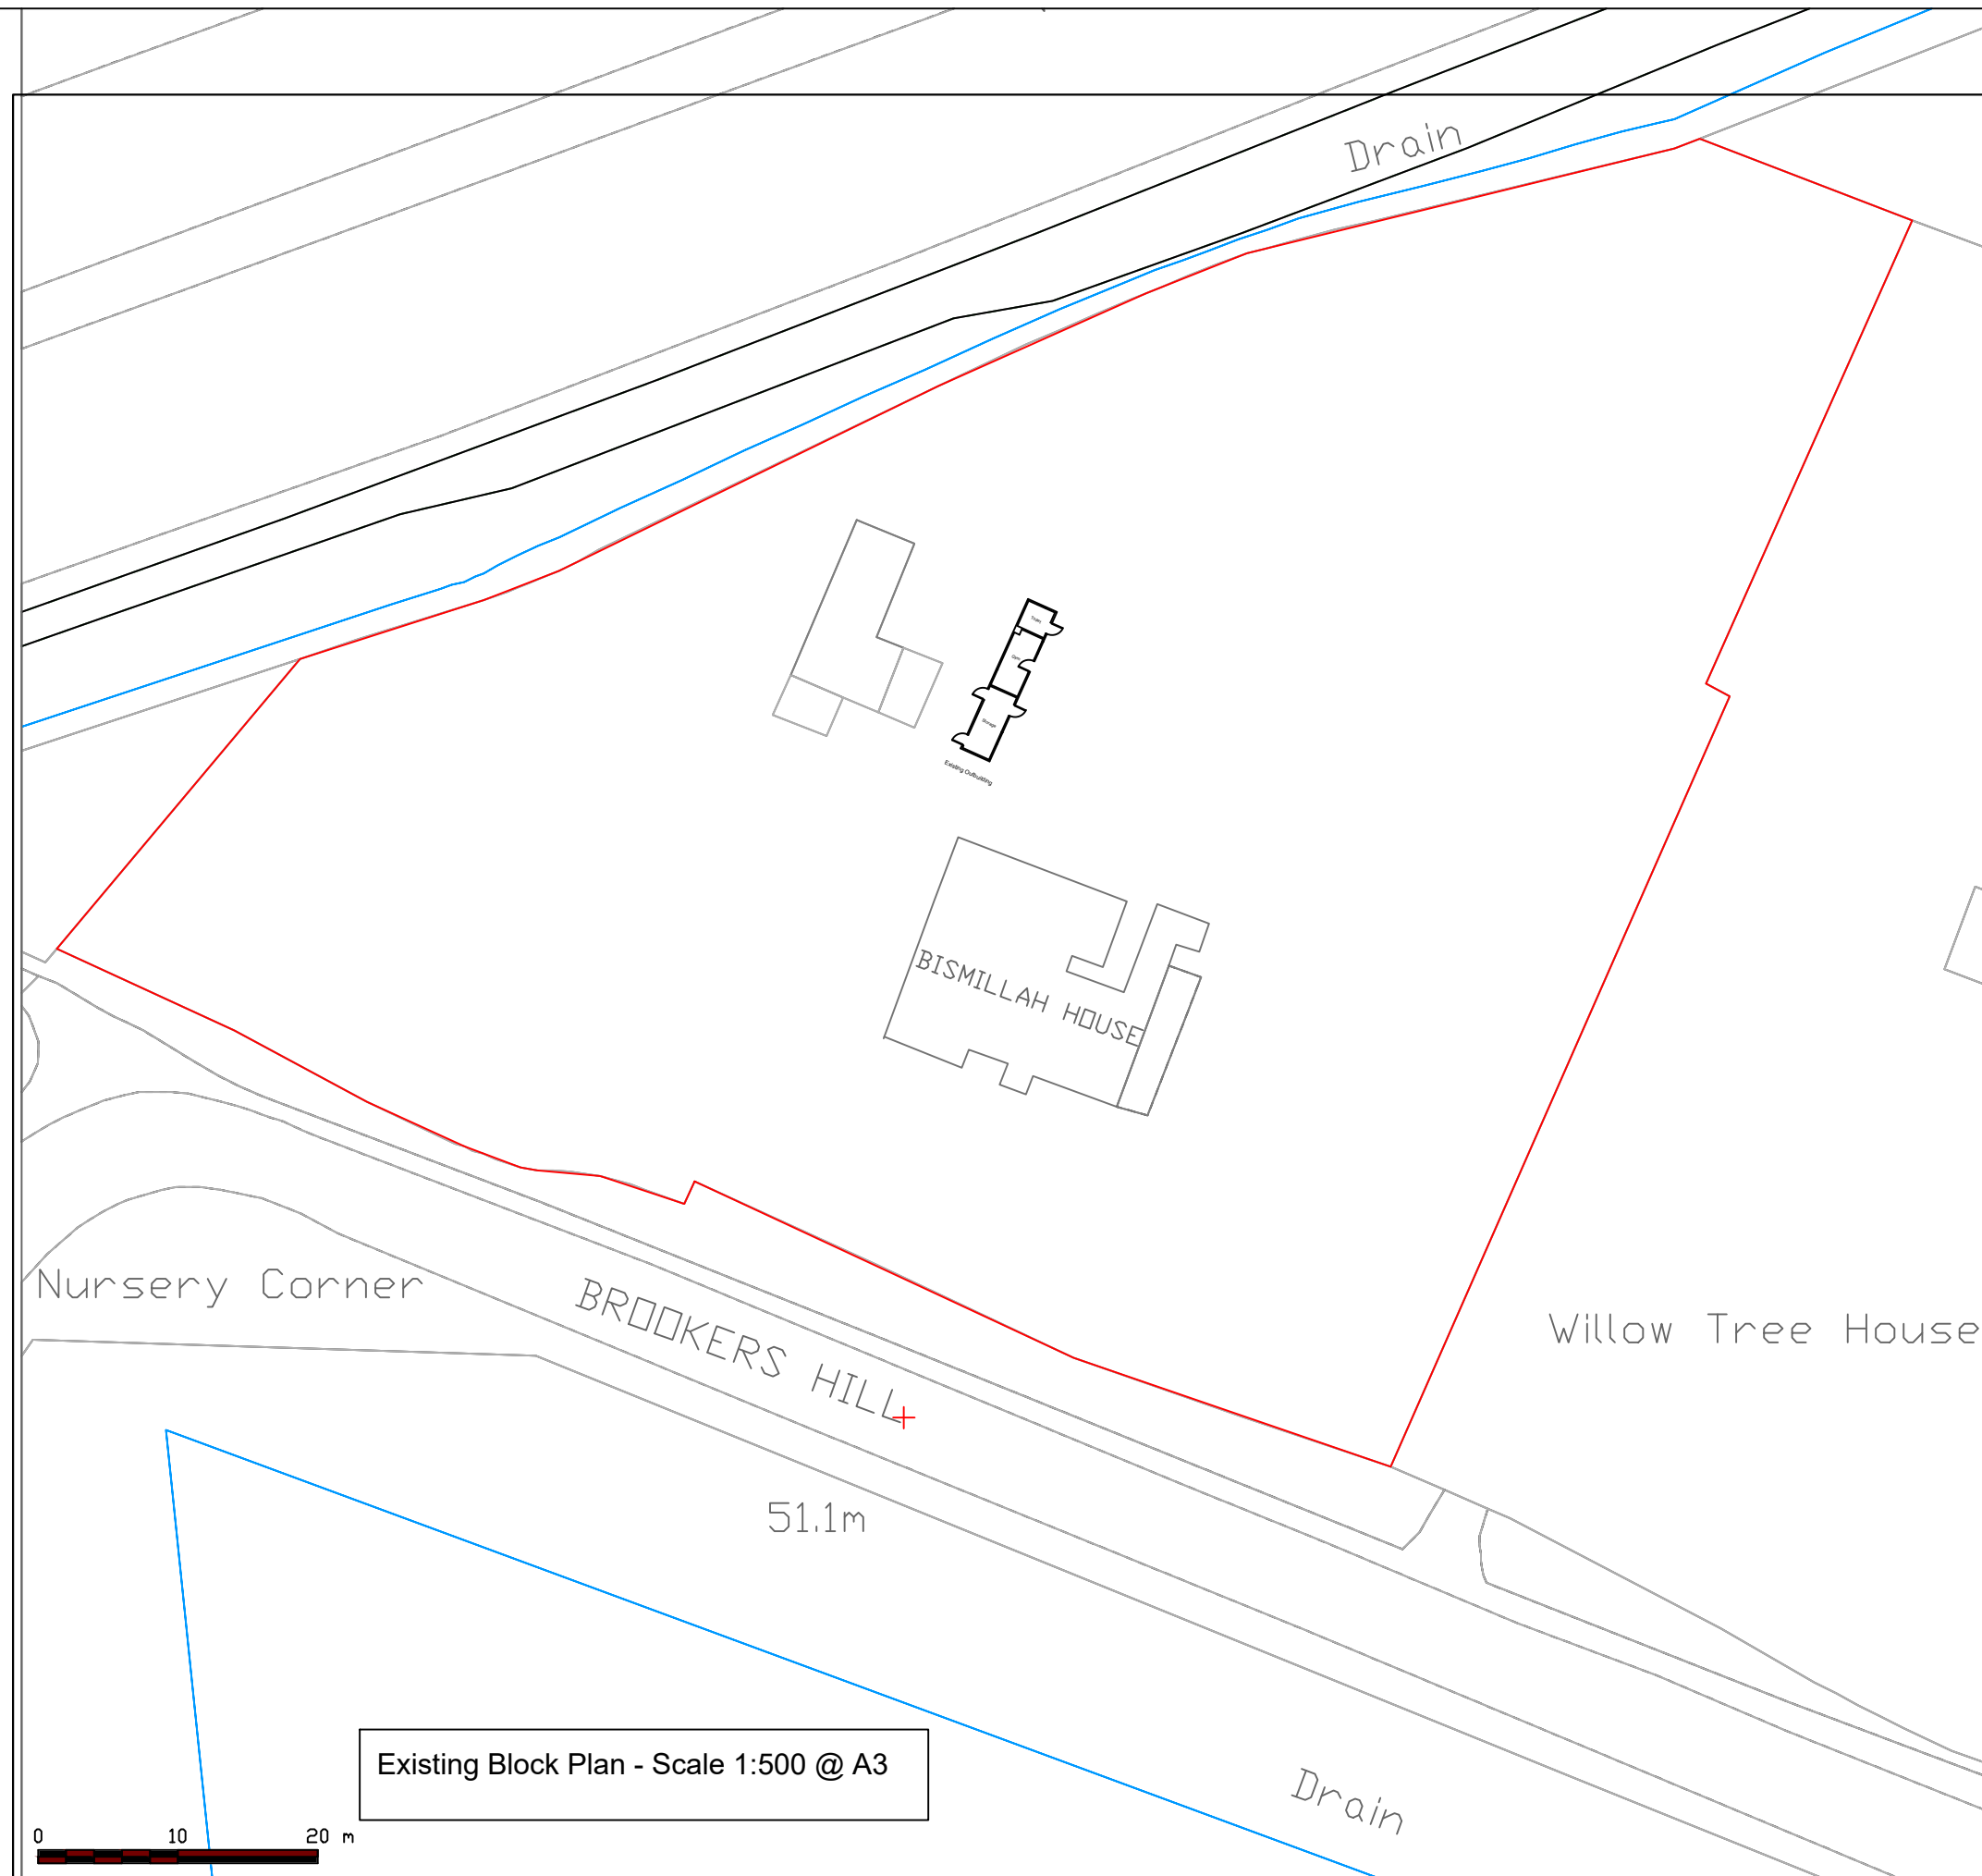