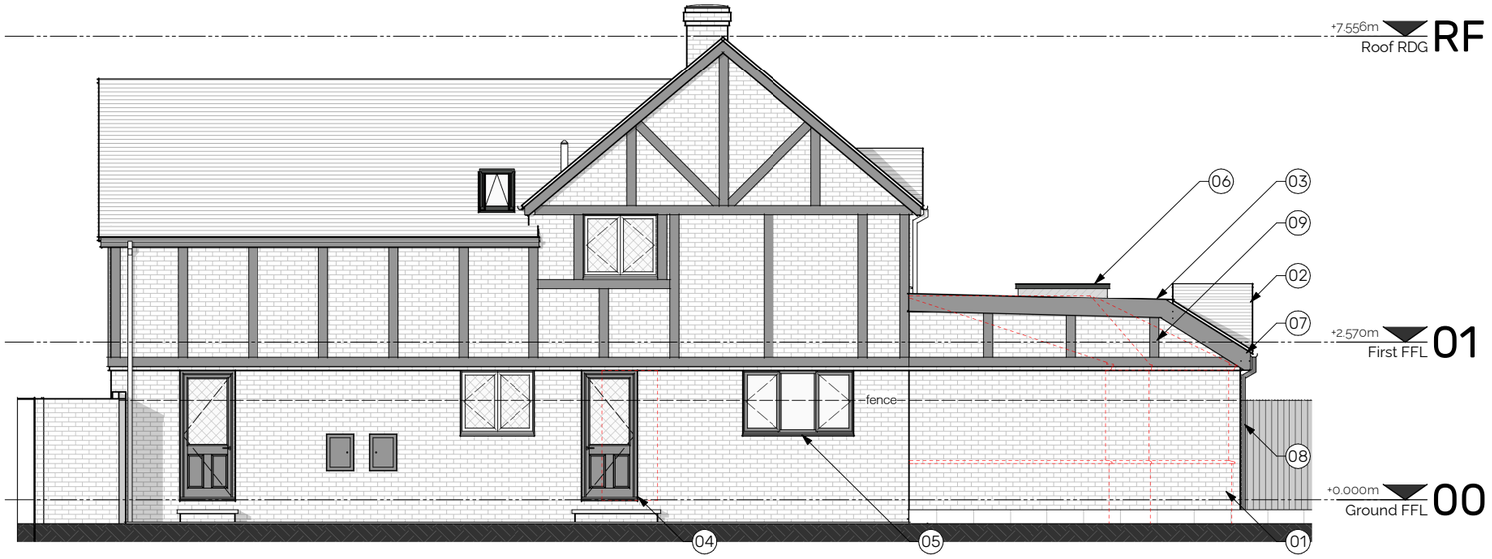

N | PROPOSED NORTH ELEVATION
Scale 1 : 100

MATERIALS

Ref.	Description
01	walls - brickwork to match existing
02	pitched roofs - red plain tiles to match existing style & colour
03	flat roofs - single ply membrane (EPDM)
04	external doors - black uPVC or aluminium, double glazed
05	external windows - black uPVC or aluminium, double glazed
06	rooflight - double glazed, slim frame rooflight
07	fascias/soffits - black uPVC to match existing style & colour
08	rainwater goods - black uPVC to match existing style & colour
09	walls - black uPVC or painted timber cladding boards to match existing



S | PROPOSED SOUTH ELEVATION
Scale 1 : 100

Jamie M. Redman **MCIAT**
07343032178 | Jamie@jmra.co.uk

JMREDMAN
ARCHITECTURE

COPYRIGHT
Copyright ©2026 J M Redman Architecture.
No disclosure or copy without written permission.
Do not scale, refer to stated dimensions only. All dimensions in millimetres unless noted otherwise. Contractor to verify all dimensions and levels before commencing works.
Read with all project drawings and specifications. No liability is accepted for variation to the design or specification. Discrepancies must be reported.

0 1 2 3 4 5m
Scale 1 : 100

PROJECT
client
MR. M. & MRS. J. McINTYRE
location
11 YEWHURST CLOSE, TWYFORD, BERKSHIRE. RG10 9PW
description
SINGLE STOREY REAR EXTENSION

ISSUE

rev.	date	description
P1	29/09/2026	preliminary
P2	02/11/2026	preliminary
A	09/11/2026	planning

date 09/11/2026
drawn JMR
status **PLANNING** for planning application support, not for construction

DOCUMENT
title
PROPOSED ELEVATIONS (02)
size A3
reference **26009-JMR**

revision
A

029