


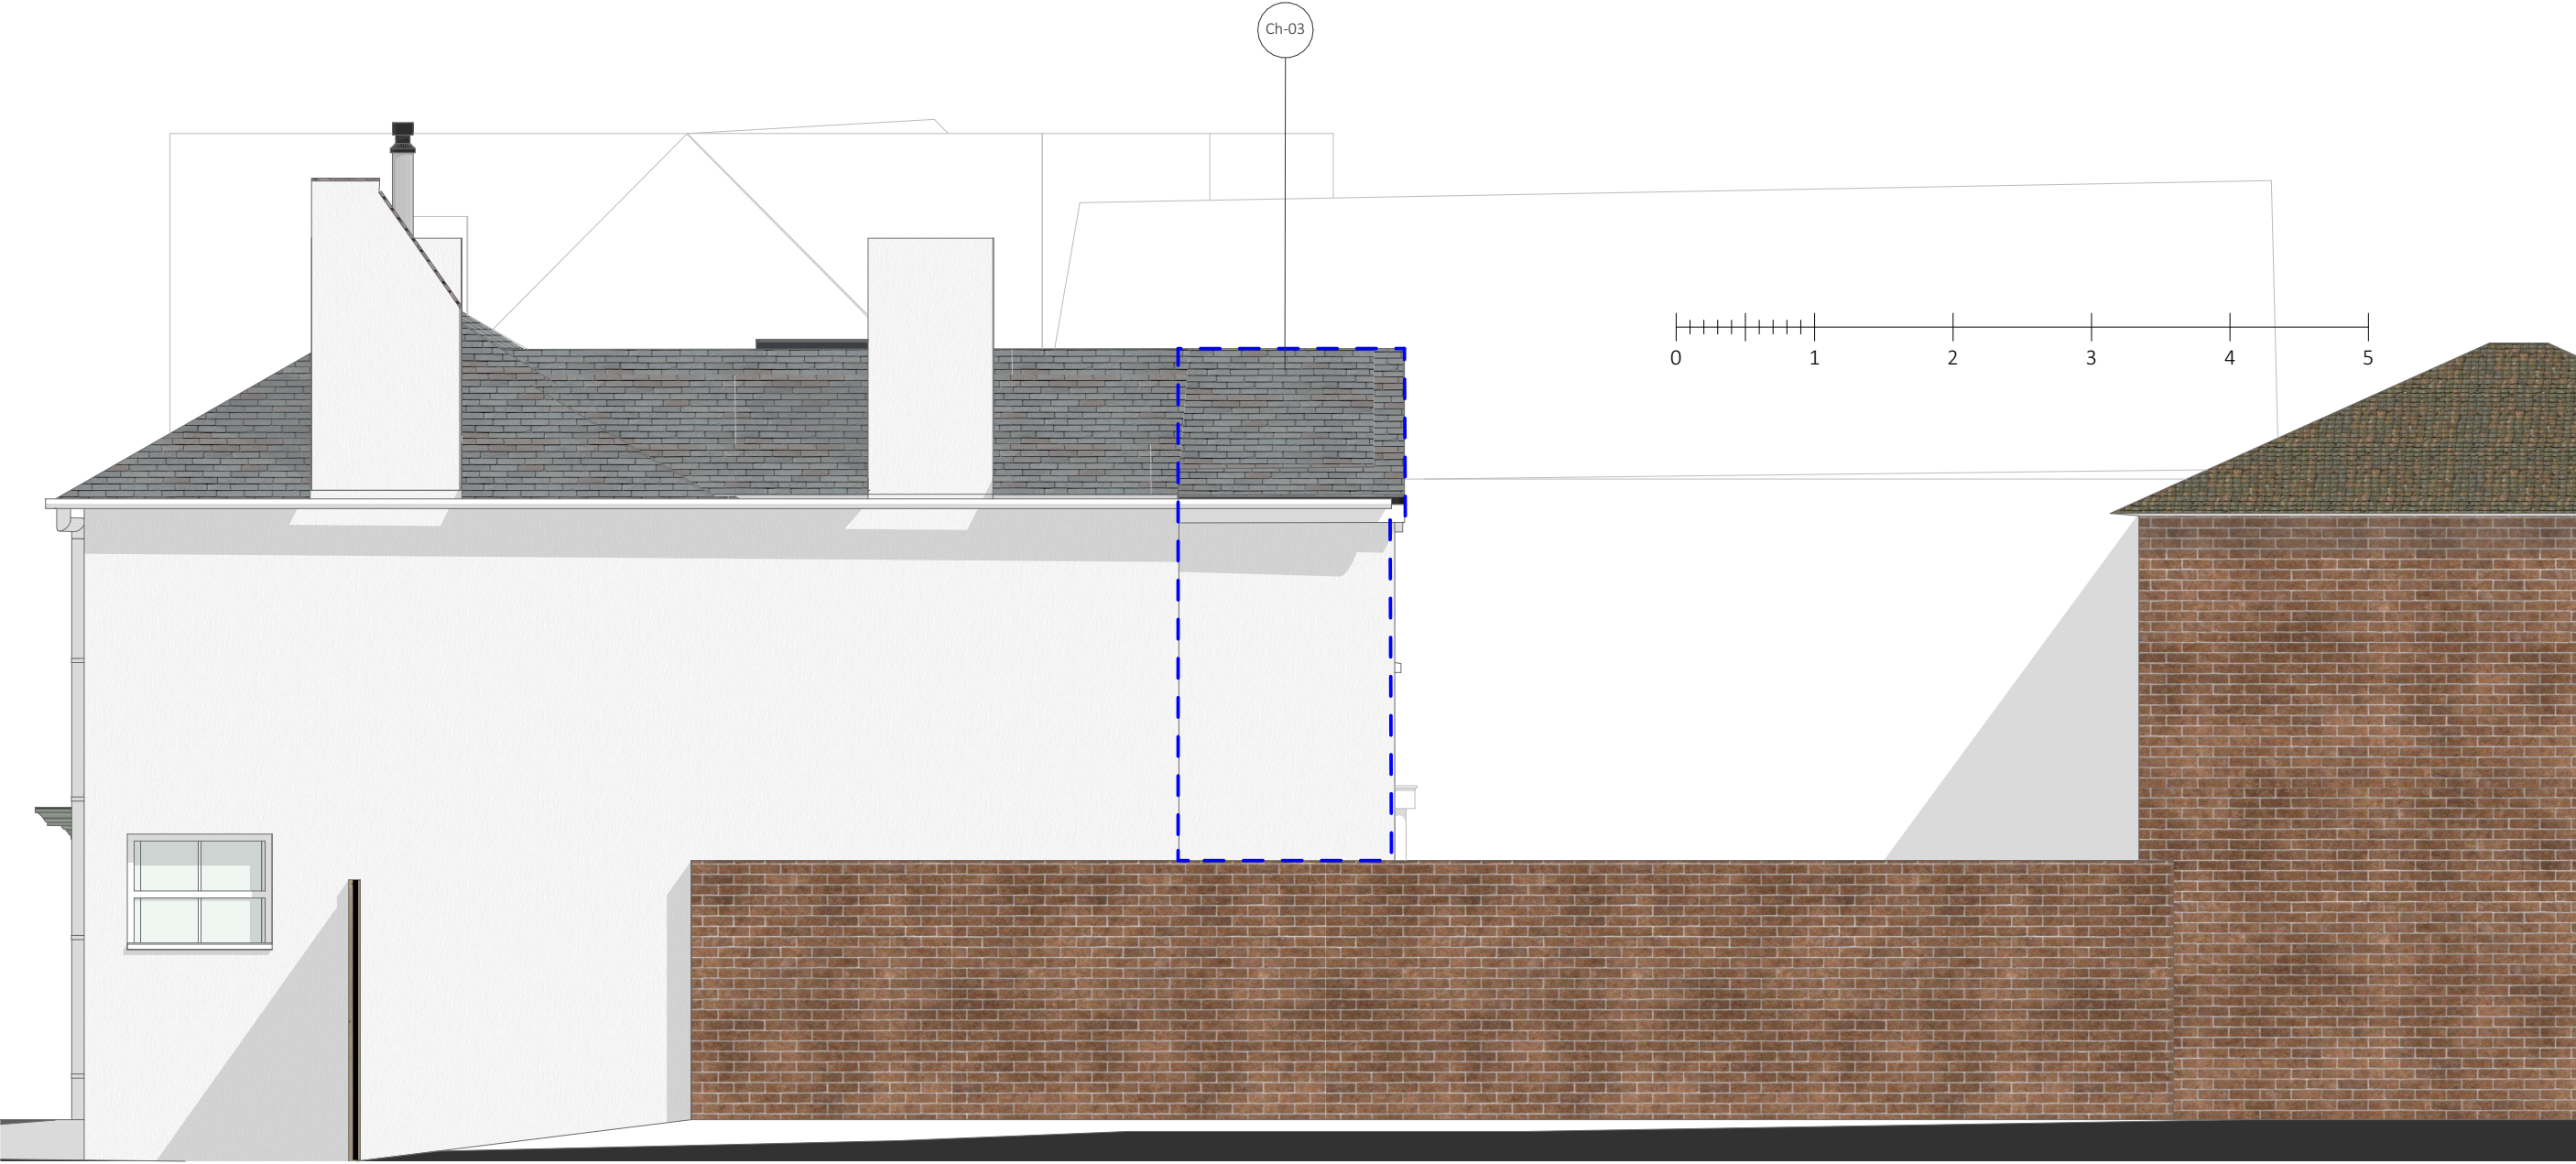

Proposed Elevation

scale1:50