





FRONT ELEVATION

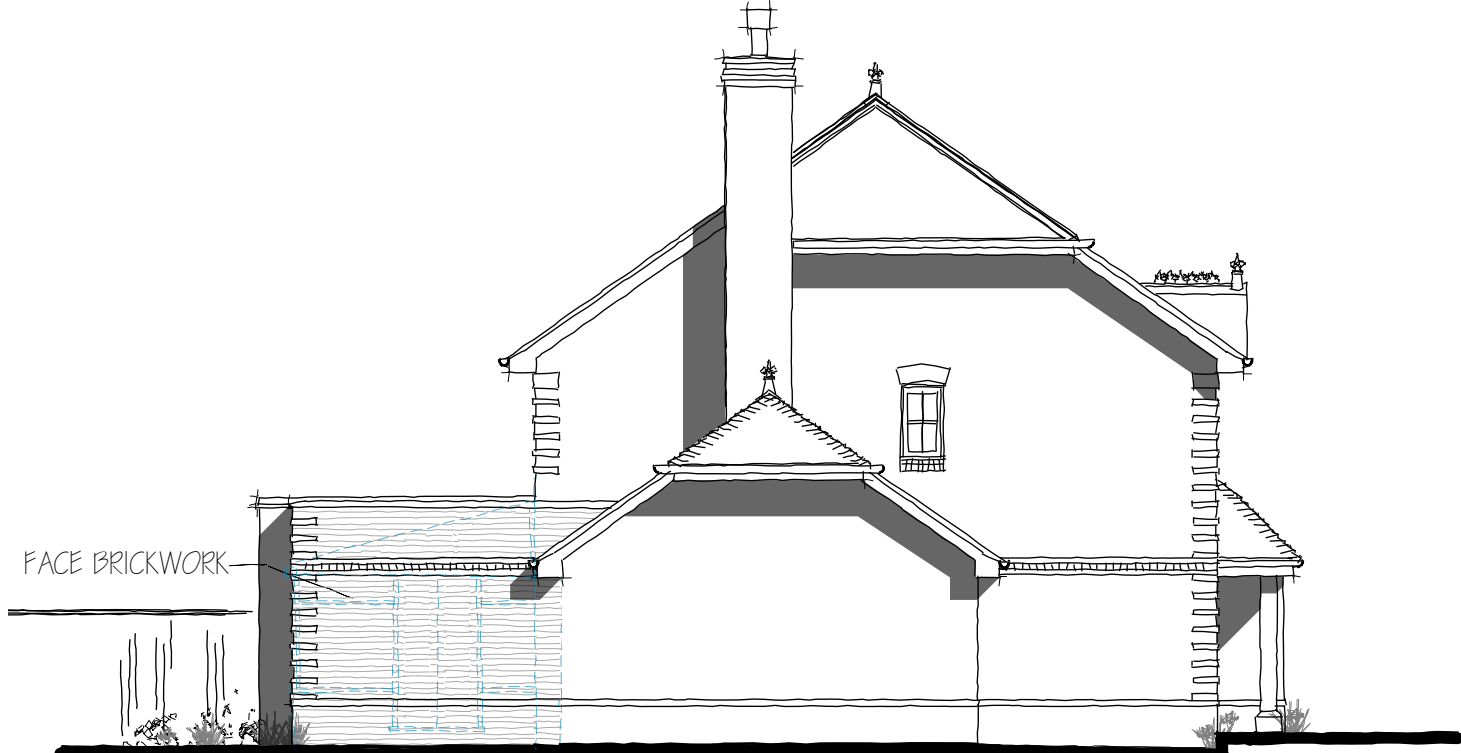

SIDE ELEVATION



REAR ELEVATION

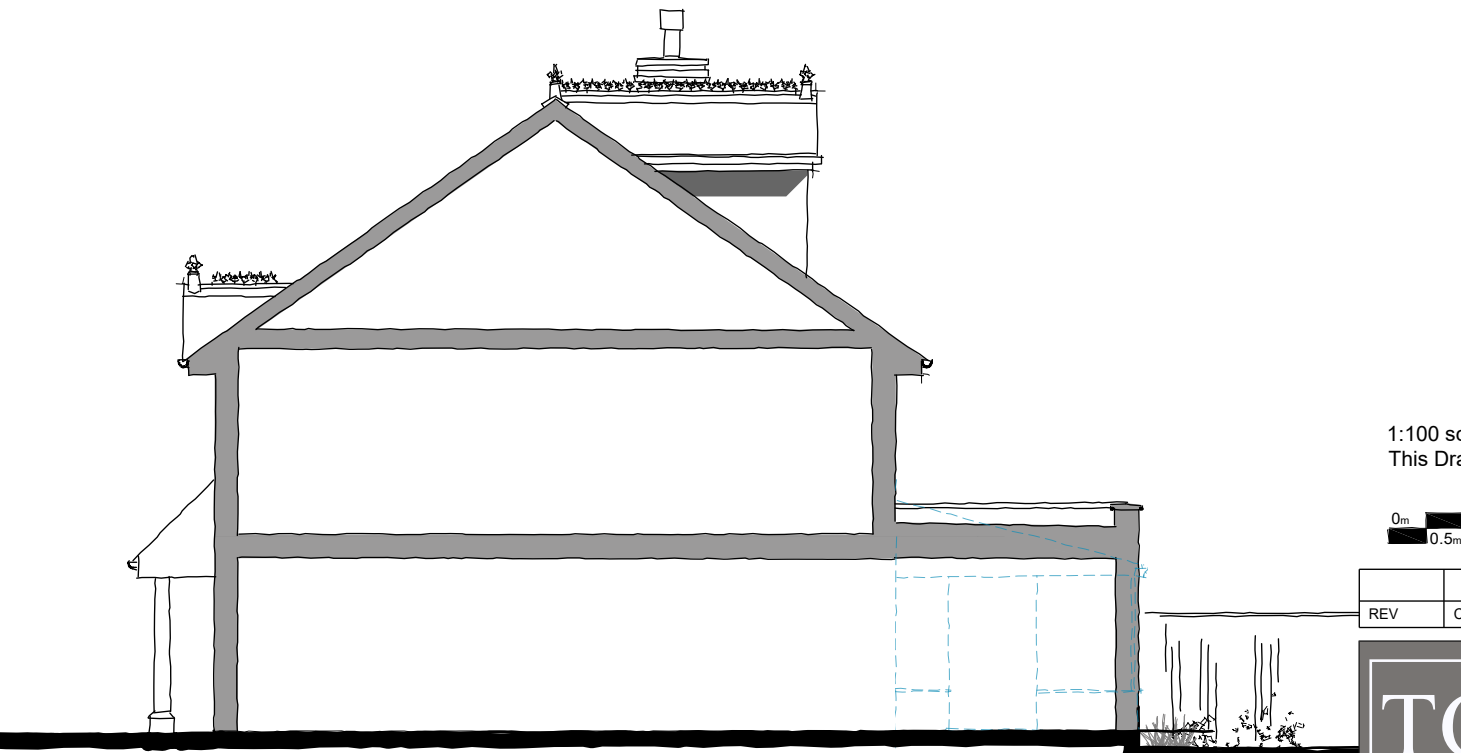

SECTIONAL SIDE ELEVATION

1:100 scale Bar
This Drawing has been produced for printing onto A3 size paper,

0m 1m 2m 4m 8m
0.5m

REV	COMMENTS	DATE
-----	----------	------

TCB

TC Biggin Architecture

ARCHITECTURE & PLANNING

www.tcbarchitecture.co.uk • info@tcbarchitecture.co.uk • 07889 218936

CLIENT

Ms L Monk

PROJECT

Nightingale Cottage, Rosevale, Drive, Hurst,
Reading, RG10 0DQ

DRAWING

PROPOSED ELEVATIONS