



NORTH

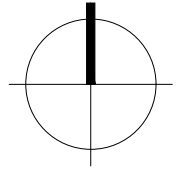

LOCATION PLAN 1:1250



BLOCK PLAN 1:500

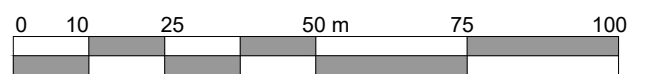

Scale 1:1250

Status	PLANNING			Rev.	Date	Detail
Client	MS. M CHEONG			DRAWING Title		
Project Title 8 OWL CLOSE, WOKINGHAM RG41 3HY				LOCATION & BLOCK PLAN		
				Scale. AS STATED @ A4 Date JUL' 25 Drawn		
DRAWING No. 25-020-100				Rev.		