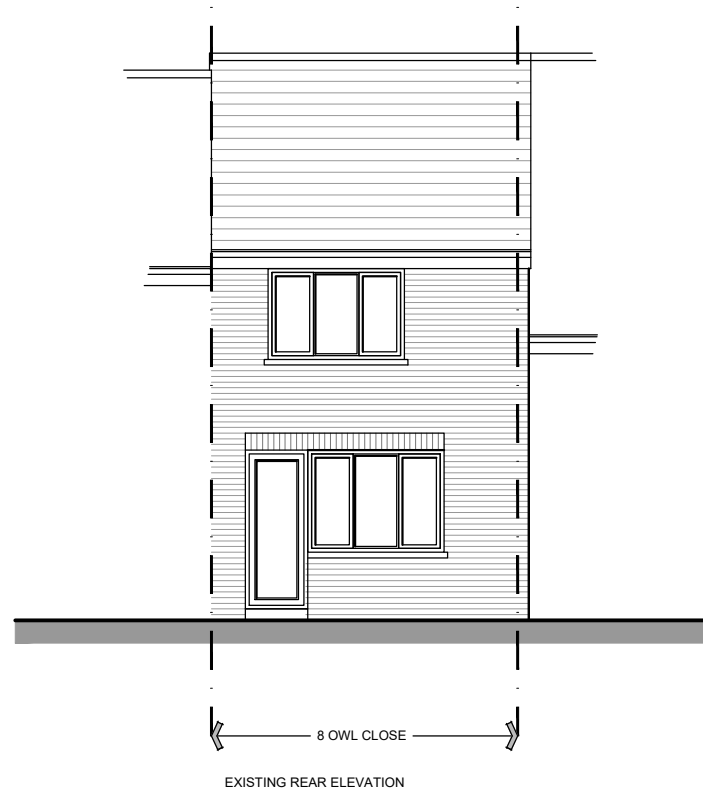
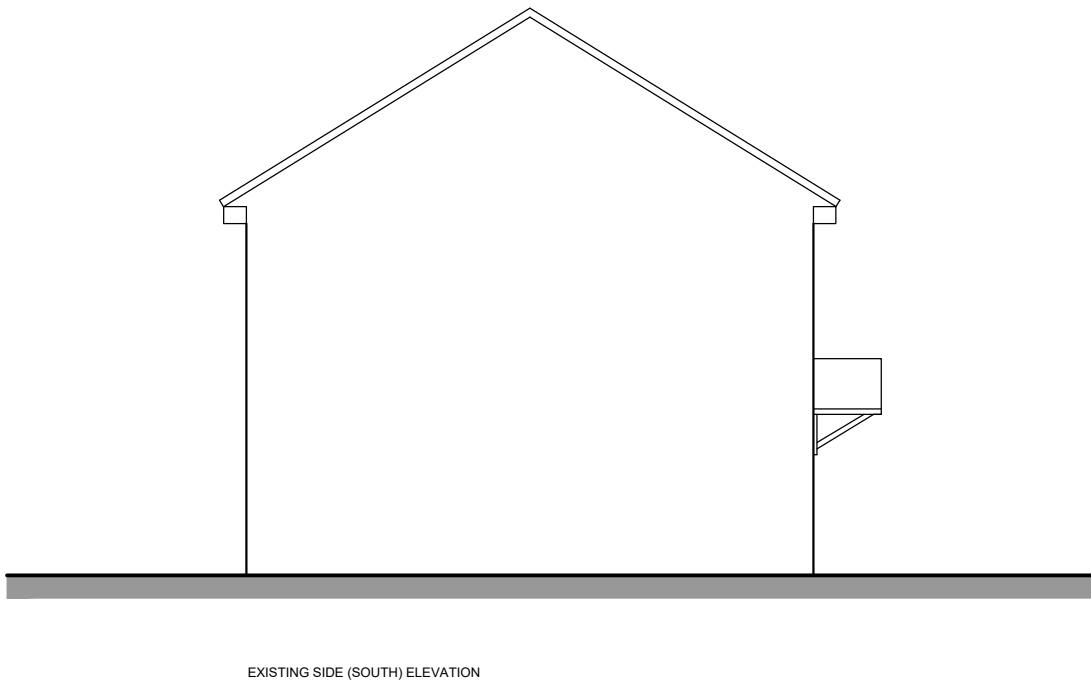
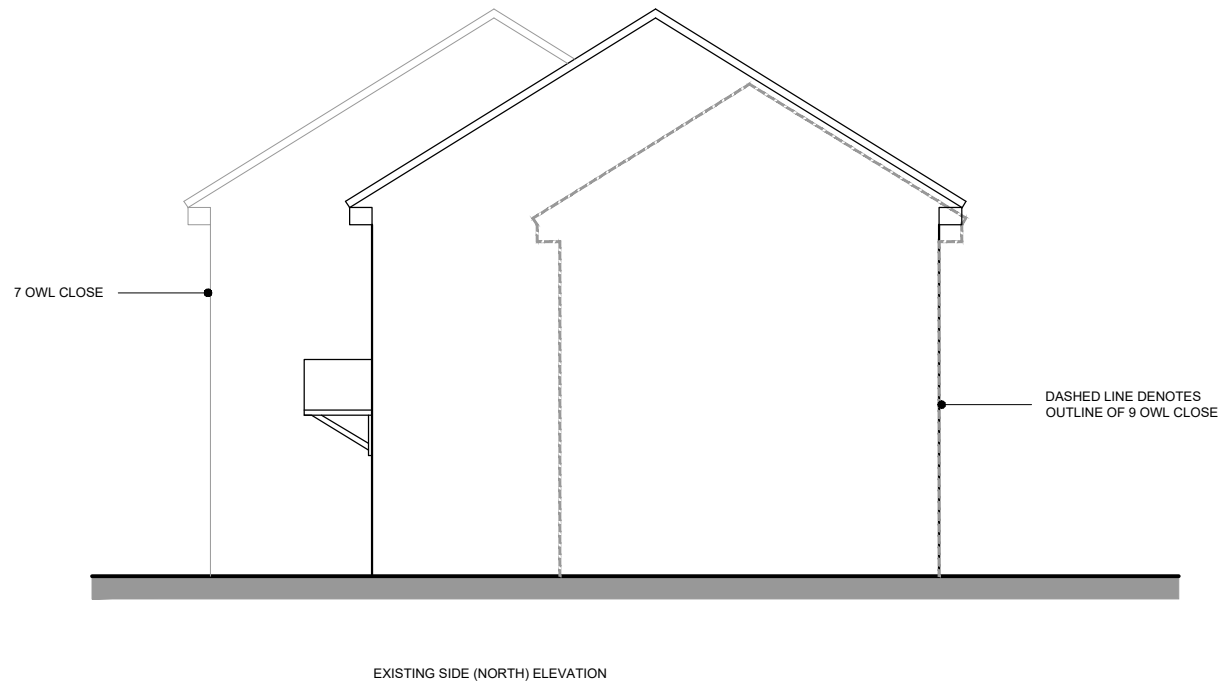


Status	PLANNING ISSUE			Rev.	Date	Detail
Client	MS. M CHEONG			DRAWING Title EXISTING ELEVATIONS		
Project Title	8 OWL CLOSE, WOKINGHAM, RG41 3HY			Scale 1:100 @ A3	Date JUL '25	Drawn
DRAWING No. 25-020-104				Rev.		