




Front Elevation 1:100

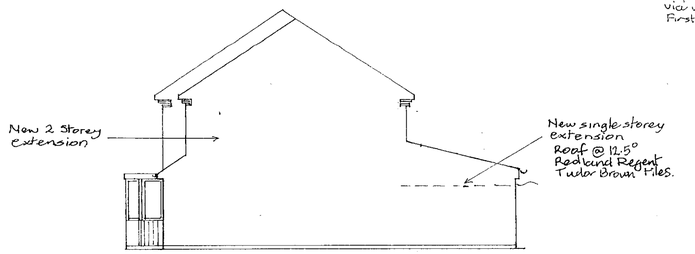


Side Elevation (West) 1:100

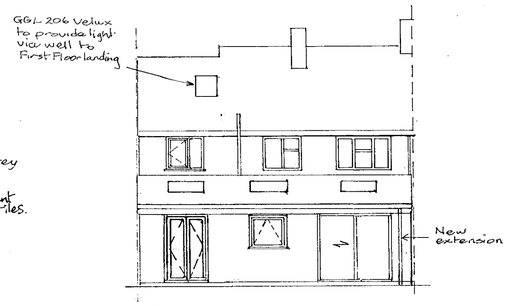

Rear Elevation 1:100

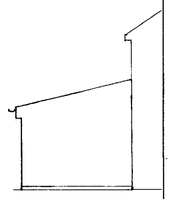


Side Elevation (East) 1:100

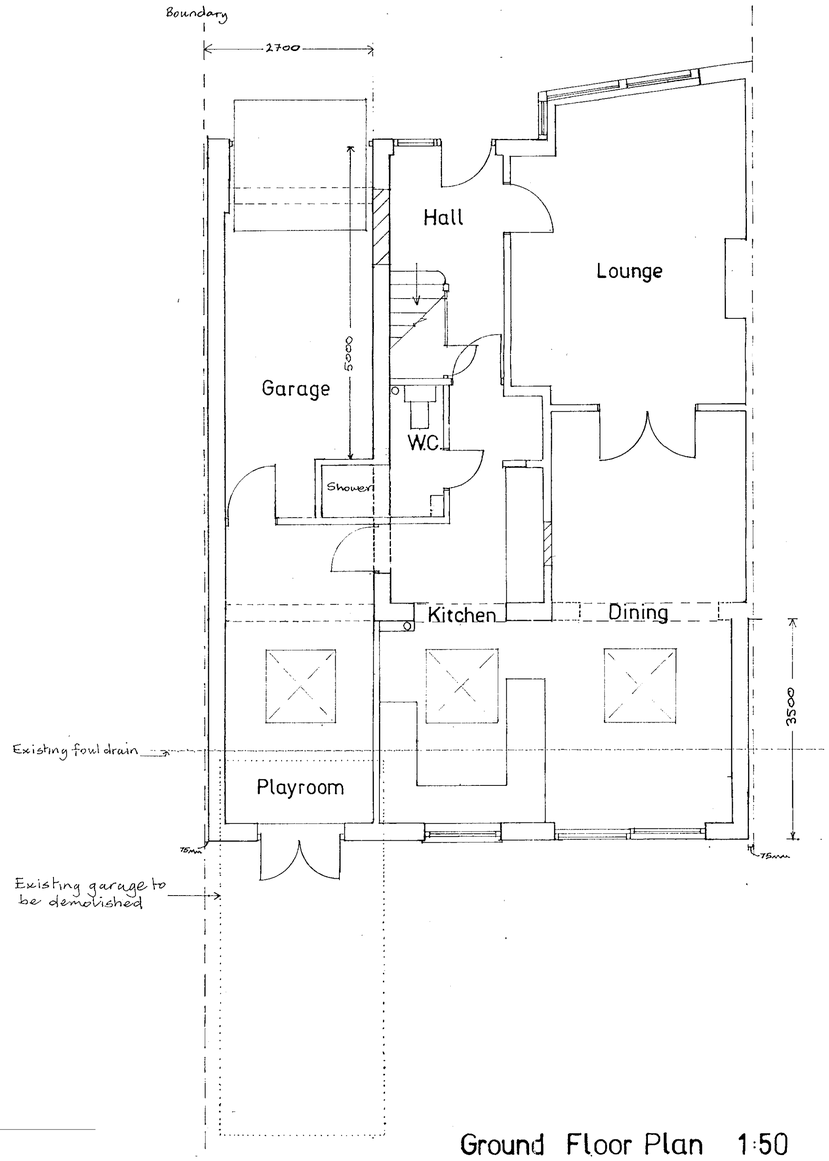


Ground Floor Plan 1:50

N.B. Car Parking Proposal superseded by Drg 01/186/02

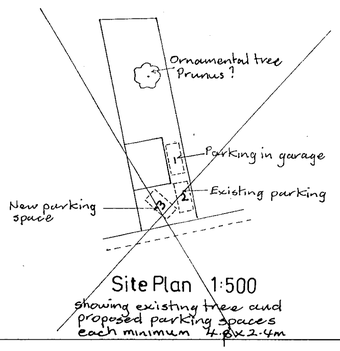

Site Plan 1:500
showing existing trees and proposed parking spaces each minimum 4.8m x 2.4m

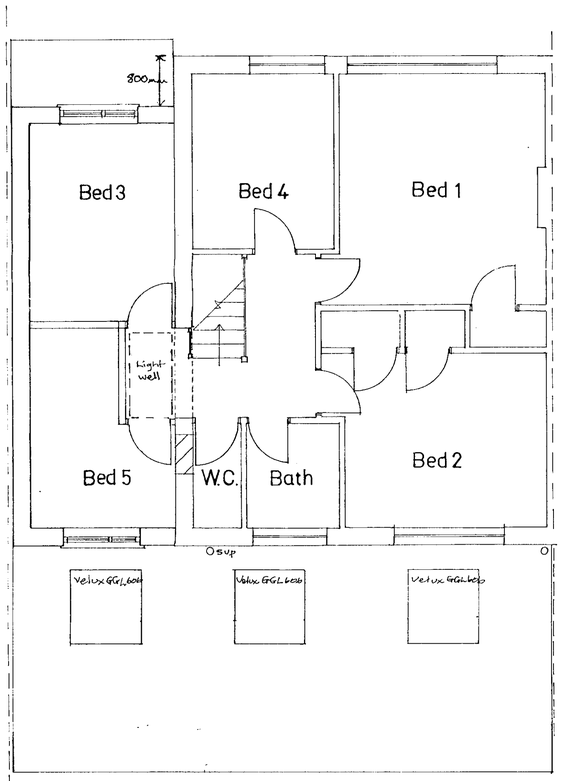

First Floor Plan 1:50

REVISED PLAN
3432

NOTES:
All dimensions must be checked on site

Materials

Walls - Red/Brown facing brick to match existing

Roof - Brown concrete tiles to match existing to existing pitch to garage and 2 storey extension Redland Regent Tudor Brown to rear single storey extn.

Windows - White upvc

Doors - white upvc or aluminium

Eaves - white upvc fascia and soffit black upvc rain-water goods.

A	29.03.01	Extensions altered for Planning
	Date	Revisions

© Copyright

APPROVED

Client
Mr and Mrs J Matheson

Job Title
186 Silverdale Road, Earley, Reading, RG6 7LY.
2 Storey side and Single Storey rear extensions

Drawing Title
Plans and Elevations

Scale 1:50 1:100

Date Feb 2001 | Drawn by SH

Drg. No. 01/186/01 | Rev. A

A PRODUCT OF THE UNO RANGE - ARCHITECT CAT. No. 7311

A1 594 x 841mm