HOLLYBUSH RIDE, FINCHAMPSTEAD

TREE REFERENCE PLAN

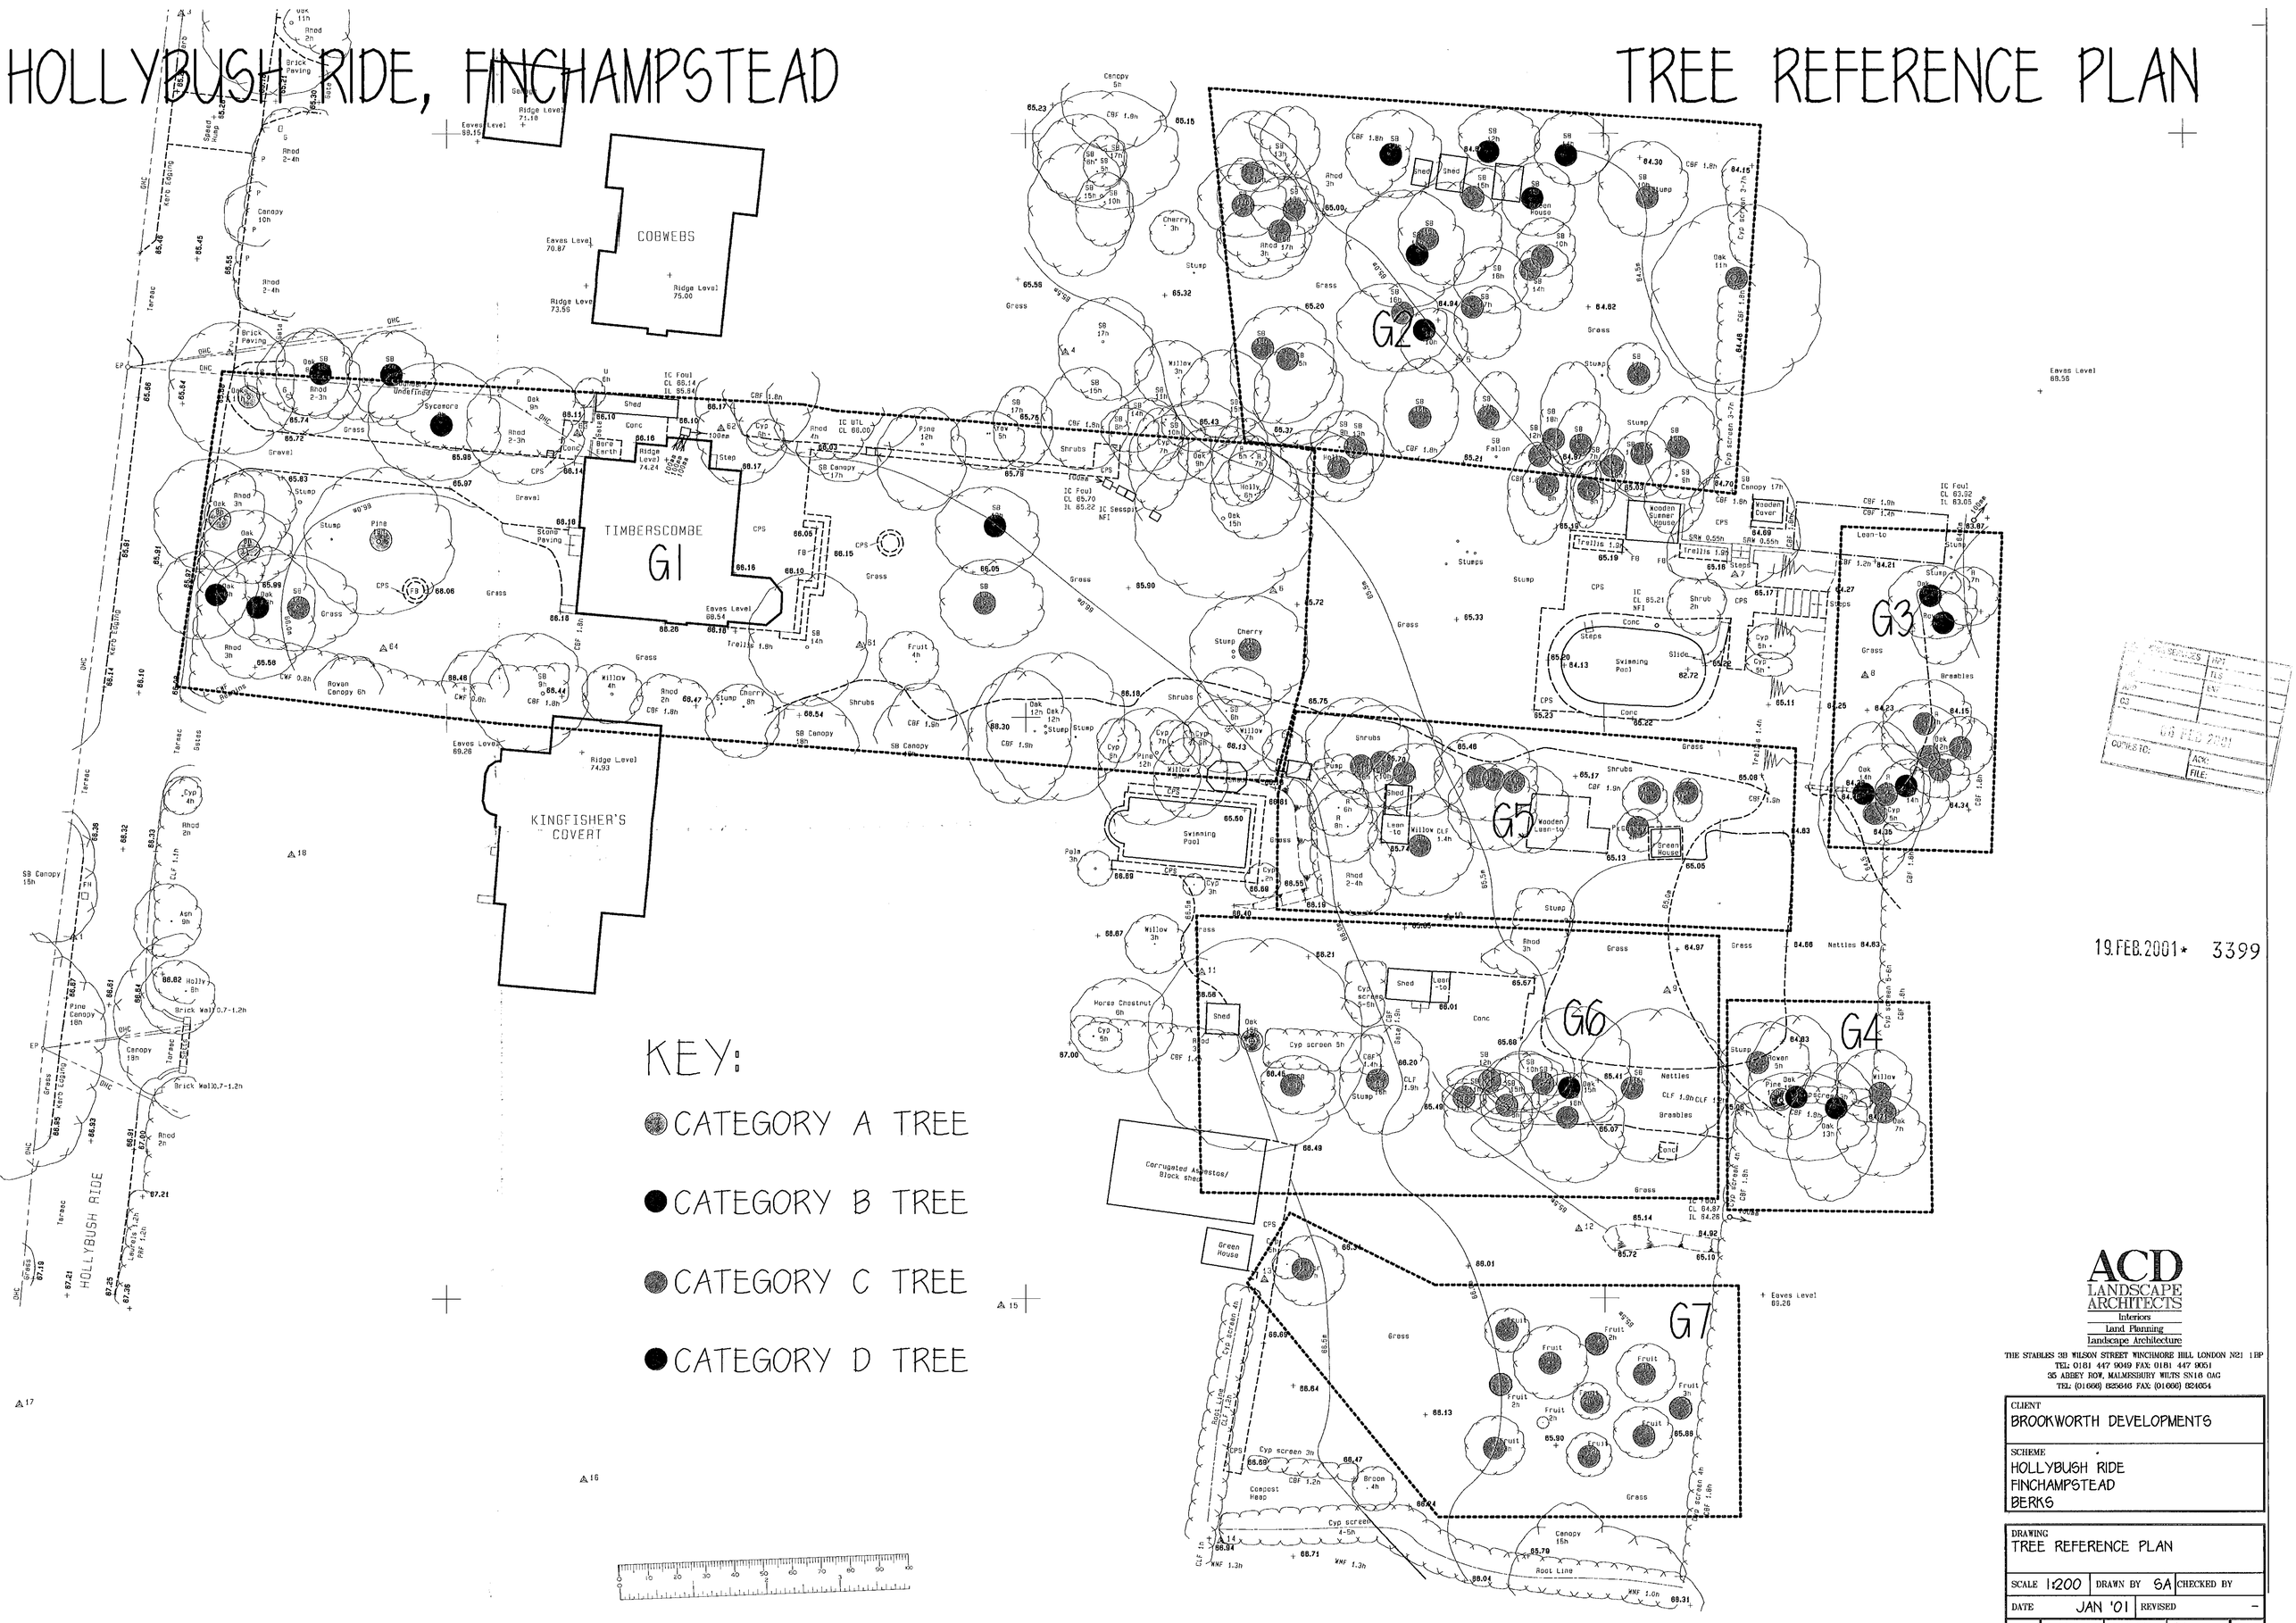

KEY:

- CATEGORY A TREE
- CATEGORY B TREE
- CATEGORY C TREE
- CATEGORY D TREE

19.FEB.2001* 3399

ACD LANDSCAPE ARCHITECTS
Interiors
Land Planning
Landscape Architecture

THE STABLES 38 WILSON STREET WINCHMORE HILL LONDON N21 1BP
TEL: 0181 447 9049 FAX: 0181 447 9051
35 ABBEY ROW, MALMESBURY WILTS SN16 0AG
TEL: (01666) 825846 FAX: (01666) 824054

CLIENT	BROOKWORTH DEVELOPMENTS
SCHEME	HOLLYBUSH RIDE FINCHAMPSTEAD BERKS
DRAWING	TREE REFERENCE PLAN

SCALE 1:200	DRAWN BY SA	CHECKED BY	
DATE JAN '01	REVISED		-
No. BRO	14365	01	-

19.FEB.2001* 3399

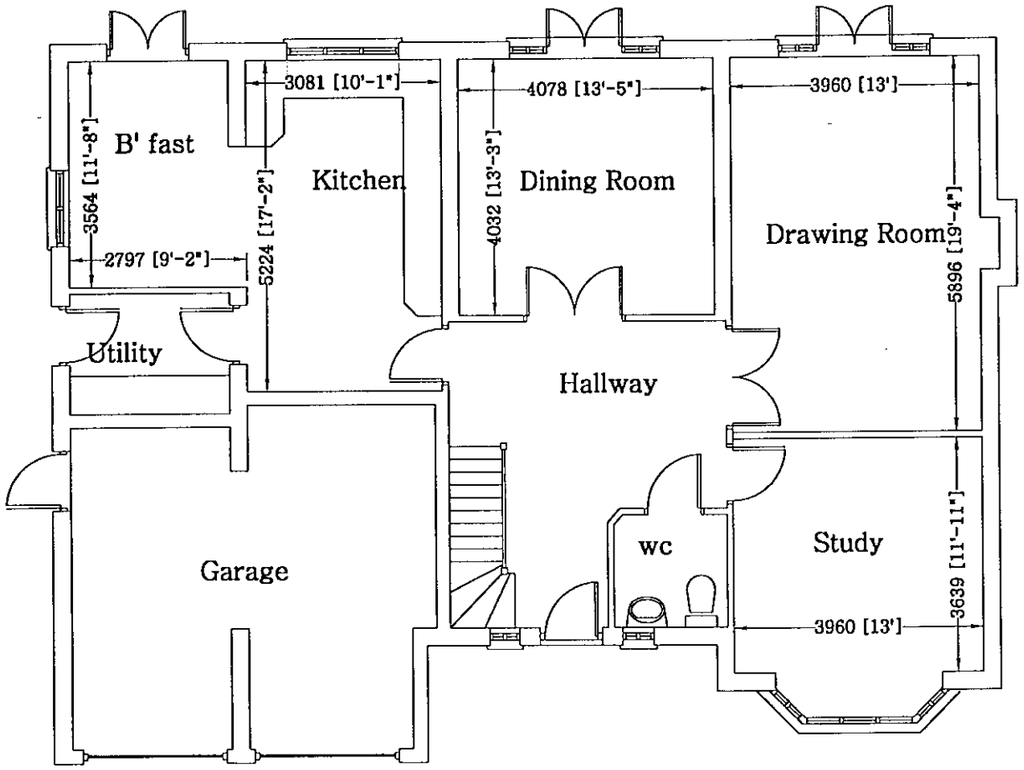

Ground Floor Plan

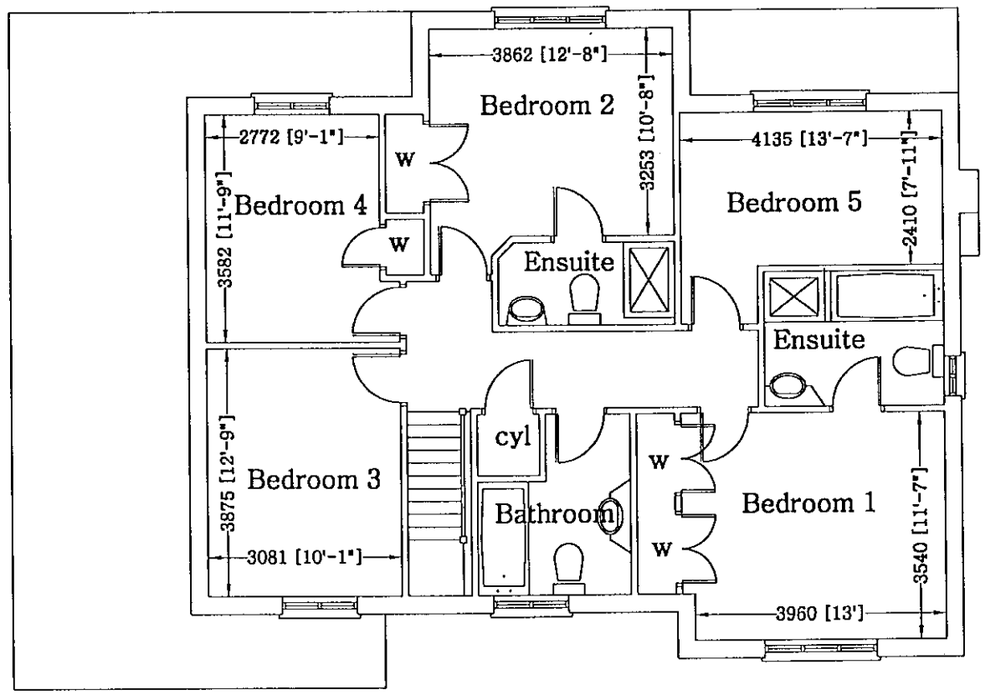

First Floor Plan

REFUSED

Project :	Holy Bush Ride Finchampstead Berkshire
Drawing Title :	Floor Plans Plot 1
Client:	Brookworth Developments

ARK Design
20 Radnor Road, Earley, Reading,
Berkshire. RG6 7NP.
Tel / Fax: 0118 926 3440

Scale : 1:100

Drg No. : FINCH/ 004

19.FEB.2001 * 3399

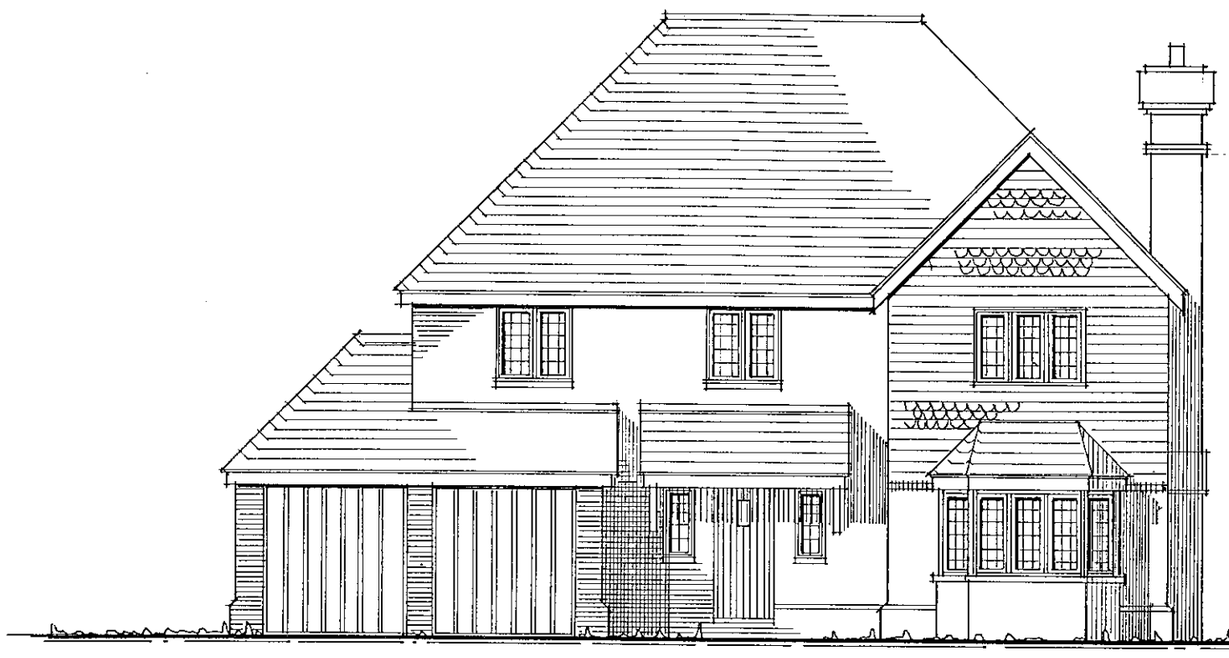

FRONT ELEVATION

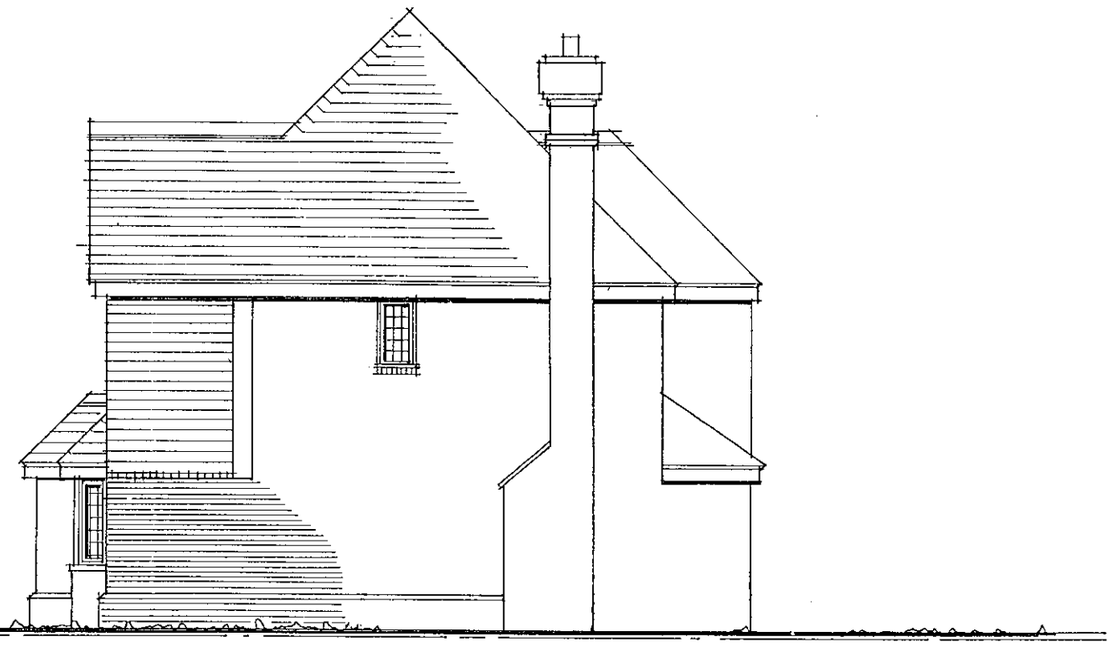

SIDE ELEVATION

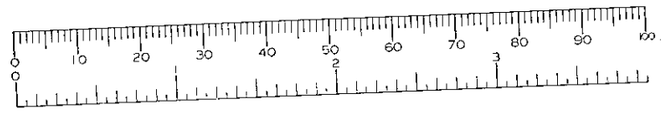

REFUSED

ARK Design
20 Radnor Road, Earley, Reading.
Berkshire. RG6 7NP.
Tel / Fax: 0118 926 3440

Project : Holy Bush Ride
Finchampstead
Berkshire

Drawing Title : Elevations
Plot 1

Client: Brookworth Developments

Scale : 1:100

Drg No. : FINCH/002

19.FEB.2001* 3399

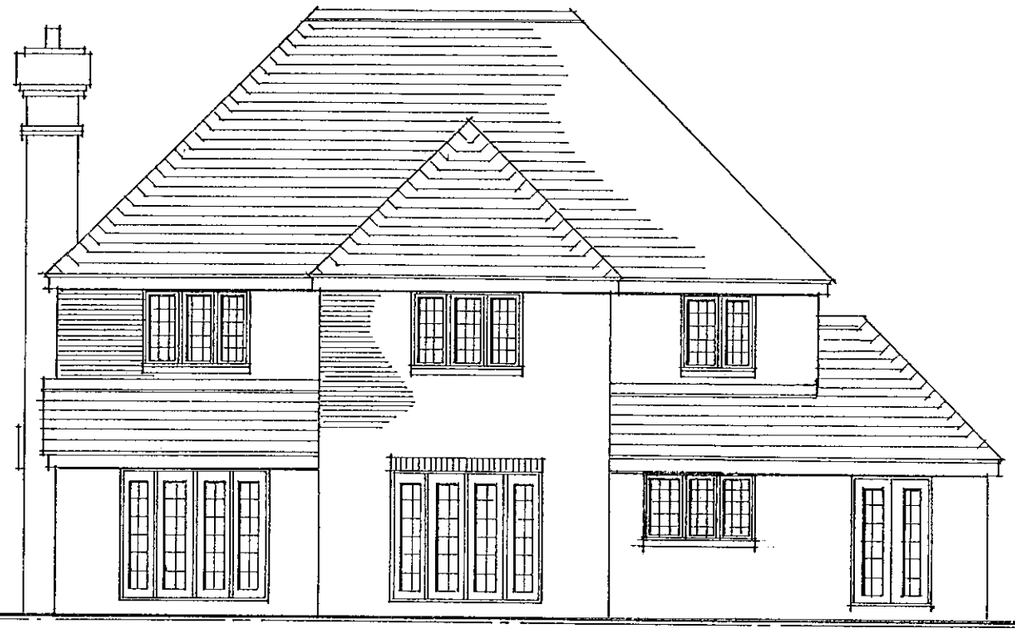

REAR ELEVATION

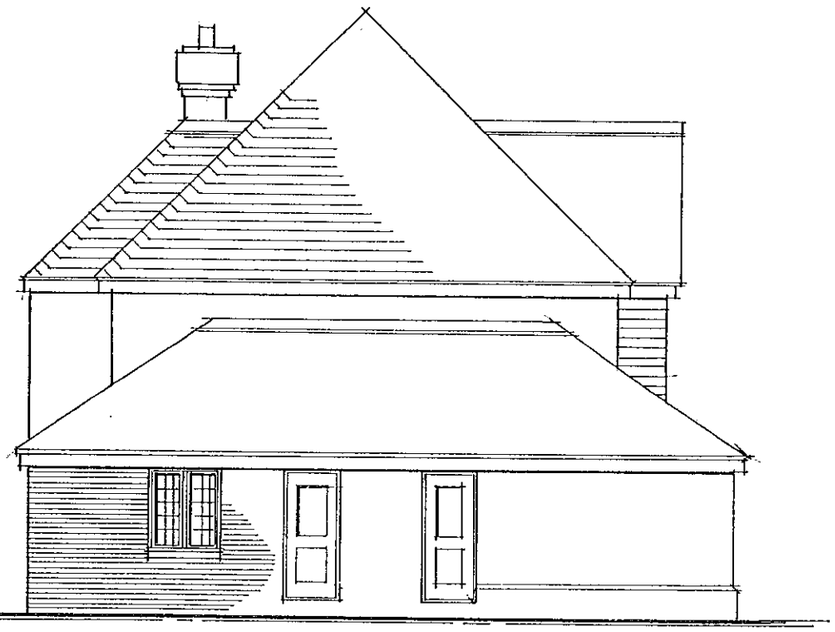

SIDE ELEVATION

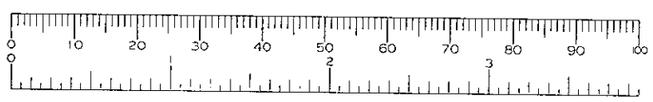

REFUSED

ARK Design
20 Rodnor Road, Earley, Reading,
Berkshire. RG6 7NP.
Tel / Fax: 0118 926 3440

Project : Holy Bush Ride
Finchampstead
Berkshire

Drawing Title : Elevations
Plot 1

Client: Brookworth Developments

Scale : 1:100

Drg No. : FINCH/ 006

19.FEB.2001 * 3399

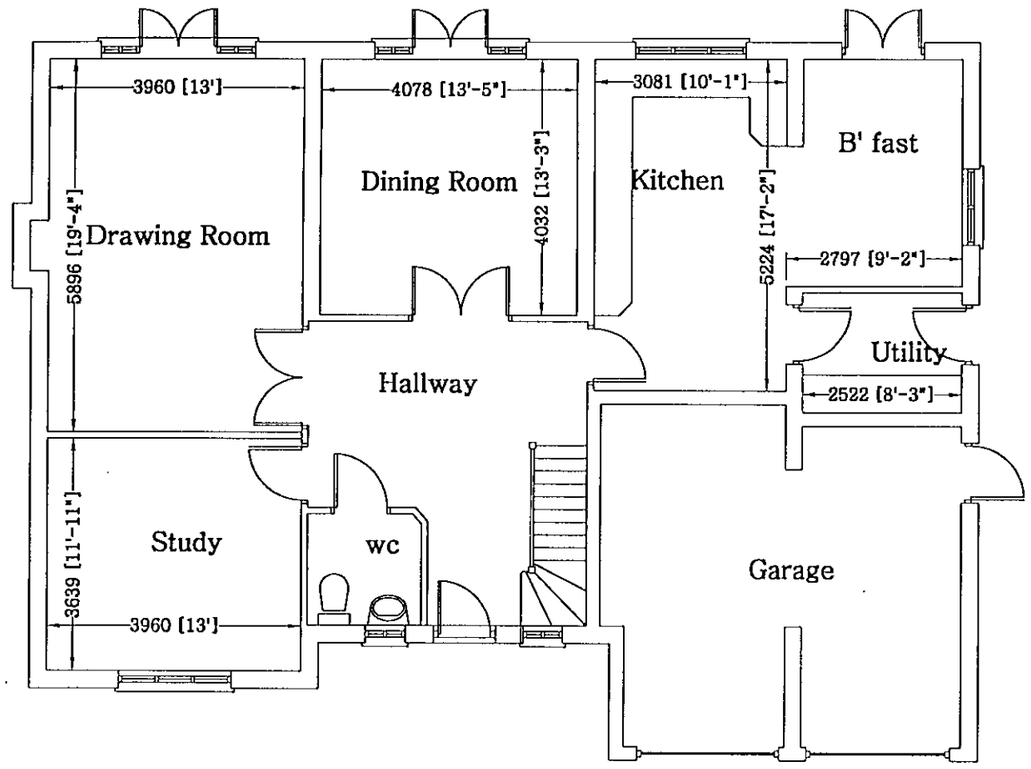

Ground Floor Plan

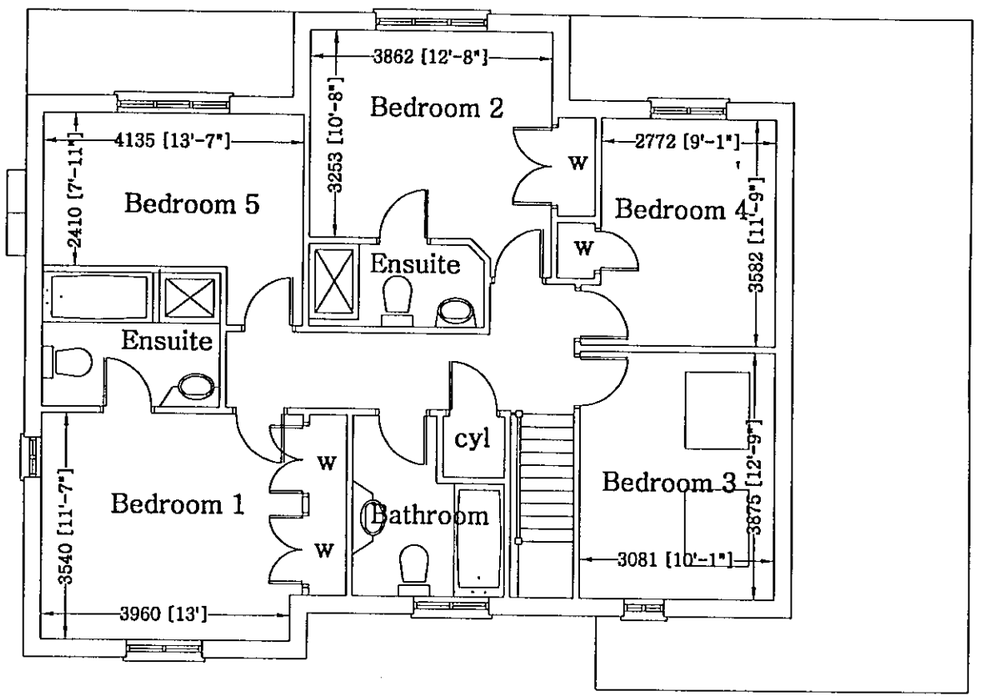

First Floor Plan

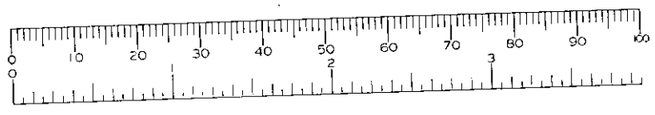

Project :	Holy Bush Ride Finchampstead Berkshire
Drawing Title :	Floor Plans Plot 2
Client:	Brookworth Developments

REFUSED

ARK Design
20 Rodnor Road, Earley, Reading,
Berkshire, RG6 7NP.
Tel / Fax: 0118 926 3440

Scale : 1:100

Drg No. : FINCH/ 007

19.FEB.2001* 3399



FRONT ELEVATION



SIDE ELEVATION

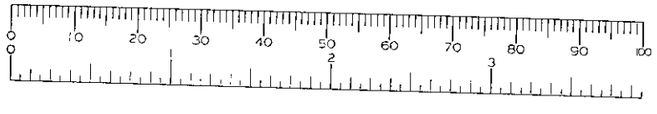

REFUSED

Project :	Holy Bush Ride Finchampstead Berkshire
Drawing Title :	Elevations Plot 2
Client:	Brookworth Developments

ARK Design
20 Radnor Road, Earley, Reading,
Berkshire. RG6 7NP.
Tel / Fax: 0118 926 3440

Scale : 1:100

Drg No. : FINCH/005

19.FEB.2001* 3399



REAR ELEVATION

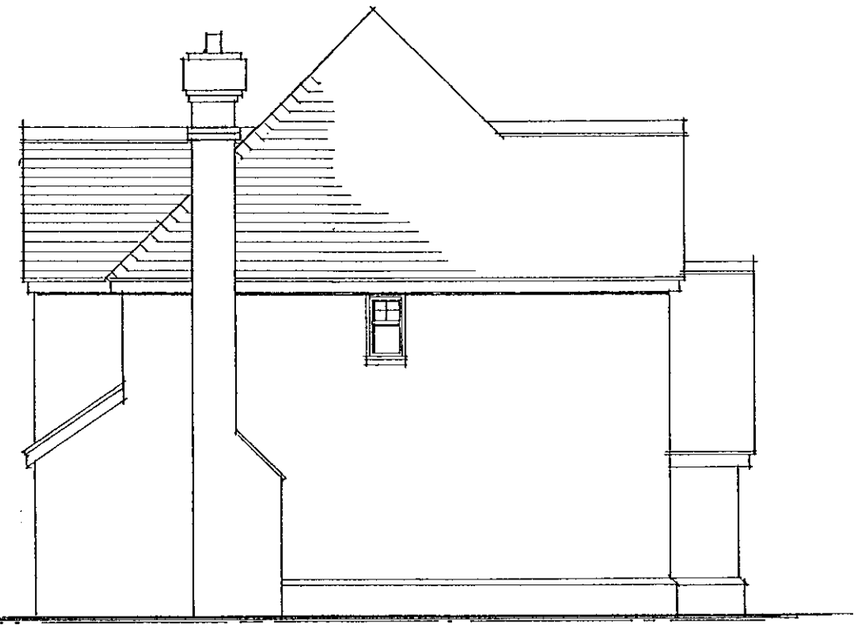

SIDE ELEVATION

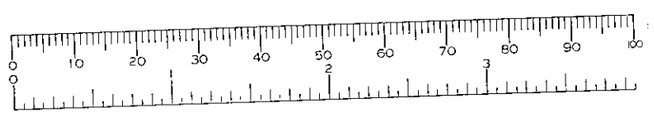

REFUSED

Project :	Holy Bush Ride Finchampstead Berkshire
Drawing Title :	Elevations Plot 2
Client:	Brookworth Developments

ARK Design
20 Rednor Road, Earley, Reading,
Berkshire. RG6 7NP.
Tel / Fax: 0118 926 3440

Scale : 1:100

Drg No. : FINCH/ 003

19.FEB.2001* 3399

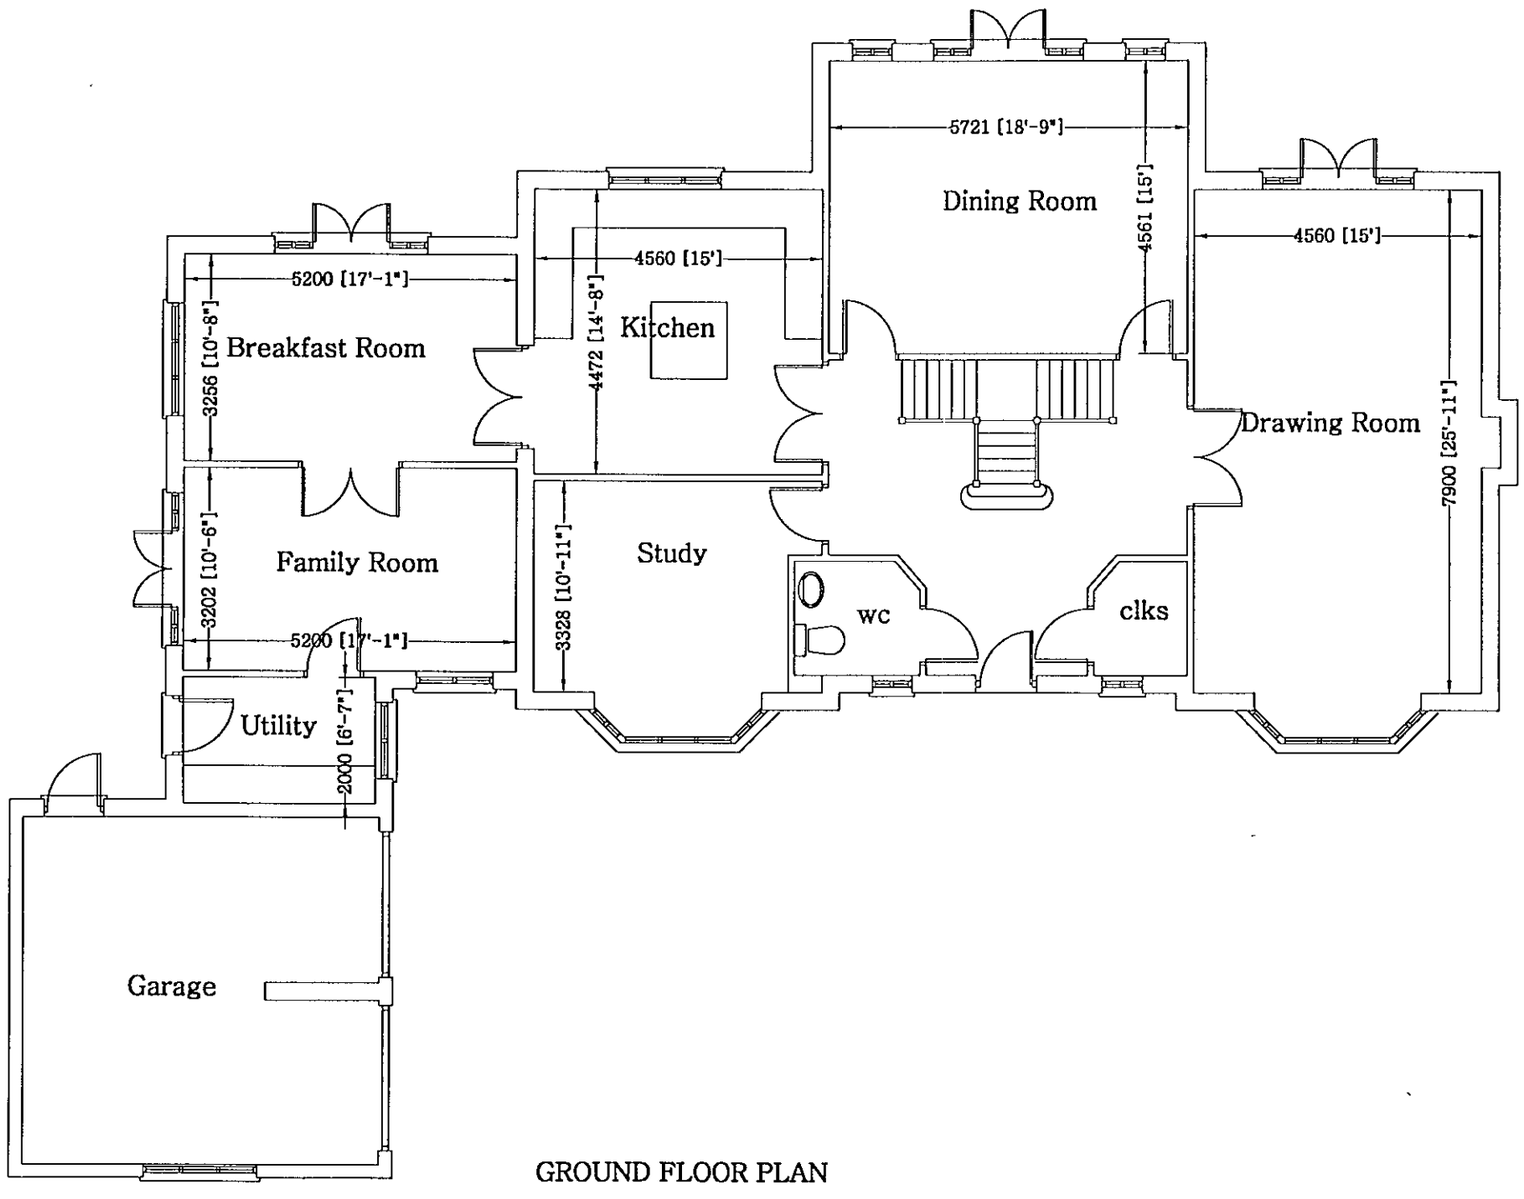

GROUND FLOOR PLAN

REFUSED

Project : Holy Bush Ride
Finchampstead
Berkshire

Drawing Title : Floor Plans
Plot 3

Client: Brookworth Developments

ARK Design
20 Radnor Road, Earley, Reading,
Berkshire. RG6 7NP.
Tel / Fax: 0118 926 3440

Scale : 1:100

Drg No. : FINCH/ 012

19.FEB.2001* 3399

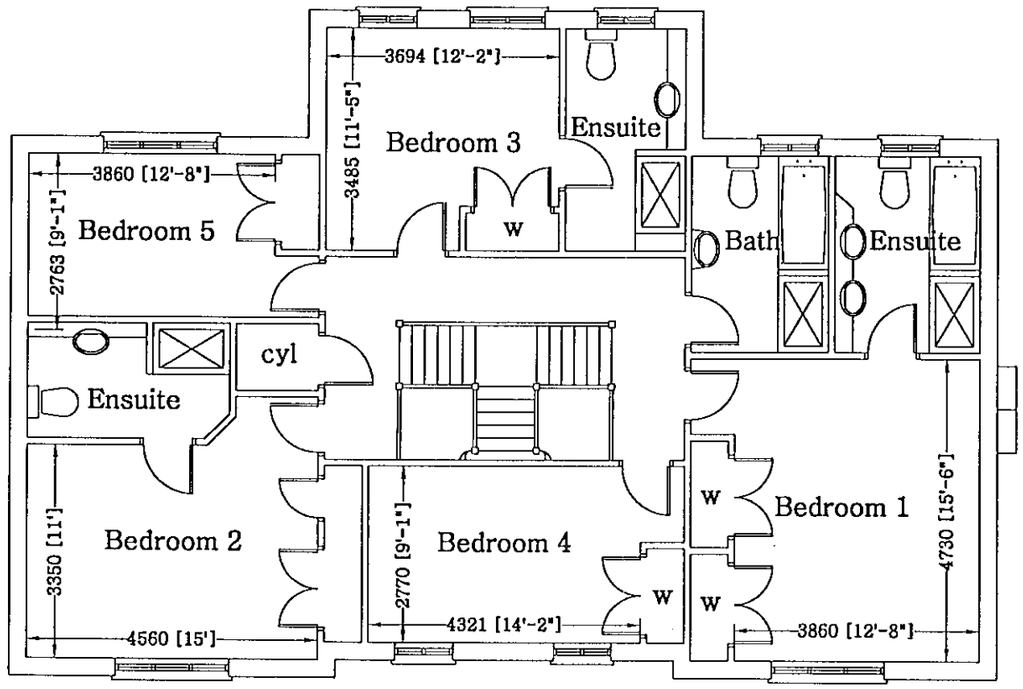

FIRST FLOOR PLAN

REFUSED

Project : Holy Bush Ride
Finchampstead
Berkshire

Drawing Title : Floor Plans
Plot 3

Client: Brookworth Developments

ARK Design
20 Radnor Road, Earley, Reading,
Berkshire. RG6 7NP.
Tel / Fax: 0118 926 3440

Scale : 1:100

Drg No. : FINCH/ 013

19.FEB.2001* 3399



REFUSED

FRONT ELEVATION

Project :	Holy Bush Ride Finchampstead Berkshire
Drawing Title :	Elevations Plot 3
Client:	Brookworth Developments

ARK Design
20 Radnor Road, Earley, Reading,
Berkshire. RG6 7NP.
Tel / Fax: 0118 926 3440

Scale : 1:100

Drg No. : FINCH/ 008

19.FEB.2001* 3399



REFUSED

REAR ELEVATION

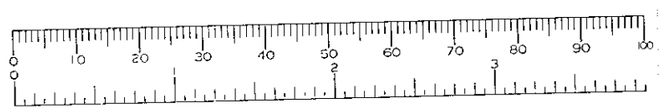

Project : Holy Bush Ride
Finchampstead
Berkshire

Drawing Title : Elevations
Plot 3

Client: Brookworth Developments

ARK Design
20 Radnor Road, Earley, Reading,
Berkshire. RG6 7NP.
Tel / Fax: 0118 926 3440

Scale : 1:100

Drg No. : FINCH/ 011

19.FEB.2001 • 3399

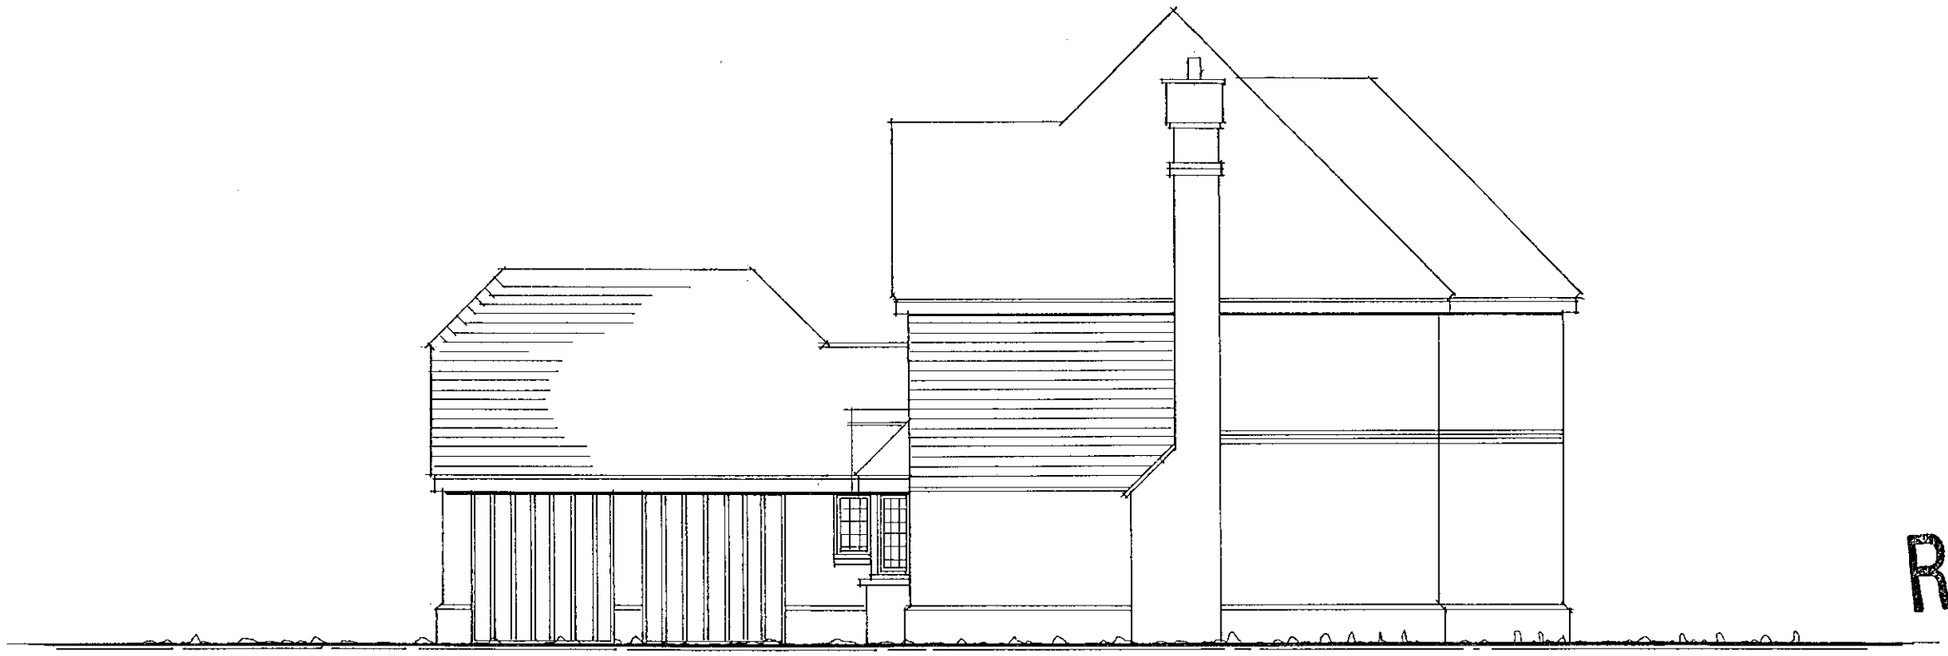

SIDE ELEVATION

REFUSED

Project : Holy Bush Ride
Finchampstead
Berkshire

Drawing Title : Elevations
Plot 3

Client: Brookworth Developments

ARK Design
20 Radnor Road, Earley, Reading,
Berkshire. RG6 7NP.
Tel / Fax: 0118 926 3440

Scale : 1:100

Drg No. : FINCH/ 009

19.FEB.2001* 3399

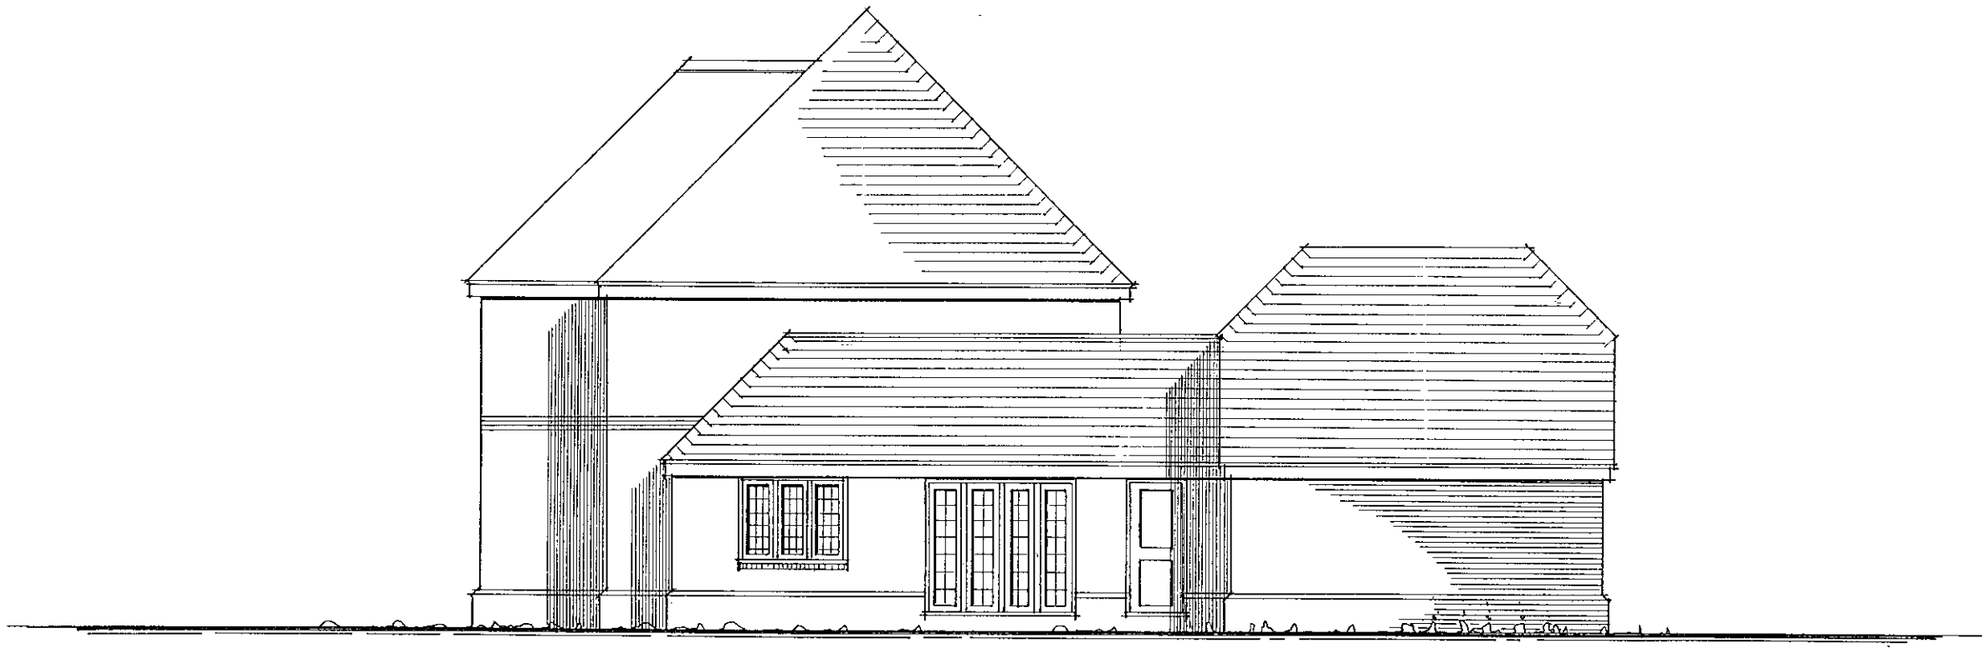

SIDE ELEVATION

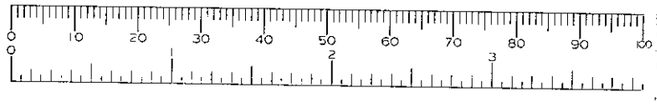

Project : Holy Bush Ride
Finchampstead
Berkshire

Drawing Title : Elevations
Plot 3

Client: Brookworth Developments

ARK Design
20 Radnor Road, Earley, Reading,
Berkshire. RG6 7NP.
Tel / Fax: 0118 926 3440

Scale : 1:100

Drg No. : FINCH/ 010

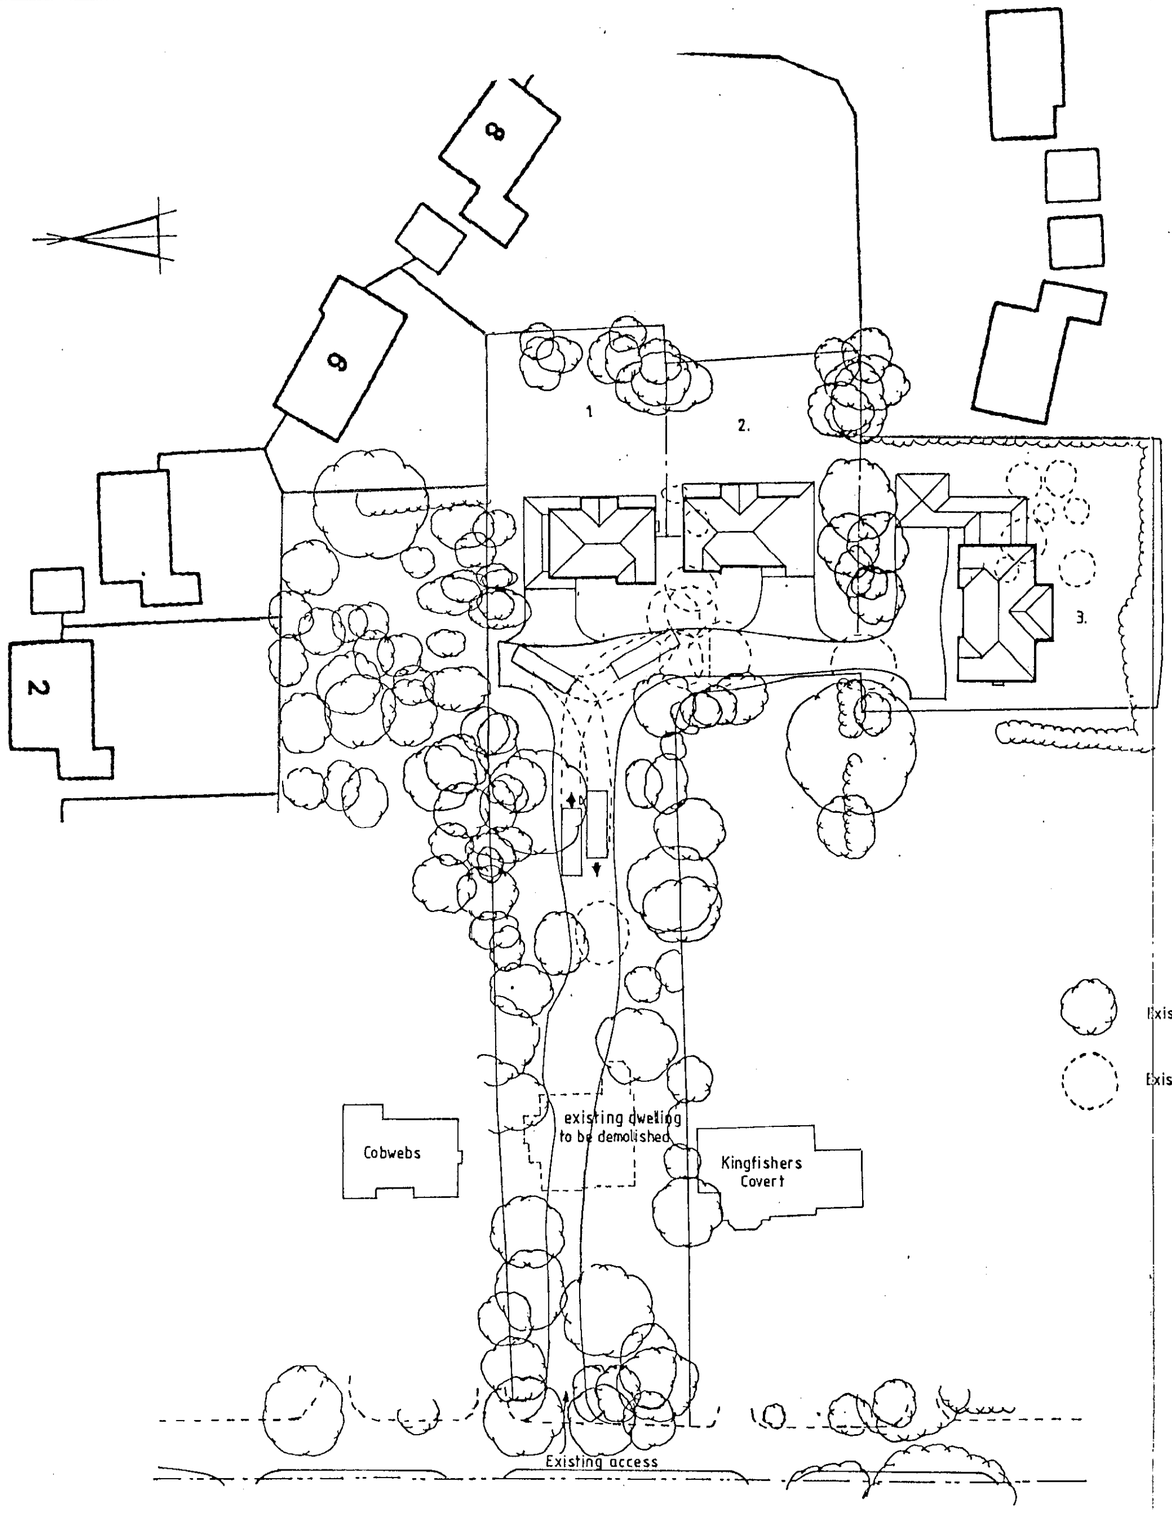

SITE LAYOUT 1:500

19.FEB.2001* 3399

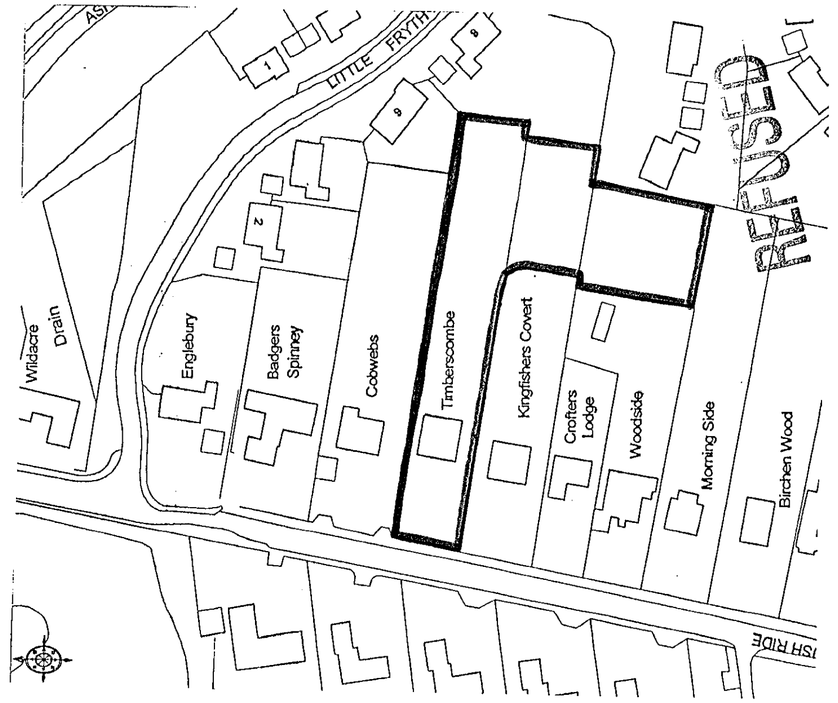

LOCATION PLAN 1:1250

Existing trees to be retained

Existing trees to be removed

Project :	Holy Bush Ride Finchampstead Berkshire
Drawing Title :	Site Layout
Client:	Brookworth Developments

ARK Design
20 Radnor Road, Earley, Reading,
Berkshire. RG6 7NP.
Tel / Fax: 0118 926 3440

Scale :	1:500
Drg No. :	FINCH/01