Figured dimensions only to be taken from this drawing
All dimensions to be checked on site before any work is put in hand
The copyright remains within the control of Philip Design Associates

No	Date	Revisions
A.	10.04.01	garage door for House 1.

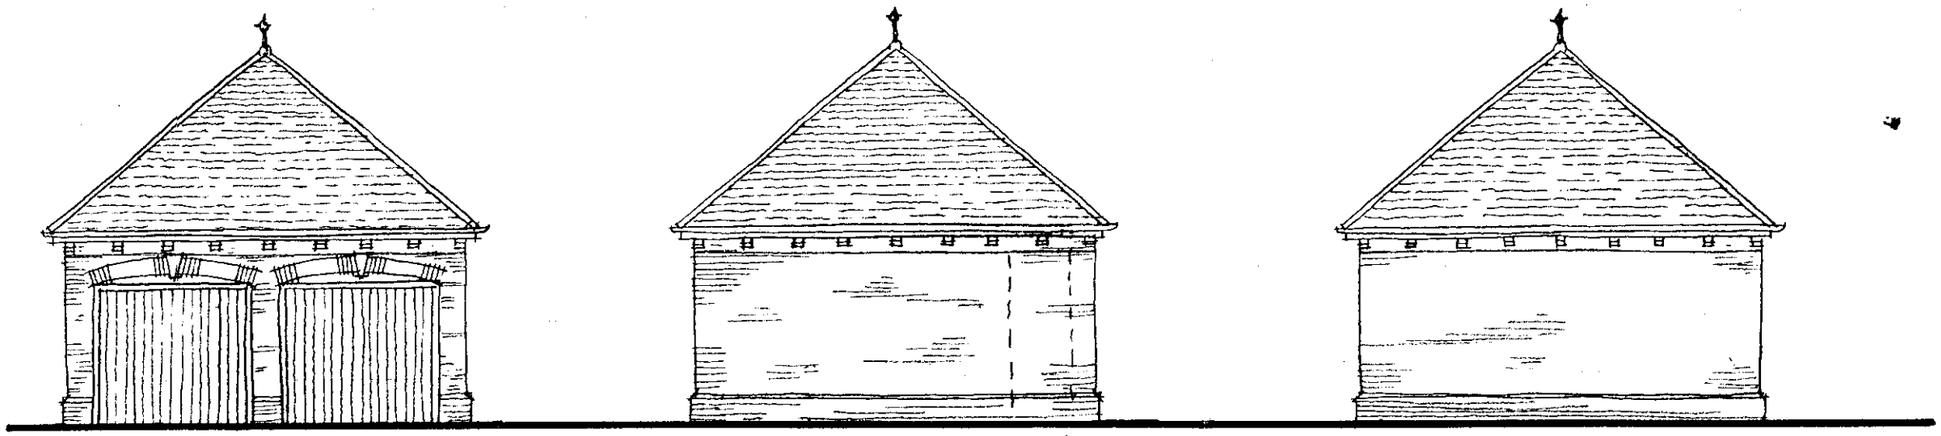

FRONT ELEVATION

SIDE

REAR

REVISED PLAN
3334
3335
29 APR 2001

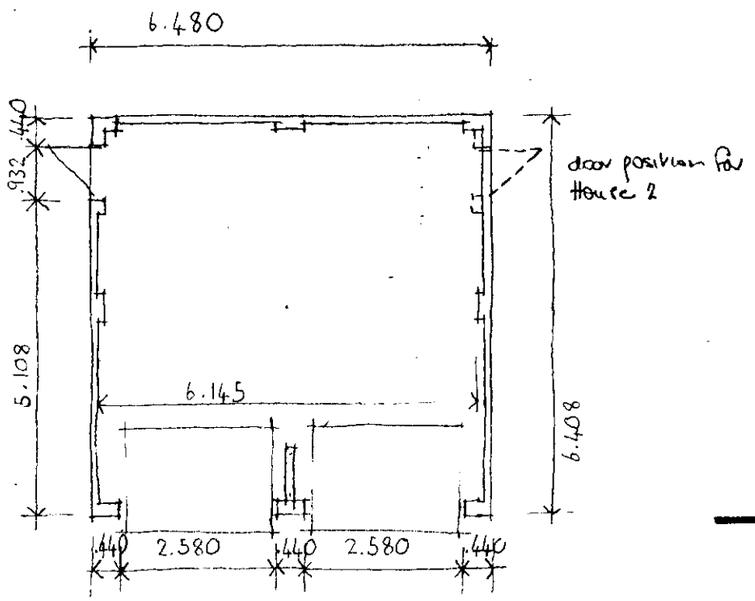

GARAGE TO HOUSE 4

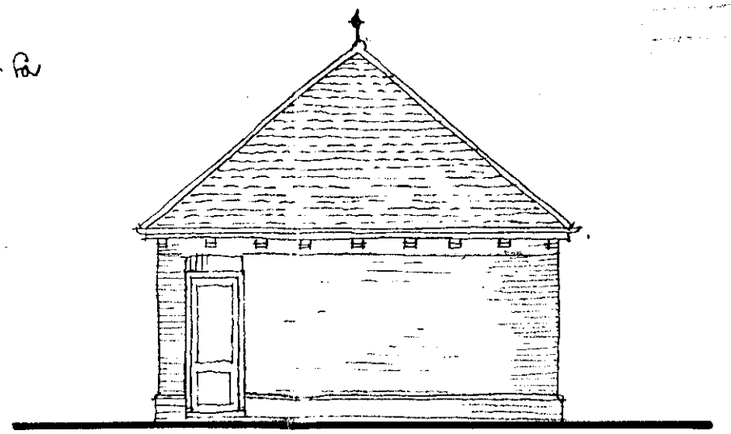

SIDE

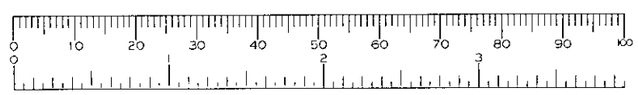

project
97-99 POUND LANE
SONNING

title
GARAGE - HOUSES 1+4

date JAN 01 scale 1:100

drawing number 99.72.016 rev. A

PHILIP
DESIGN ASSOCIATES
architects & surveyors
Braboeuf House 64 Portsmouth Road
Guildford Surrey GU2 4DU
Tel 01483 533011 Fax 01483 576647
EMAIL: PHILDES2@AOL.COM

Figured dimensions only to be taken from this drawing.
All dimensions to be checked on site before any work is put in hand.
The copyright remains within the control of Philip Design Associates

No	Date	Revisions
A.	10.04.01	garage door for House 1.

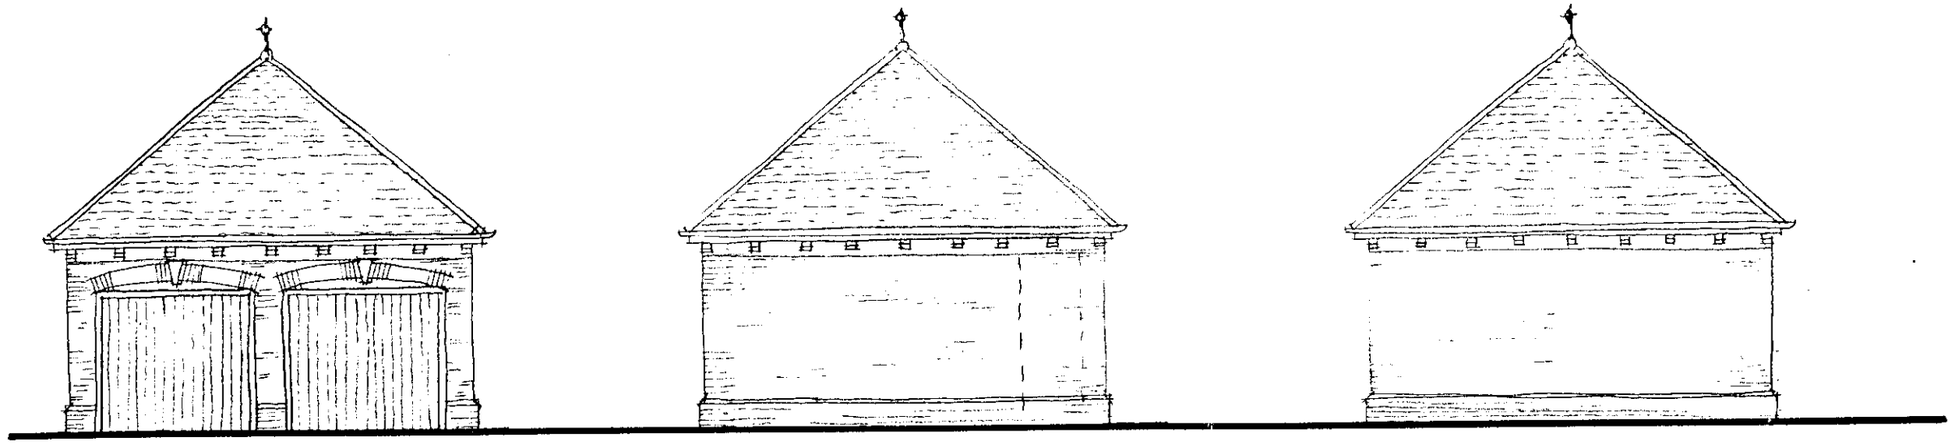

FRONT ELEVATION

SIDE

door position for House 2

REAR

3334

3335

REVISED PLAN

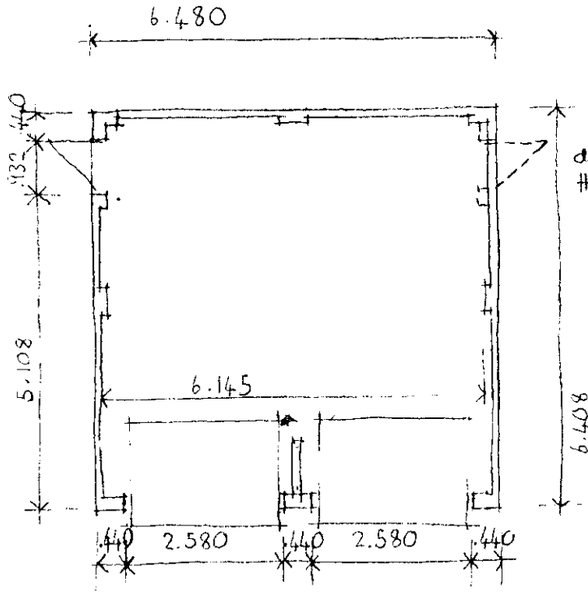

GARAGE TO HOUSE 4

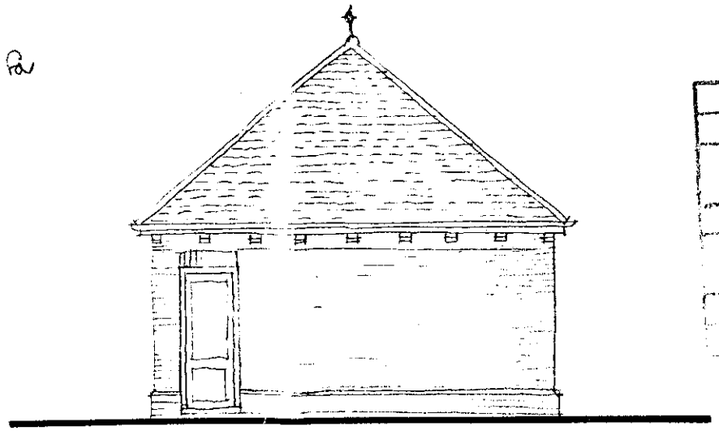

SIDE

COPIES TO:	
AGK:	
FILE:	
11 APR 2001	
CS	
App	
DC	
POL	
PLANNING SERVICES HPT	
TLS	
ENF	

project
97-99 POUND LANE
SONNING

title
GARAGE - HOUSES 2+4

date JAN 01 scale 1:100

drawing number 99.72.016 rev. A

PHILIP
DESIGN ASSOCIATES
architects & surveyors
Brabeuf House 64 Portsmouth Road
Guildford Surrey GU2 4DU
Tel 01483 533011 Fax 01483 576647
EMAIL: PHILDES2@AOL.COM

4/10/01

Repropoint 3018

Figured dimensions only to be taken from this drawing
All dimensions to be checked on site before any work is put in hand
The copyright remains within the control of Philip Design Associates

No Date Dimensions

12.FEB.2001* 3335

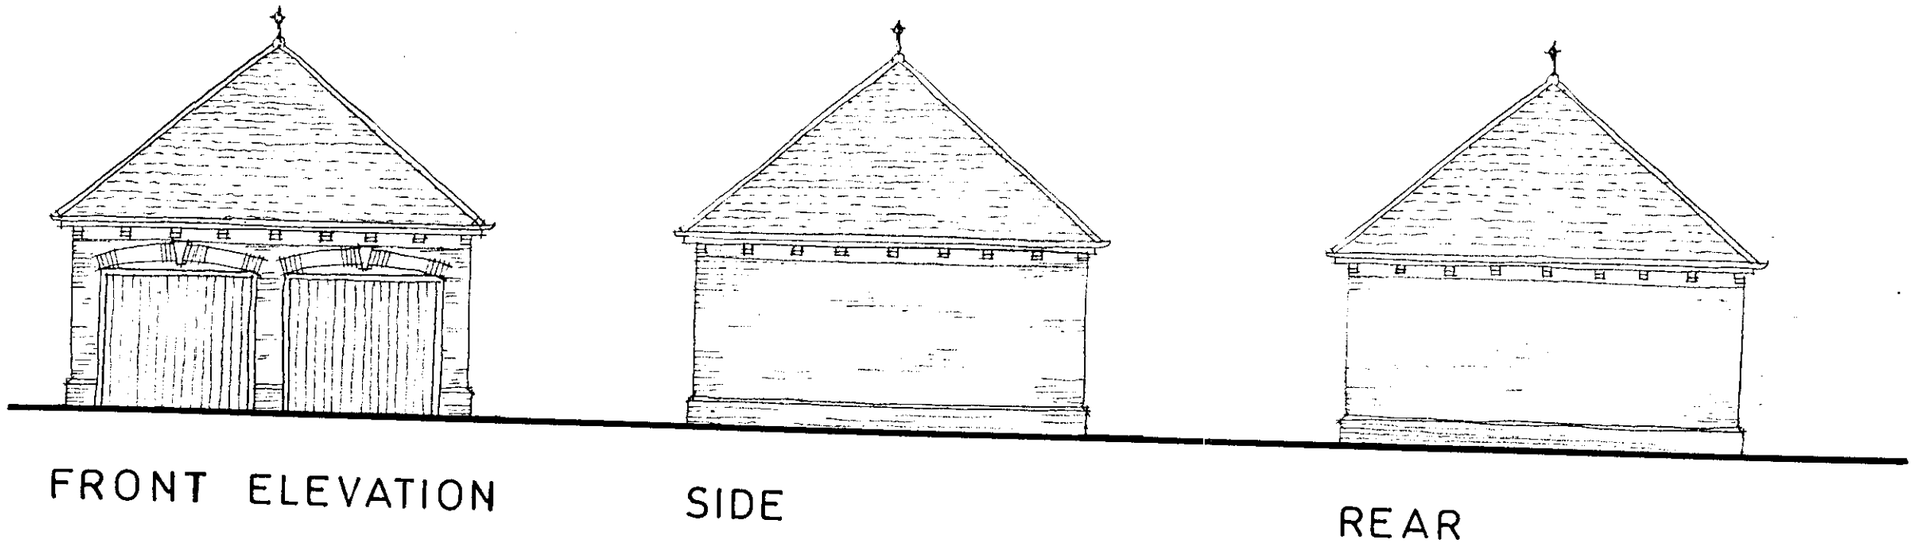

FRONT ELEVATION

SIDE

REAR

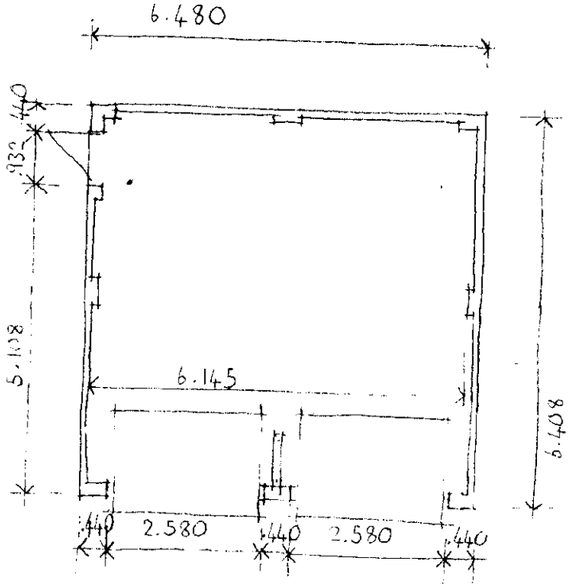

GARAGE TO HOUSE 4

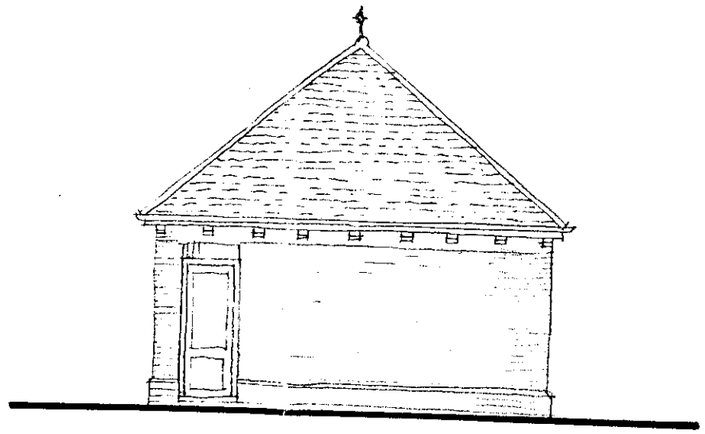

SIDE

project
97-99 POUND LANE
SONNING

title
GARAGE - HOUSE 4

date JAN 01 scale 1:100

drawing number 99.72.016 rev

PHILIP
DESIGN ASSOCIATES
architects & surveyors
Braboeuf House 64 Portsmouth Road
Guildford Surrey GU2 4DU
Tel 01483 533011 Fax 01483 576647
EMAIL: PHILDES2@AOL.COM

Repropoint 3018

Agreed dimensions only to be taken from this drawing.
All dimensions to be checked on site before any work is put in hand.
This copyright remains within the control of Philip Design Associates.

No.	Date	Revision

12 FEB 2001 * 0005

COPIES TO:
ACK:
06 FEB 2001
PLANNING SERVICES
HPT
TLS
ENF
POL
DC
APP
CS

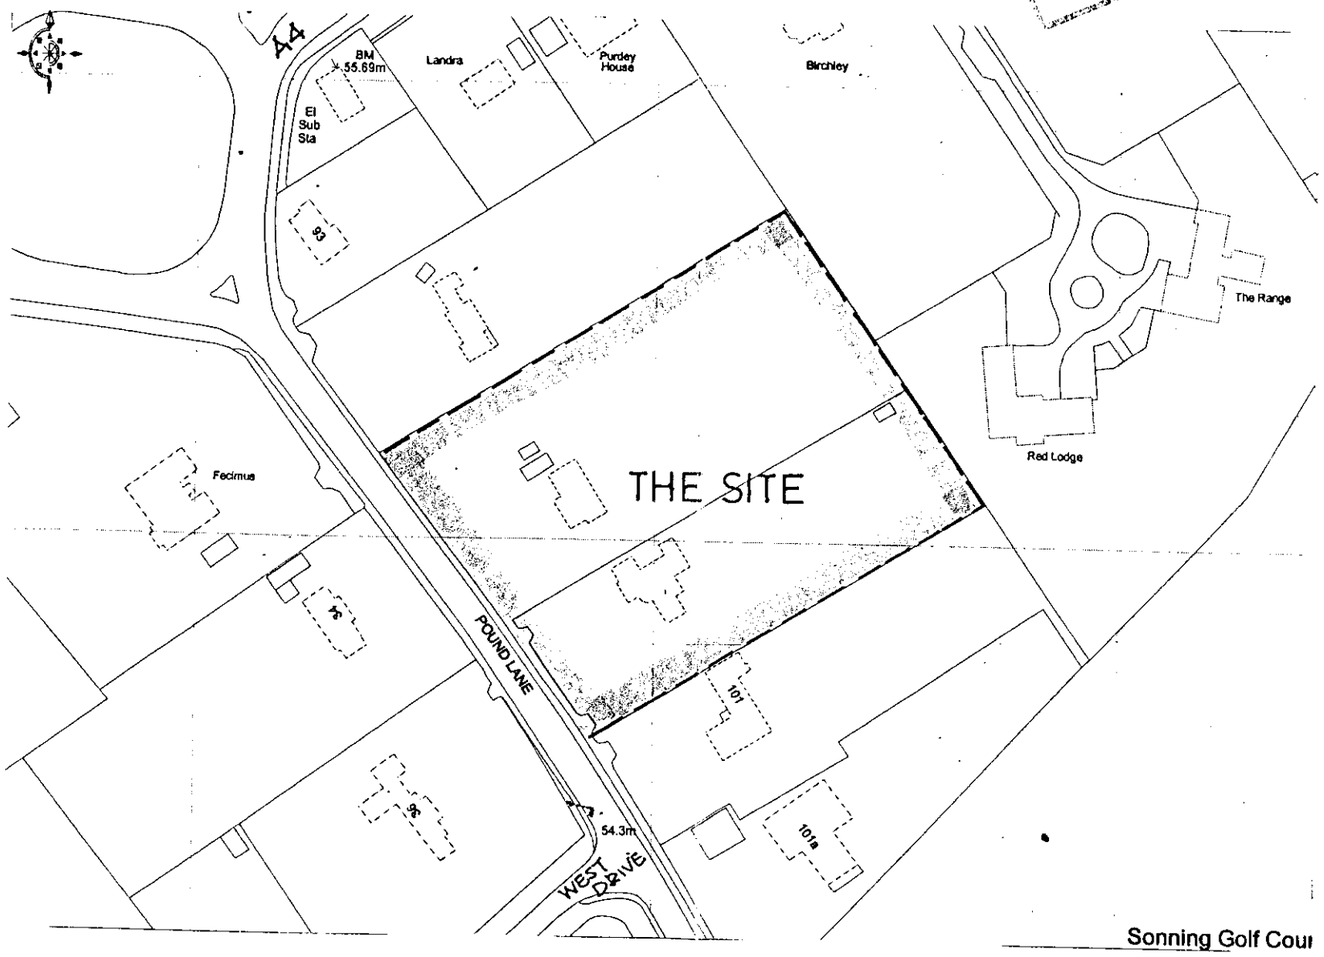

REPRODUCED FROM THE ORDNANCE SURVEY MAP WITH THE SANCTION OF THE CONTROLLER OF H.M. STATIONERY OFFICE CROWN COPYRIGHT RESERVED.

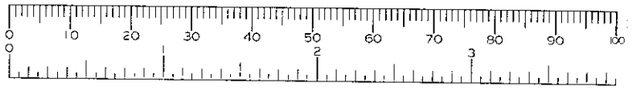

project
97-99 POUND LANE
SONNING

title
LOCATION PLAN

date JAN 00
scale 1:1250

drawing number 99.72.00
rev.

PHILIP
DESIGN ASSOCIATES
architects & surveyors
Braboeuf House 64 Portsmouth Road
Guildford Surrey GU2 5DU
Tel 01483 533011 Fax 01483 576647

Reprepoint 3018

12.FEB.2001* 3335

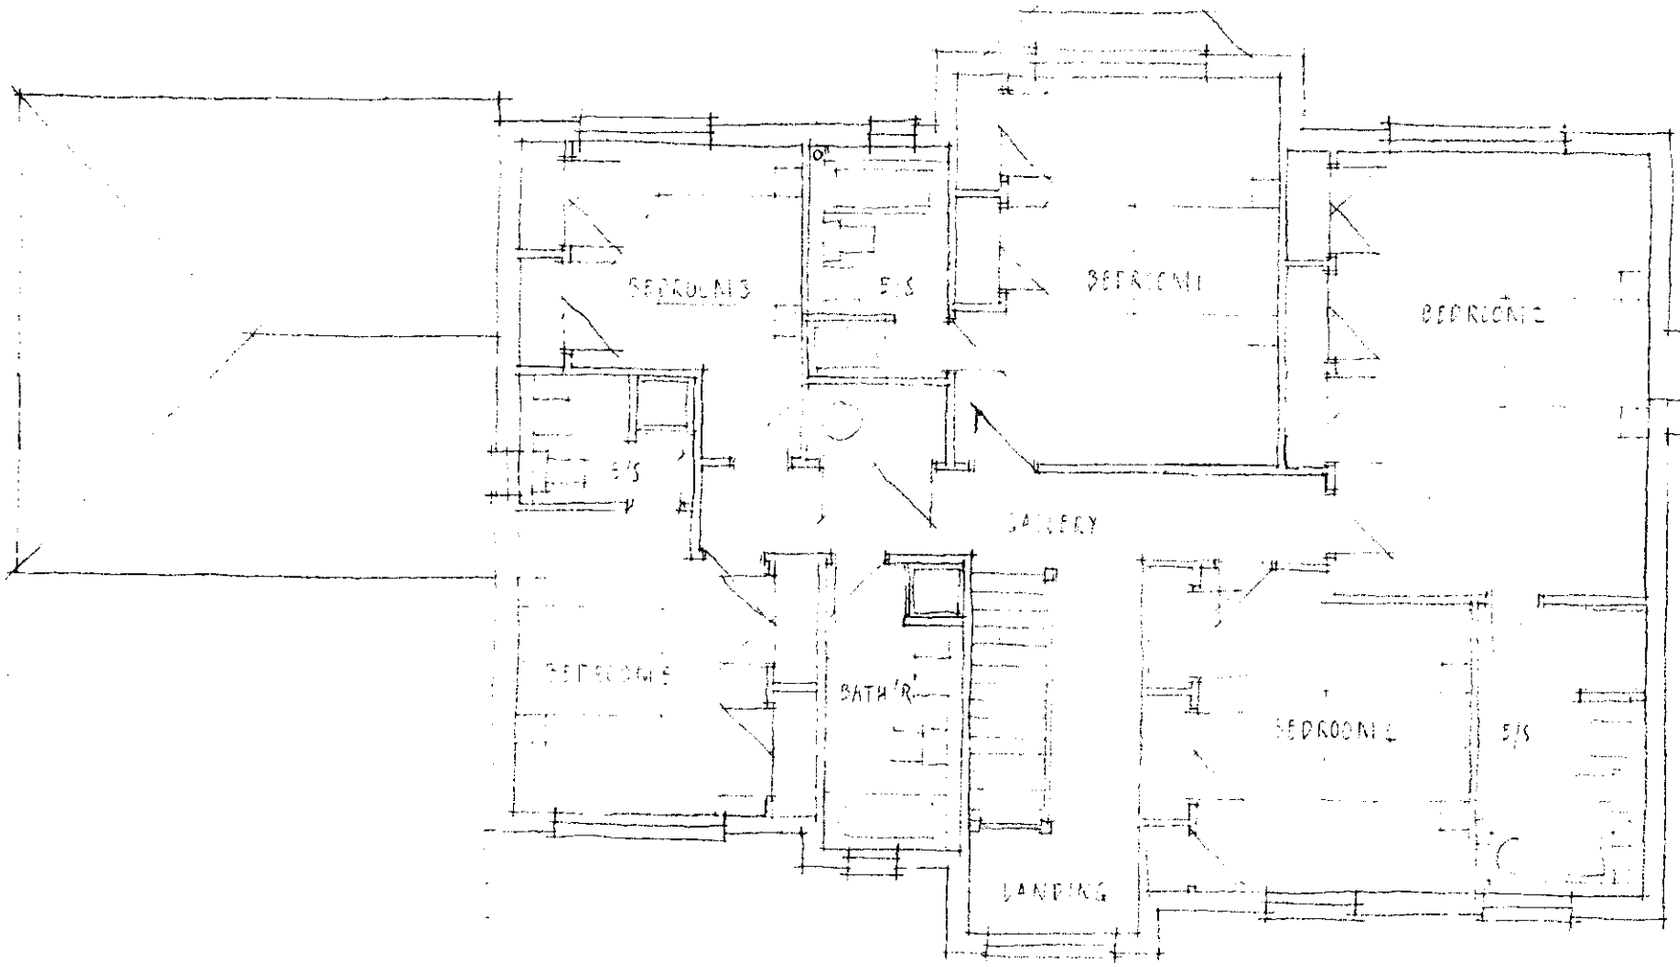

FIRST FLOOR PLAN

project

97-99 POUND LANE
SONNING

title

HOUSE 5

date JAN 01 scale 1:100

drawing number	rev.
99·72·015	A

PHILIP
DESIGN ASSOCIATES
architects & surveyors
Braboeuf House 64 Portsmouth Road
Guildford Surrey GU2 5DU
Tel 01483 533011 Fax 01483 576647
EMAIL: PHILDES2@AOL.COM

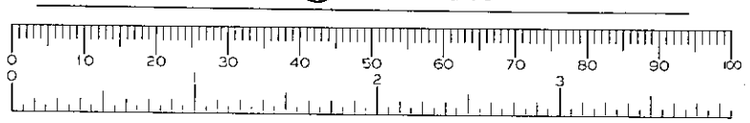

Figured dimensions only to be taken from this drawing.
All dimensions to be checked on site before any work is put in hand.
The copyright remains within the control of Philip Design Associates.

No.	Date	Revisions
A.	2.1.01	Tile hanging to rear removed. Lounge increased.



Plain tile roof
Handmade clay tile hanging to first floor gables.
2 Course brick band below tiling with single brick dentil
White painted timber window frames.

Plain tiling to Porch
Brick plinth to front + part sides

FRONT ELEVATION

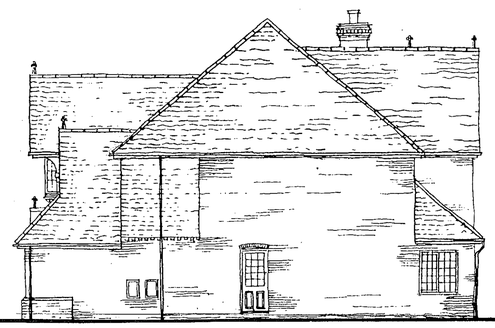

SIDE



REAR

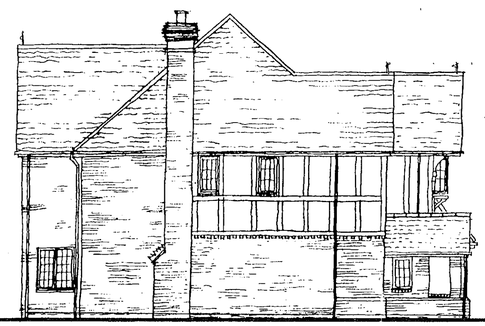

SIDE

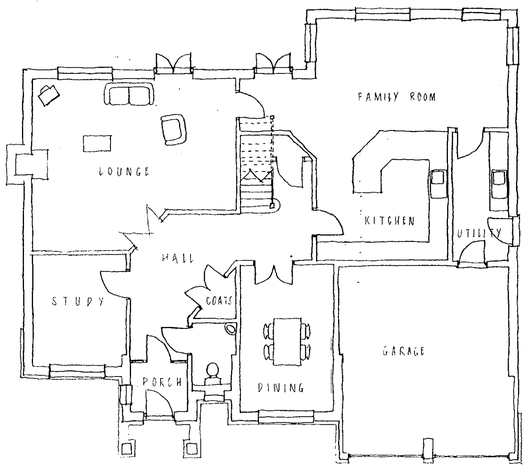

GROUND FLOOR PLAN

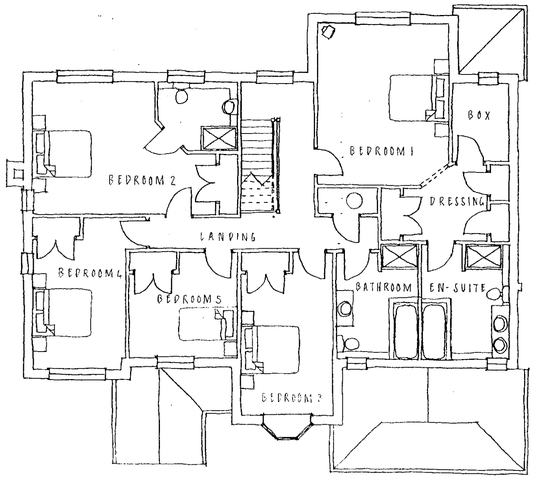

FIRST FLOOR PLAN

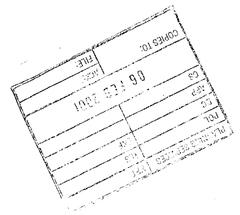

project
97–99 POUND LANE
SONNING

title
HOUSE 3

date
JAN '01

scale
1:100

drawing number
99 72 013

rev.
A

PHILIP
DESIGN ASSOCIATES
architects & surveyors
Brabocuf House 64 Portsmouth Road
Guildford Surrey GU2 5DU
Tel 01483 533011 Fax 01483 576647
EMAIL: PHILDES2@AOL.COM

12.FEB.2001* 3535

REPROPOINT 2198

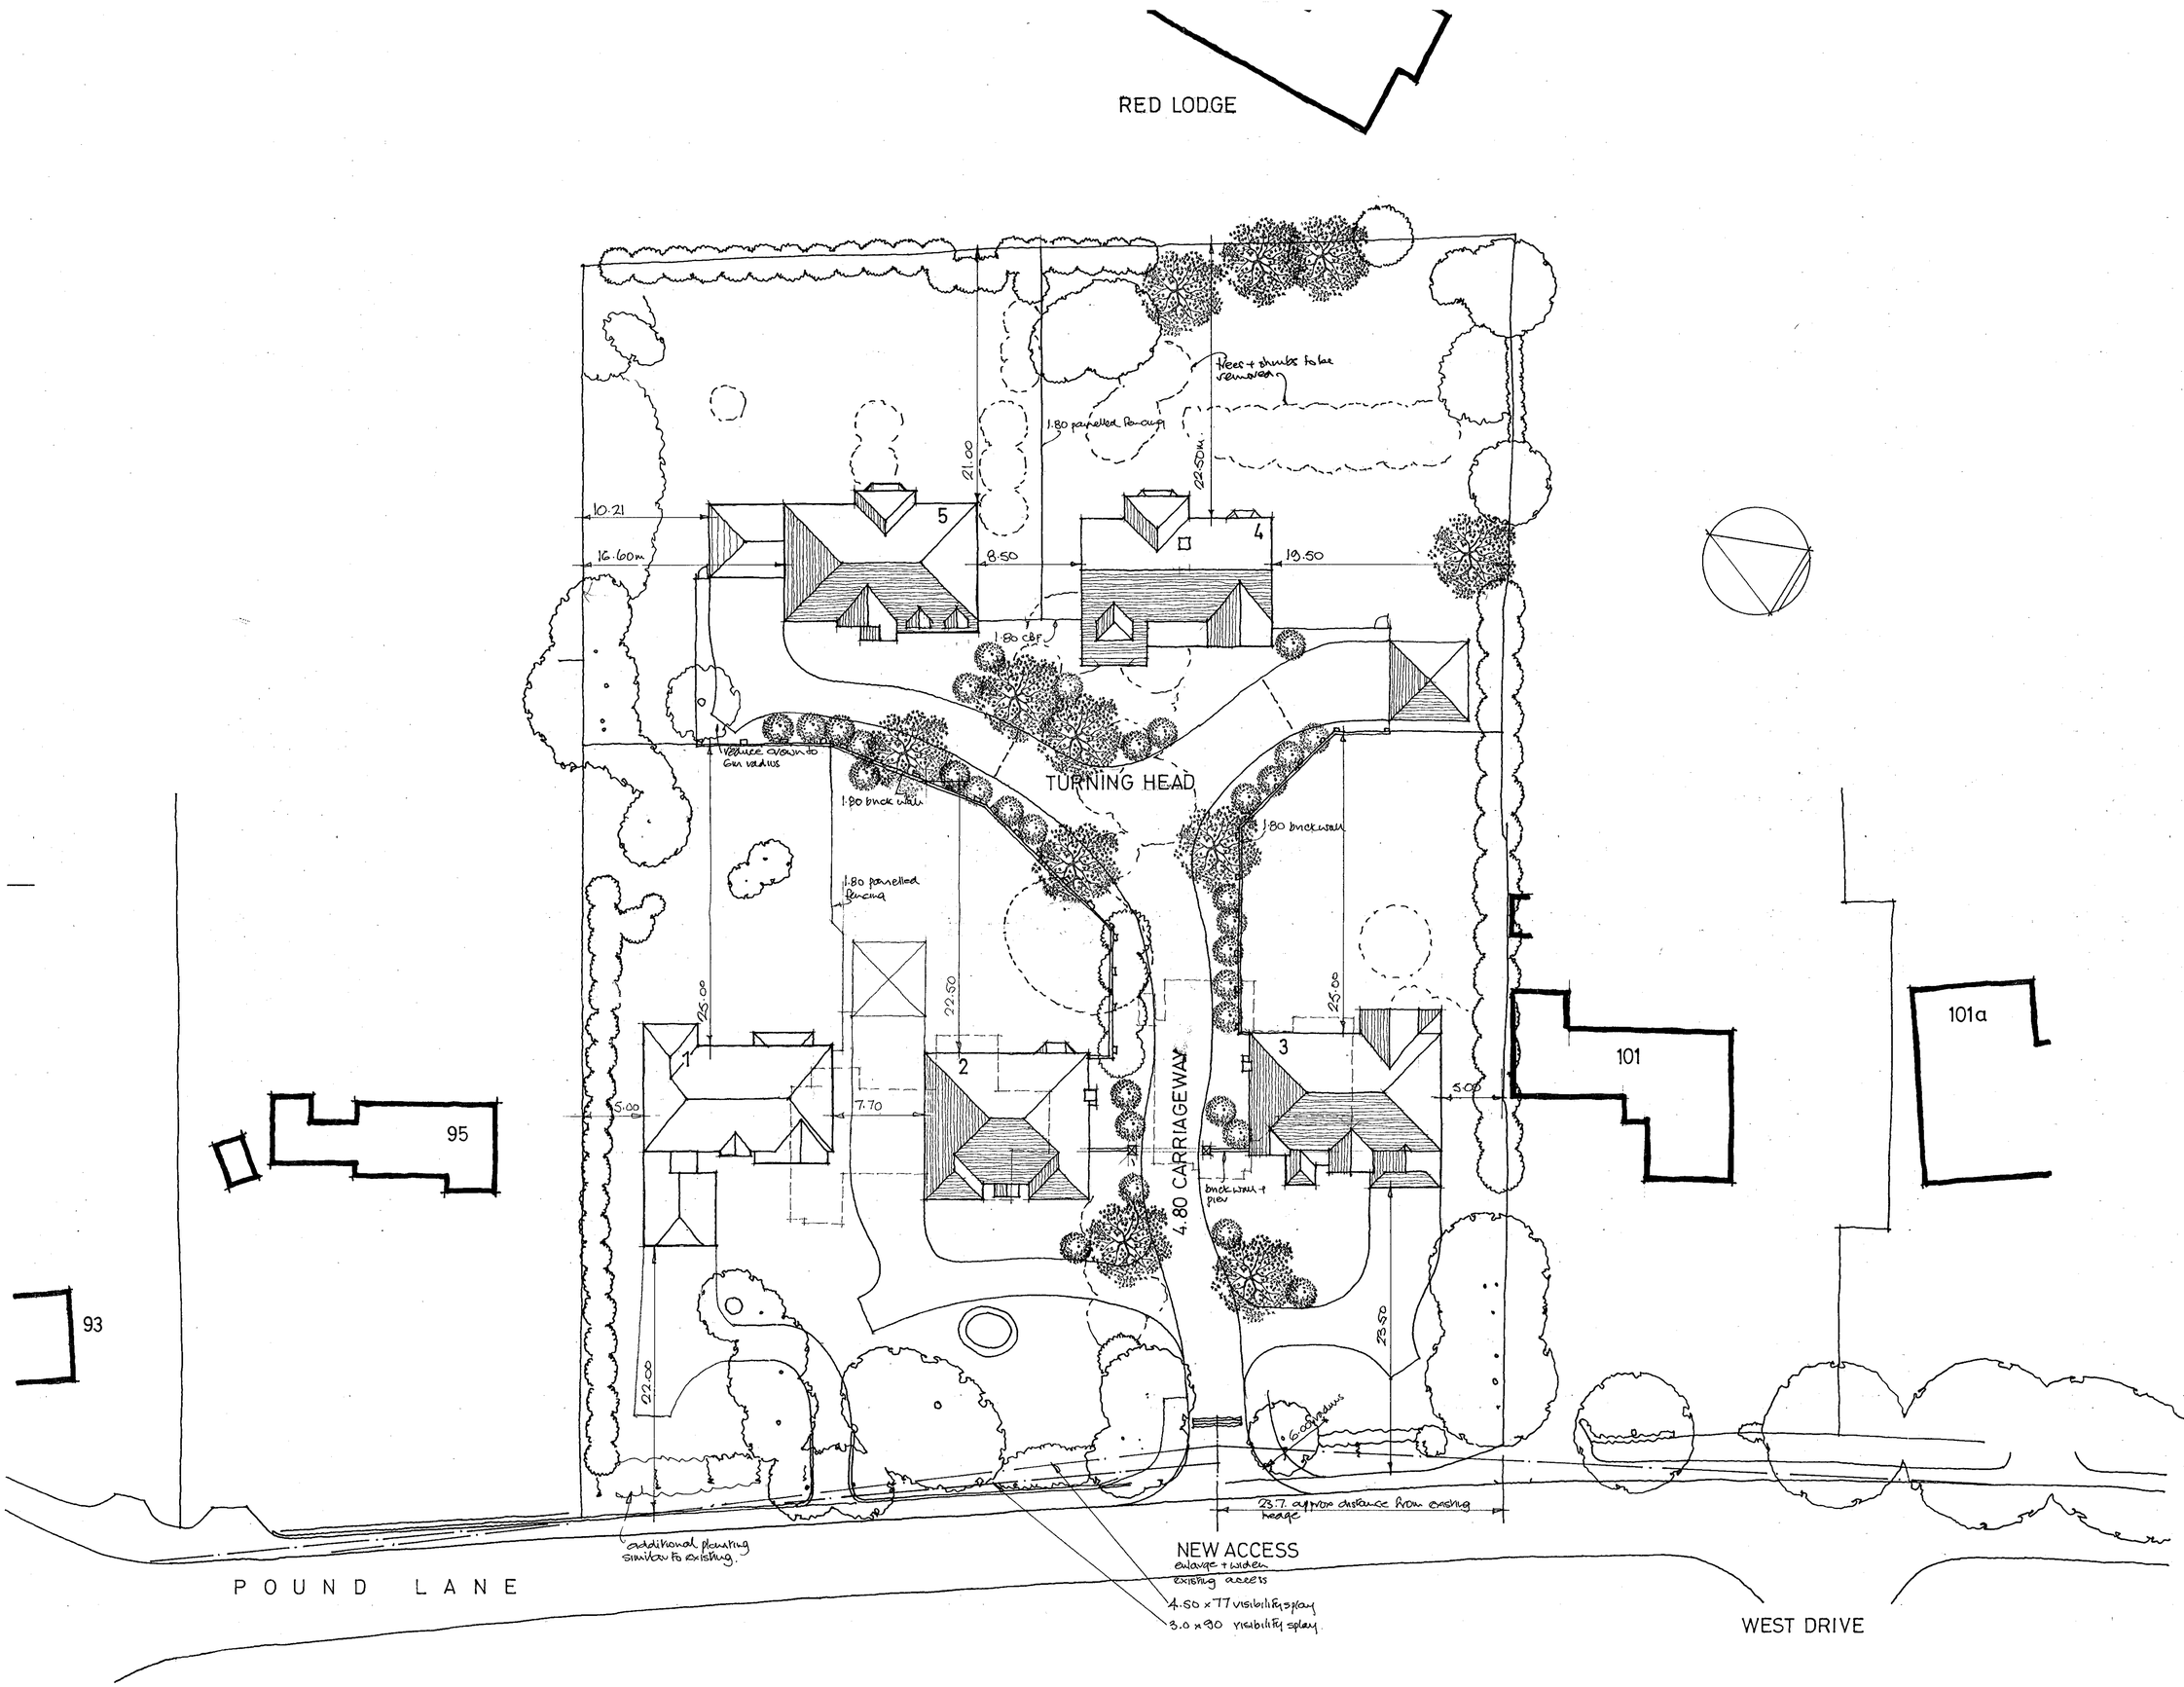

Figured dimensions only to be taken from this drawing.
All dimensions to be checked on site before any work is put in hand.
The copyright remains within the control of Philip Design Associates.

No.	Date	Revisions
A	30.03.01.	Reposition House 1 on garage of House 2 - North point

project
97-99 POUND LANE
SONNING

title
SITE PLAN

date JAN 01
scale 1: 250

drawing number 99 72 010
rev. A

PHILIP
DESIGN ASSOCIATES
architects & surveyors
Braboeuf House 64 Portsmouth Road
Guildford Surrey GU2 5DU.
Tel 01483 533011 Fax 01483 576647
EMAIL: PHILDES2@AOL.COM

REPROPOINT 2198

Figured dimensions only to be taken from this drawing.
All dimensions to be checked on site before any work is put in hand.
The copyright remains within the control of Philip Design Associates.

No.	Date	Revisions
A	5.02.01	First floor layout + elevations
B.	9.04.01	Ridge height reduced - hipped roof - omit front wall first floor windows



FRONT ELEVATION

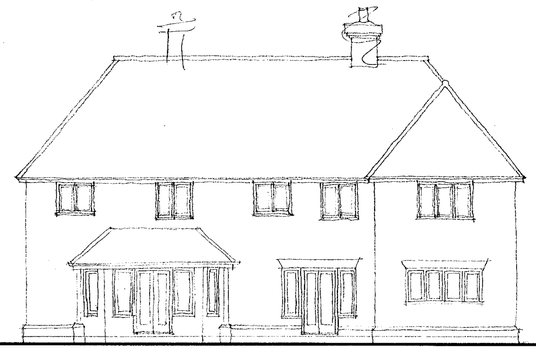

REAR ELEVATION

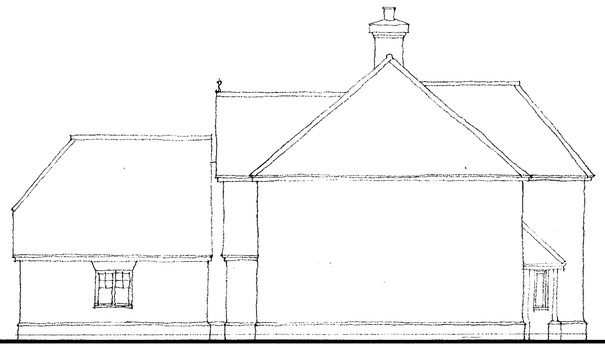

SIDE ELEVATION



SIDE ELEVATION

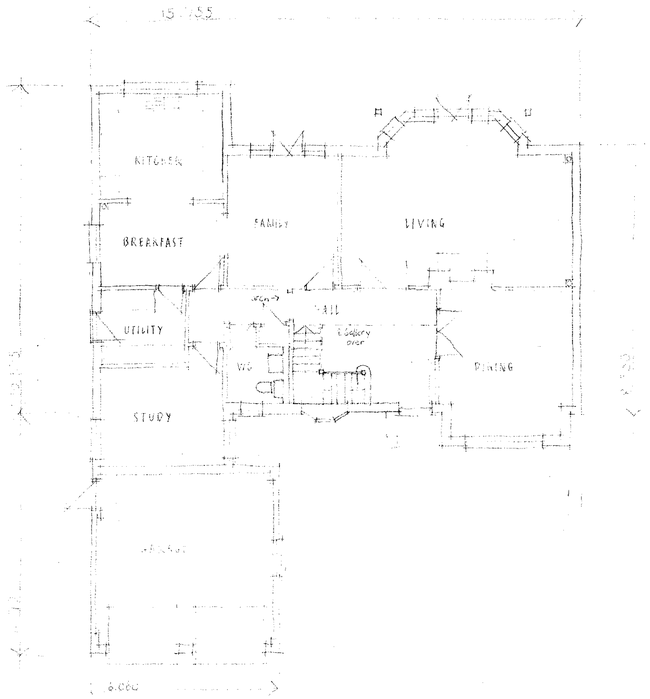

GROUND FLOOR PLAN

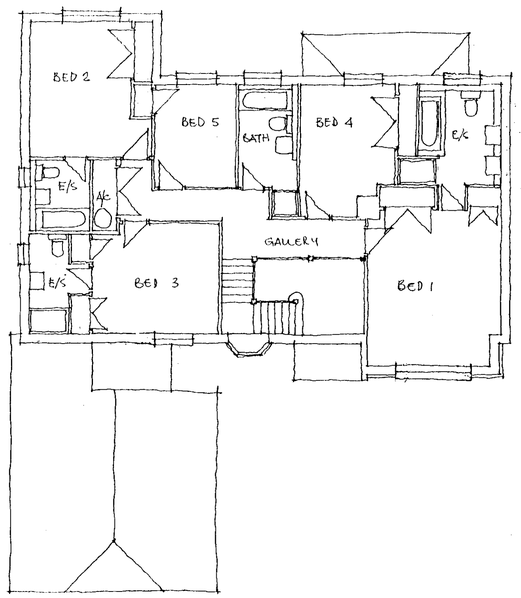

FIRST FLOOR PLAN

REVISED PLAN
3334
3335

PLANNING SERVICES	HPT
POL	TLS
DC	ENF
APP	
CS	
20 APR 2001	
COPIES TO:	ACK:
	FILE:

project
97-99 POUND LANE
SONNING

title
HOUSE 1

date JAN 01
scale 1:100

drawing number 99 72 011
rev. B

PHILIP
DESIGN ASSOCIATES
architects & surveyors
Braboeuf House 64 Portsmouth Road
Guildford Surrey GU2 5DU
Tel 01483 533011 Fax 01483 576647
EMAIL: PHILDES2@AOL.COM

4/10/01

REPROPOINT 2198

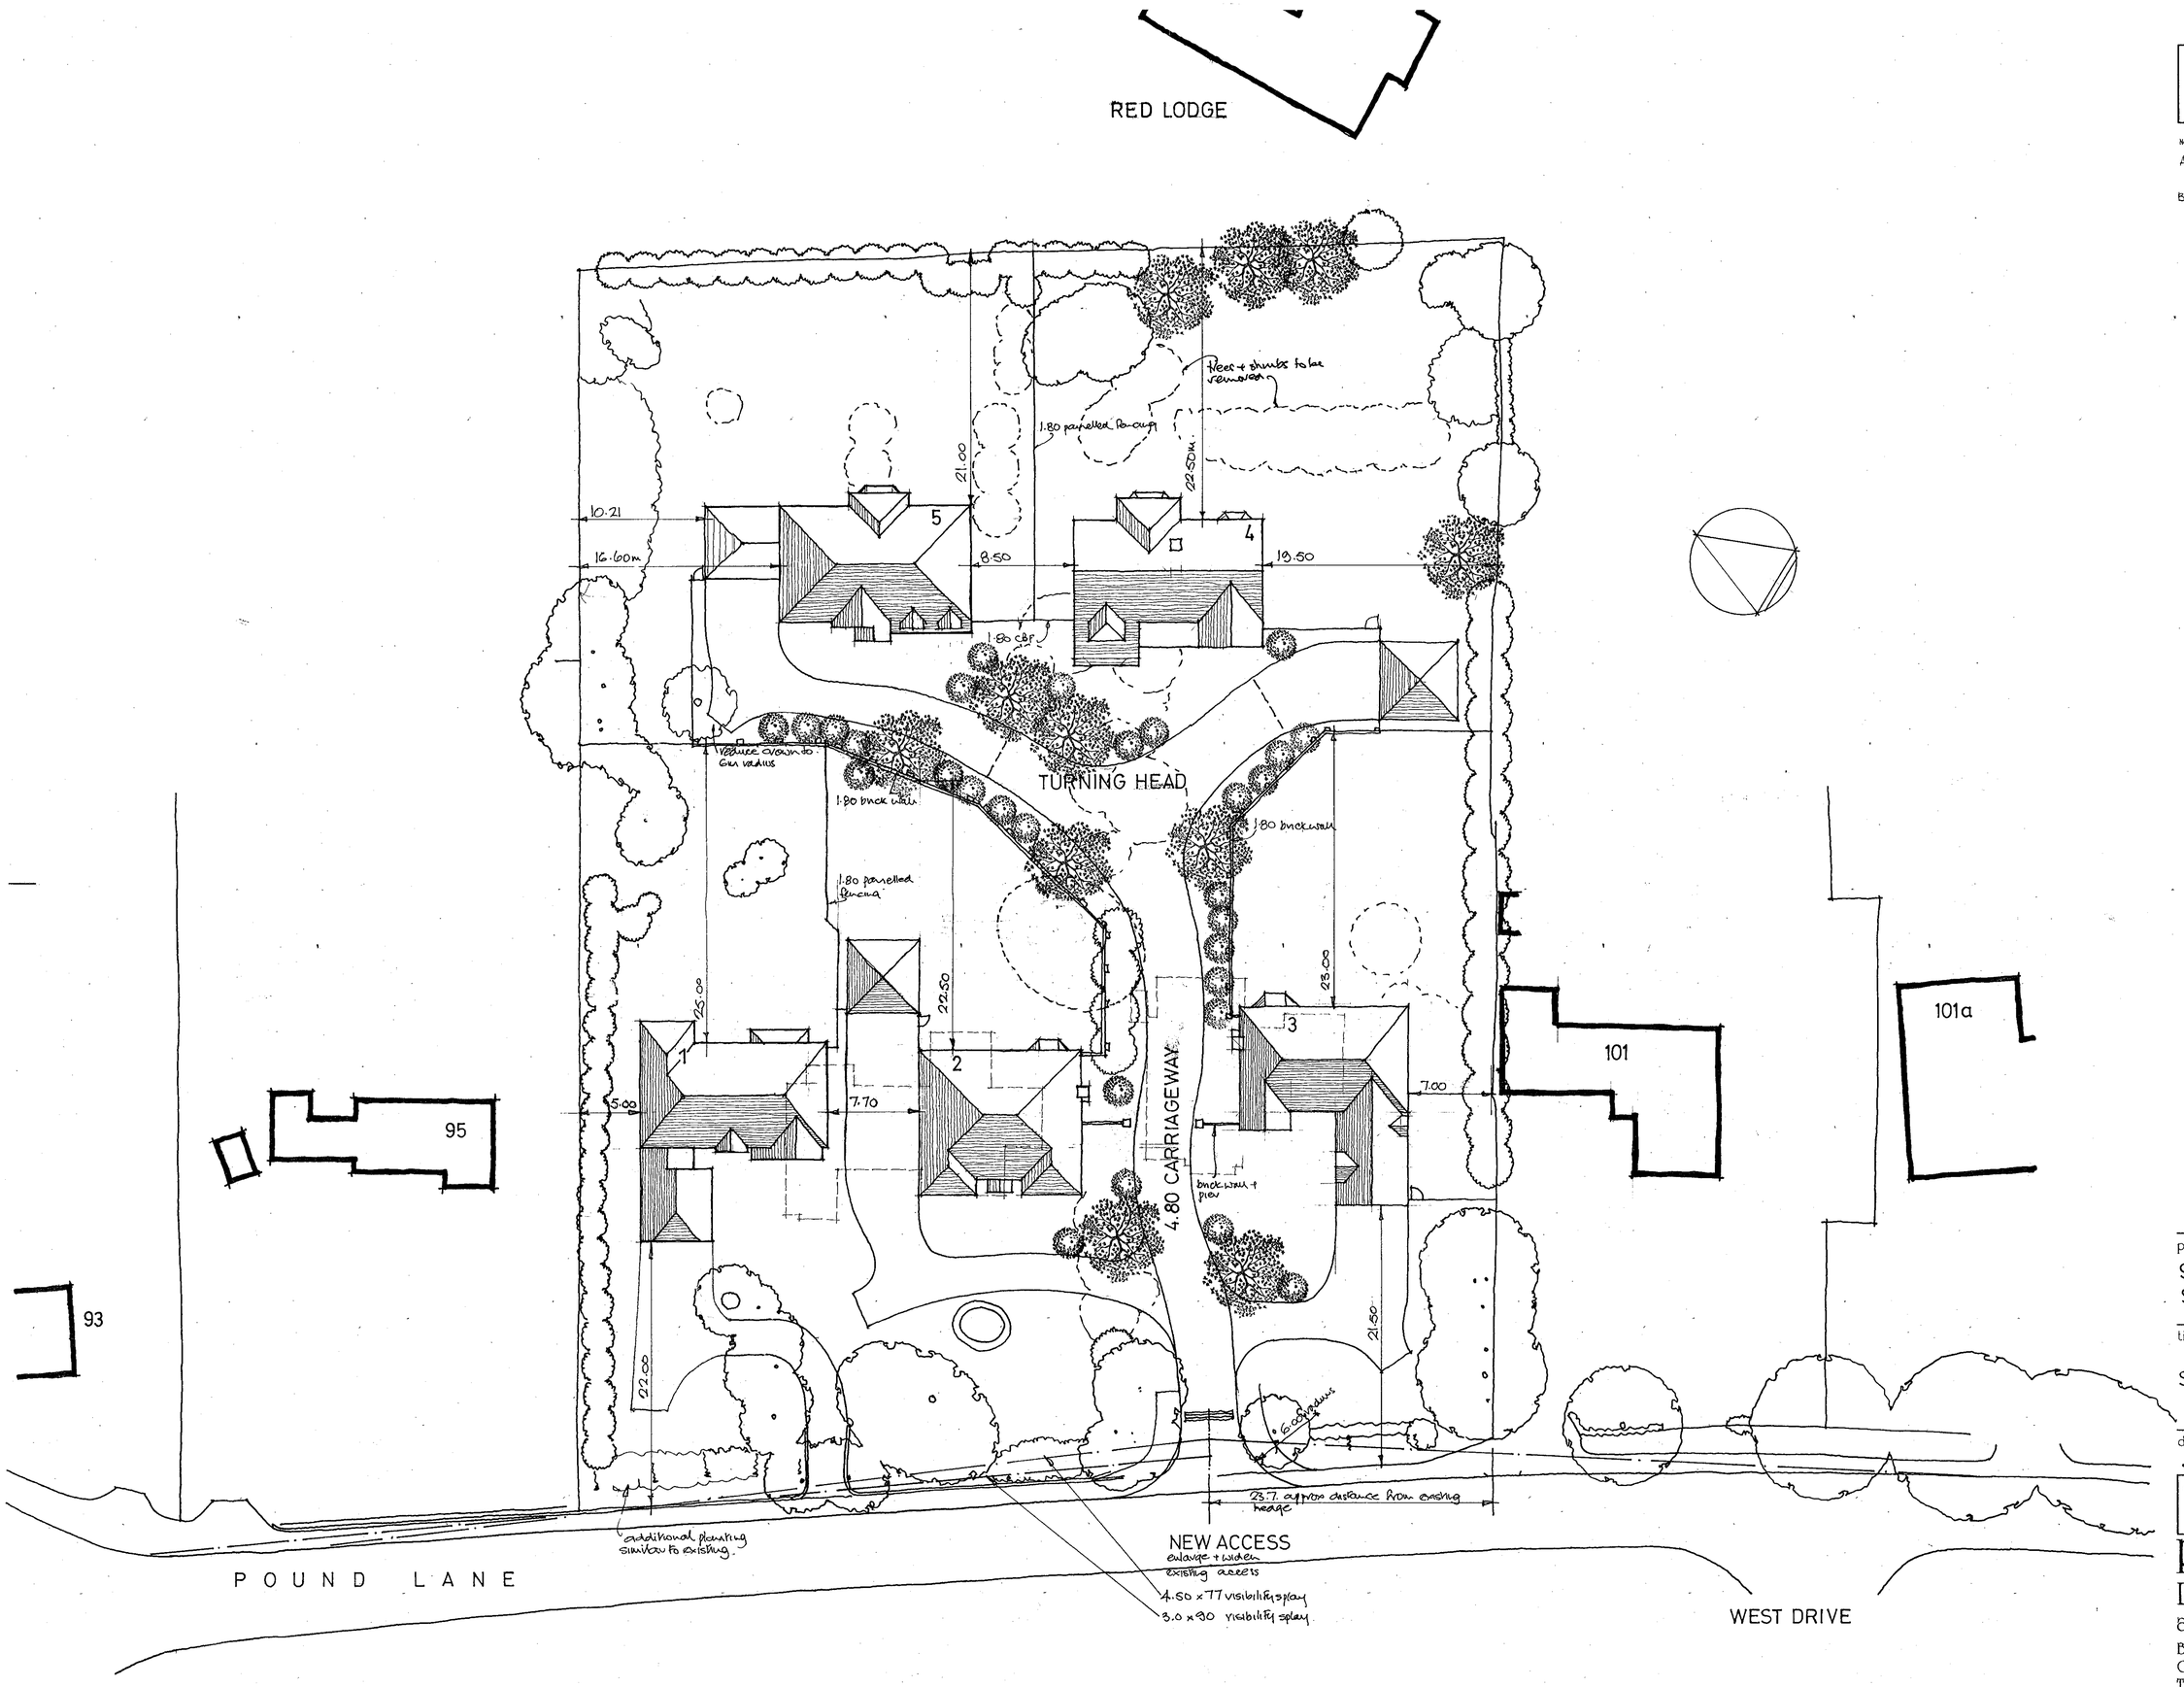

Figured dimensions only to be taken from this drawing.
All dimensions to be checked on site before any work is put in hand.
The copyright remains within the control of Philip Design Associates.

No.	Date	Revisions
A	30.03.01.	Repositioning House 1 & garage of House 2 - North point
B	10.04.01	House redesigned

REVISED PLAN

3335

3334

11 APR 2001

COPIES TO:

project

97-99 POUND LANE
SONNING

title

SITE PLAN

date JAN 01

scale 1: 250

drawing number 99 72 010

rev. B

PHILIP
DESIGN ASSOCIATES
architects & surveyors
Braboeuf House 64 Portsmouth Road
Guildford Surrey GU2 5DU
Tel 01483 533011 Fax 01483 576647
EMAIL: PHILDES2@AOL.COM

4/10/01

REPROPOINT 2198

Figured dimensions only to be taken from this drawing.
All dimensions to be checked on site before any work is put in hand.
The copyright remains within the control of Philip Design Associates.

No.	Date	Revisions
A	02/02/01	Amendments to kitchen / family, bed. 2 & window pattern,
B	9.04.01	lowered ridge & eaves

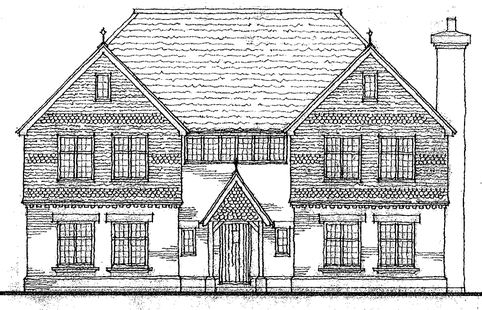

Plain tiled roof 35° - 45° gables

Plain tile hanging to first floor gables.

2 course brick band below tiling with single brick dental below.

White painted window frames with artificial heads and cills

Plain tiling to porch with plain tiling to gable.

Brick plinth to front + part sides.

FRONT ELEVATION

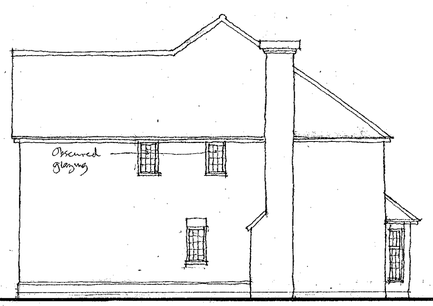

SIDE

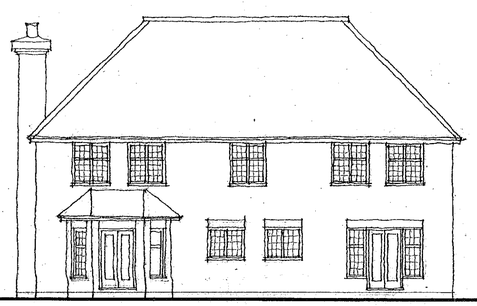

REAR

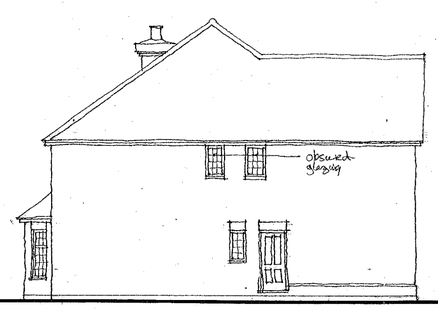

SIDE

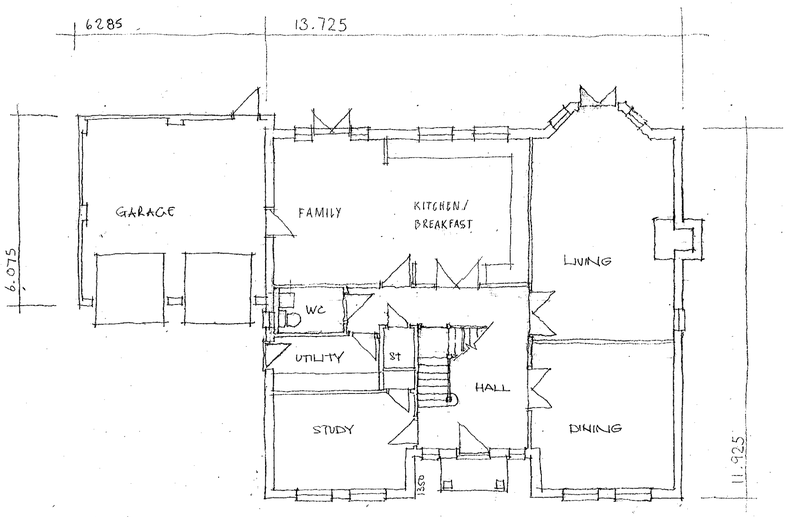

GROUND FLOOR PLAN

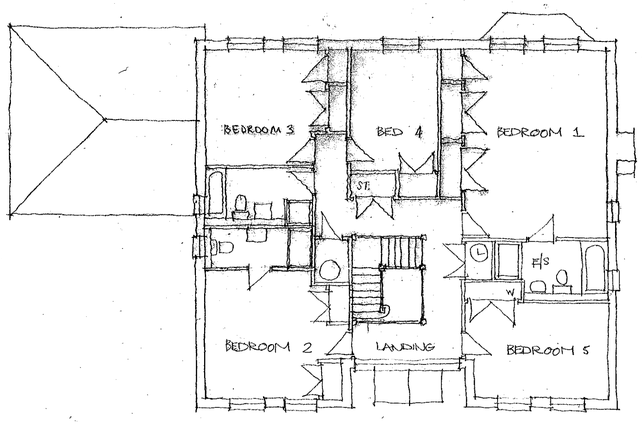

FIRST FLOOR PLAN

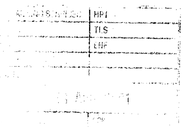

3334
3335

REVISED PLAN

project
97-99 POUND LANE
SONNING

title
HOUSE 2

date
JAN '01

scale
1:100

drawing number
99 · 72 · 012

rev.
B

PHILIP
DESIGN ASSOCIATES
architects & surveyors
Braboeuf House 64 Portsmouth Road
Guildford Surrey GU2 5DU
Tel 01483 533011 Fax 01483 576647
EMAIL: PHILDES2@AOL.COM



9/4/01

REPROPOINT 2198

Figured dimensions only to be taken from this drawing.
All dimensions to be checked on site before any work is put in hand.
The copyright remains within the control of Philip Design Associates.

No.	Date	Revisions
A	02/02/01	Amendments to W.C. & utility.



FRONT ELEVATION



REAR ELEVATION

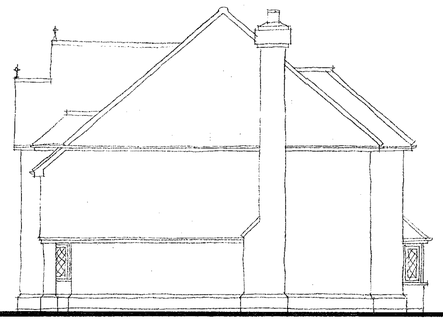

SIDE ELEVATION

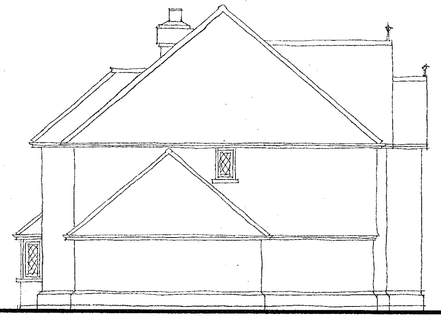

SIDE ELEVATION

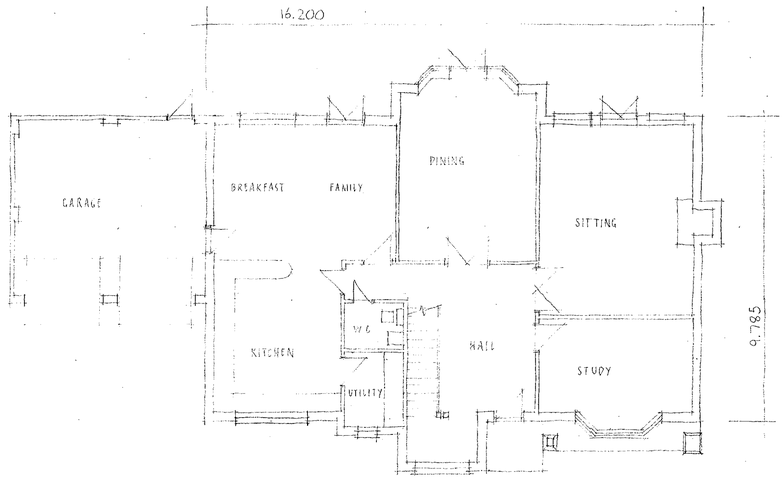

GROUND FLOOR PLAN

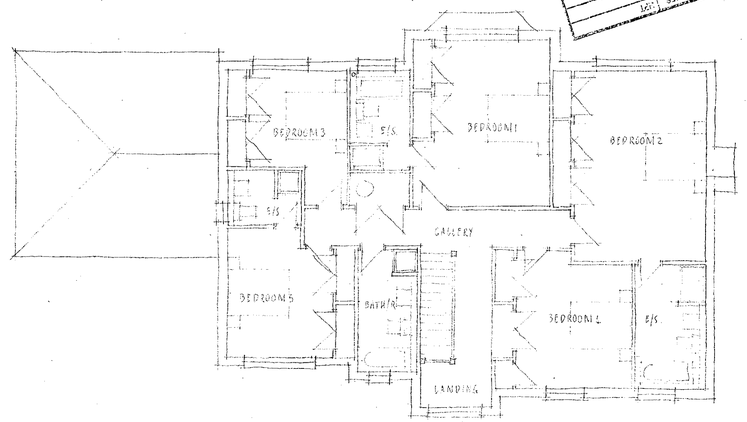

FIRST FLOOR PLAN



12 FEB 2001 • 3335

project

97-99 POUND LANE
SONNING

title

HOUSE 5

date JAN 01 scale 1:100

drawing number	rev.
99·72·015	A

PHILIP
DESIGN ASSOCIATES
architects & surveyors
Braboeuf House 64 Portsmouth Road
Guildford Surrey GU2 5DU
Tel 01483 533011 Fax 01483 576647
EMAIL: PHILDES2@AOL.COM

REPROPOINT 2198

9/10/01

figured dimensions only to be taken from this drawing.
All dimensions to be checked on site before any work is put in hand.
The copyright remains within the control of Philip Design Associates.

No.	Date	Revisions
A	02/02/01	Amendments to beds 5, f. bathr. & staircase. Plinth amended.

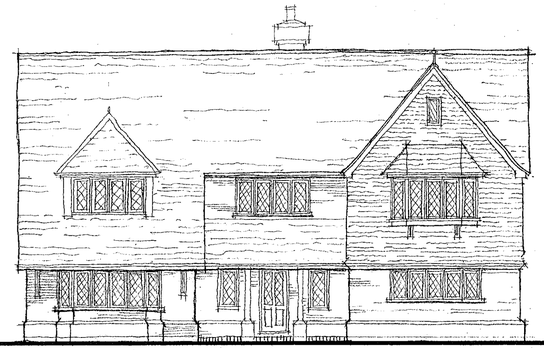

plain tiled roof

tile hanging

softwood casements with leaded lights

feature oak

FRONT ELEVATION

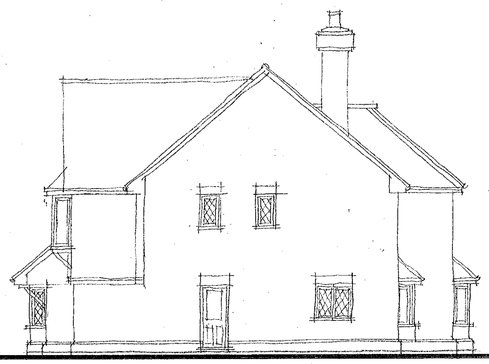

SIDE ELEVATION



REAR ELEVATION

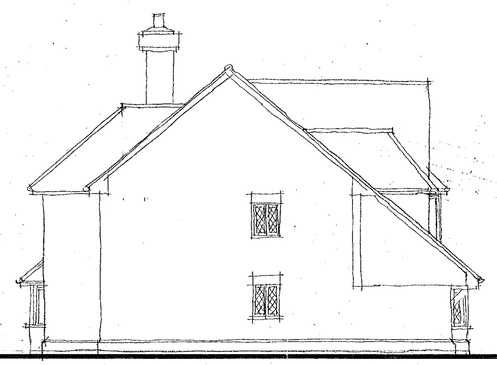

SIDE ELEVATION

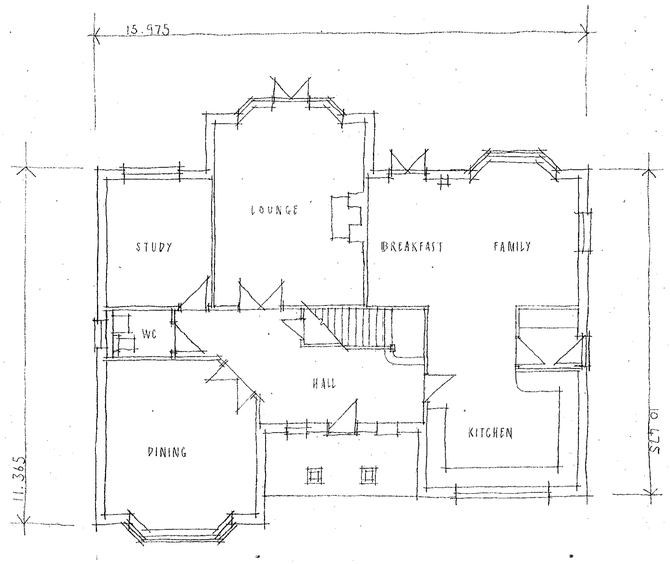

GROUND FLOOR PLAN

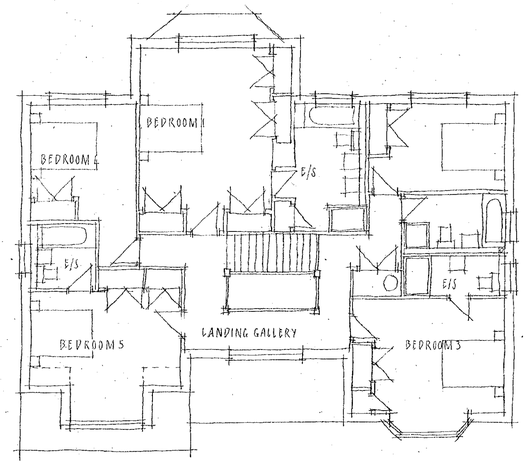

FIRST FLOOR PLAN

project
97-99 POUND LANE
SONNING

title
HOUSE 4

date	scale
JAN 01	1:100

drawing number	rev.
99 72 014	A

PHILIP
DESIGN ASSOCIATES
architects & surveyors
Braboeuf House 64 Portsmouth Road
Guildford Surrey GU2 5DU
Tel 01483 533011 Fax 01483 576647
EMAIL: PHILDES2@AOL.COM

12 FEB 2001* 5535

REPROPOINT 2198

Figured dimensions only to be taken from this drawing.
All dimensions to be checked on site before any work is put in hand.
The copyright remains within the control of Philip Design Associates.

No. Date Revisions

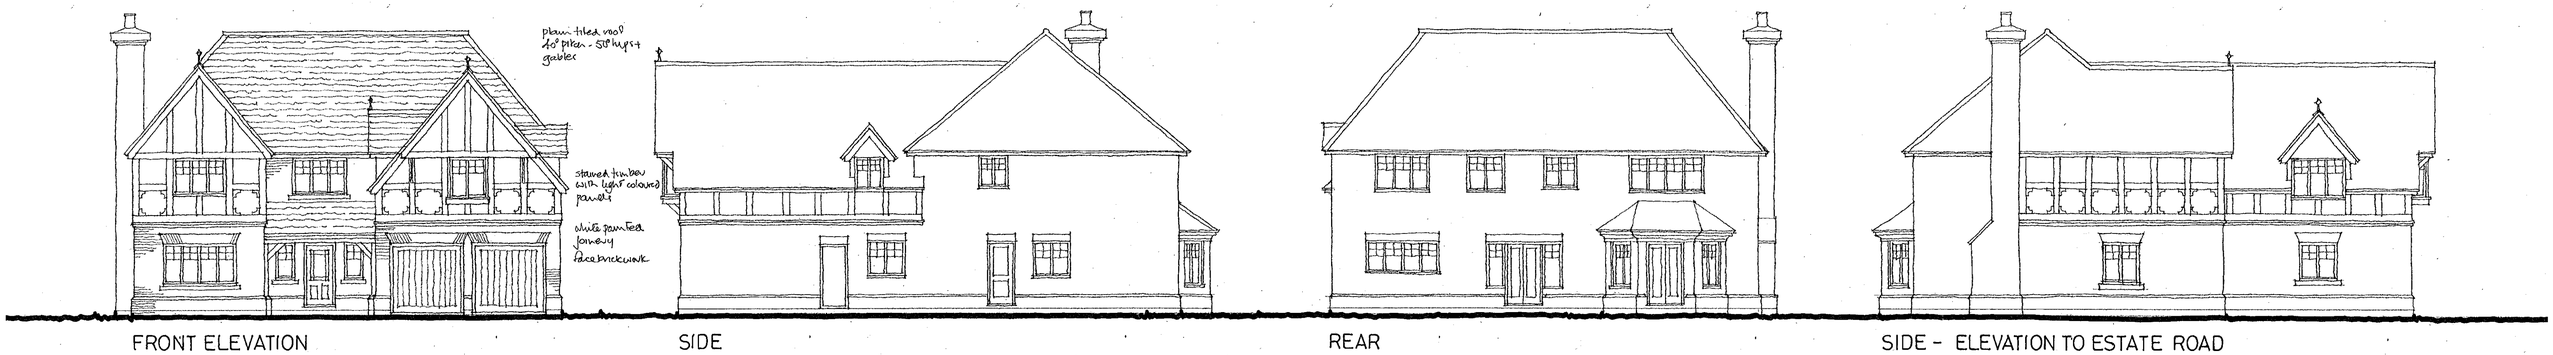

FRONT ELEVATION SIDE REAR SIDE – ELEVATION TO ESTATE ROAD

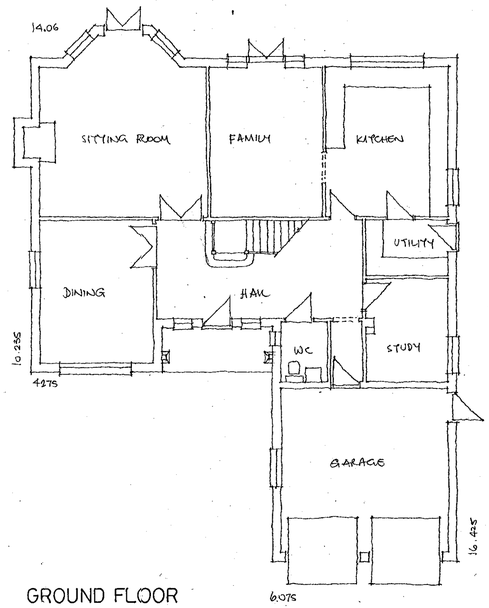

GROUND FLOOR

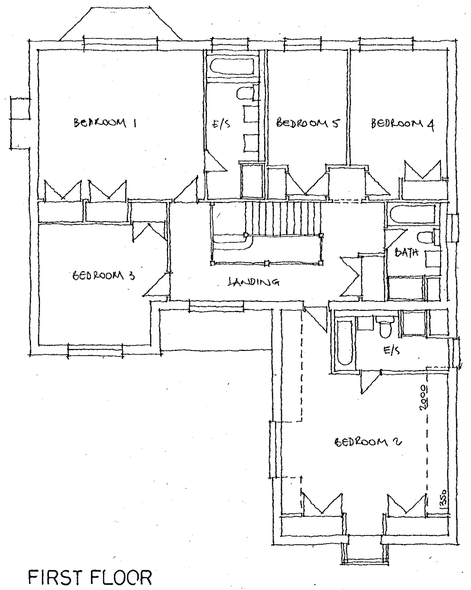

FIRST FLOOR

3334
3335

REVISED PLAN

project
97-99 POUND LANE
SONNING

title
HOUSE 3

date APRIL 01 scale 1:100

drawing number 99 72 021 rev.

COPIES TO:
11 MAY 2001
CS
APP
DC
POL
PLANNING SERVICES

PHILIP
DESIGN ASSOCIATES
architects & surveyors
Braboeuf House 64 Portsmouth Road
Guildford Surrey GU2 5DU
Tel 01483 533011 Fax 01483 576647
EMAIL: PHILDES2@AOL.COM

REPROPOINT 2198

cg 4/10/01

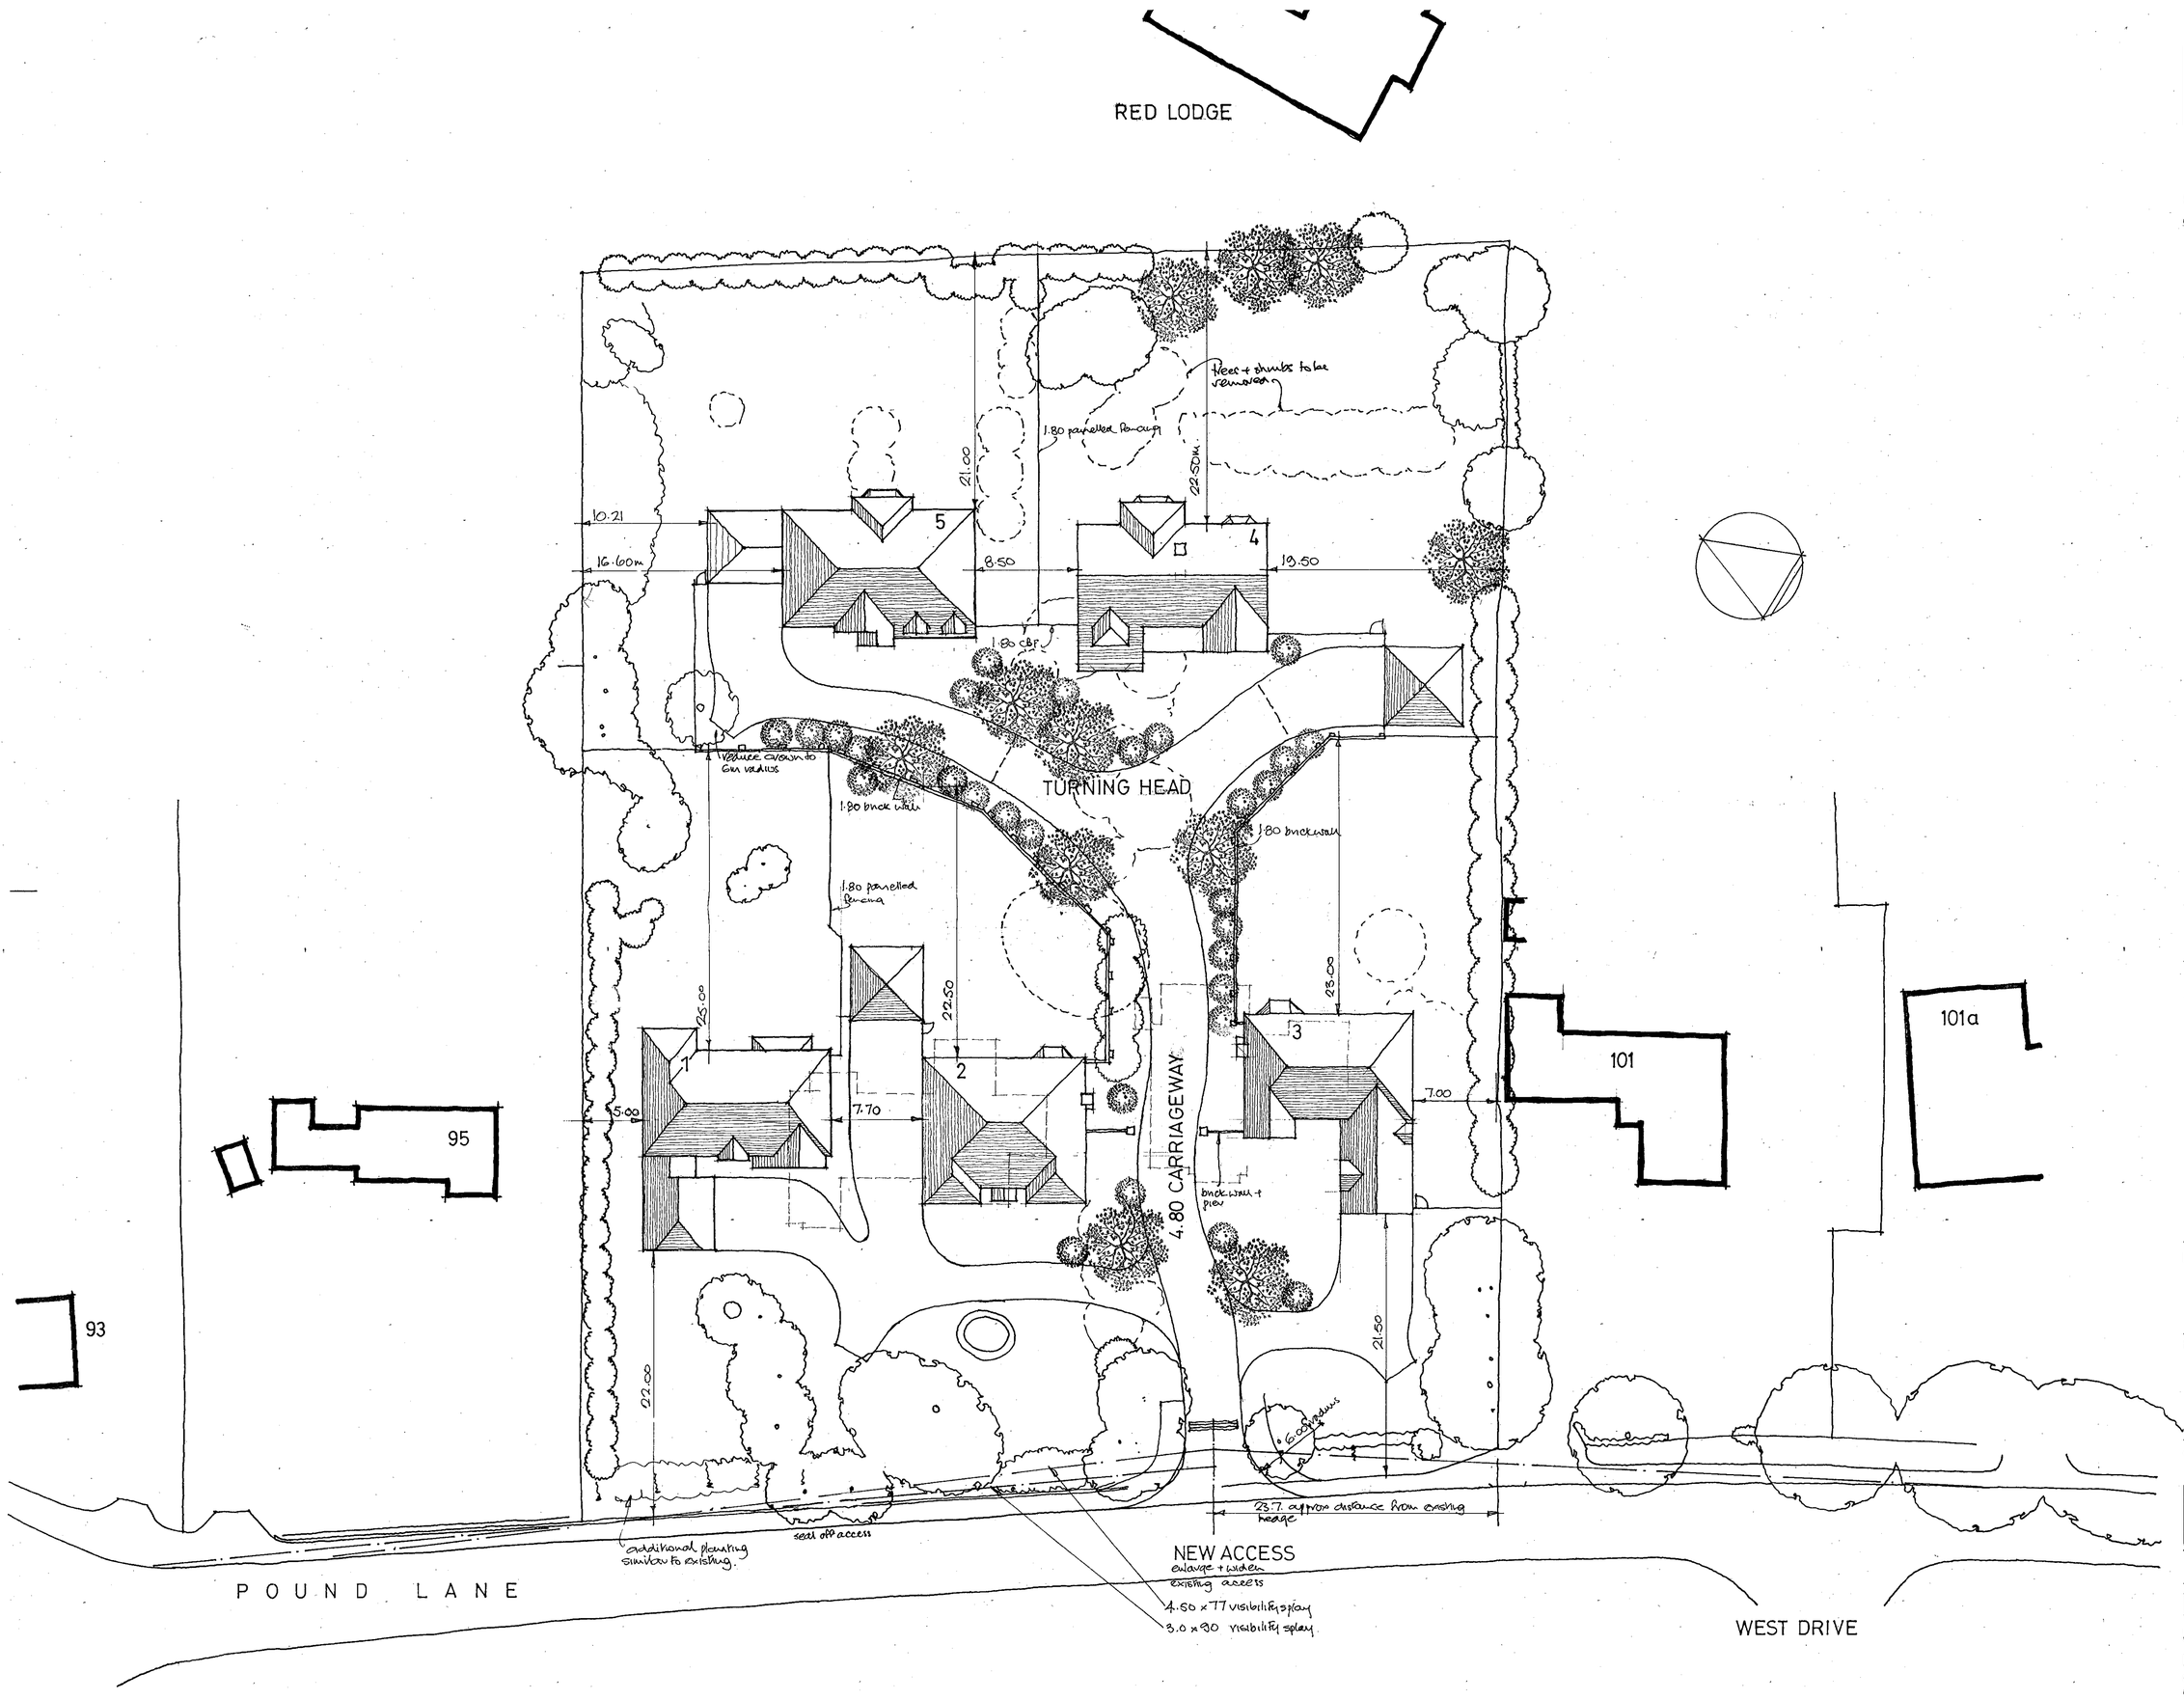

Figured dimensions only to be taken from this drawing.
All dimensions to be checked on site before any work is put in hand.
The copyright remains within the control of Philip Design Associates.

No.	Date	Revisions
A	30.03.01.	Reposition House 1 on garage of House 2 - North point
B	10.04.01	House redesigned
C	5.06.01	access to Houses 1+2

project
97-99 POUND LANE
SONNING

title
SITE PLAN

date JAN 01
scale 1: 250

drawing number 99 72 010
rev. C

PHILIP
DESIGN ASSOCIATES
architects & surveyors
Braboeuf House 64 Portsmouth Road
Guildford Surrey GU2 5DU
Tel 01483 533011 Fax 01483 576647
EMAIL: PHILDES2@AOL.COM

REPROPOINT 2198

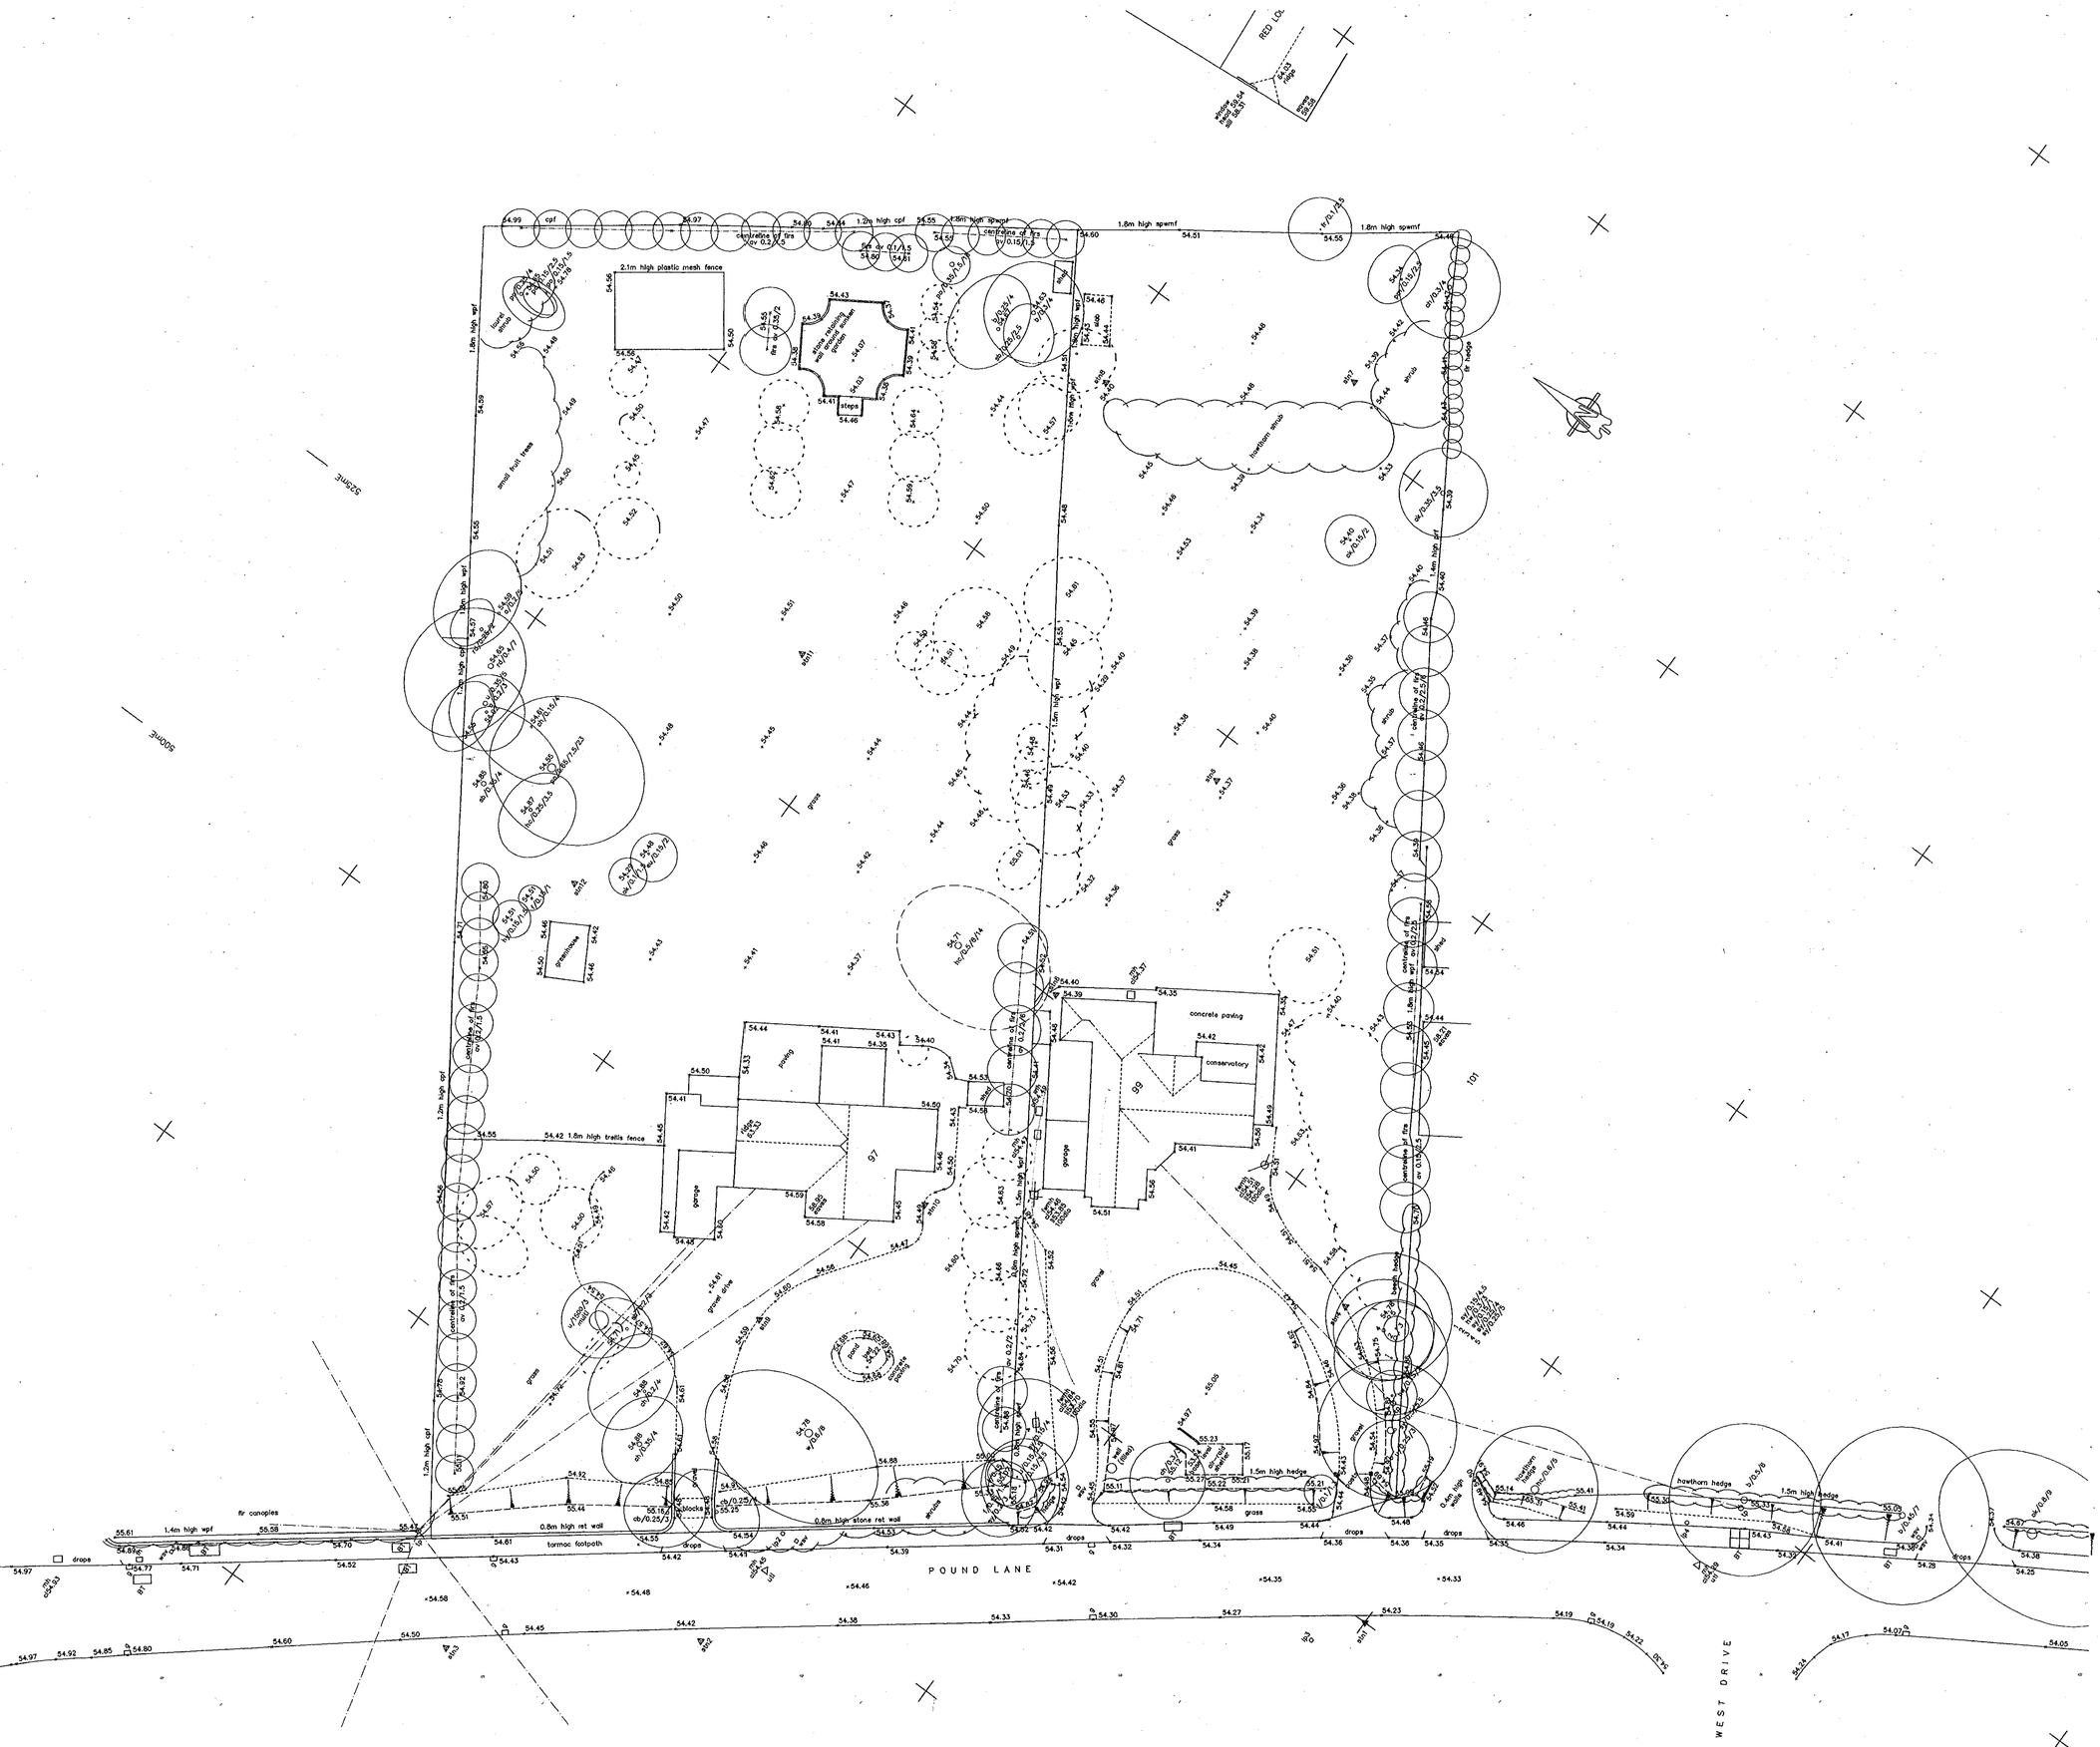
POUND LANE
WEST DRIVE
97
99
garage
conservatory
concrete paving
tarmac footpath
0.8m high ret wall
0.8m high stone ret wall
1.5m high hedge
hawthorn hedge
2.1m high plastic mesh fence
1.2m high trellis fence
1.8m high wpf
1.2m high cpf
1.8m high spwmf
1.8m high spwmf
1.2m high cpf
1.2m high wpf
1.4m high wpf
1.5m high wpf
1.5m high wpf
1.5

Figured dimensions only to be taken from this drawing.
All dimensions to be checked on site before any work is put in hand.
The copyright remains within the control of Philip Design Associates.

No. Date Revisions

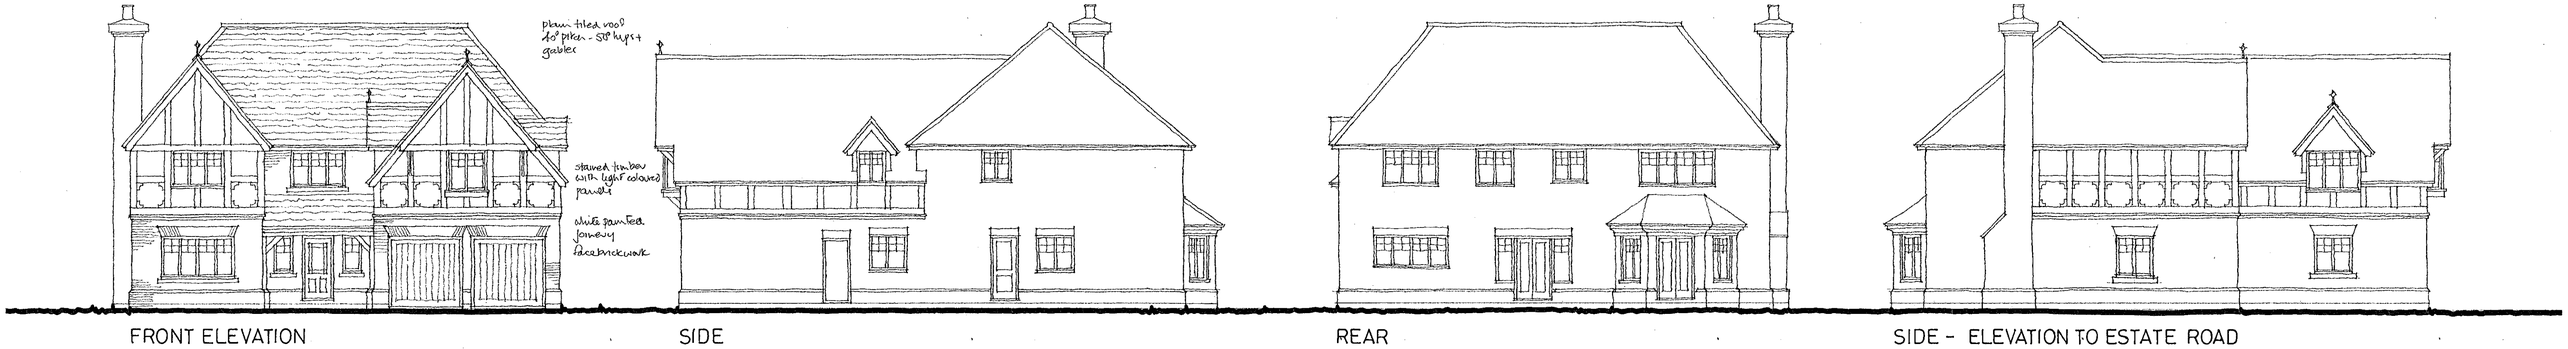

FRONT ELEVATION SIDE REAR SIDE - ELEVATION TO ESTATE ROAD

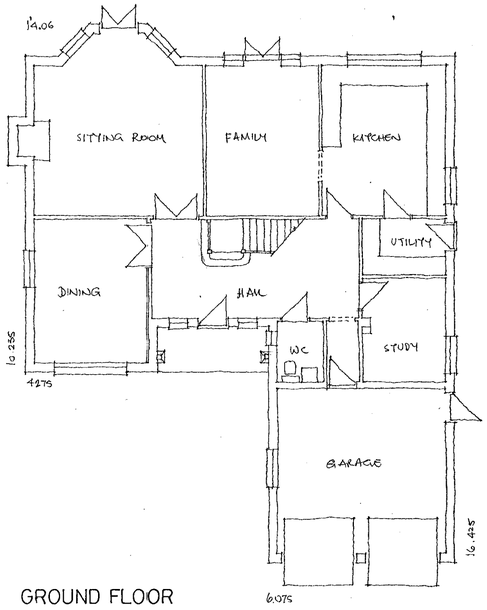

GROUND FLOOR

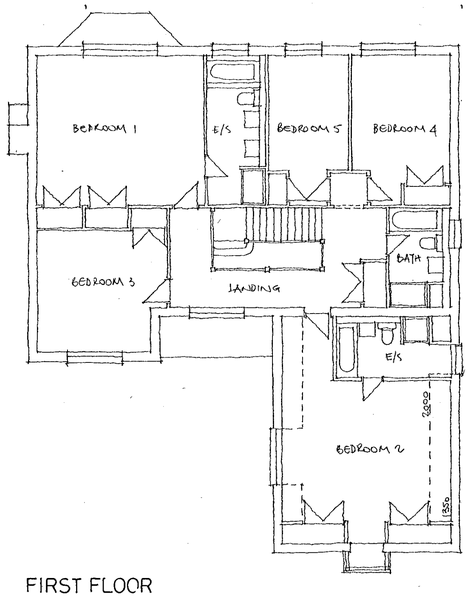

FIRST FLOOR

REVISED PLAN
3334
3335

project
97-99 POUND LANE
SONNING

title
HOUSE 3

date APRIL 01
scale 1: 100

drawing number 99 72 021
rev.

PHILIP
DESIGN ASSOCIATES
architects & surveyors
Braboeuf House 64 Portsmouth Road
Guildford Surrey GU2 5DU
Tel 01483 533011 Fax 01483 576647
EMAIL: PHILDES2@AOL.COM

REPROPOINT 2198

Figured dimensions only to be taken from this drawing.
All dimensions to be checked on site before any work is put in hand.
The copyright remains within the control of Philip Design Associates

No.	Date	Revisions
A	02/02/01	Amendments to kitchen/family, bed. 2 & window pattern.

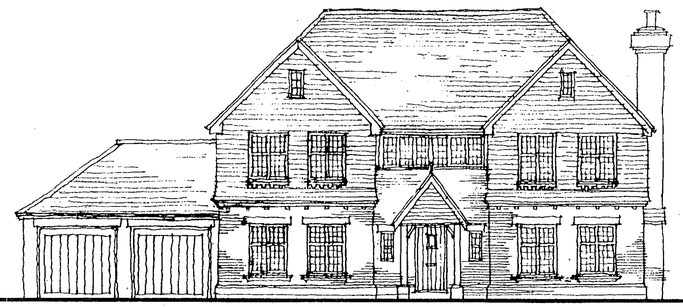

Plain tiled roof

Plain tile hanging to first floor gables.

2 course bred bank below tiling with single brick dentil below.

White painted wooden frames with artificial boards and cills

Plain tiling to Porch with plain tiling to gable.

Brick plinth to front + part sides.

FRONT ELEVATION

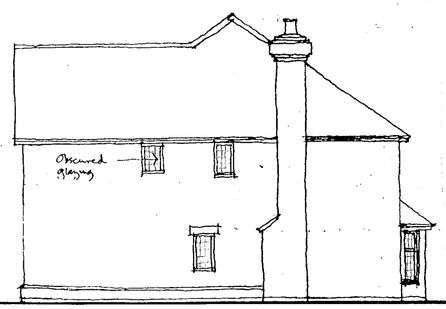

SIDE

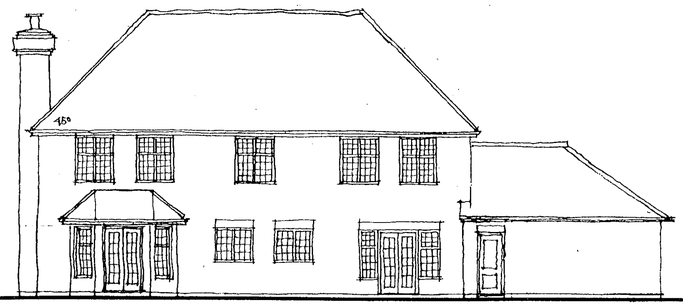

REAR

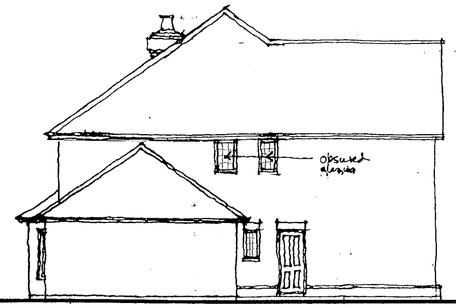

SIDE

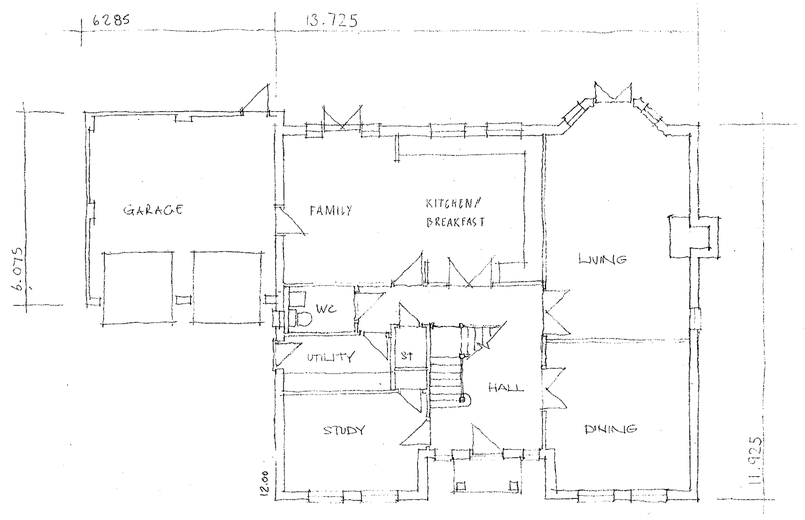

GROUND FLOOR PLAN

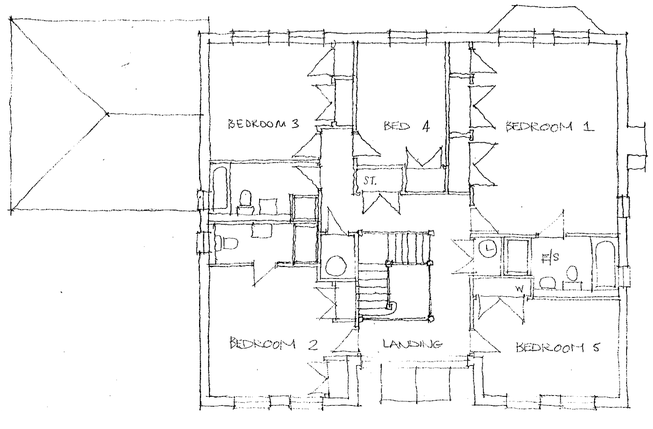

FIRST FLOOR PLAN



project
97-99 POUND LANE
SONNING

title
HOUSE 2

date
JAN '01

scale
1:100

drawing number	rev.
99 · 72 · 012	A

PHILIP
DESIGN ASSOCIATES
architects & surveyors
Brabœuf House 64 Portsmouth Road
Guildford Surrey GU2 5DU
Tel 01483 533011 Fax 01483 576647
EMAIL: PHILDES2@AOL.COM

Figured dimensions only to be taken from this drawing.
All dimensions to be checked on site before any work is put in hand.
The copyright remains within the control of Philip Design Associates

No.	Date	Revisions
A	02/02/01	Amendments to kitchen / family, bed. 2 & window pattern,
B	9.04.01	lower ridge or eaves



Plain tiled roof - 35° - 45° gables

Plain tile hanging to First Floor gables.

2 course brick band below tiling with single brick dentil below.

White painted window frames with artificial heads and cills

Plain tiling to Porch with plain tiling to gable.

Brick plinth to front + part sides.

FRONT ELEVATION

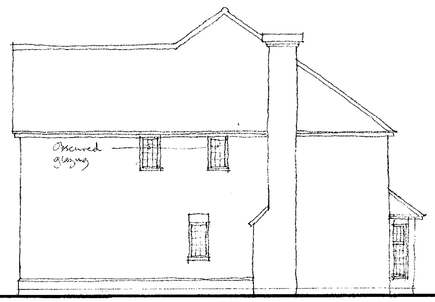

SIDE



REAR

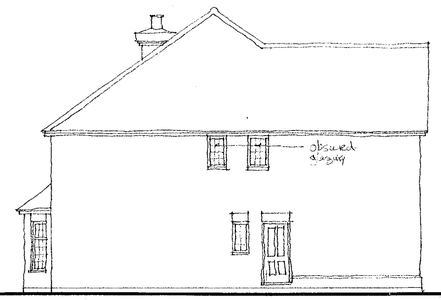

SIDE

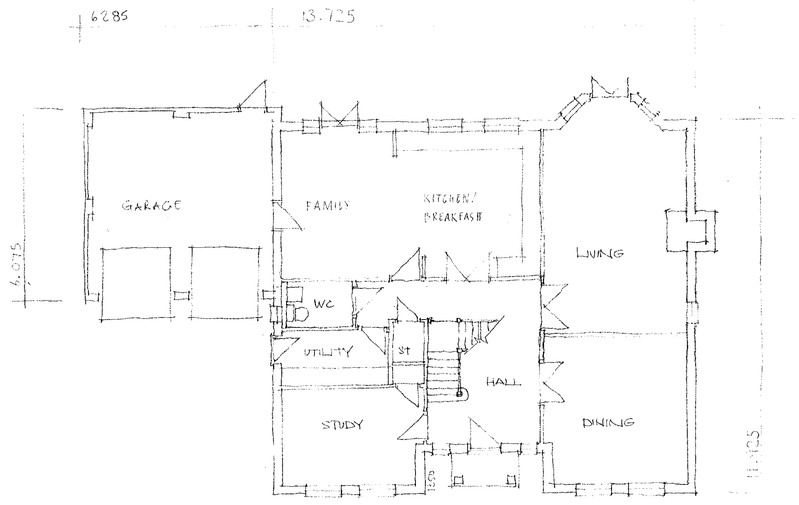

GROUND FLOOR PLAN

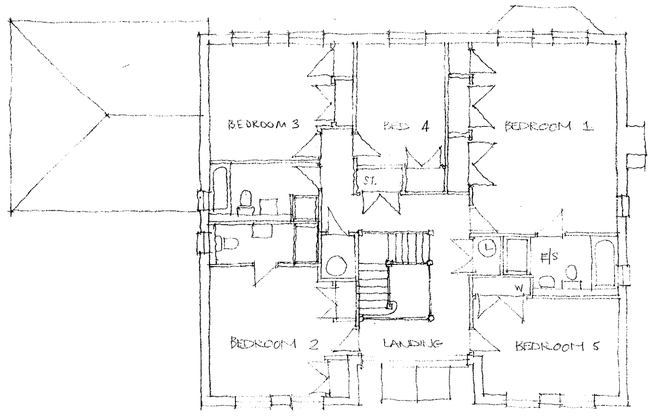

FIRST FLOOR PLAN

REVISED PLAN

3334
3335

PLANNING SERVICES	HPT	
	TLS	
	ENF	
	CS	
	APP	
	DC	
	FO	
	20 APR 2001	
COMES TO:	ACK:	FILE:

project
97-99 POUND LANE
SONNING

title
HOUSE 2

date JAN '01 scale 1:100

drawing number 99 · 72 · 012 rev. B

PHILIP
DESIGN ASSOCIATES
architects & surveyors
Braboeuf House 64 Portsmouth Road
Guildford Surrey GU2 5DU
Tel 01483 533011 Fax 01483 576647
EMAIL: PHILDES2@AOL.COM

REPROPOINT 2198

Figured dimensions only to be taken from this drawing.
All dimensions to be checked on site before any work is put in hand.
The copyright remains within the control of Philip Design Associates.

No.	Date	Revisions
A	5.02.01	First floor layout + elevations

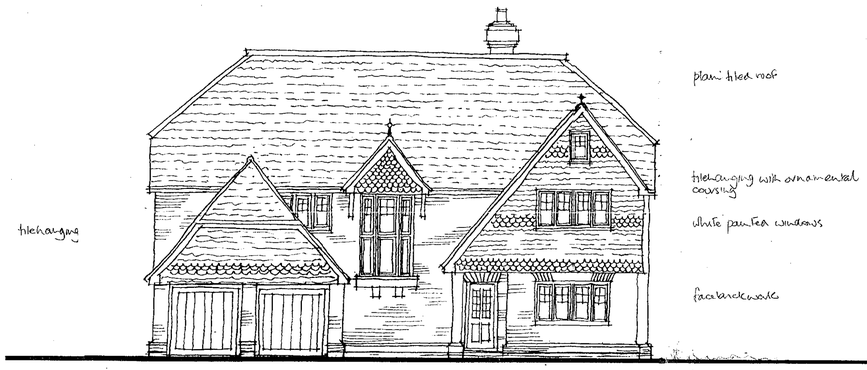

FRONT ELEVATION



REAR ELEVATION

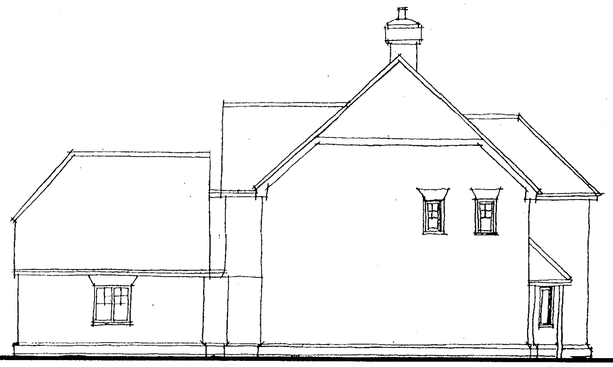

SIDE ELEVATION

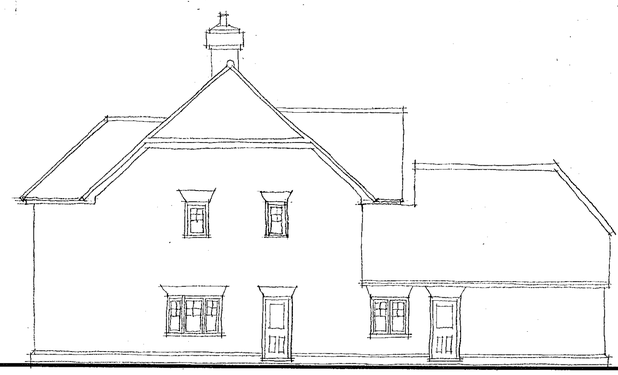

SIDE ELEVATION

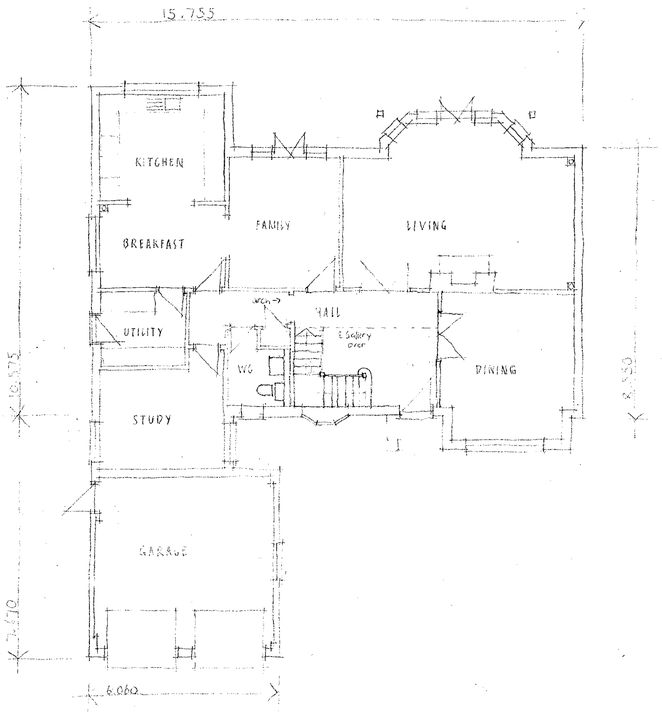

GROUND FLOOR PLAN

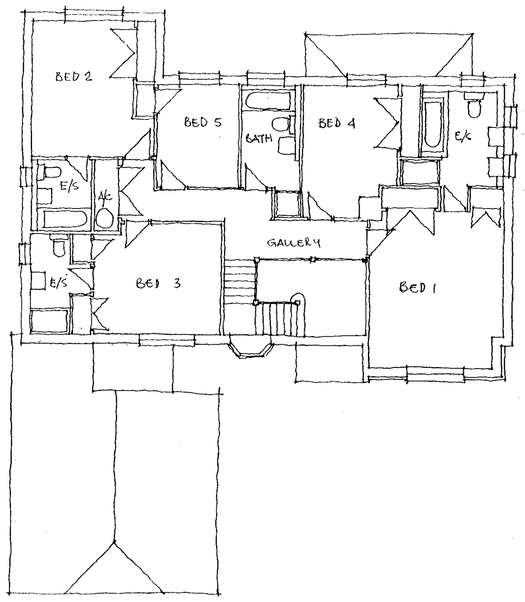

FIRST FLOOR PLAN

12.[illegible] 3335

project

97-99 POUND LANE
SONNING

title

HOUSE 1

date	scale
JAN 01	1:100

drawing number	rev.
99 72 011	A

PHILIP
DESIGN ASSOCIATES
architects & surveyors
Braboeuf House 64 Portsmouth Road
Guildford Surrey GU2 5DU
Tel 01483 533011 Fax 01483 576647
EMAIL: PHILDES2@AOL.COM

REPROPOINT 2198

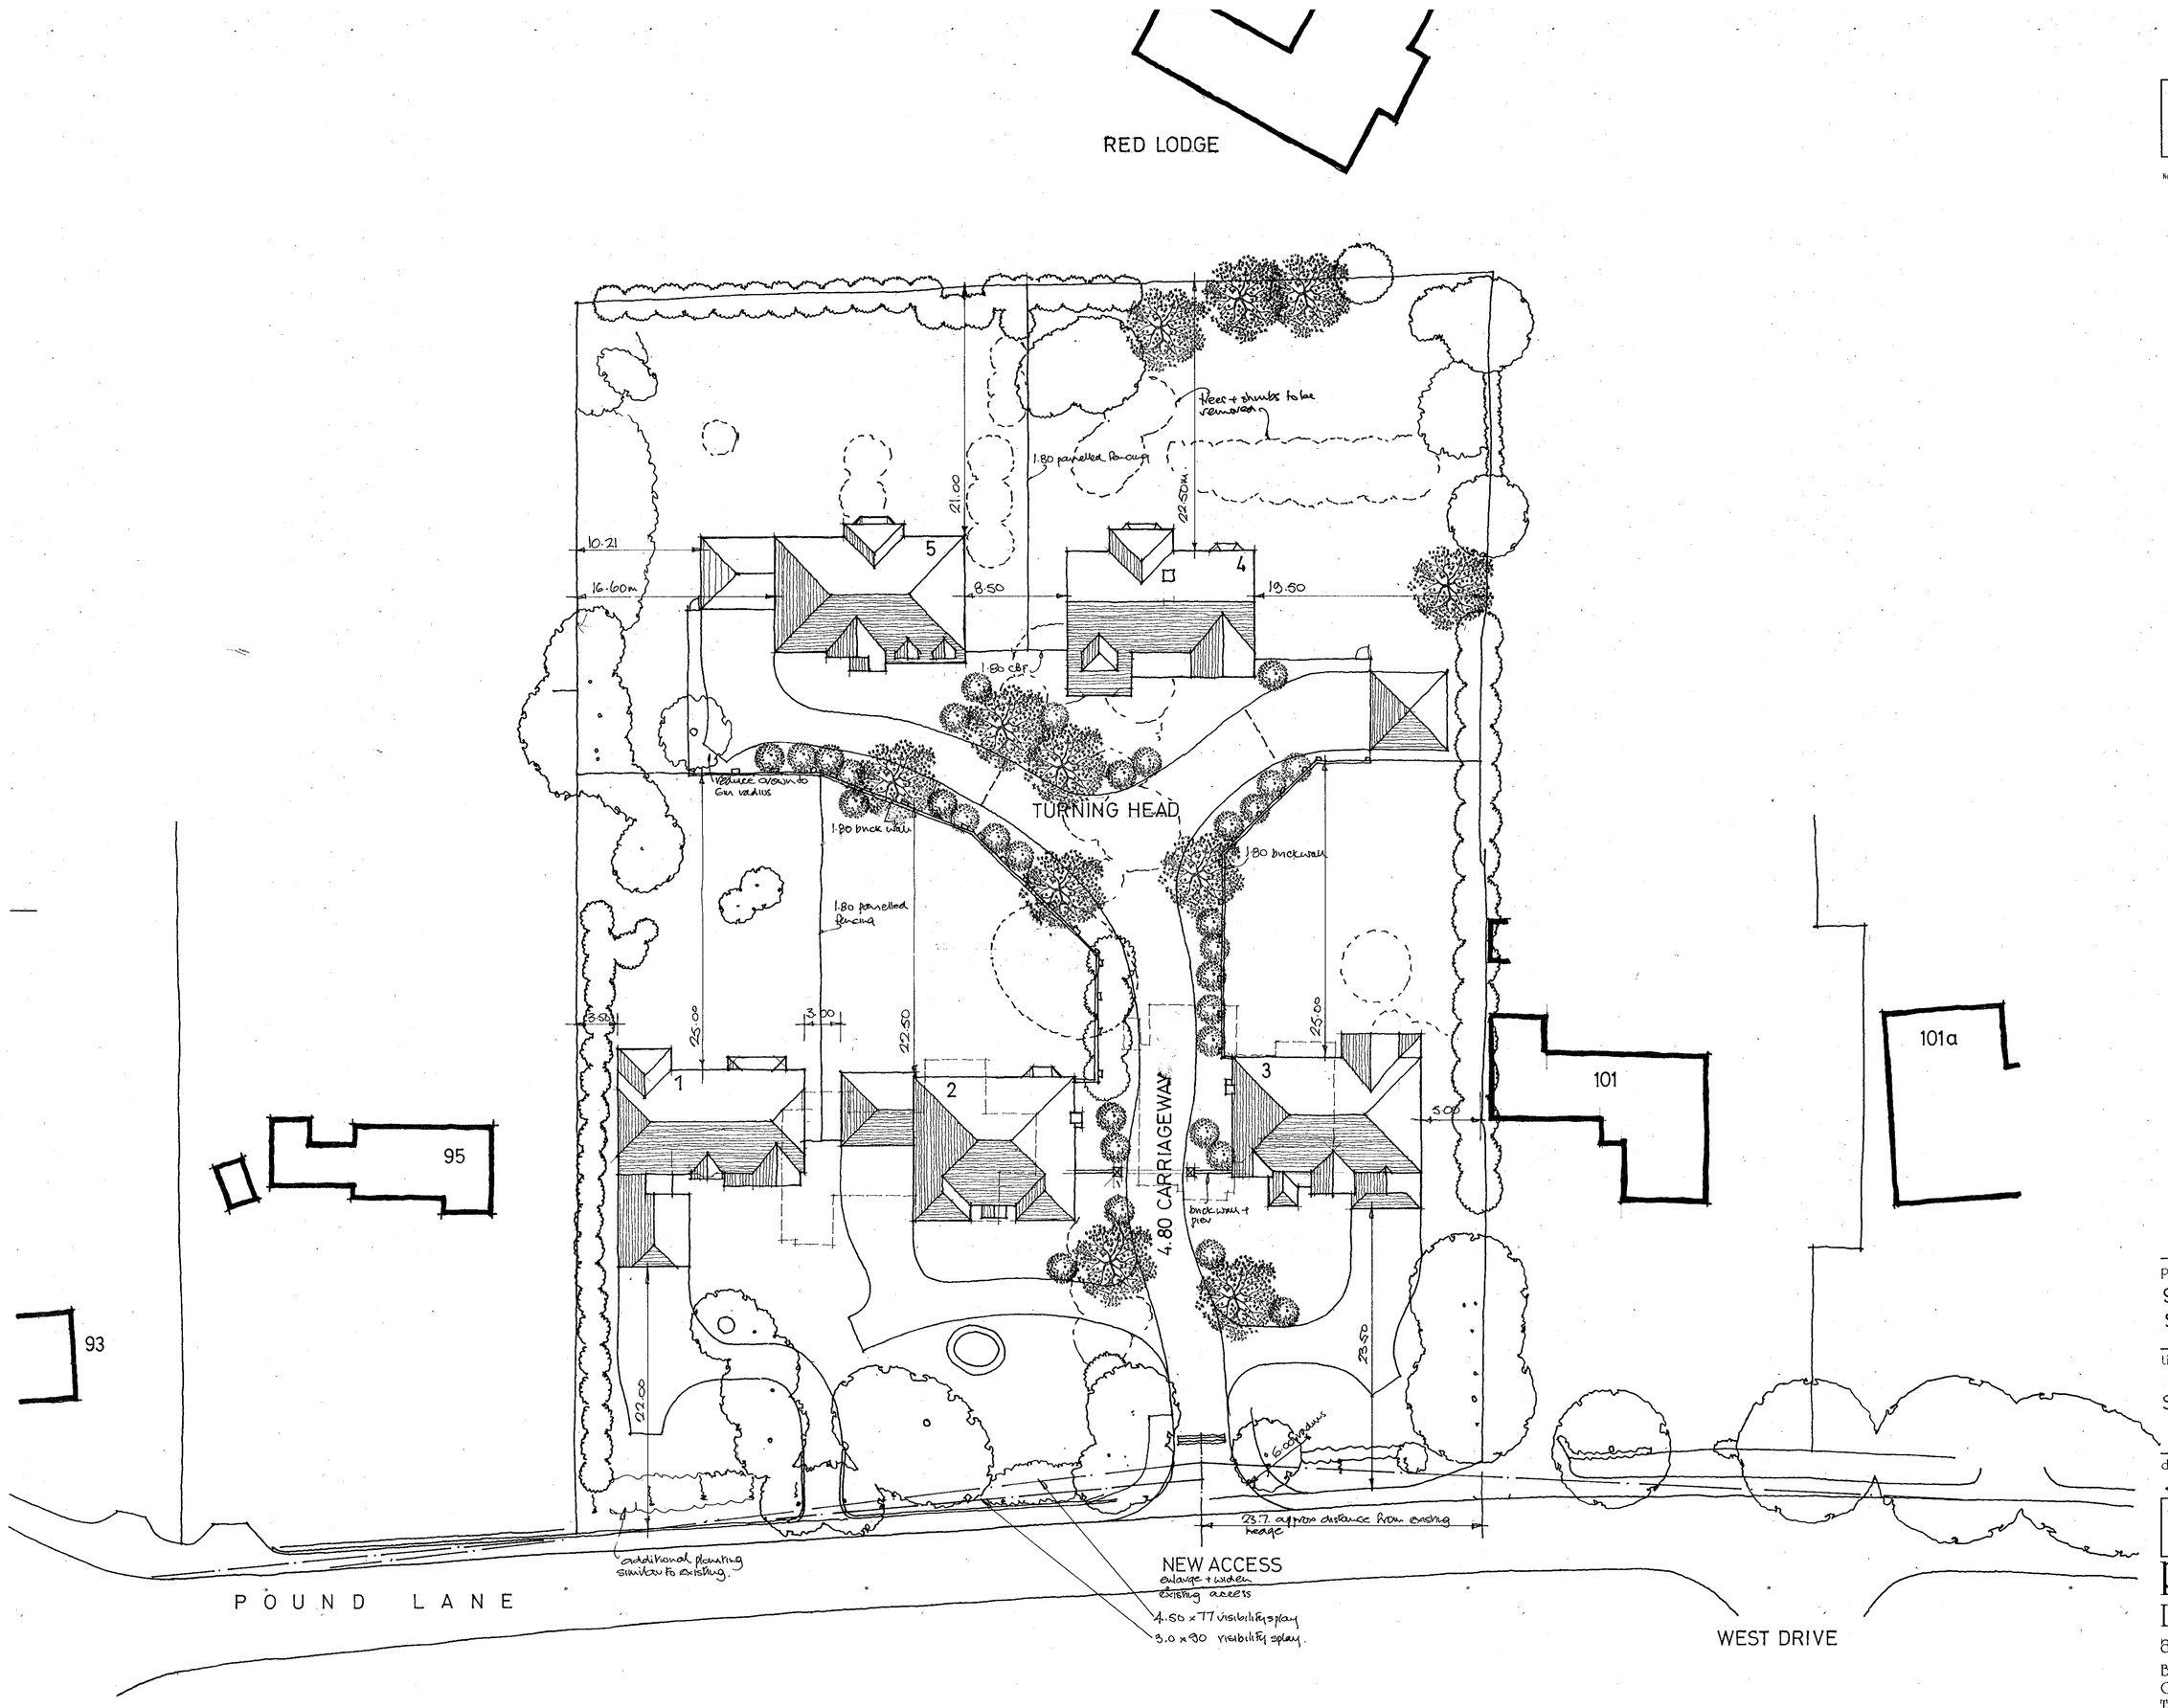

Figured dimensions only to be taken from this drawing.
All dimensions to be checked on site before any work is put in hand.
The copyright remains within the control of Philip Design Associates.

No.	Date	Revisions

project
97-99 POUND LANE
SONNING

title
SITE PLAN

date JAN 01
scale 1: 250

drawing number 99 72 010
rev.

PHILIP
DESIGN ASSOCIATES
architects & surveyors
Braboeuf House 64 Portsmouth Road
Guildford Surrey GU2 5DU
Tel 01483 533011 Fax 01483 576647
EMAIL: PHILDES2@AOL.COM

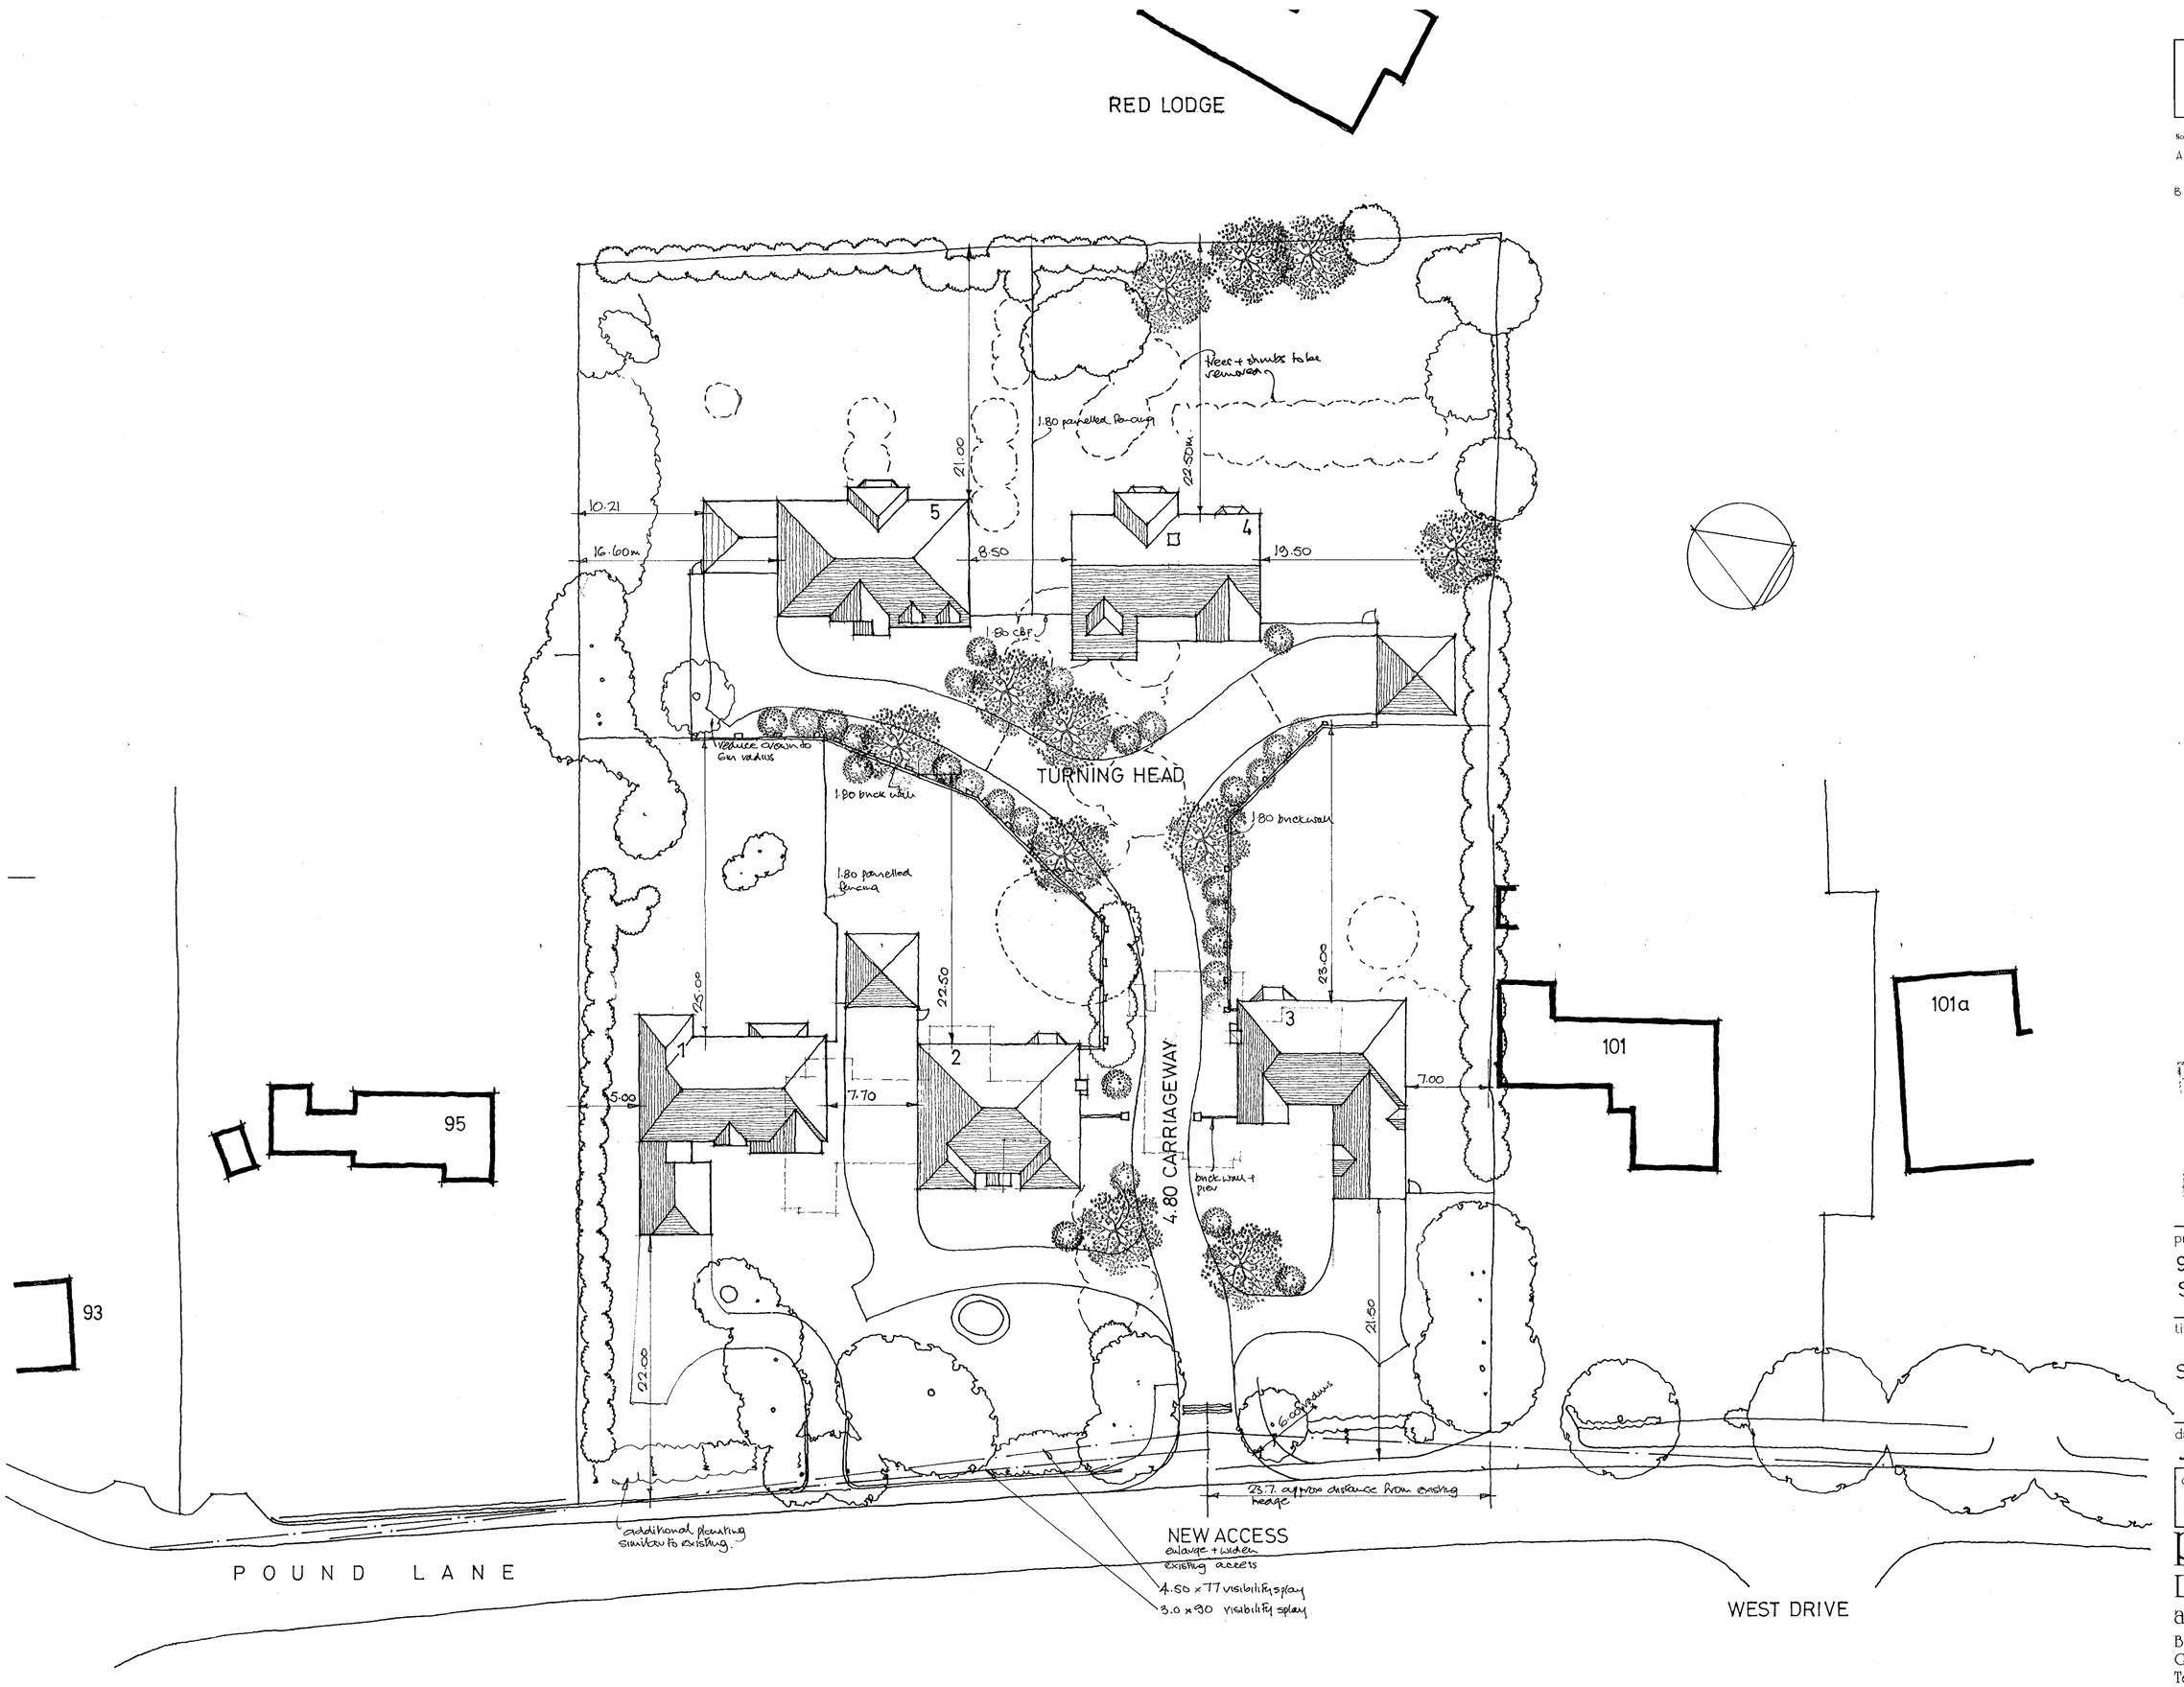

Figured dimensions only to be taken from this drawing.
All dimensions to be checked on site before any work is put in hand.
The copyright remains within the control of Philip Design Associates.

No.	Date	Revisions
A	30.03.01.	Reposition House 1 on garage of House 2 - North point
B	10.04.01	House redesigned

3335
3334

REVISED PLAN

PLANNING SERVICES | NPT
20 AP... 2001
COPIES TO: | FILE:

project
97-99 POUND LANE
SONNING

title
SITE PLAN

date: JAN 01
scale: 1: 250

drawing number: 99 72 010
rev.: B

PHILIP
DESIGN ASSOCIATES
architects & surveyors
Braboeuf House 64 Portsmouth Road
Guildford Surrey GU2 5DU
Tel 01483 533011 Fax 01483 576647
EMAIL: PHILDES2@AOL.COM

REPROPOINT 2198

Figured dimensions only to be taken from this drawing.
All dimensions to be checked on site before any work is put in hand.
The copyright remains within the control of Philip Design Associates.

No.	Date	Revisions
A	10.04.01	House 3 redesigned.



HOUSE 1

HOUSE 2

HOUSE 3

PLANNING SERVICES
POL
DC
APP
CS
11 APR 2001
COPIES TO:
ACK:
FILE:
3334
3335
REVISED PLAN

project

97-99 POUND LANE
SONNING

title

STREET SCENE

date	scale
MAR 01	1: 100

drawing number	rev.
99 72 020	A

PHILIP
DESIGN ASSOCIATES
architects & surveyors
Braboeuf House 64 Portsmouth Road
Guildford Surrey GU2 5DU
Tel 01483 533011 Fax 01483 576647
EMAIL: PHILDES2@AOL.COM

REPROPOINT 2198

figured dimensions only to be taken from this drawing.
All dimensions to be checked on site before any work is put in hand.
The copyright remains within the control of Philip Design Associates.

No.	Date	Revisions
A	10.04.01	House 3 redesigned.



HOUSE 1 HOUSE 2 HOUSE 3

PLANNING SERVICES | HPT
JL | TLS
DC | ENF
APP |
RS |
20 APR 2001
COPIES TO: | ACK: | FILE:

3335
3334

REVISED PLAN

project
97-99 POUND LANE
SONNING

title
STREET SCENE

date MAR 01 | scale 1:100

drawing number 99 72 020 | rev. A

PHILIP
DESIGN ASSOCIATES
architects & surveyors
Braboeuf House 64 Portsmouth Road
Guildford Surrey GU2 5DU
Tel 01483 533011 Fax 01483 576647
EMAIL: PHILDES2@AOL.COM

REPROPOINT 2198

Figured dimensions only to be taken from this drawing.
All dimensions to be checked on site before any work is put in hand.
The copyright remains within the control of Philip Design Associates.

No. Date Revisions



HOUSE 1 HOUSE 2 HOUSE 3

project
97-99 POUND LANE
SONNING

title
STREET SCENE

date MAR 01 scale 1: 100

drawing number 99 72 020 rev.

PHILIP
DESIGN ASSOCIATES
architects & surveyors
Braboeuf House 64 Portsmouth Road
Guildford Surrey GU2 5DU
Tel 01483 533011 Fax 01483 576647
EMAIL: PHILDES2@AOL.COM

REPROPOINT 2198

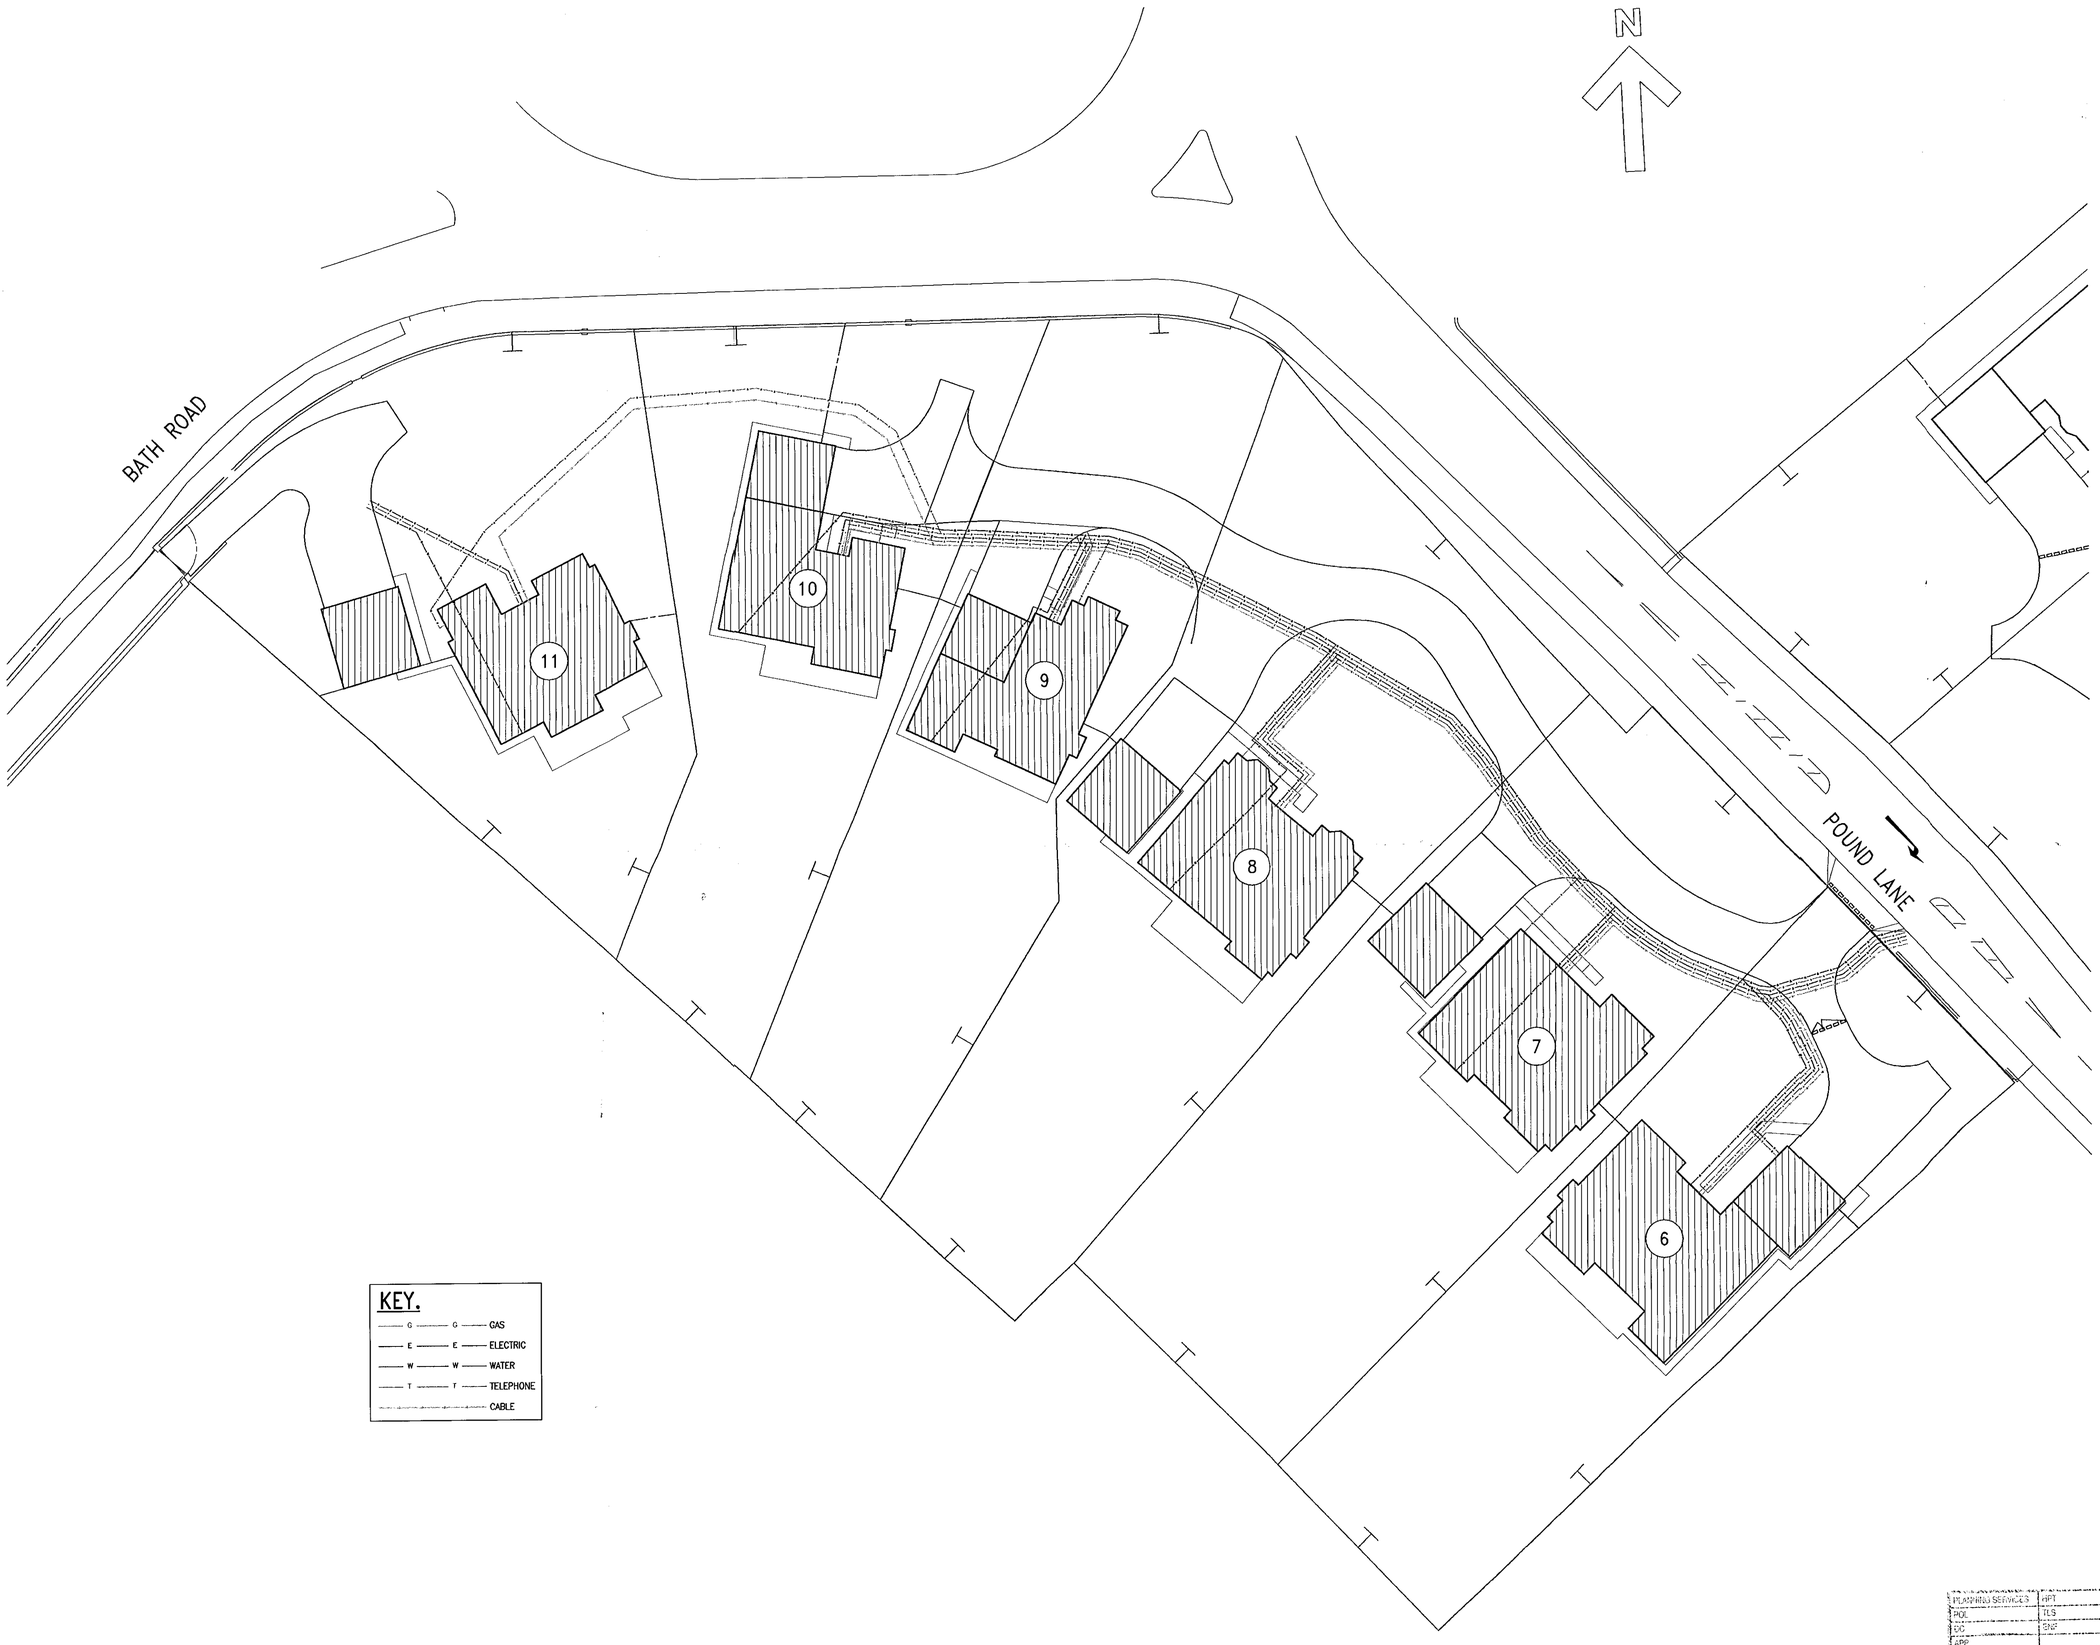

NOTES:

1 THIS DRAWING IS TO BE READ IN CONJUNCTION WITH THE SPECIFICATION AND ALL RELEVANT ARCHITECTS, ENGINEERS AND SPECIALISTS DETAILS

REFER TO 'TERRA FIRMA' DRAWINGS FOR LANDSCAPING DETAILS

No.	Description	By & Date	Chkd
A	WATER RUNS REVISED TO ALL PLOTS	LAR 18/01/02	

REVISIONS

CONTRACT

POUND LANE, SONNING, BERKS. (SEGRAVE & FACIMUS)

TITLE

COMBINED SERVICES PLAN – SITE 2

Drawn	Checked	Passed
JB		

Scale	Date
1:500	AUG 2001

DRG.NO.	Revision
G11046/206	A

PLANNING SERVICES	HPT
POL	TLS
DC	ENF
APP	
CS	

21 JAN 2002

COPIES TO: ACK: FILE:

THOMASON PARTNERSHIP
Consulting Civil & Structural Engineers
86 EPSOM ROAD, GUILDFORD, SURREY, GU1 2BX Tel: 01483 565886
Offices at Guildford, Leeds, London, Manchester and Sheffield

01/09/2000

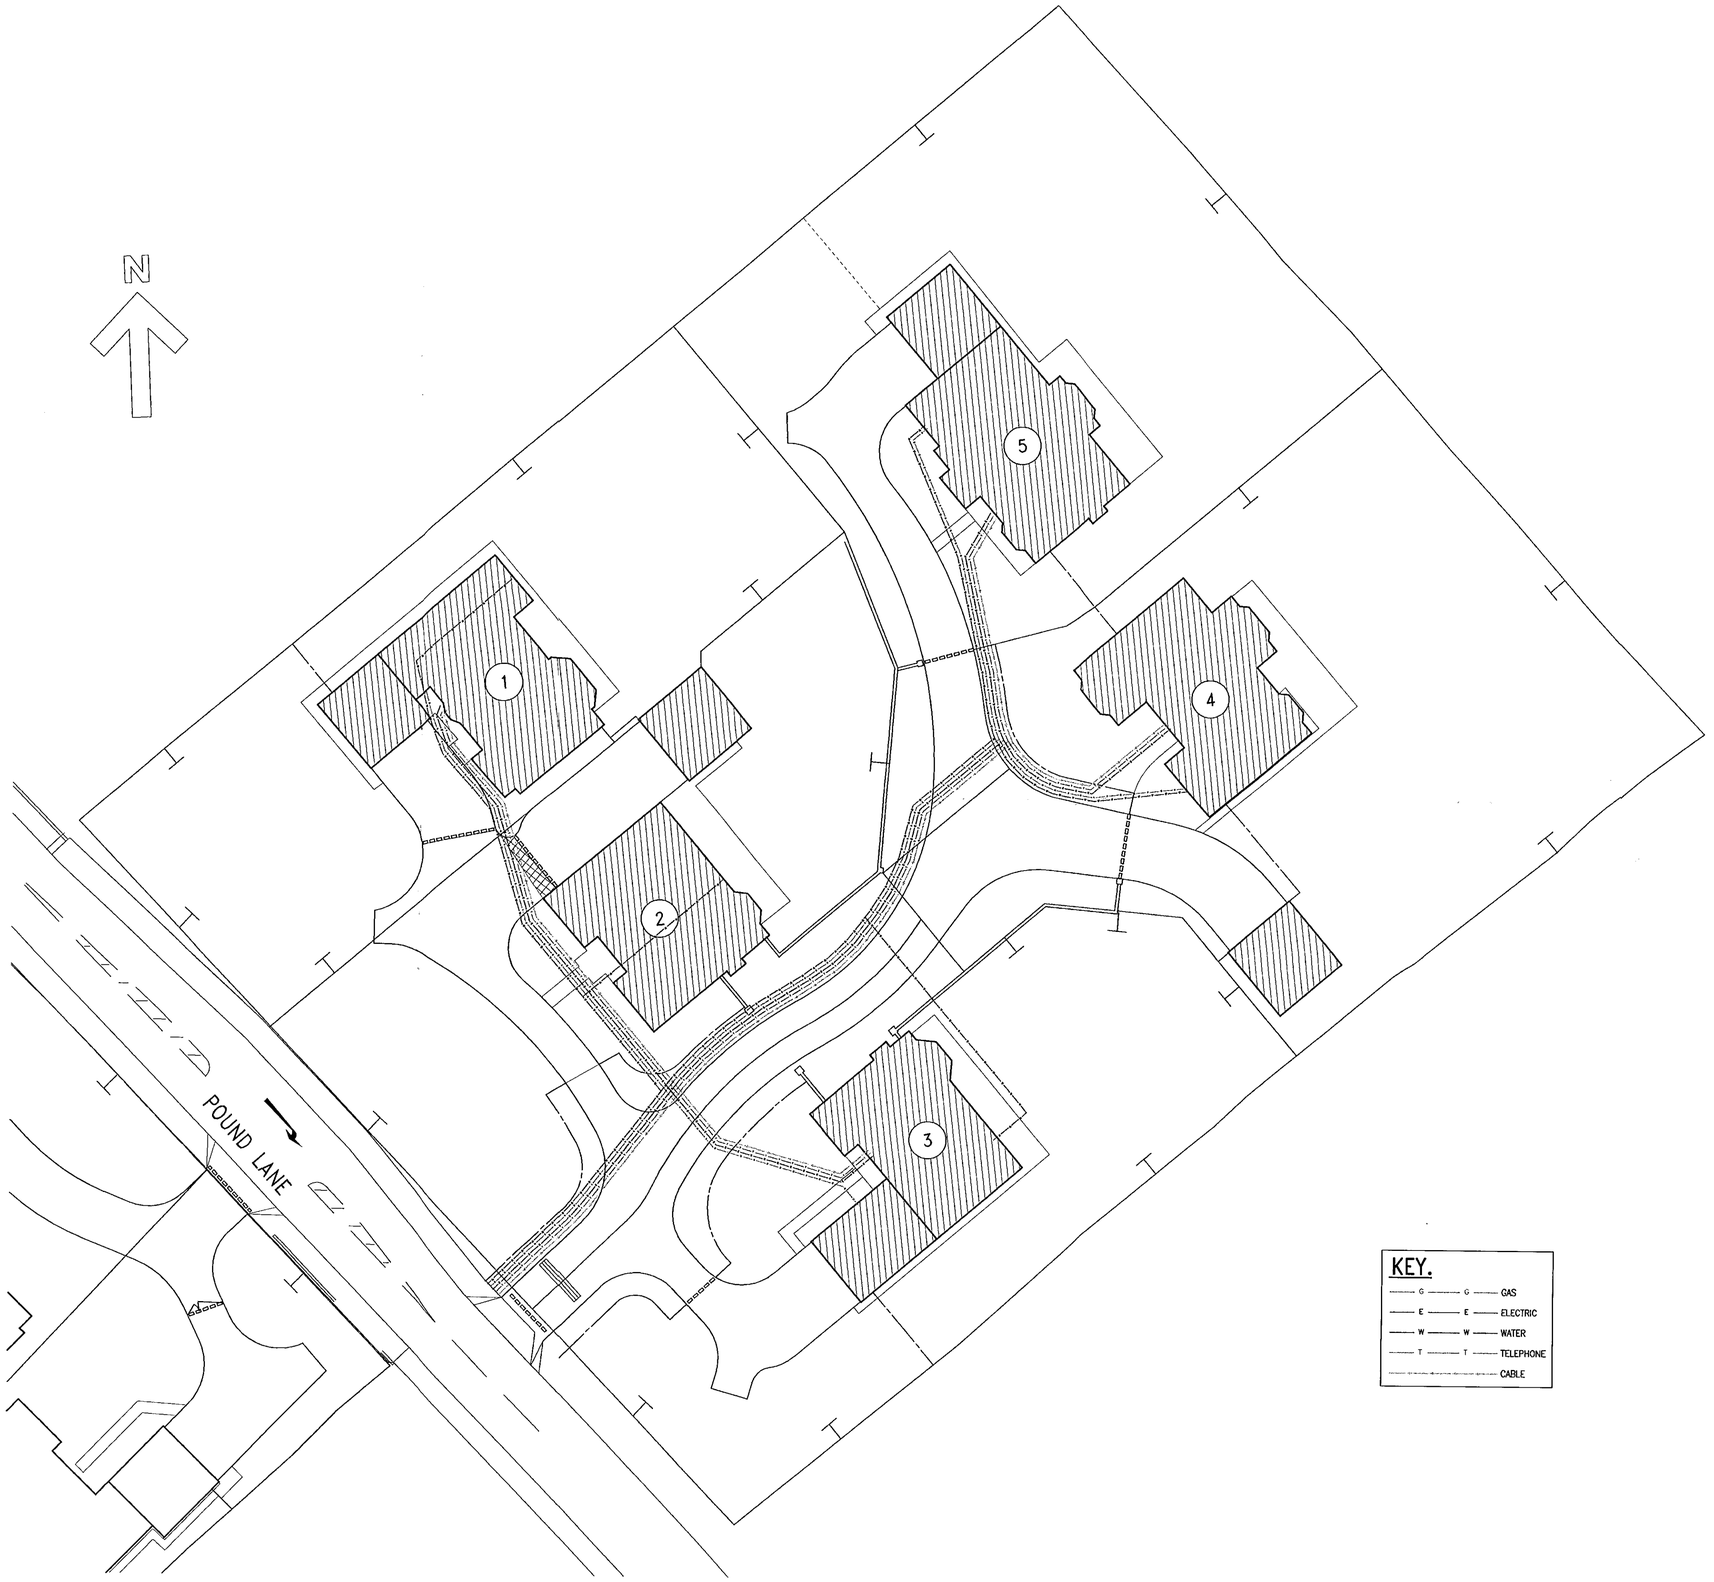

KEY.

G	G	GAS
E	E	ELECTRIC
W	W	WATER
T	T	TELEPHONE
		CABLE

NOTES:

1 THIS DRAWING IS TO BE READ IN CONJUNCTION WITH THE SPECIFICATION AND ALL RELEVANT ARCHITECTS, ENGINEERS AND SPECIALISTS DETAILS

REFER TO 'TERRA FIRMA' DRAWINGS FOR LANDSCAPING DETAILS

No.	Description	By & Date	Chkd
A	SERVICE RUNS UPDATED TO SUIT LATEST INFORMATION	LAR 18/01/02	

REVISIONS

CONTRACT

POUND LANE, SONNING, BERKS. (SEGRAVE & FACIMUS)

TITLE

COMBINED SERVICES PLAN – SITE 1

Drawn	Checked	Passed
JB		

Scale	Date
1:500	AUG 2001

DRG.NO.	Revision
G11046/106	A

PLANNING SERVICES | HPT
PDL | JJ
LC | KM
APP
CS
21 JAN 2002
COPIES TO: | ACK: | FILE:

LLOYD'S REGISTER QUALITY ASSURANCE · ISO 9001

THOMASON PARTNERSHIP
Consulting Civil & Structural Engineers

86 EPSOM ROAD, GUILDFORD, SURREY, GU1 2BX Tel: 01483 565886
Offices at Guildford, Leeds, London, Manchester and Sheffield

37 REVISED 01/09/2000