NOTE

ALL MATERIALS INTENDED TO BE USED ON NEW EXTENSION ARE TO MATCH EXISTING.

THIS DRAWING HAS BEEN PREPARED WITHOUT THE BENEFIT OF AN ACCURATE SITE SURVEY

REMAINING SIDE ELEVATION IS UNAFFECTED BY PROPOSED NEW EXTENSION



PROPOSED FRONT ELEVATION

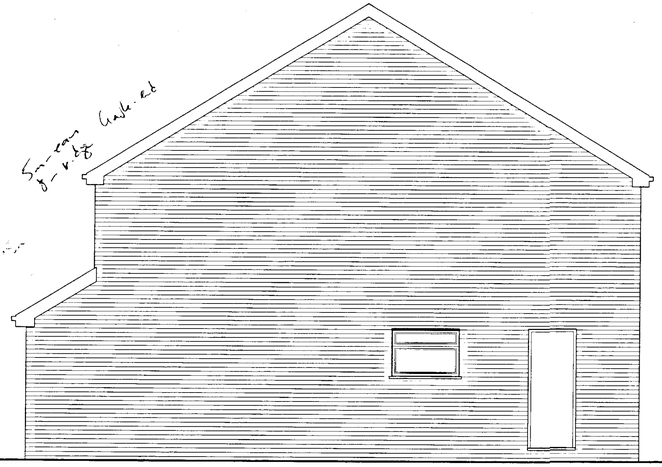

PROPOSED SIDE ELEVATION

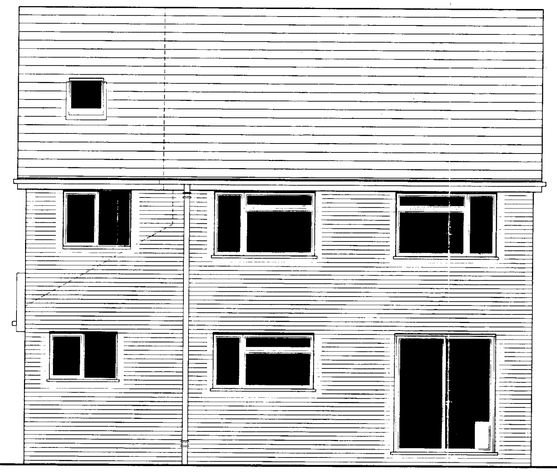

PROPOSED REAR ELEVATION

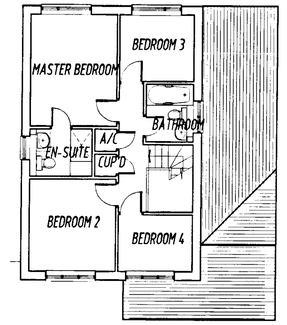

EXISTING FIRST FLOOR LAYOUT (Scale 1:100)

APPROVED

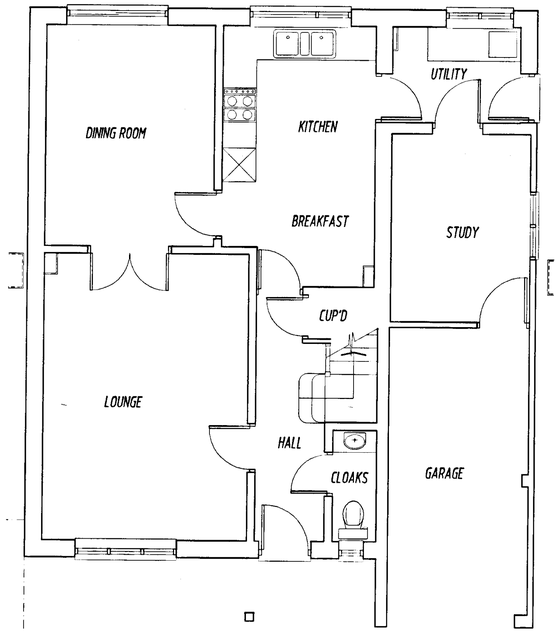

EXISTING GROUND FLOOR LAYOUT (Unchanged)

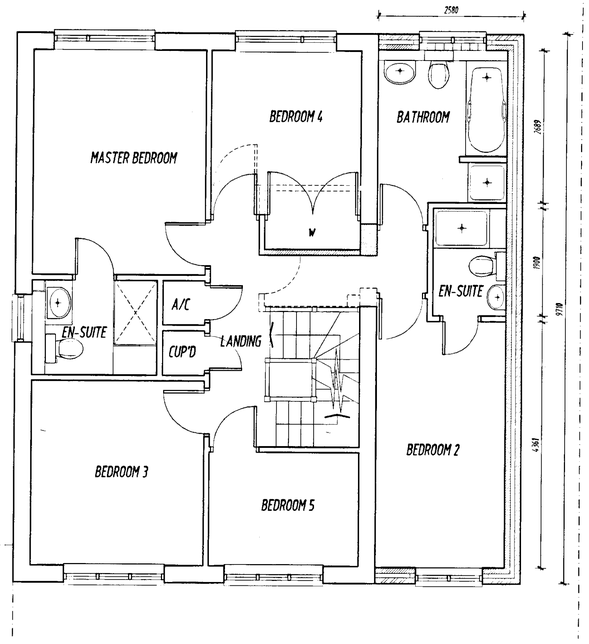

PROPOSED FIRST FLOOR LAYOUT

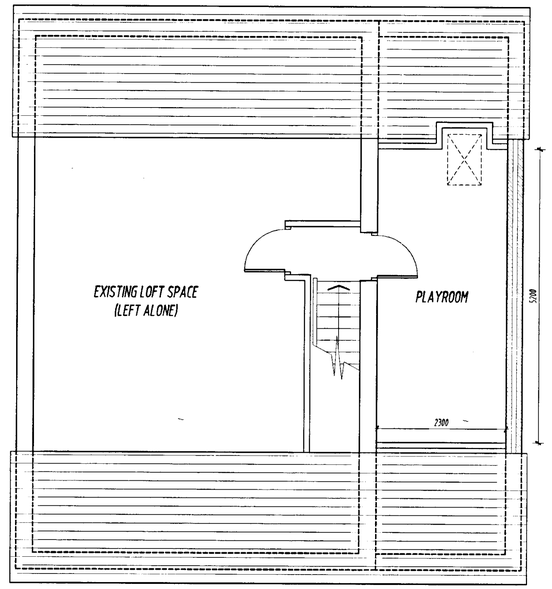

PROPOSED SECOND FLOOR LAYOUT

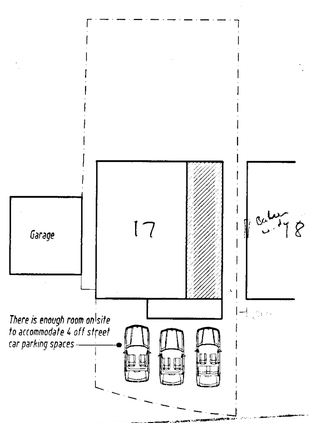

BLOCK PLAN (Scale 1:200)

Tel: 5556

RFDL

RICHARD FENN DESIGNS LIMITED

11 HARRIER CLOSE, WOODLEY, READING, BERKSHIRE. RG5 4PE.

Telephone READING (0118) 9691654

Fax (0118) 9643843

PROPOSED SIDE EXTENSION AT FIRST FLOOR LEVEL WITH NEW PLAYROOM IN LOFT AREA AT 17 DAMERHAM CLOSE, LOWER EARLEY READING, BERKSHIRE for MR AND MRS S. HICKS.

PLANNING DRAWING

DATE	SCALE
November 28th 2000	1:50 1:100 1:200

DRAWING No. SH.10. REVISION