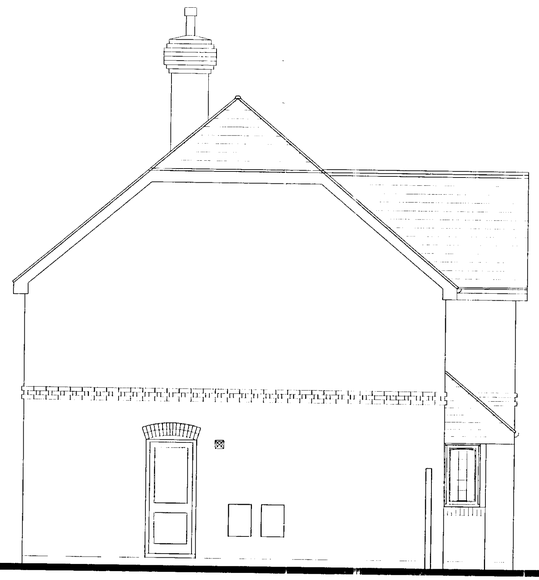

SIDE ELEVATION.

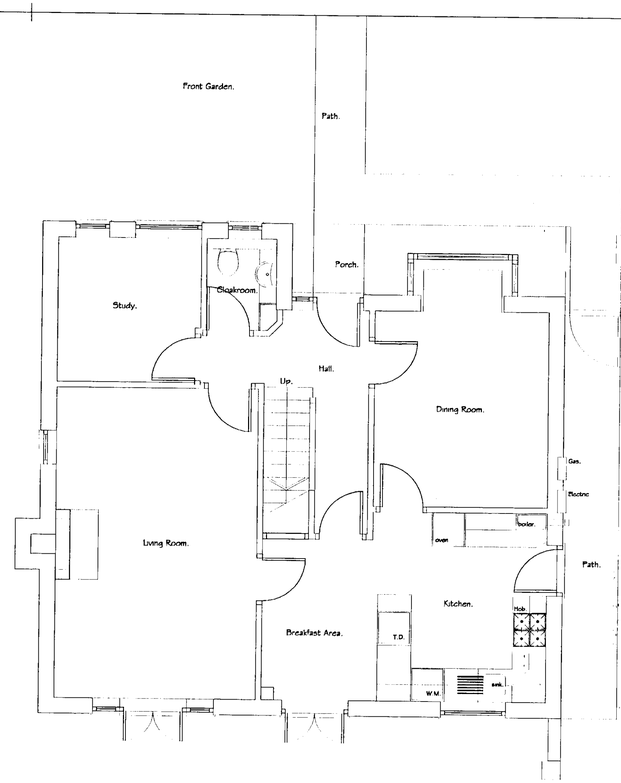

GROUND FLOOR PLAN.



FRONT ELEVATION.

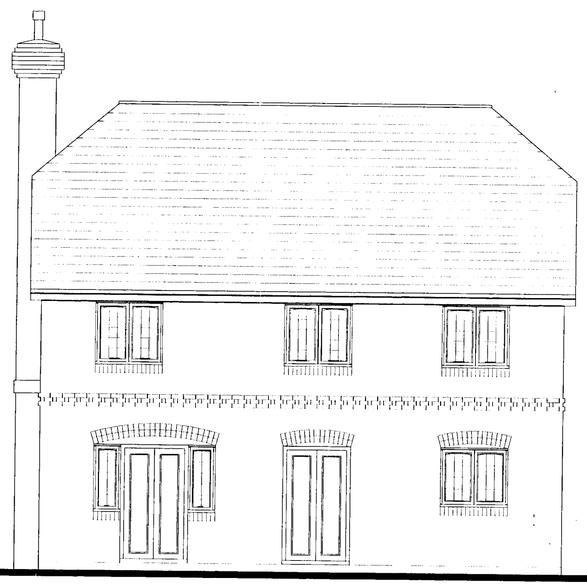

REAR ELEVATION.

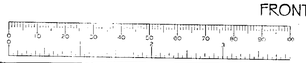

23.NOV.2001 3928

Construction Note —
All dimension must be checked on site and not scaled from drawing.

A	Date	Revision

Drawing title

Survey as existing.

Plan & Elevations.

Client

Ms. P. Jones

Job title

151,
Easthampstead Road,
Wokingham,
Berks. RG40 2JB

NICHOLAS HADDON & ASSOCIATES
CHARTERED ARCHITECTS
23B FOLDERS LANE, BRACKNELL, BERKS RG42 2LA
01344 300412

APPROVED

Scale 1 : 50

Date November 2001 | Drawn by N.J.H.

©copyright

Drg. No. 01/59/001. | Rev.

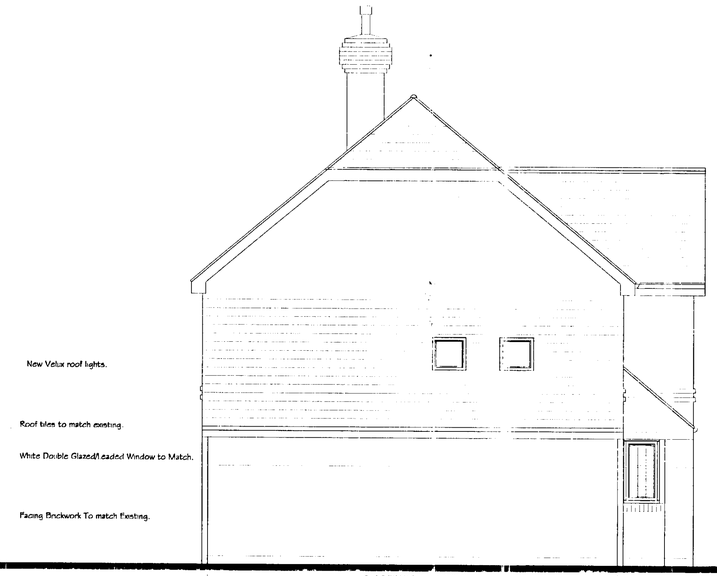

SIDE ELEVATION.

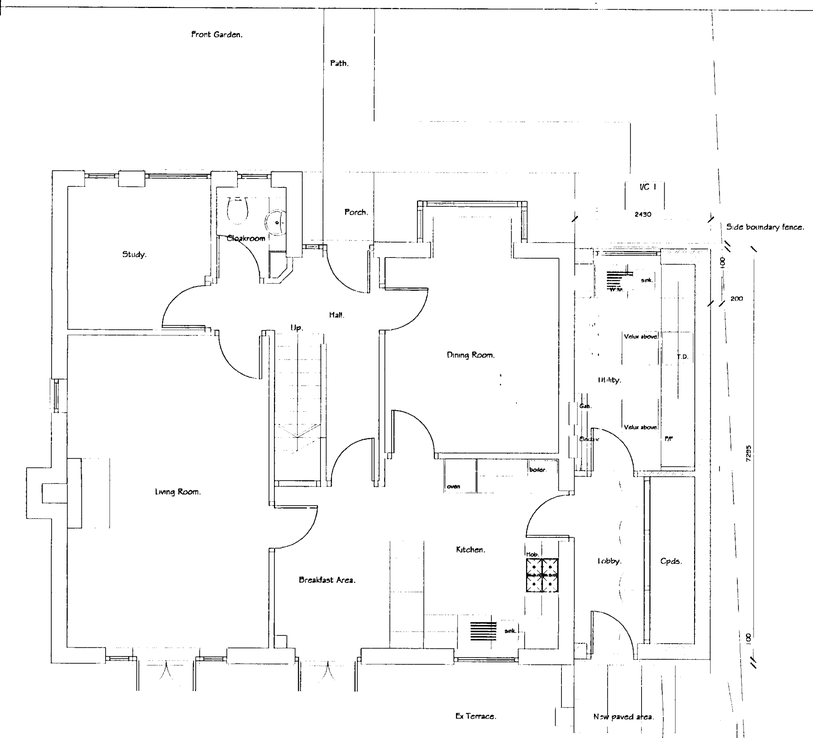

GROUND FLOOR PLAN.

23 NOV 2001 5028



FRONT ELEVATION.



REAR ELEVATION.

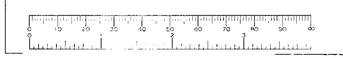

Construction Note——
All dimension must be checked on ——
site and not scaled from drawing ——

A	Date	Revision

Drawing title

Proposals;
Single Storey Side Extension.

Plan & Elevations.

Client

Ms. P. Jones

Job title

151,
Easthampstead Road,
Wokingham,
Berks. RG40 2JB

NICHOLAS HADDON & ASSOCIATES
CHARTERED ARCHITECTS
23B FOLDERS LANE, BRACKNELL, BERKS. RG42 2LA
(01344) 301412

APPROVED

Scale 1 : 50

Date November 2001 | Drawn by N.J.H.

©copyright

Drg. No. 01/59/002. | Rev

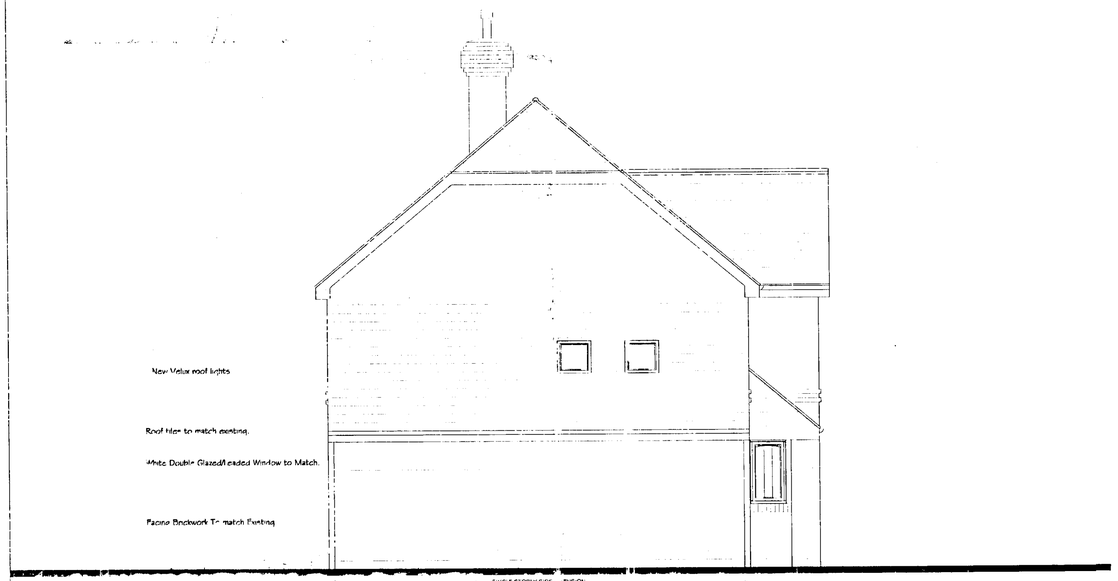

SIDE ELEVATION.

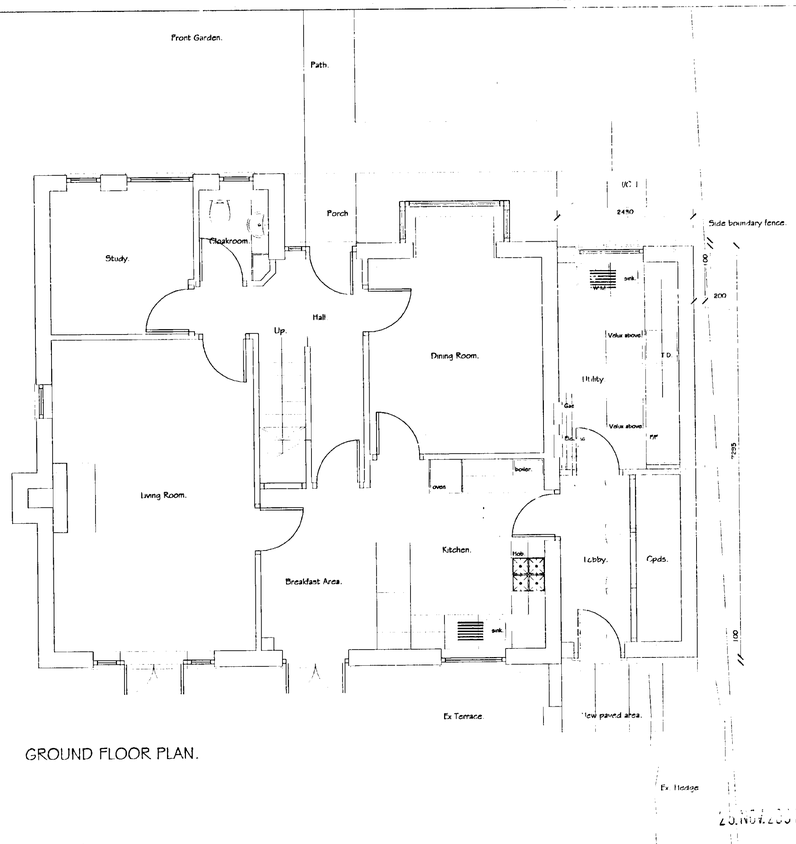

GROUND FLOOR PLAN.



FRONT ELEVATION.



REAR ELEVATION.

Construction Note
All dimension must be checked on site and not scaled from drawing

Drawing title

Proposals;
Single Storey Side Extension.

Plan & Elevations.

Client
Ms. P. Jones

Job title
151,
Easthampstead Road,
Wokingham,
Berks. RG40 2JB

NICHOLAS HADDON & ASSOCIATES
CHARTERED ARCHITECTS
23B FOLDERS LANE, BRACKNELL, BERKS RG12 1JA
01344 300412

Scale 1 : 50

Date November 2001

Copyright

Drg. No. 01/59/002.

Rev

APPROVED

APPROVED

3/4/02

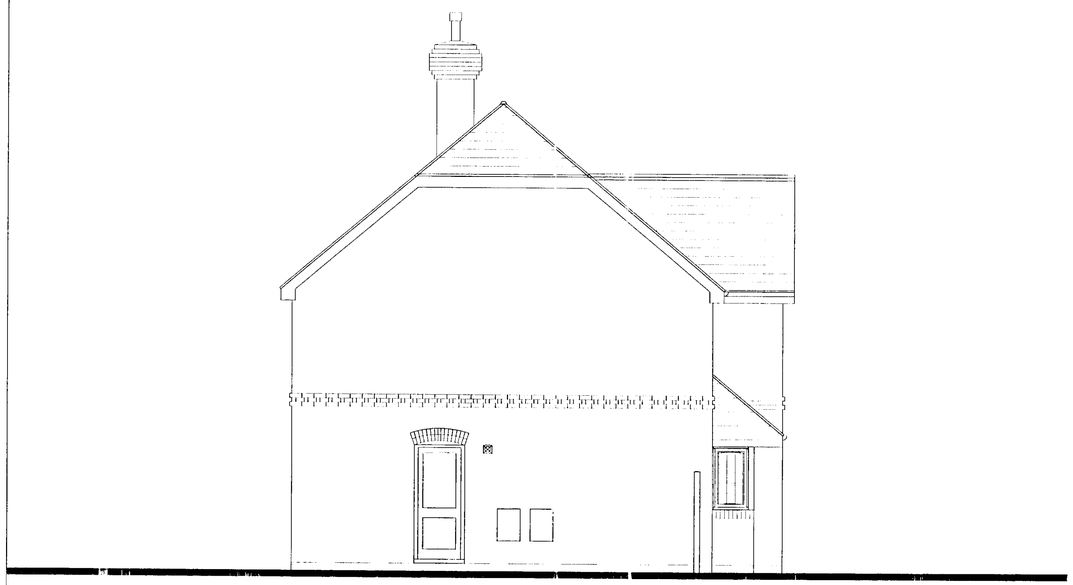

SIDE ELEVATION.

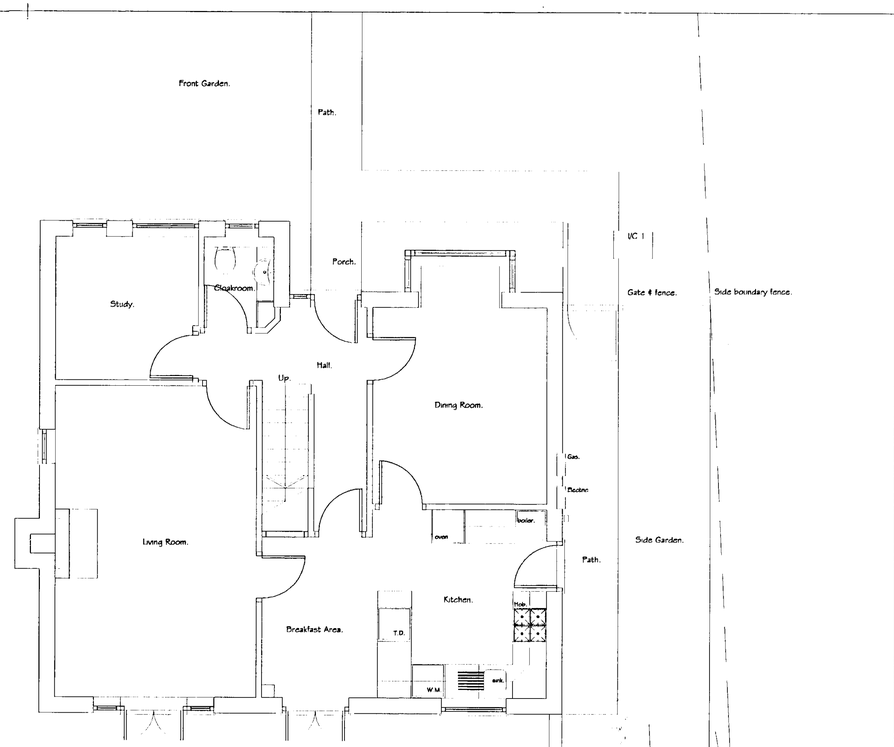

GROUND FLOOR PLAN.

25.NOV.2001 3528



FRONT ELEVATION.

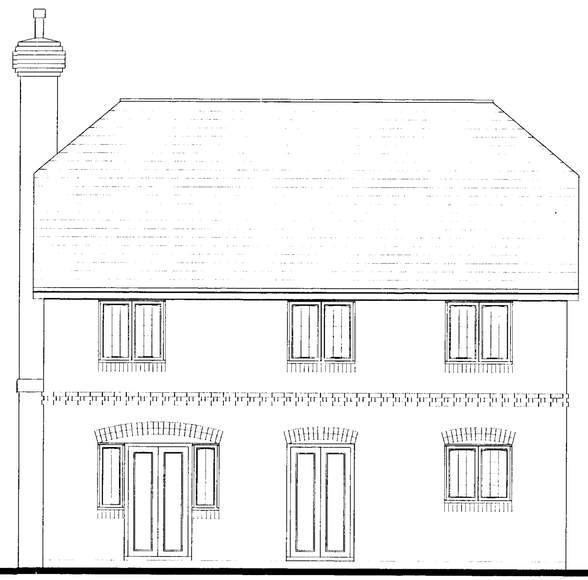

REAR ELEVATION.

Construction Note
All dimension must be checked on site and not scaled from drawing

A		
	Date	Revision

Drawing title

Survey as existing.

Plan & Elevations.

Client

Ms. P. Jones

Job title

151,
Easthampstead Road,
Wokingham,
Berks. RG40 2JB

NICHOLAS HADDON & ASSOCIATES
CHARTERED ARCHITECTS
238 FOLDERS LANE, BRACKNELL, BERKS RG42 7LA
01344 300412

Scale 1 : 50

APPROVED

Date November 2001 | Drawn by N.J.H.

©copyright

Drg. No. 01/59/001. | Rev.