
~~DO NOT SCALE FROM DRAWING~~. VERIFY ALL DIMENSIONS BEFORE SETTING OUT, COMMENCING WORK OR MAKING ANY SHOP DRAWINGS. REPORT ANY DISCREPANCIES TO SUPERVISING OFFICER IMMEDIATELY.
© COPYRIGHT

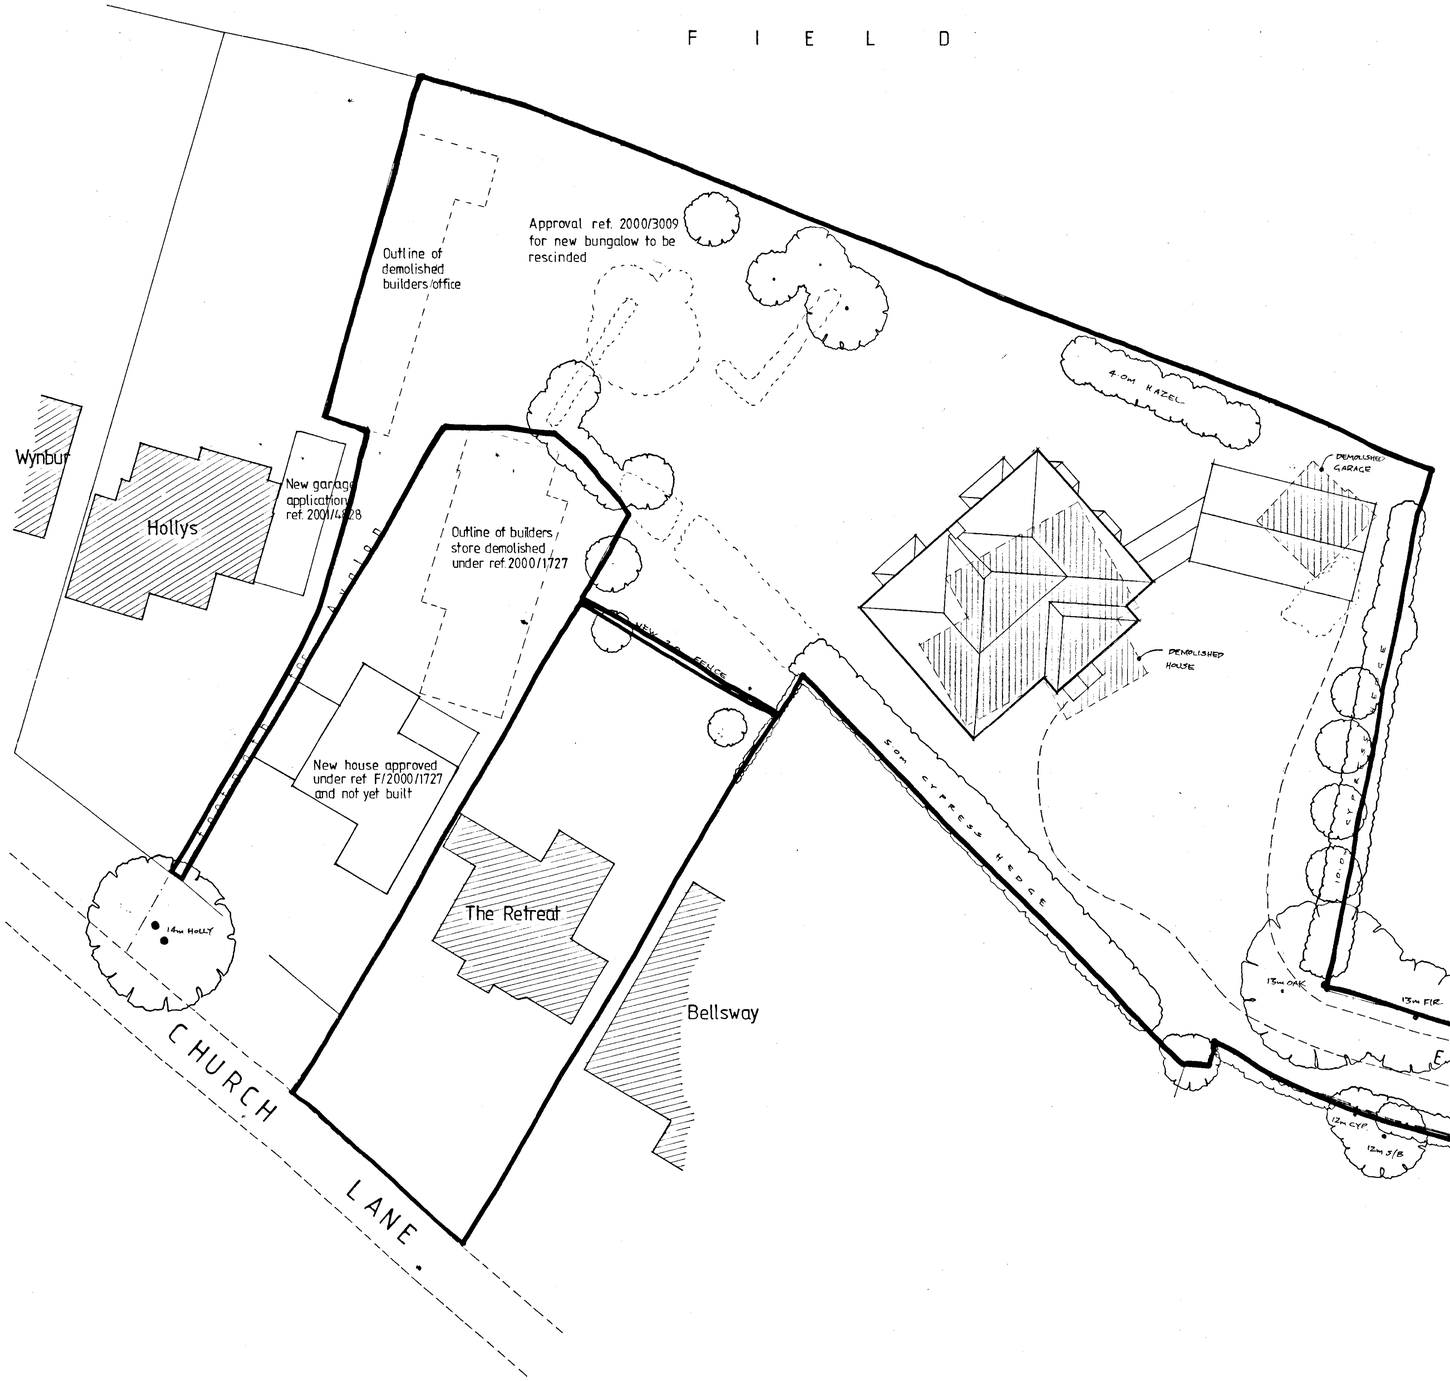

27 NOV 2001 5358

DAY · TANNER PARTNERSHIP
ARCHITECTURE & PLANNING

11-13 DUKES RIDE
CROWTHORNE
BERKSHIRE
RG45 6LZ
01344 · 777143

55 CHURCH ST
CAVERSHAM
READING
RG4 8AX
0118 · 946 1242

CLIENT Mr & Mrs D. Collins

JOB Avalon, Church Lane, Finch'std

DRG SITE PLAN


SCALE 1/200 DRAWN DATE NOV 01

1735/05


~~DO NOT SCALE FROM THIS DRAWING~~ VERIFY ALL DIMENSIONS BEFORE SETTING OUT COMMENCING WORK OR MAKING ANY SHOP DRAWINGS REPORT ANY DISCREPANCIES TO SUPERVISING OFFICER IMMEDIATELY
© COPYRIGHT



SOUTH EAST

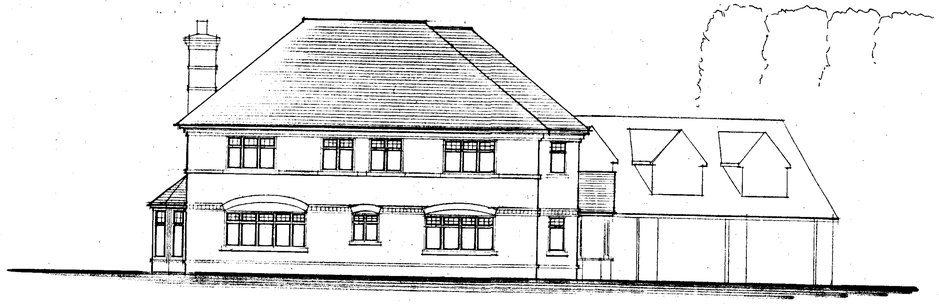

NORTH WEST

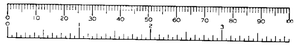

REFUSED

27 NOV 2001 5338

DAY · TANNER PARTNERSHIP
ARCHITECTURE & PLANNING

11-13 DUKES RIDE
CROWTHORNE
BERKSHIRE
RG45 6LZ
01344 · 777143

55 CHURCH ST
CAVERSHAM
READING
RG4 8AX
0118 · 946 1242

CLIENT Mr & Mrs D. Collins

JOB Avalon, Church Lane, Finch'std

DRG ELEVATIONS 2 of 2


SCALE 1/100 DRAWN DATE nov 01

1735/04

DO NOT SCALE FROM THIS DRAWING. VERIFY ALL DIMENSIONS BEFORE SETTING OUT, COMMENCING WORK OR MAKING ANY SHOP DRAWINGS. REPORT ANY DISCREPANCIES TO SUPERVISING OFFICER IMMEDIATELY.

© COPYRIGHT



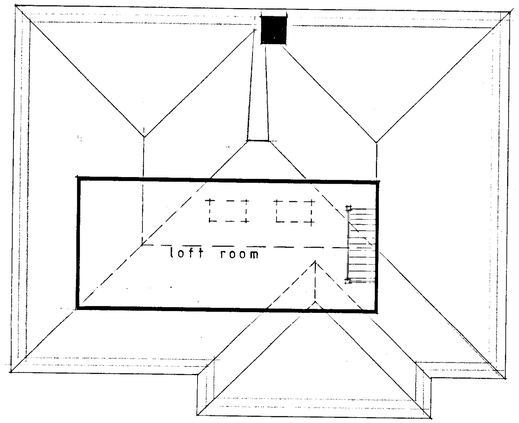

27 NOV 2001 • 5338

REFUSED

DAY · TANNER PARTNERSHIP
ARCHITECTURE & PLANNING

CLIENT Mr & Mrs D. Collins

JOB Avalon, Church Lane, Finch'std

DRG ROOF PLAN

SCALE 1/100 DRAWN DATE NOV 01


11-13 DUKES RIDE
CROWTHORNE
BERKSHIRE
RG45 6LZ
01344 - 777143

55 CHURCH ST
CAVERSHAM
READING
RG4 8AX
0118 - 946 1242


1735/02

~~DO NOT SCALE FROM THIS DRAWING~~ VERIFY ALL DIMENSIONS BEFORE SETTING OUT COMMENCING WORK OR MAKING ANY SHOP DRAWINGS. REPORT ANY DISCREPANCIES TO SUPERVISING OFFICER IMMEDIATELY.

© COPYRIGHT

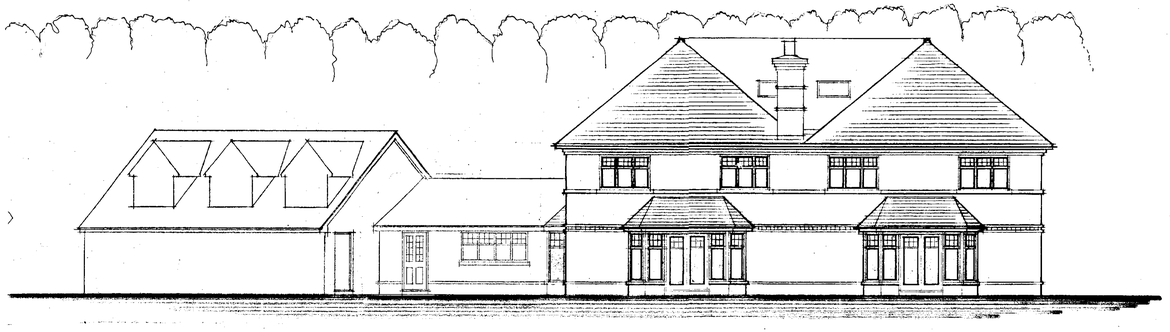

NORTH EAST

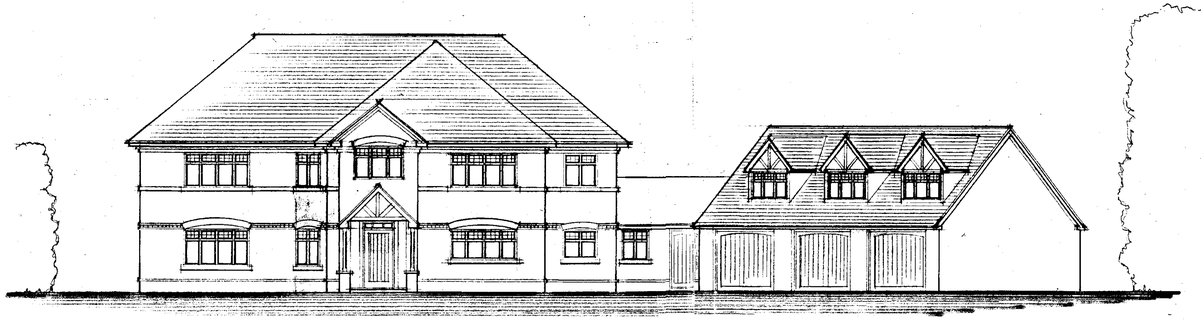

SOUTH WEST

REFUSED
27 NOV 2001
5358

DAY · TANNER PARTNERSHIP
ARCHITECTURE & PLANNING

11-13 DUKES RIDE
CROWTHORNE
BERKSHIRE
RG45 6LZ
01344 · 777143

55 CHURCH ST
CAVERSHAM
READING
RG4 8AX
0118 · 946 1242

CLIENT Mr & Mrs D. Collins


JOB Avalon, Church Lane, Finch'std

DRG ELEVATIONS 1 of 2


SCALE 1/100 DRAWN DATE NOV 01

1735/03

© COPYRIGHT

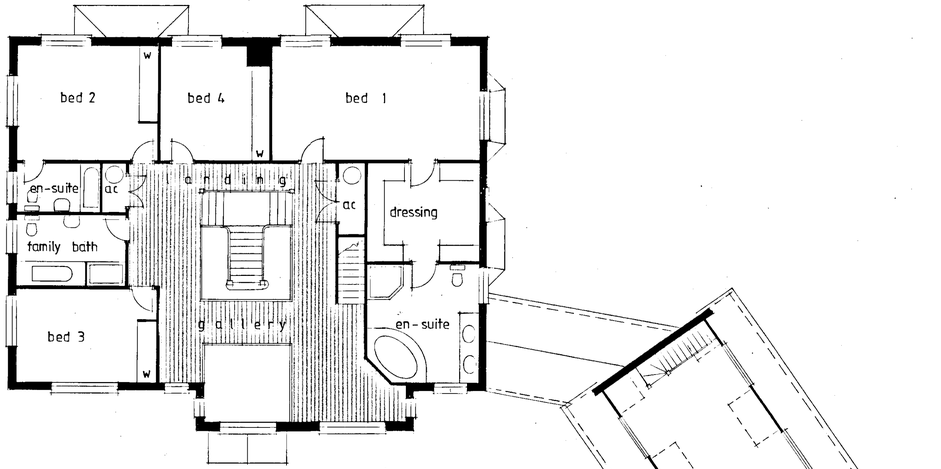

FIRST FLOOR

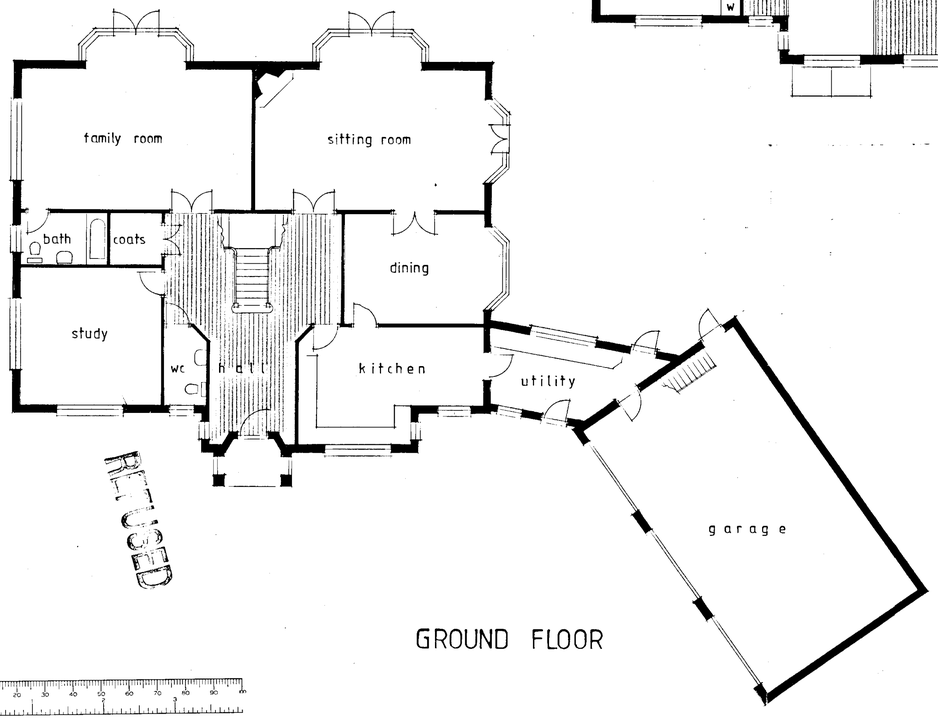

GROUND FLOOR

REVISED

27 NOV 2001

5358

DAY · TANNER PARTNERSHIP
ARCHITECTURE & PLANNING

11-13 DUKES RIDE
CROWTHORNE
BERKSHIRE
RG45 6LZ
01344 - 777143

55 CHURCH ST
CAVERSHAM
READING
RG4 8AX
0118 - 946 1242

CLIENT Mr & Mrs D. Collins

JOB Avalon, Church Lane, Finch'std

DRG FLOOR PLANS

1735/01


SCALE 1/100 DRAWN DATE NOV 01

Dwg. No. | Issue


© Copyright : Architectural Drawing Services
Note: All dimensions must be checked on site, and not scaled from this drawing
This is a note for contractor only



SIDE

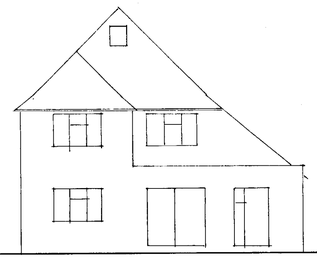


REAR ELEVATION
scale 1:100

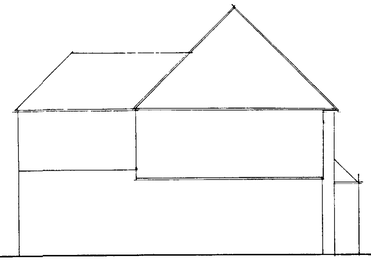


SIDE




FRONT ELEVATION

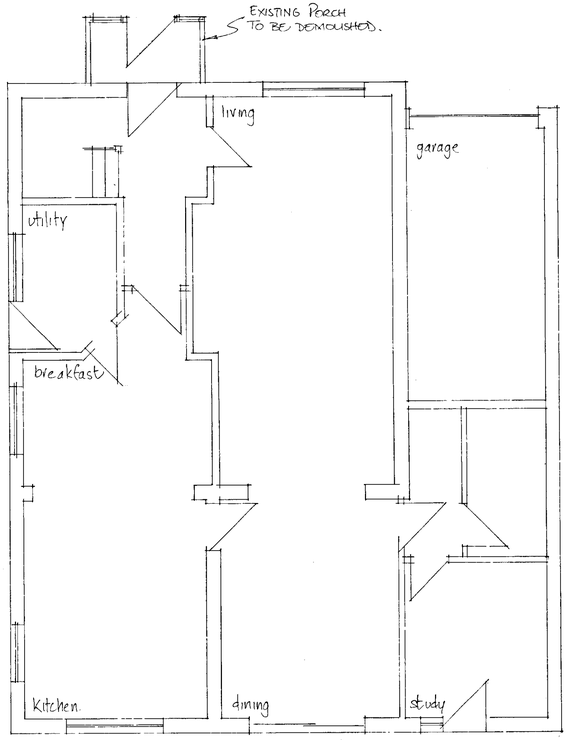

GROUND FLOOR PLAN

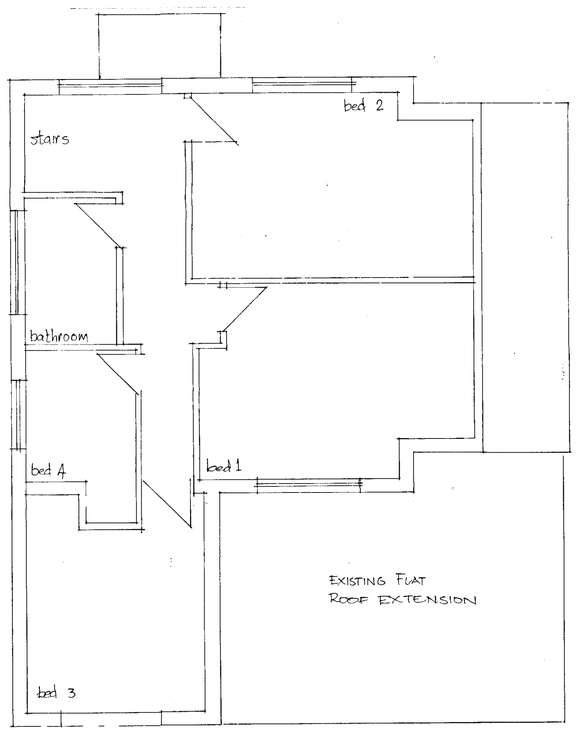

FIRST FLOOR PLAN

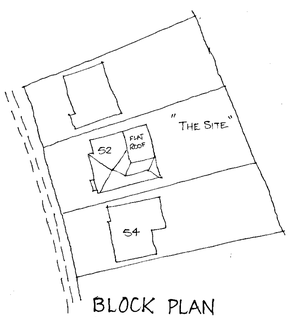

BLOCK PLAN
1:500

27.NOV.2001 • 5355
Issue Date Revision

Client:
MR & MRS J. DEVER

Job Title:
52 PRIEST AVE.

Drawing Title:
EXISTING
PLANS & ELEVATIONS

Scale: 1:50, 100 @ A1 | Drawn By: N.D.C.Nov01.
Plot Date: | Date:
Cad Ref: APPROVED
Dwg. No: 10114 / 02 | Issue:

ADS
Architectural Drawing Services
51 Kestrel Way Wokingham RG41 3HA
Tel: 0118 979 0331
E-mail: enquiry@arcds.freeserve.co.uk