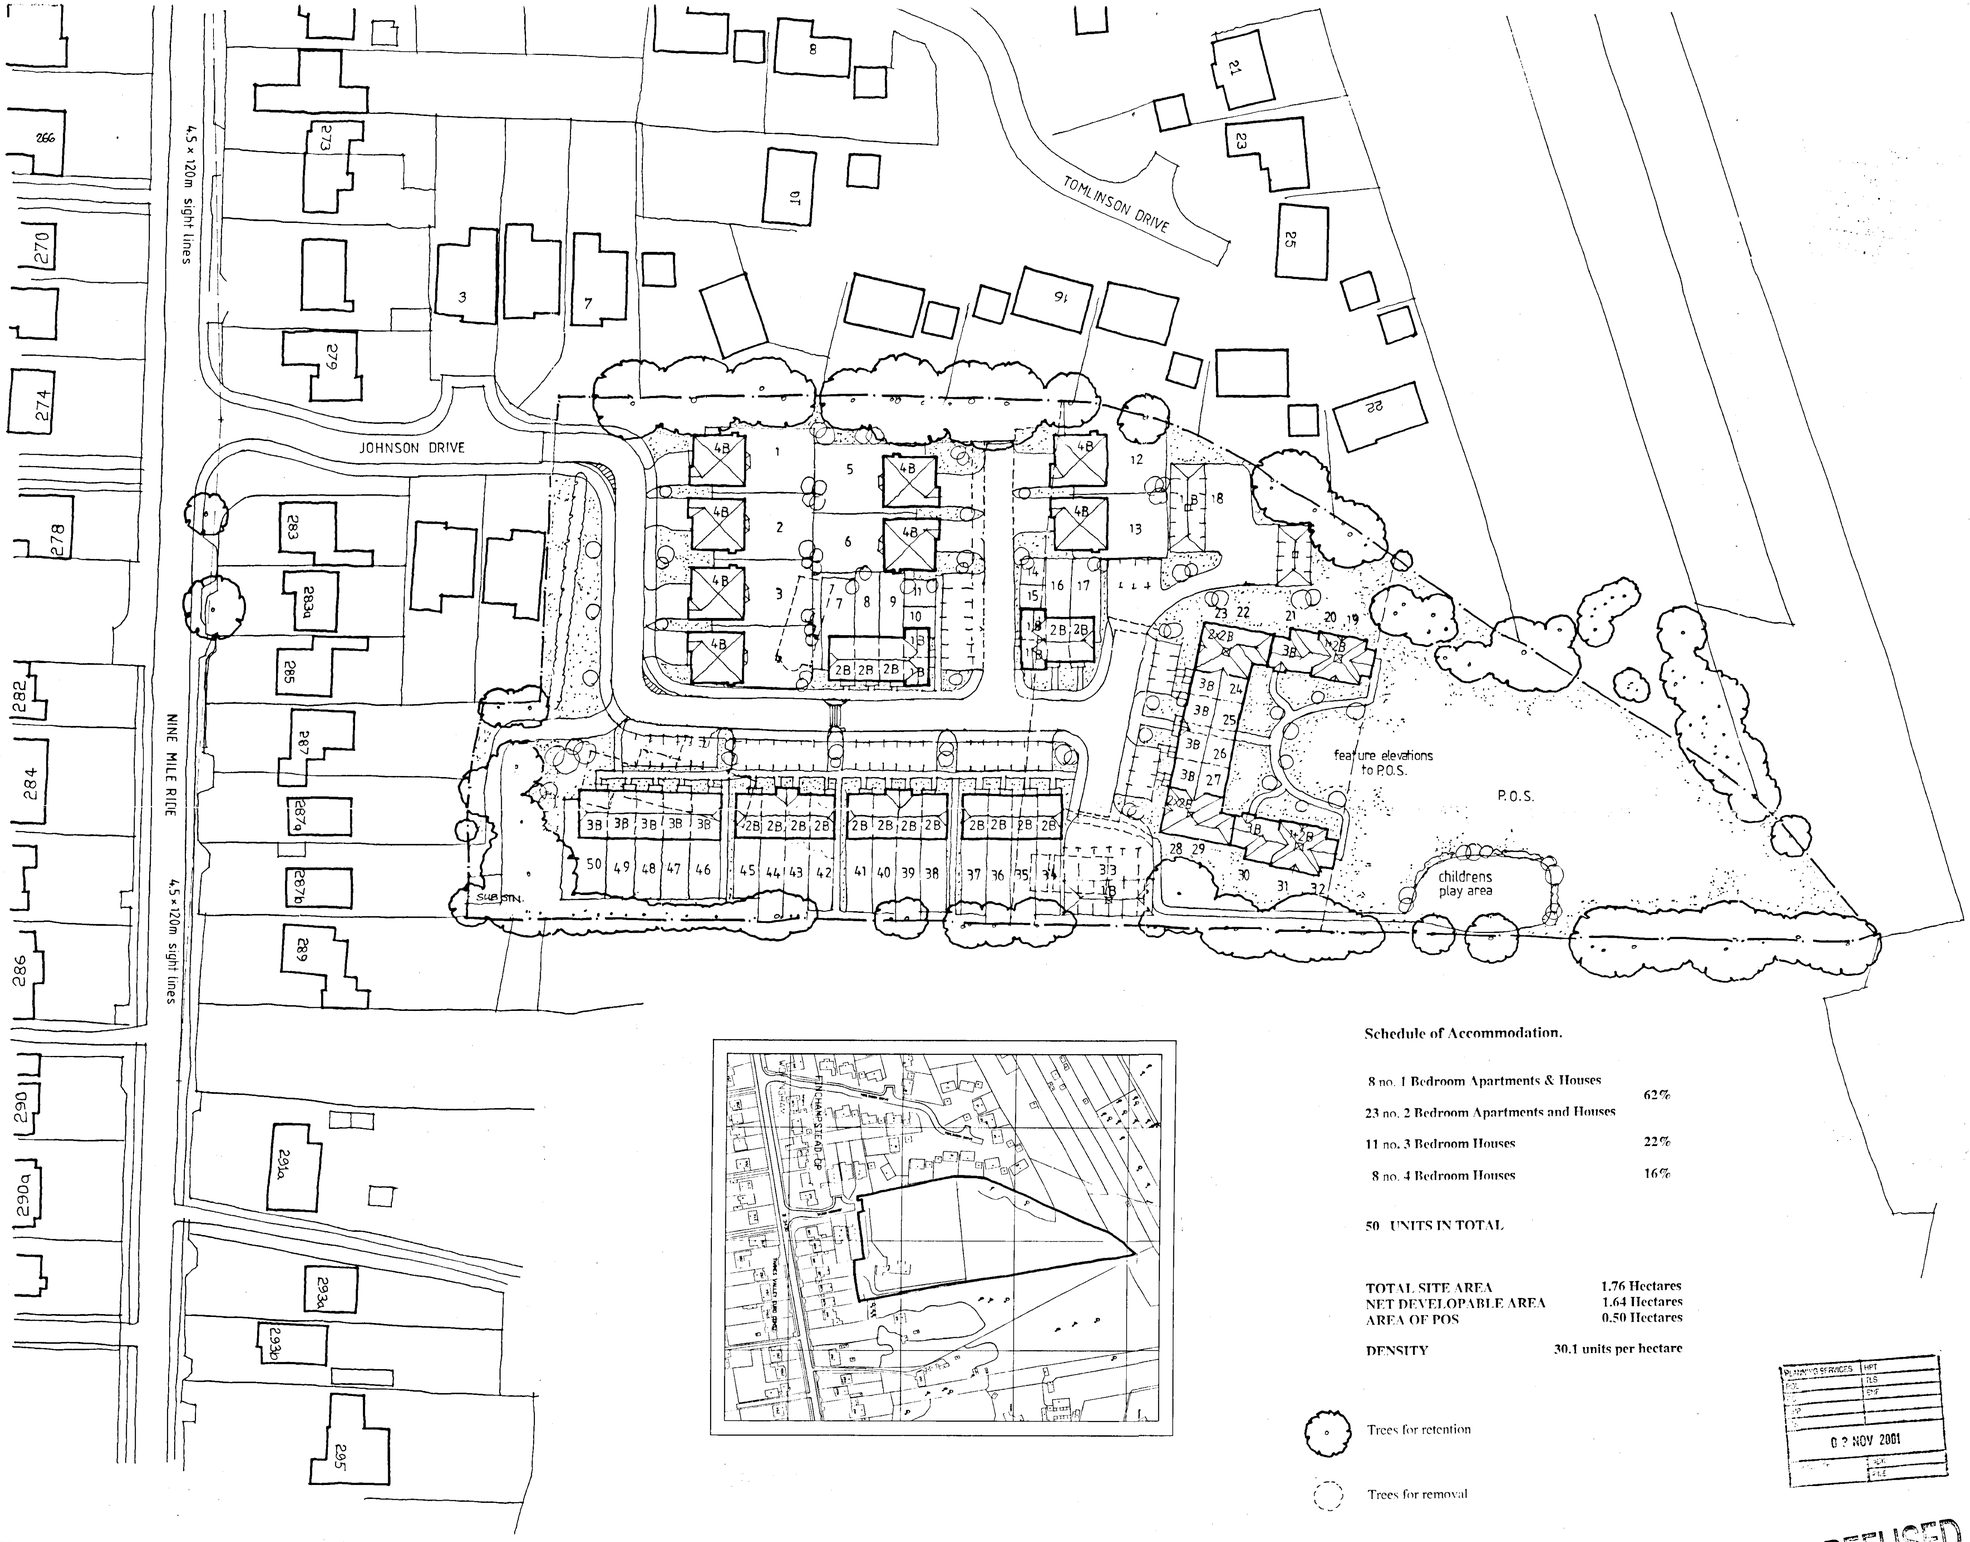

Schedule of Accommodation.

8 no. 1 Bedroom Apartments & Houses	62%
23 no. 2 Bedroom Apartments and Houses	
11 no. 3 Bedroom Houses	22%
8 no. 4 Bedroom Houses	16%

50 UNITS IN TOTAL

TOTAL SITE AREA	1.76 Hectares
NET DEVELOPABLE AREA	1.64 Hectares
AREA OF POS	0.50 Hectares
DENSITY	30.1 units per hectare

Trees for retention

Trees for removal

New Trees and Planting

REFUSED

CALA HOMES

CALA HOMES (SOUTH) Ltd.,
BURGAN HOUSE, THE CAUSEWAY,
STAINES,
MIDDLESEX TW18 3PR
Telephone: 01784 460033 Fax: 01784 460508
e-mail: CALA Homes.South@cala.co.uk

REVISIONS

A Site Layout amended 30.11.01. CWL

JOB TITLE

JOHNSON DRIVE
Nine Mile Ride
Wokingham

DRAWING TITLE

Outline Illustrative
Planning Layout

SCALE 1 : 500 DATE NOV. 2001

DRAWN BY DRAWN BY | PRELIMINARY | FINAL
CHECKED BY
CENTRAL MASTERED | DEVELOPMENT MASTERED

SITE | McCOSKER | VAR | MOD | DRG No. OUT. 2 | REV A | PLOT