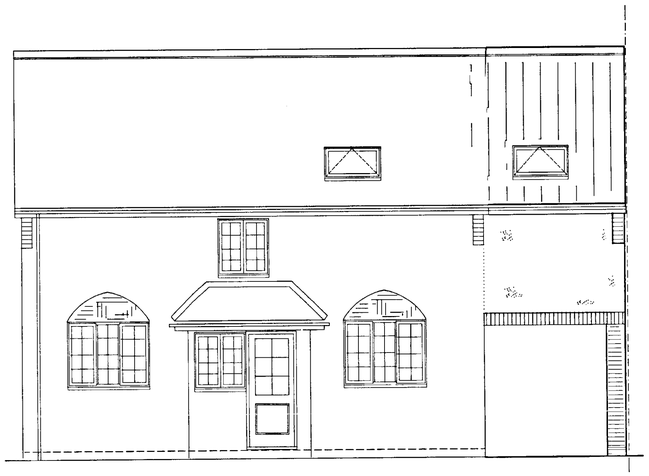

Front Elevation

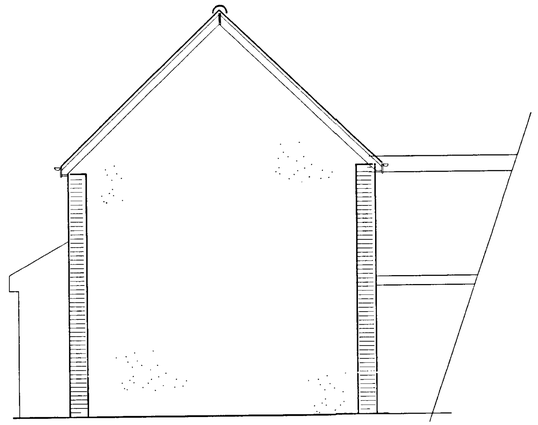

Side Elevation

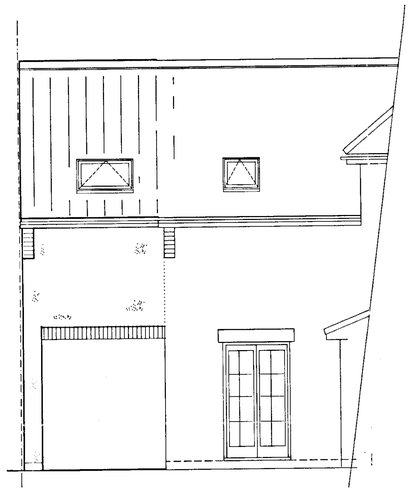

Rear Elevation

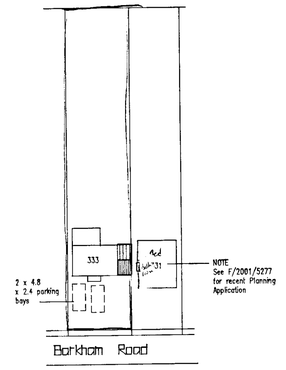

Block Plan 1:500

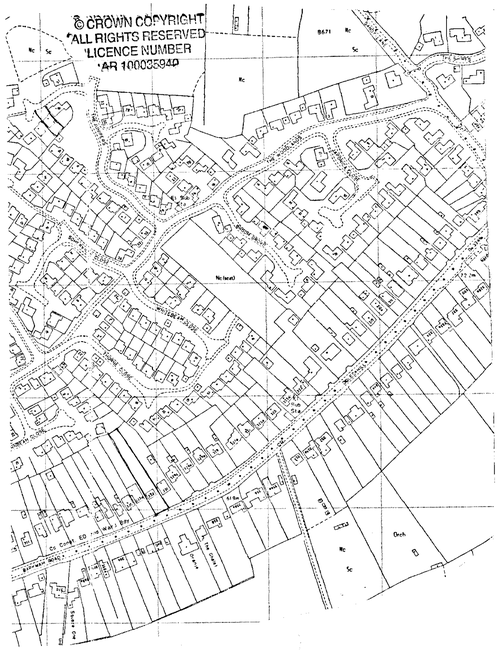

Location Plan 1:1250

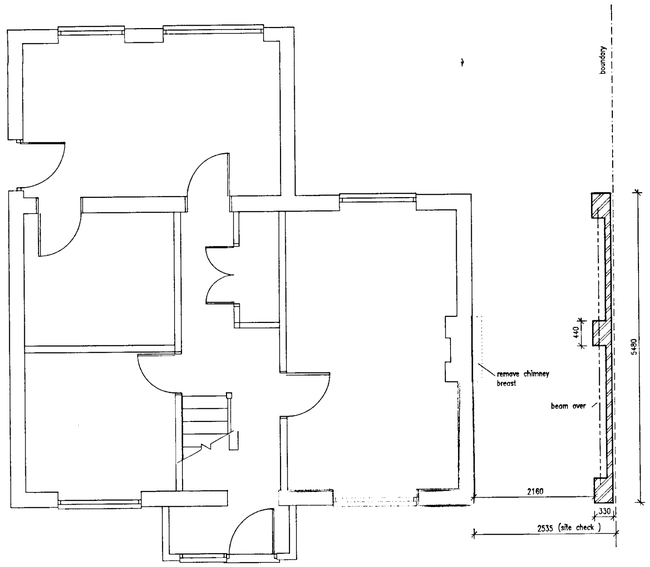

Ground Floor Plan

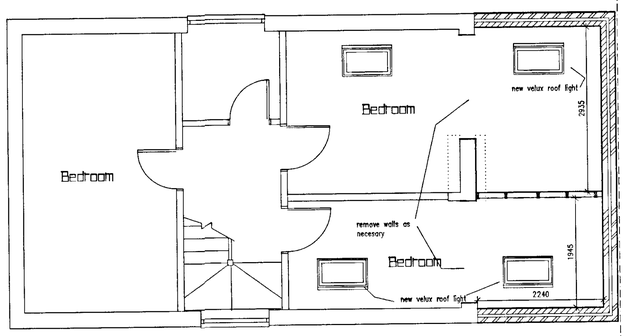

First Floor Plan

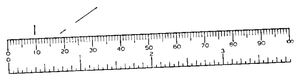

04 DEC 2001 5880

REVISIONS

Rev.	Description	Date
	APPROVED	

JOB TITLE
Mr & Mrs H.Norman
333 Borkham Road
Wokingham

TITLE
Side Extension

SCALE 1:50 1:100

DATE 25/11/2001

DRAWING No. Norman:01

27/3/03