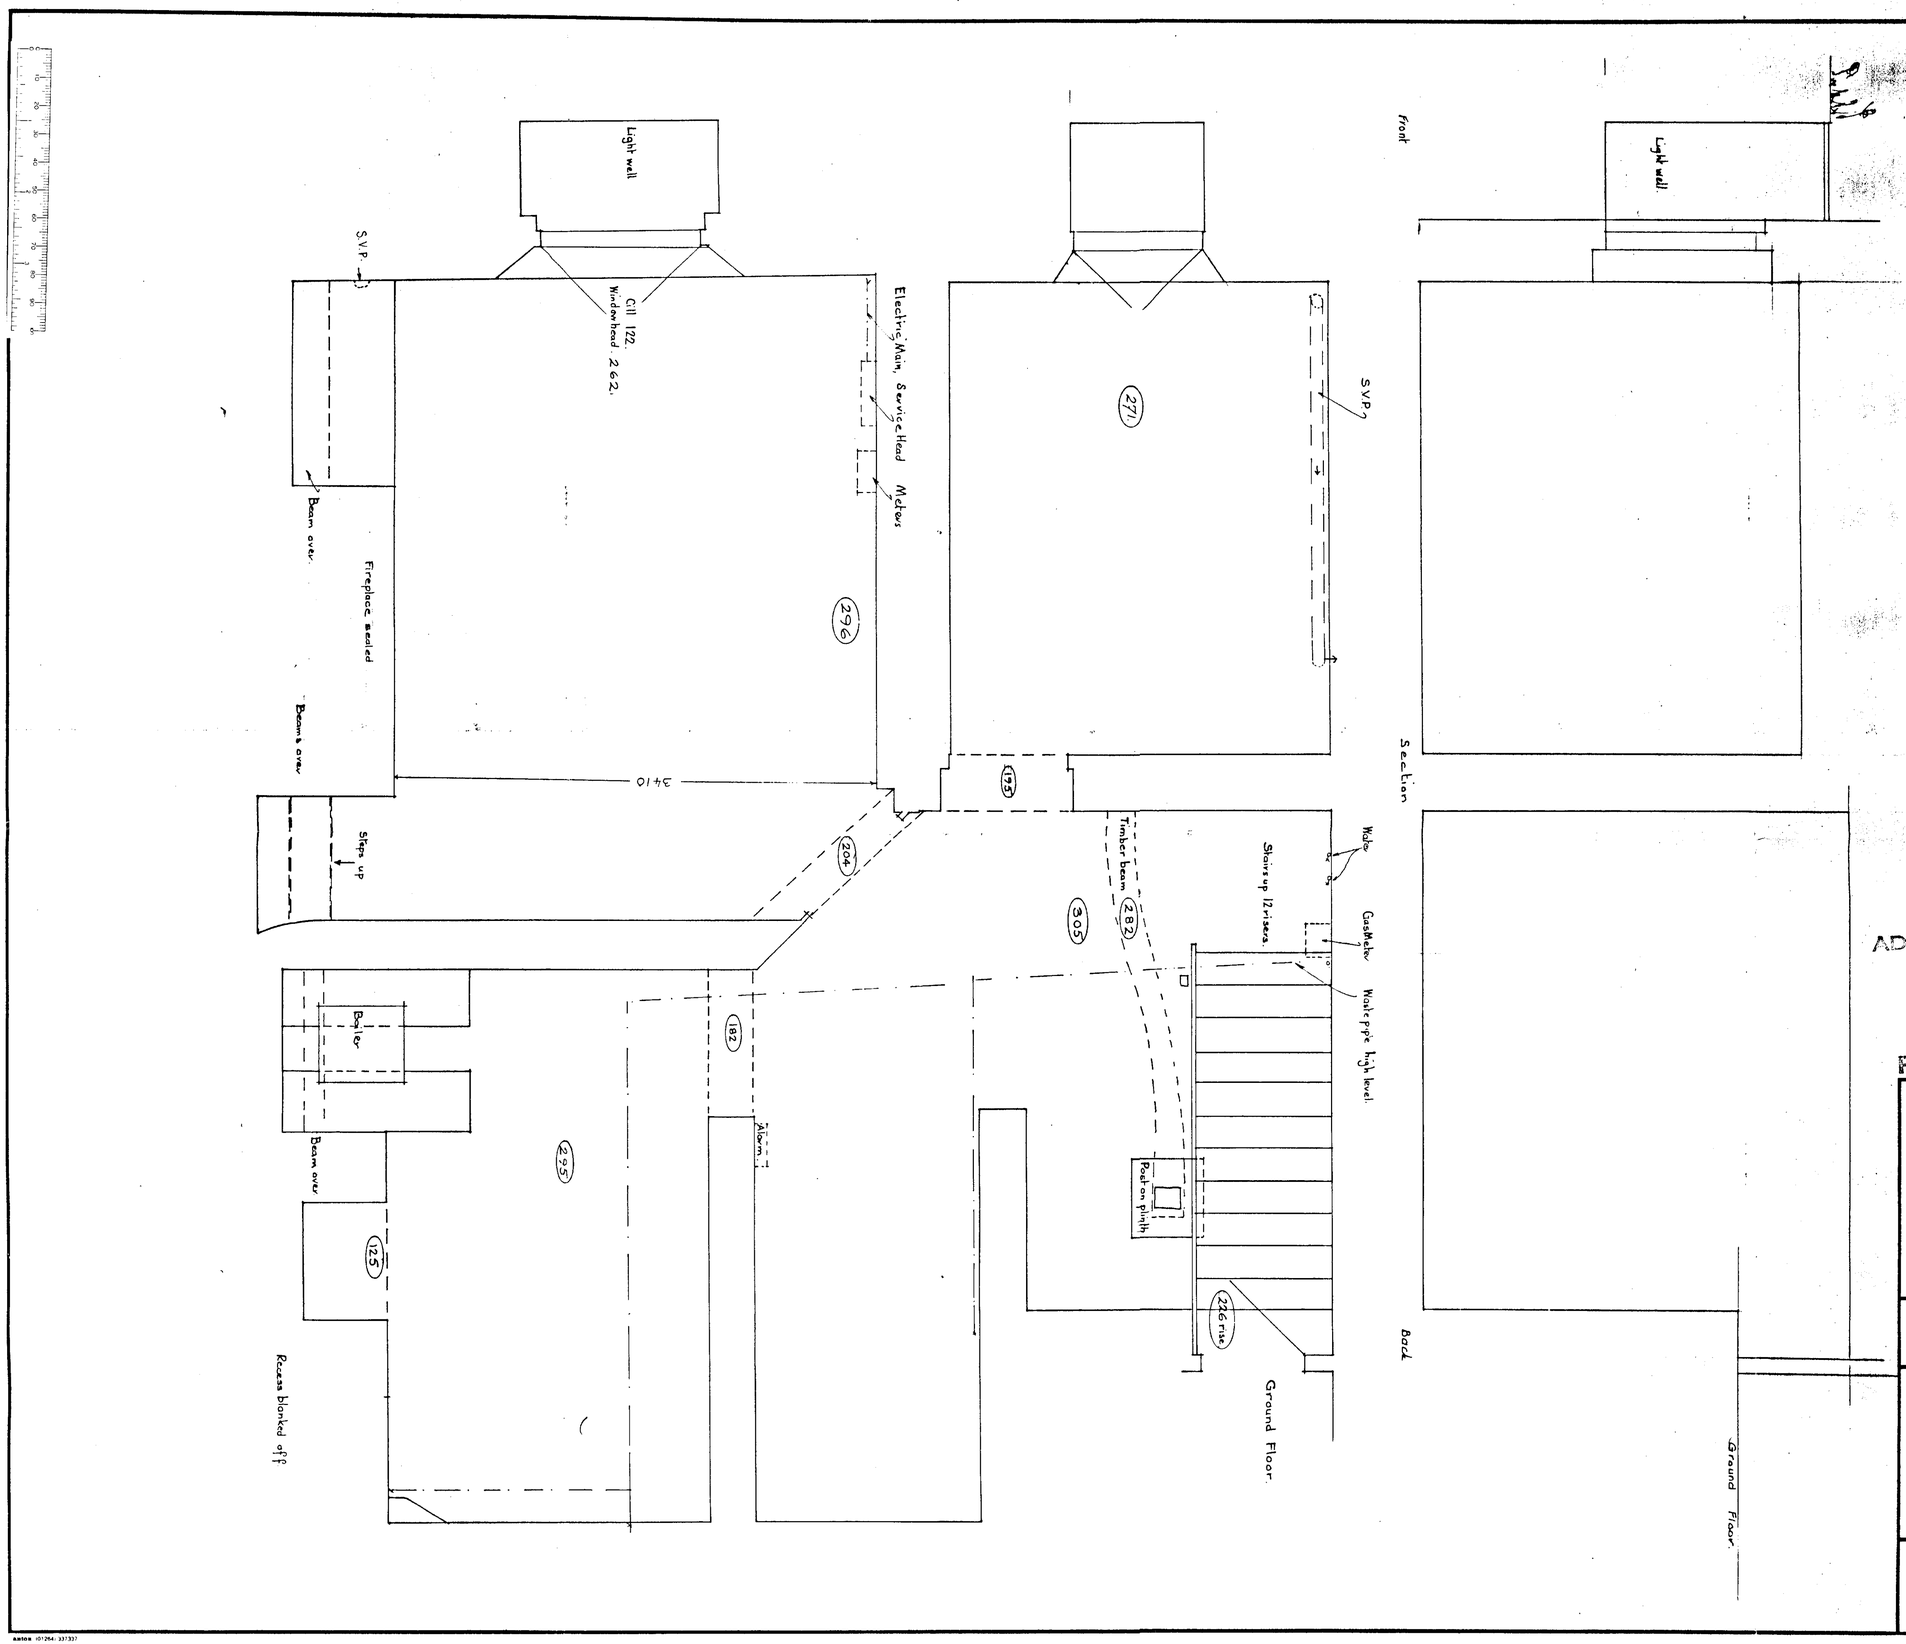

ADDITIONAL PLAN

5394
5389
5396

24 SEP 2001

PART 1 REGISTER

CLIVE G.E. PEDLAR F.R.I.C.S
OLD FARM COTTAGE
EAST CHOLDERTON
ANDOVER
HAMPSHIRE SP11 8LR
TEL: 01264-772377

CHARTERED BUILDING SURVEYOR

CLIENT N. Pitcher Esq.

PROJECT
Orchard End
102 High Street
Wargrave.
Basement Plan and Section as Existing

DATE	SCALE	DRAWN	DRWG No.
August 01	1/20	Cp.	1441/4
			REV.



Back Elevation.



Side Elevation.

03.DEC.2001 5396

13 DEC 01 5396

PART 1 REGISTER

DELEGATED

CLIVE G.E. PEDLAR FRICS

OLD FARM COTTAGE
EAST CHOLDERTON
ANDOVER
HAMPSHIRE SP11 7LR

TEL: 01264-772377

CHARTERED
BUILDING SURVEYOR

CLIENT Mr & Mrs. N. Pitcher.

PROJECT

Orchard End,
102 High St., Wargrave.

Existing Elevations.

DATE	SCALE	DRAWN	DRWG No.
Oct 01	1/50	CP	1441/6

REV.

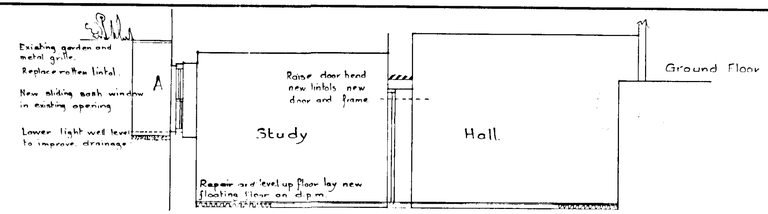

Section

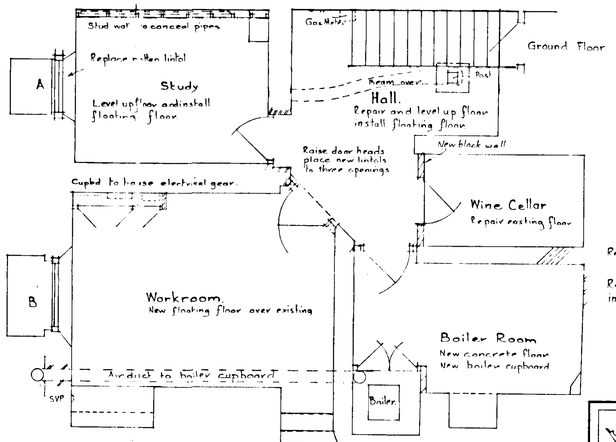

Bosement Plan

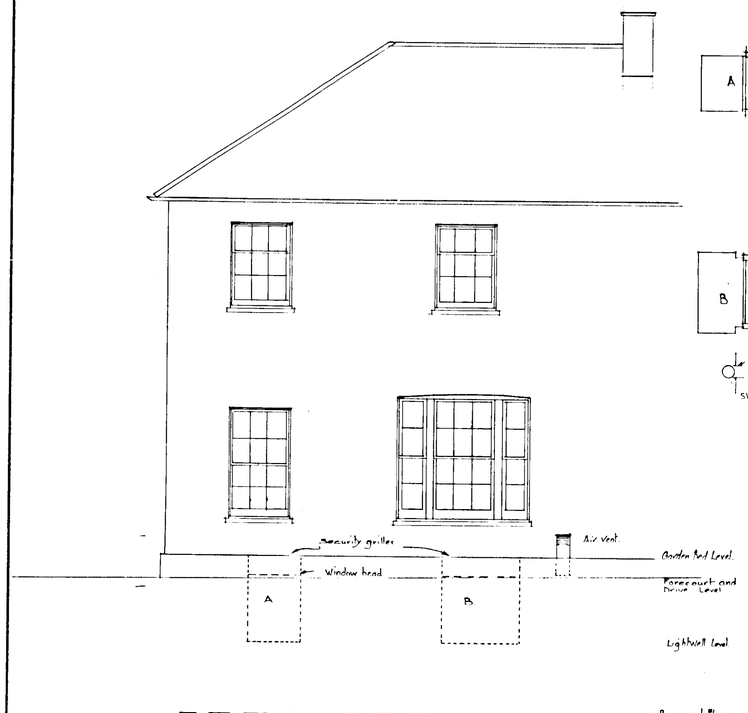

Front Elevation

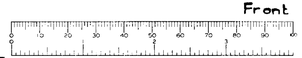

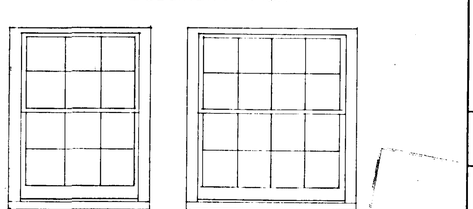

New Window Detail.

A B

Proposed windows to be installed in existing openings in light wells below ground level front elevation. Timber double hung vertically sliding sashes mouldings and glazing bars to be exact copies of those above ground.

CLIVE G.E. PEDLAR F.R.I.C.S
OLD FARM COTTAGE
EAST CHOLDERTON
ANDOVER
HAMPSHIRE SP11 8LR
TEL: 01264-772377
CHARTERED BUILDING SURVEYOR

CLIENT N. Pitcher Esq.

PROJECT
Orchard End.
102. High Street
Wargrave.
Elevation e proposed windows.

DATE	SCALE	DRAWN	DRWG No.
Aug. 01.	1:50	Cp.	1441/5 REV. A

D 28/3/02