


12 Hollow Lane - Location Plan

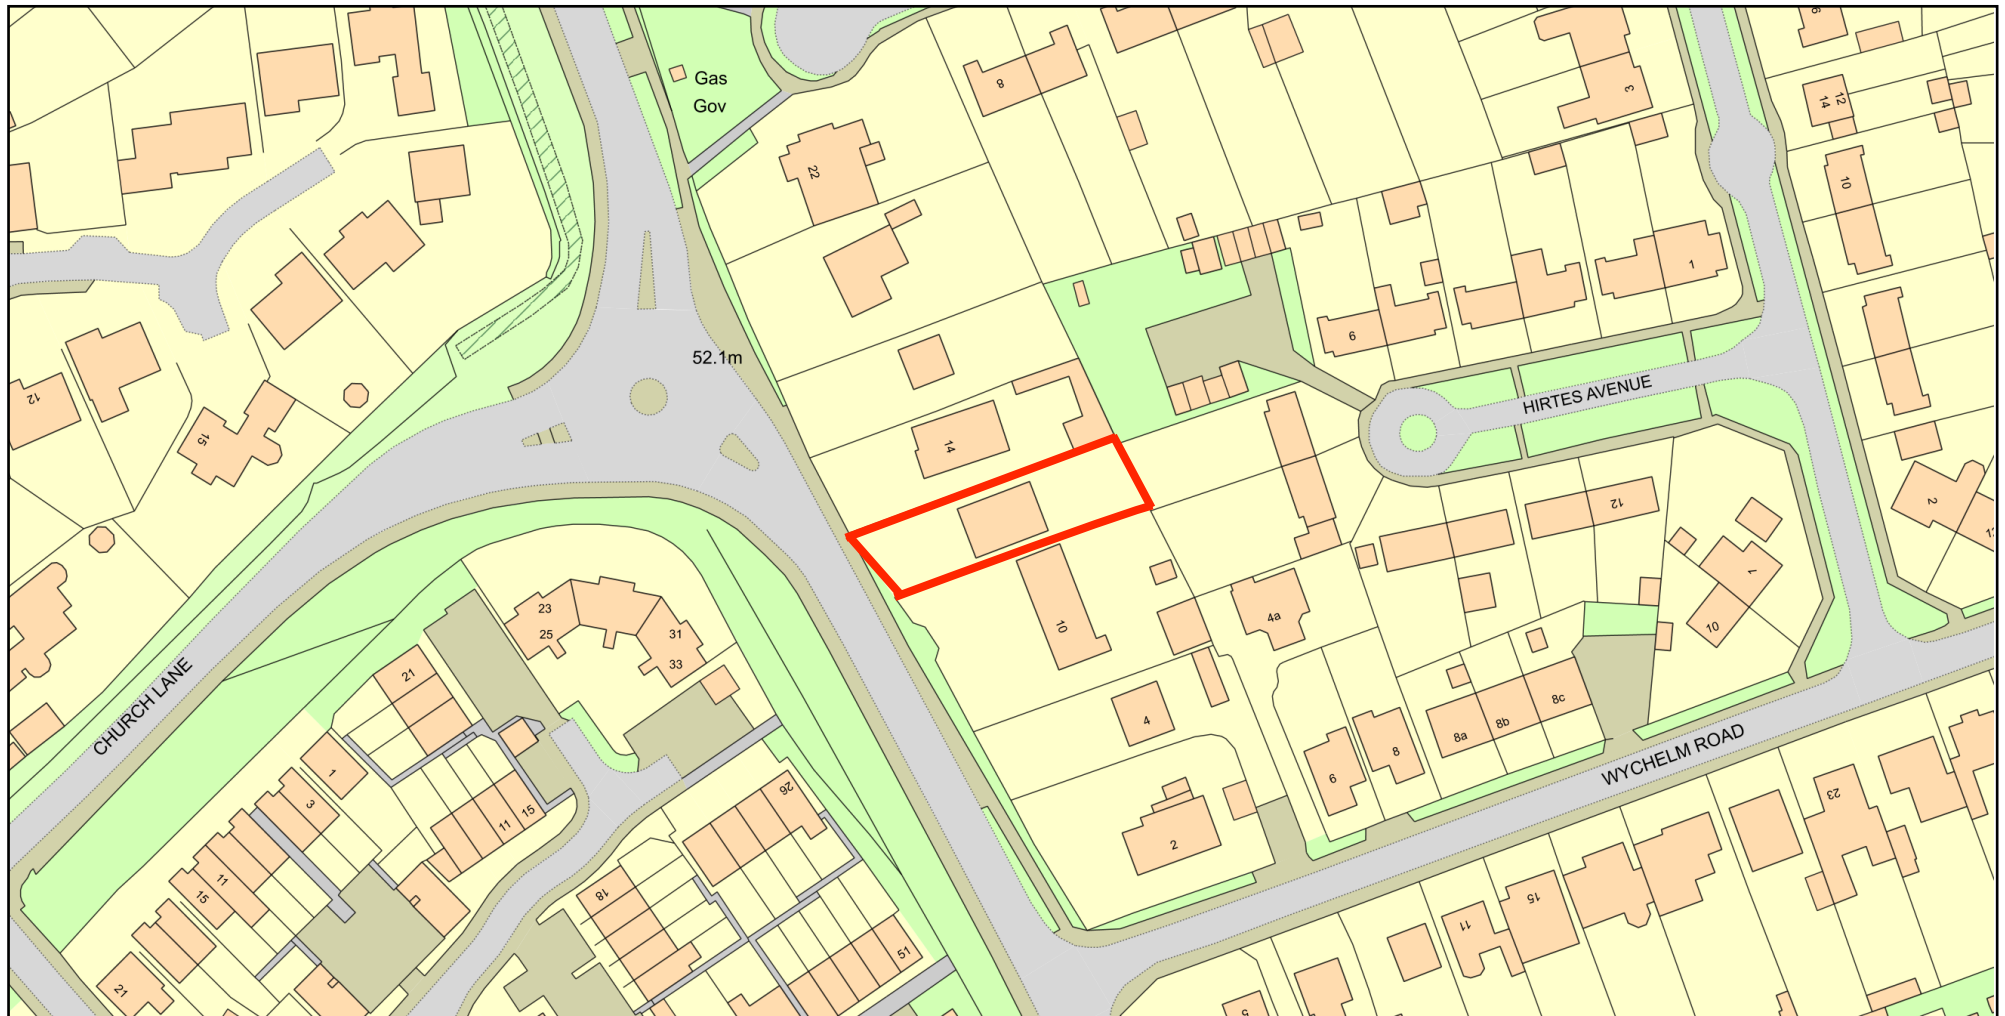

Plan Produced for: Corner Stone Children's Home

Date Produced: 21 May 2025

Plan Reference Number: TQRQM25141131300460

Scale: 1:1250 @ A4

© Crown copyright and database rights 2025 OS 100042766