


12 Hollow Lane

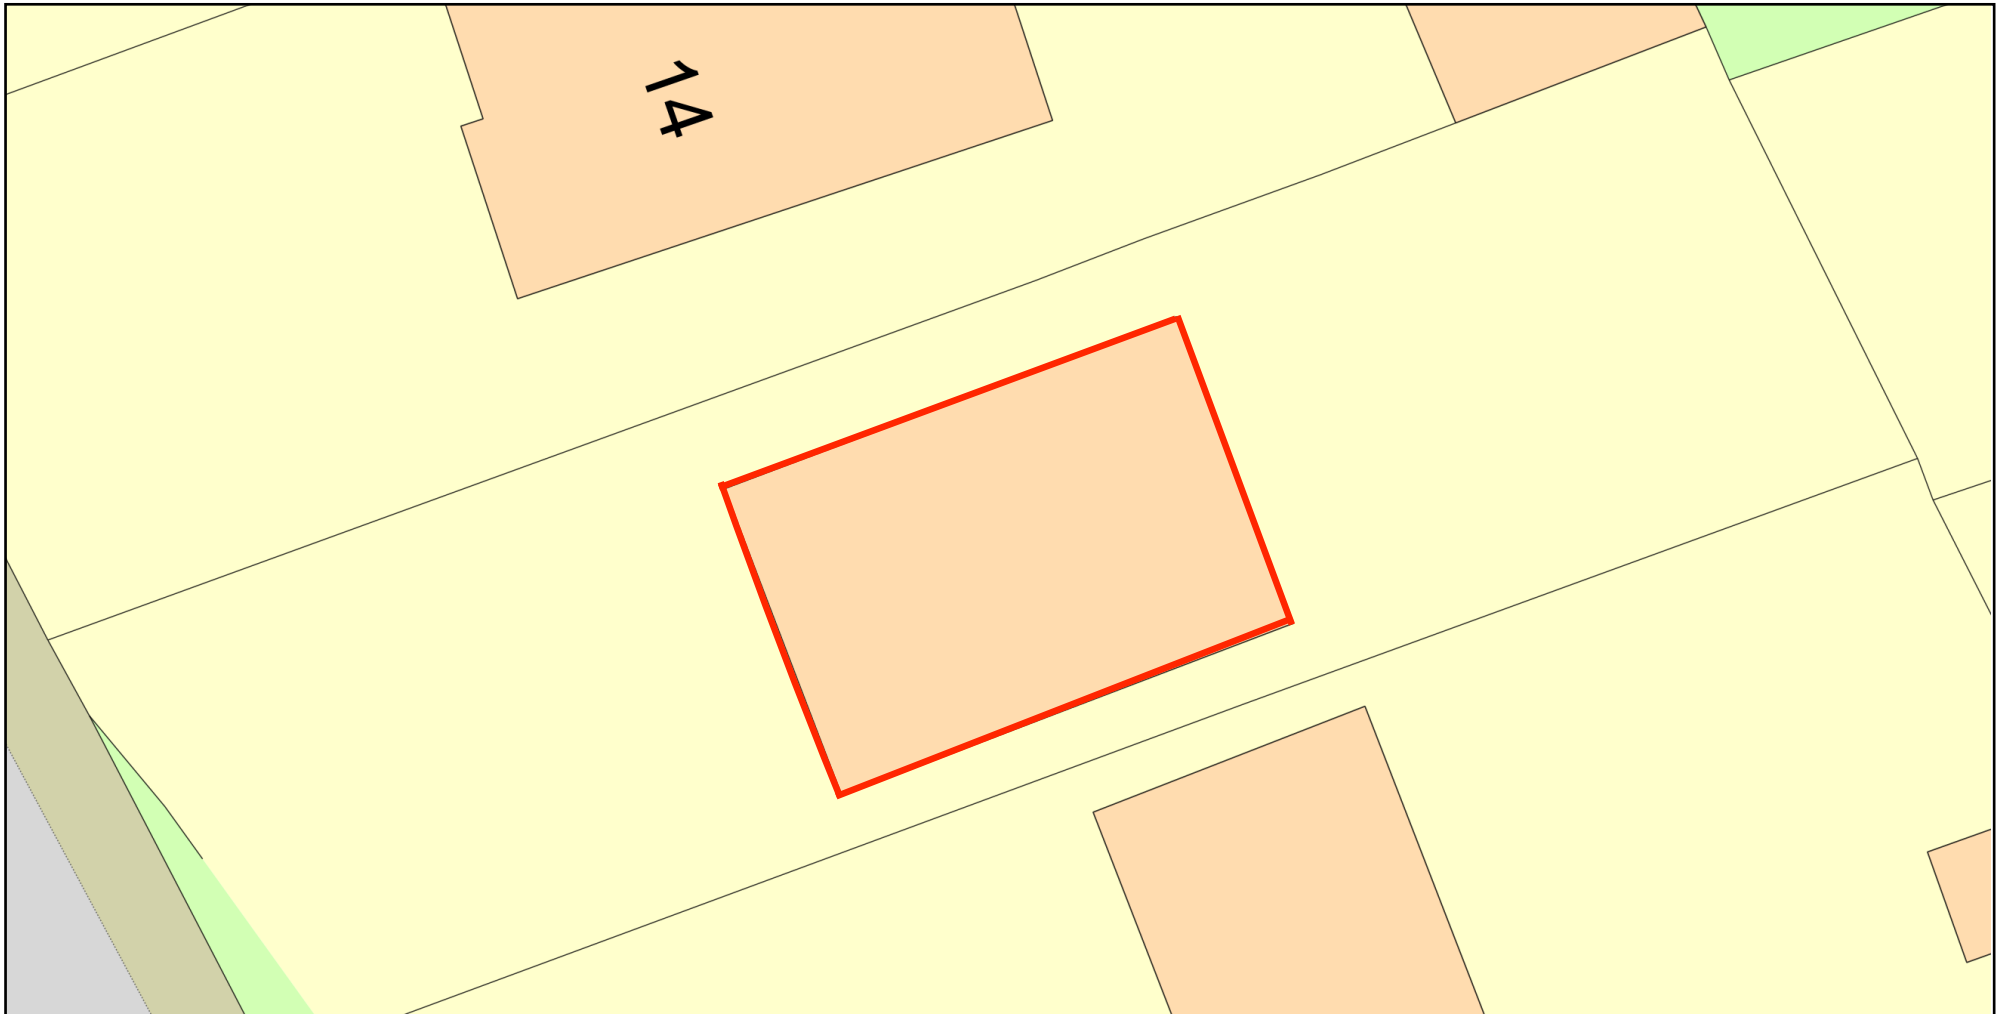

0 10
Metres



Plan Produced for: Corner Stone Children's Home

Date Produced: 21 May 2025

Plan Reference Number: TQRQM25141125629396

Scale: 1:200 @ A4

© Crown copyright and database rights 2025 OS 100042766