



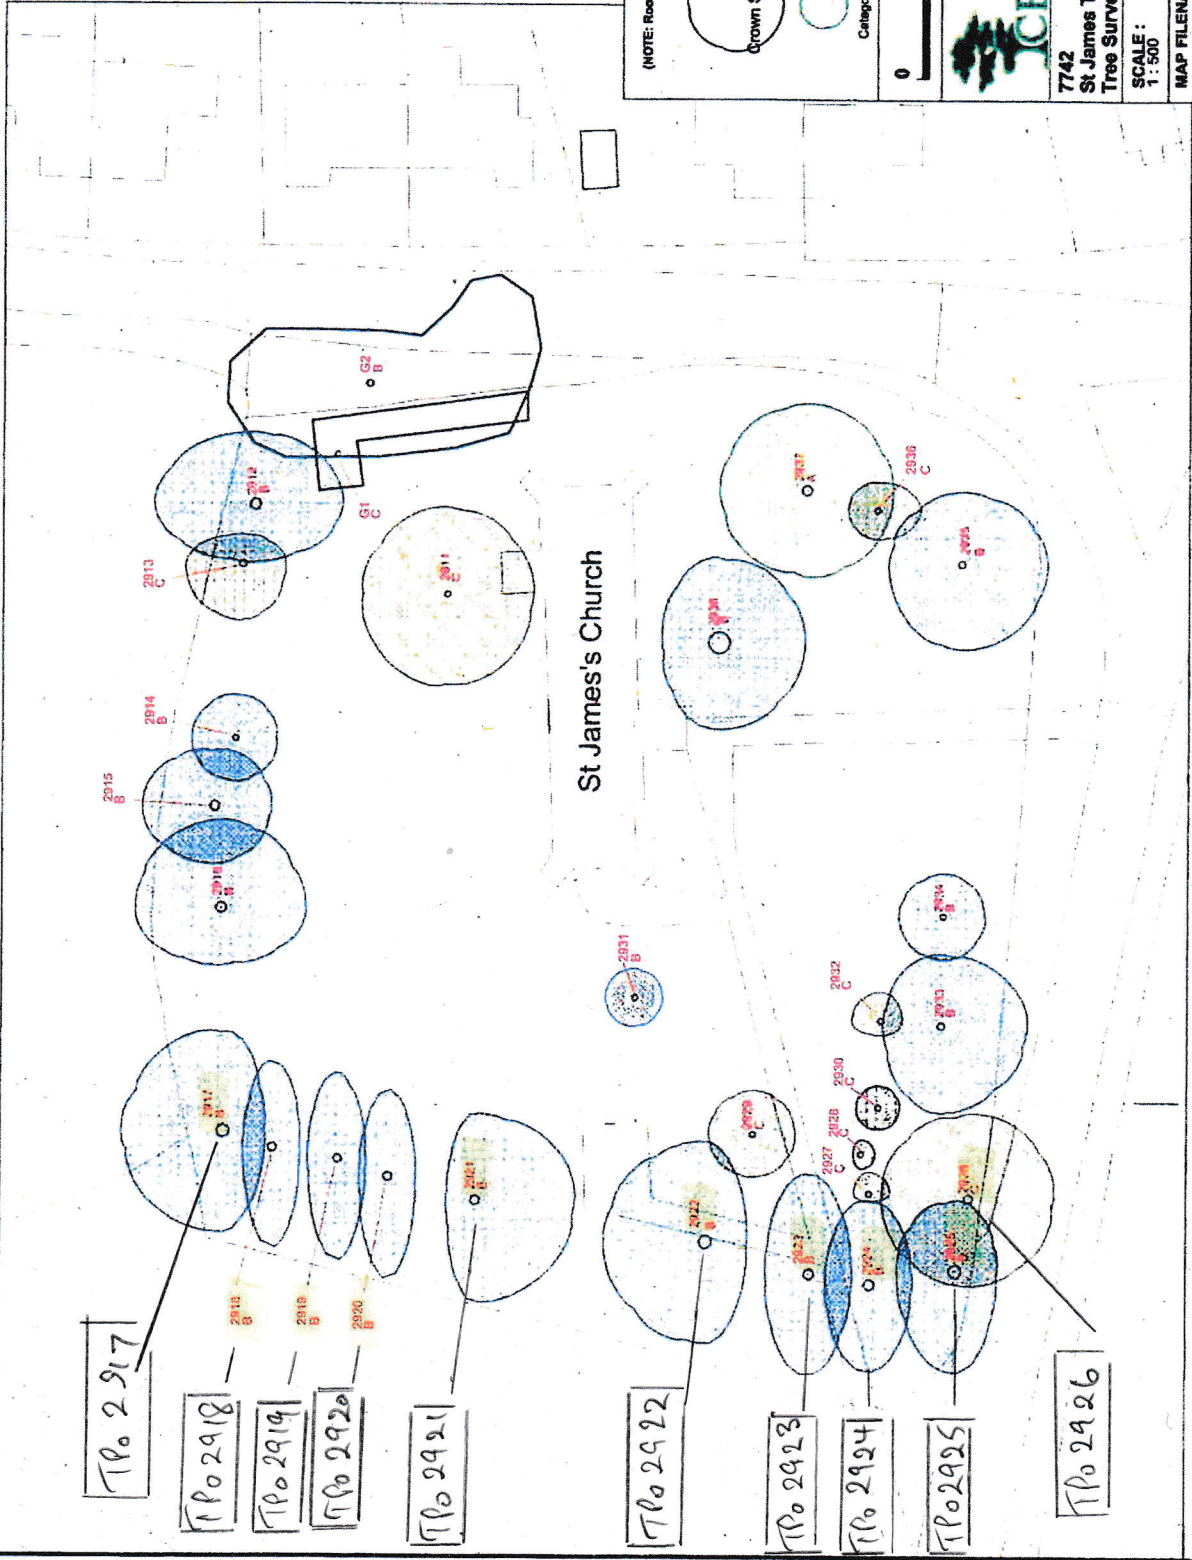

(NOTE: Root Protection Area and Shading Arc not shown on this plan)

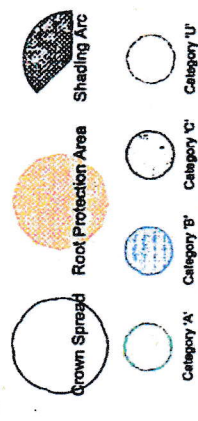

0 30m

14 Danson Crescent
Fair Oak
Eastleigh
SO50 8RE



7742
St James The Great Church, Ruscombe, Berkshire
Tree Survey Plan

SCALE: 1:500 DATE: 10/02/2014

MAP FILENAME: CBA7742.01 TSP



Plan Technology Services Ltd: Email info@planotechnology.co.uk
 Maps based on Ordnance Survey MasterMap or 1:50000 scale data
 and the copyright of the Ordnance Survey, © Crown Copyright