




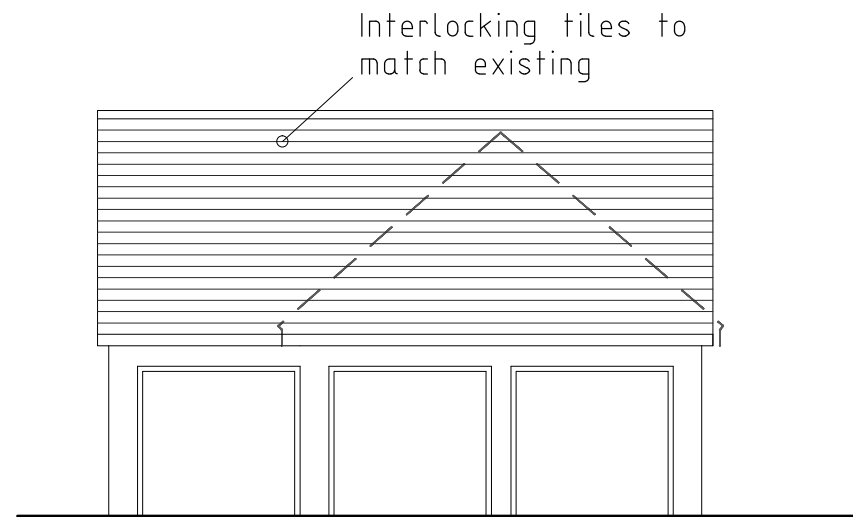


East Elevation 1 :100
Garage

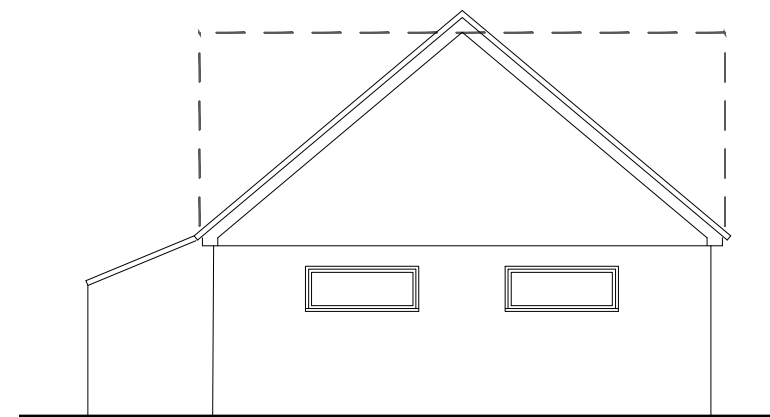


South Elevation 1 :100
Garage

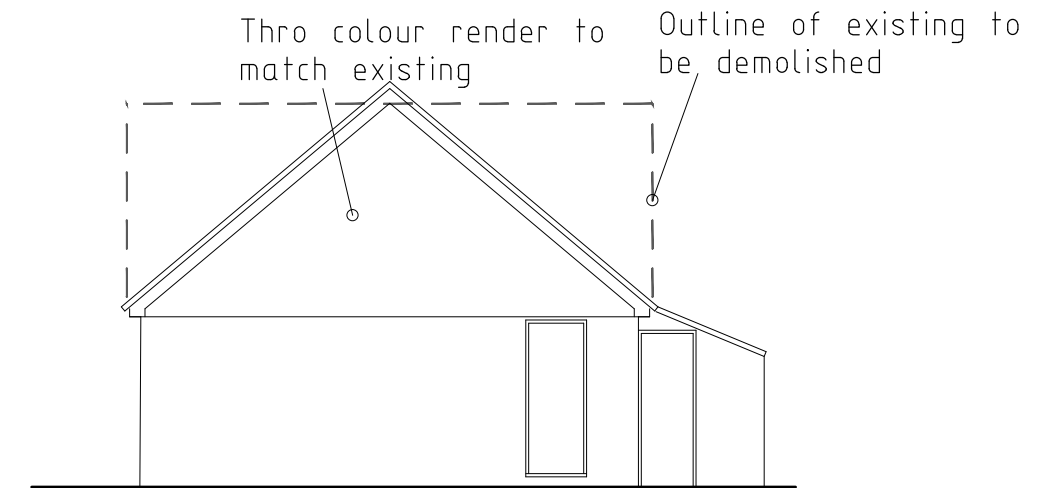

North Elevation 1 :100
Garage

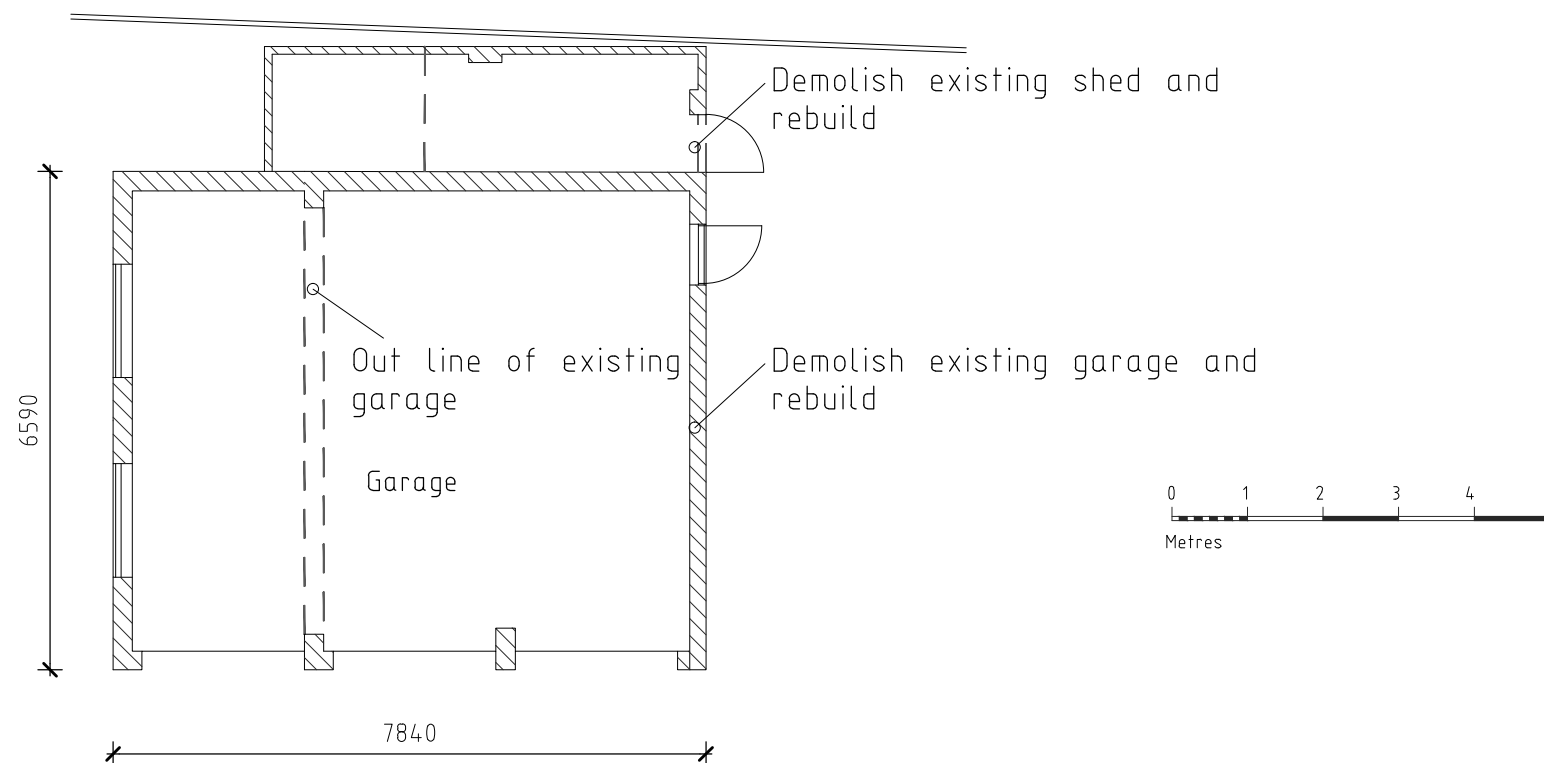

Plan 1 :100
Garage

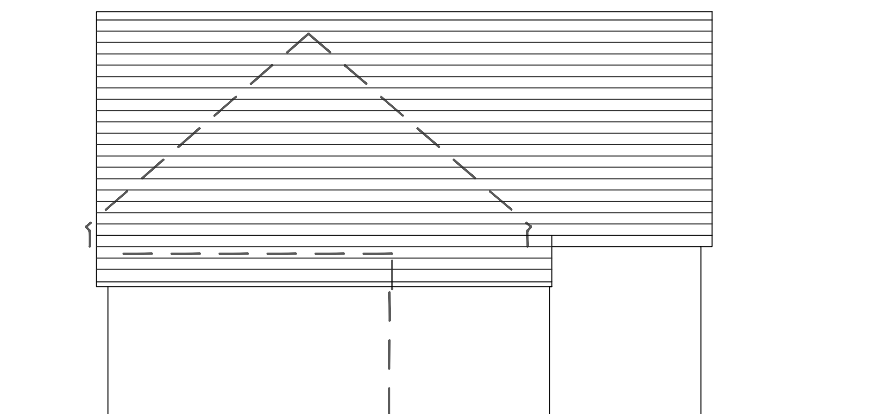

West Elevation 1 :100
Garage