

The drawings, information and data recorded in this document ("the information") is the property of Paul Basham Associates. This document and the information are solely for the use of the authorised recipient and this document may not be used, copied or reproduced in whole or part for any purposes other than which it was supplied by Paul Basham Associates. Paul Basham Associates makes no representation, undertakes no duty and accepts no responsibilities to any third party who may use or rely upon this document or the information.

GENERAL NOTES

- THIS DRAWING IS INTENDED TO BE READ IN CONJUNCTION WITH ALL RELEVANT ARCHITECTS, ENGINEERS, SERVICES AND SPECIALIST DRAWINGS, DETAILS AND SPECIFICATIONS.
- ANY VARIATIONS OR DISCREPANCIES BETWEEN THESE DRAWINGS IN TERMS OF DIMENSIONS OR DETAILS SHOULD BE DRAWN TO THE ATTENTION OF THE ARCHITECT AND/OR THE ENGINEER FOR CLARIFICATION.
- ALL FIGURED DIMENSIONS TO BE TAKEN IN PREFERENCE TO SCALED DIMENSIONS. DO NOT SCALE THIS DRAWING.
- PAUL BASHAM ASSOCIATES ACCEPTS NO RESPONSIBILITY FOR THE ACCURACY OF BACKGROUND INFORMATION PRODUCED BY THIRD PARTIES – THIS MUST BE TREATED AS INDICATIVE ONLY.
- THIS DRAWING SHOULD ONLY BE USED FOR CONSTRUCTION IF THE PROJECT PHASE IN THE TITLE FRAME BELOW IS SHOWN AS “CONSTRUCTION”. PAUL BASHAM ASSOCIATES TAKE NO RESPONSIBILITY FOR CONSTRUCTION WORKS UNDERTAKEN TO DRAWINGS WHICH ARE NOT MARKED UNDER THIS PHASE.
- VISIBILITY SPLAYS ARE BASED ON 85TH PERCENTILE SPEEDS OF 54.6MPH WESTBOUND AND 51.2MPH EASTBOUND FROM 2 X 7-DAY ATC SURVEYS UNDERTAKEN ALONG THE A4130.

KEY


- 2M ABOVE GROUND
- VERTICAL VISIBILITY FROM 1.05 EYE HEIGHT TO 0.6M ABOVE GROUND
- GROUND LEVEL




PRELIMINARY

DRAWING/DESIGN IS STILL 'IN DEVELOPMENT'
YOU ARE ADVISED TO MAKE DUE ALLOWANCE

P01	FIRST ISSUE		31.10.25	LEJ	IDR
Rev	Description		Date	By	App'd
Date Created		Drawn By	Approved By		Suitability Code
31.10.25		LEJ	IDR		-
PBA Project Number			Scale		
538.0015			1:1000 (AT A3)		
PBA Drawing No:				Revision	
538.0015-0006				P01	

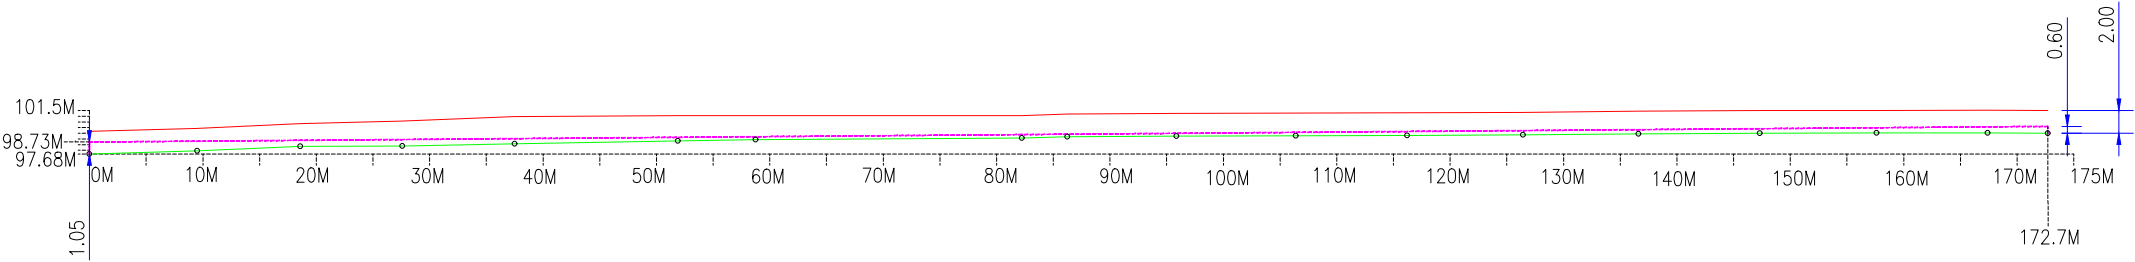

VERTICAL VISIBILITY SPLAY (PRIMARY DIRECTION)

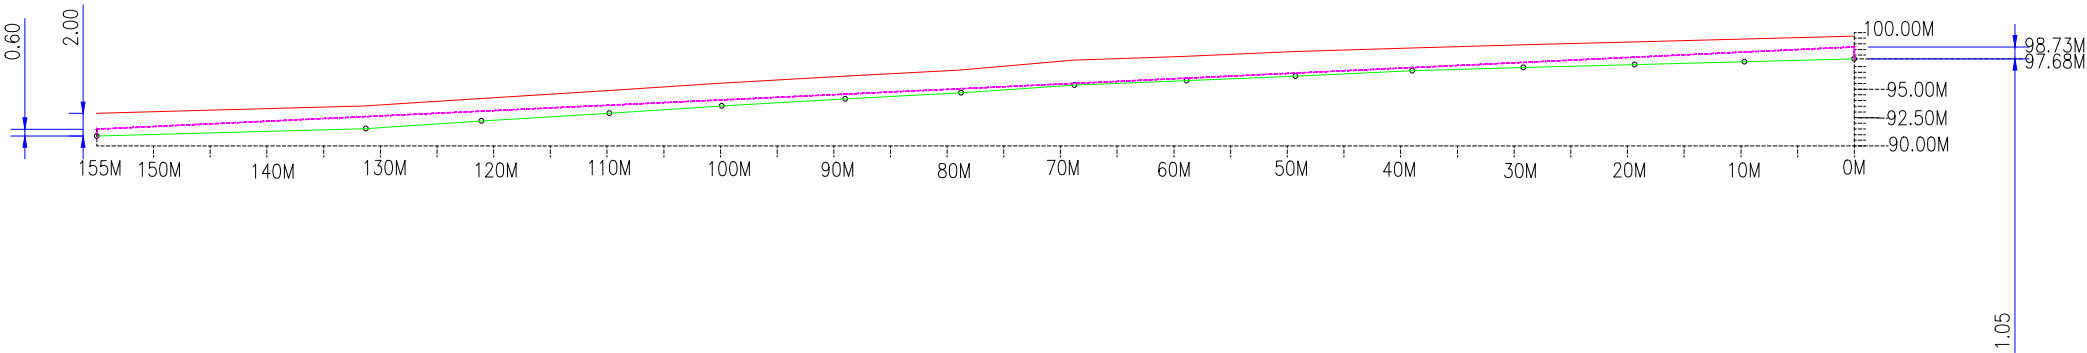

VERTICAL VISIBILITY SPLAY (SECONDARY DIRECTION)

Project Name UPPER CULHAM FARM, HENLEY	Title VERTICAL VISIBILITY ASSESSMENT	paulbasham associates Paul Basham Associates Ltd The Lambourn, Wyndyke Furlong, Abingdon, Oxfordshire, OX14 1UJ 01235 352150 info@paulbashamassociates.com www.paulbashamassociates.com	Client DSSEQUINE	Date Created 31.10.25 PBA Project Number 538.0015	Drawn By LEJ PBA Drawing No: 538.0015-0006	Approved By IDR Scale 1:1000 (AT A3)	Suitability Code - Revision P01
Project Phase PRELIMINARY							