Location Plan

Site Address: **30, Shipridge Drive, Spencers Wood, RG7 1TL**

PlanningPortal

Date Produced: **12-Oct-2026**

Scale: **1:1250 @A3**

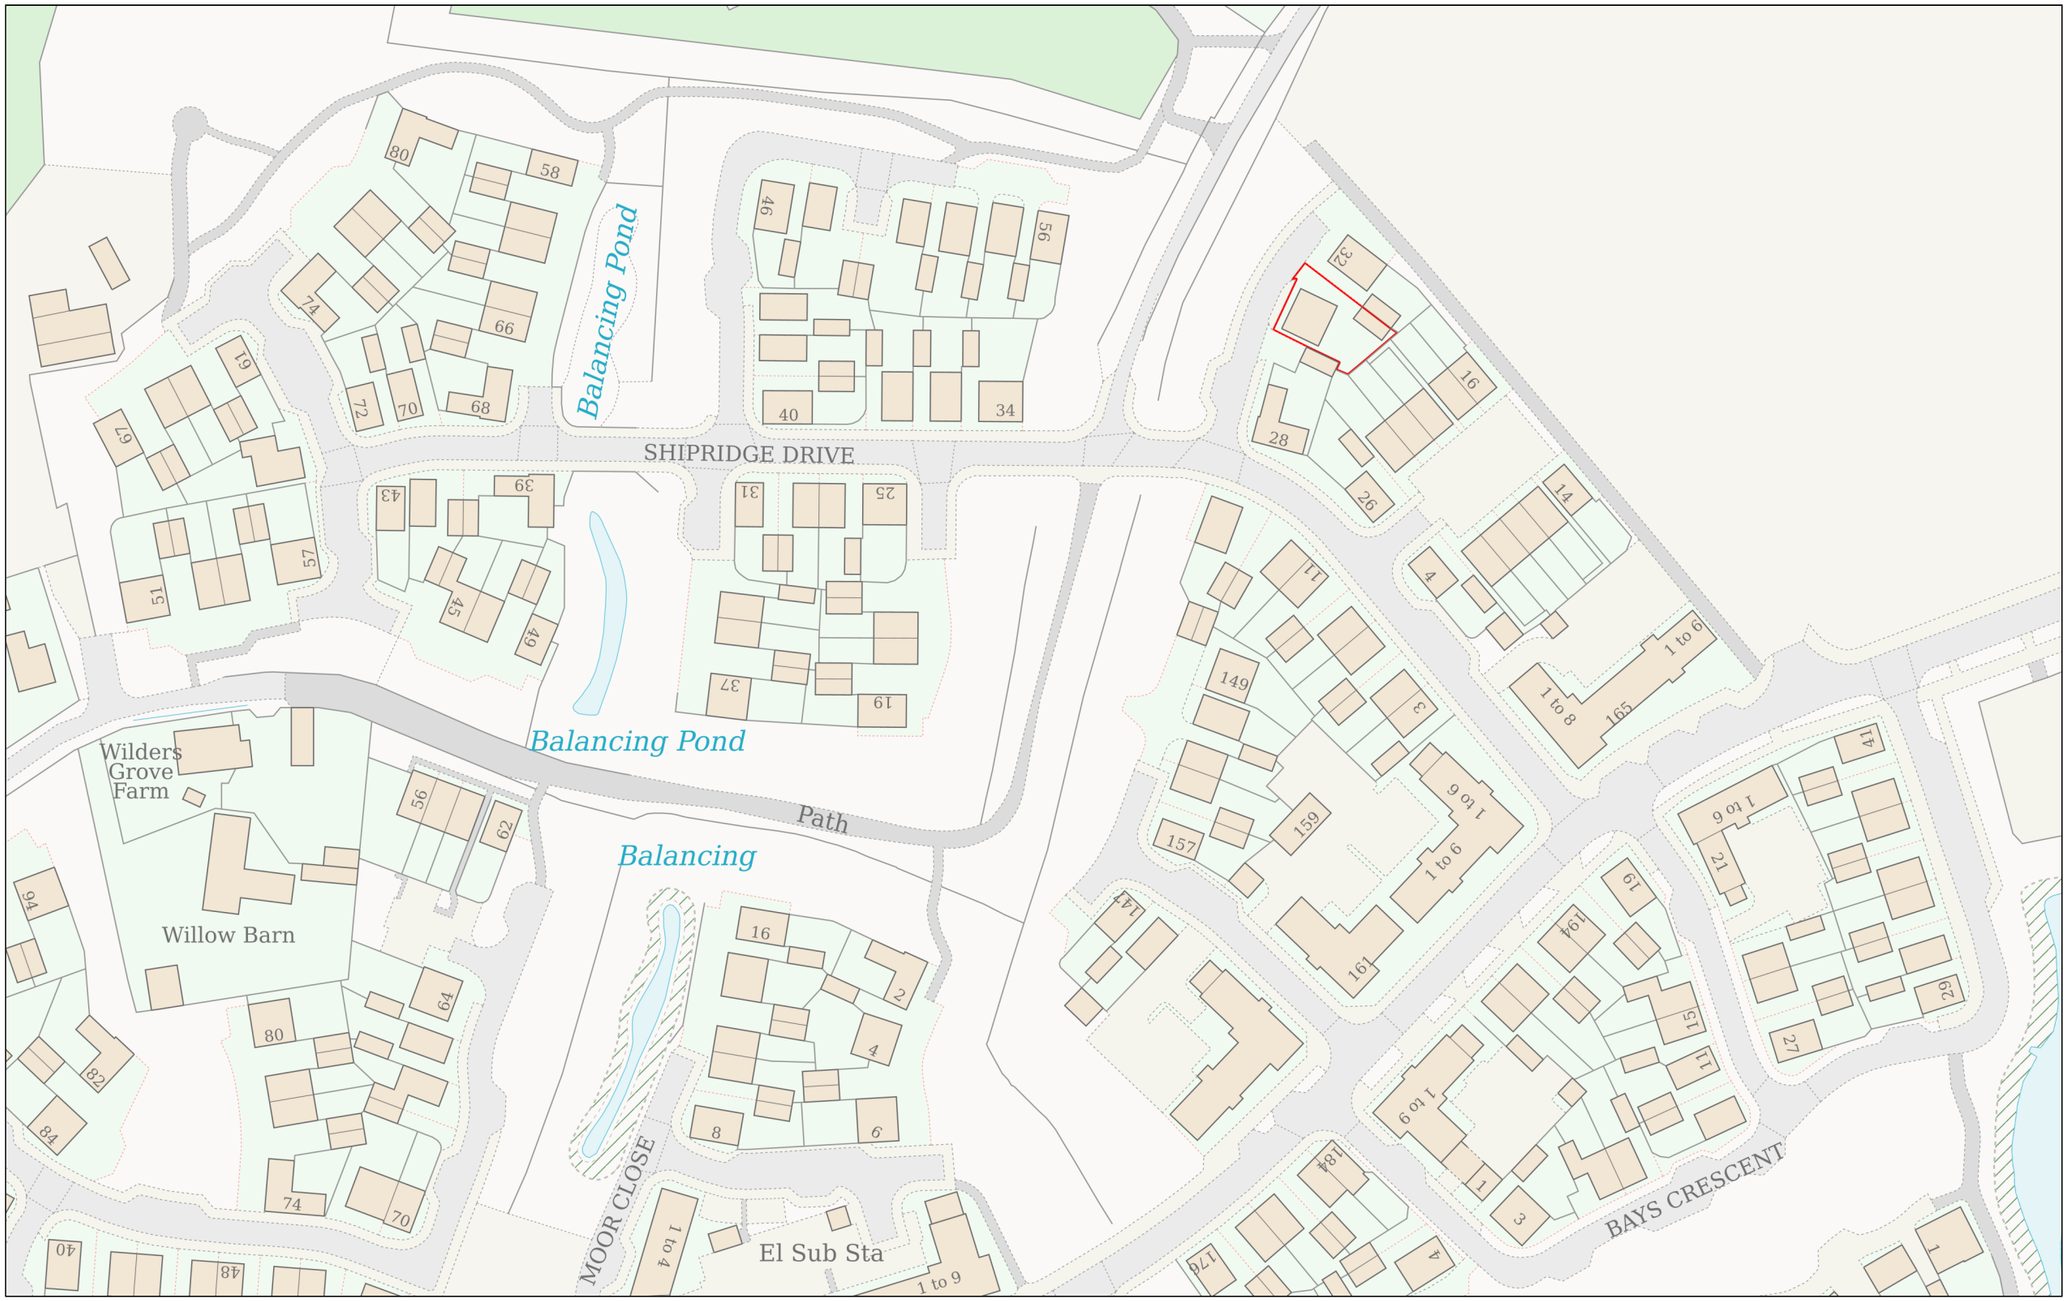

N

Planning Portal Reference: **PP-15234575v1**

0 50

Metres

Powered By TerraQuest

© Crown copyright and database rights 2026 OS 100042766