




DAVID LLOYD CLUBS | READING

PROPOSED MATERIALS OF EXTERNAL SURFACES

25219 | I-PL-01 | 2026/10/05 | REV A

DAVID LLOYD
— CLUBS —

Hadfield Cawkwell Davidson

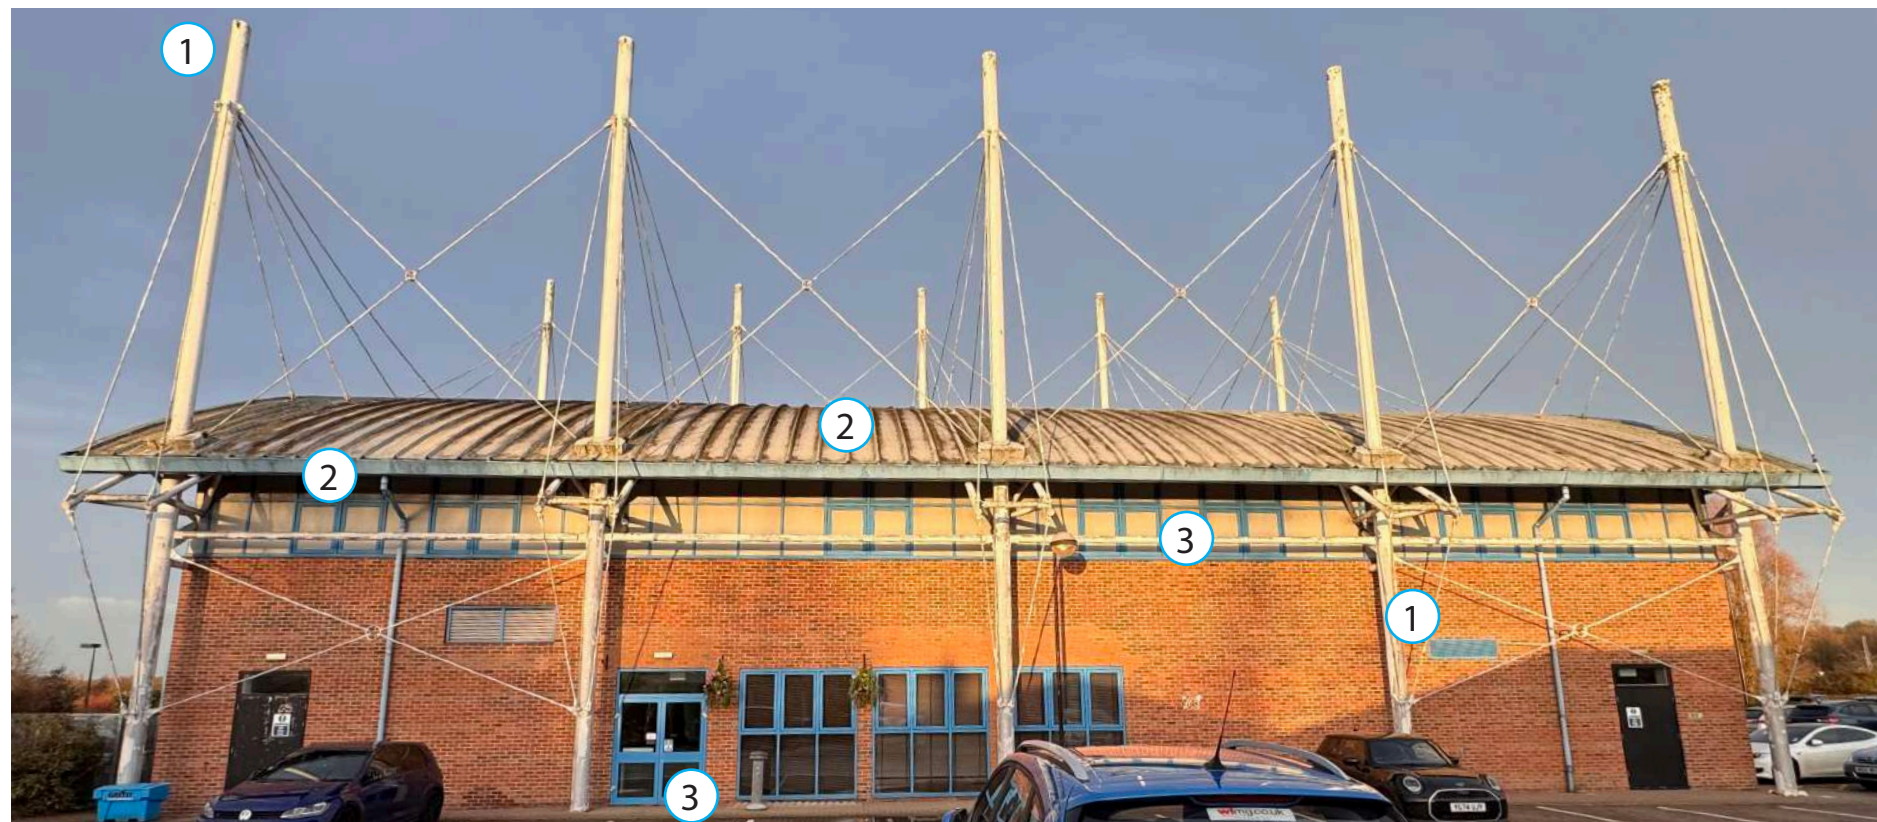

KEY

- ① Existing exposed metal structure
- ② Curved roof and fascia boards
- ③ Blue glazing / door framework and framed panels
- ④ Entrance signage
- ⑤ Entrance wall to be overclad to match extension
- ⑥ Replace entrance paving with resin, landscaping and new lighting.

Fig. 1 Existing Side Elevation

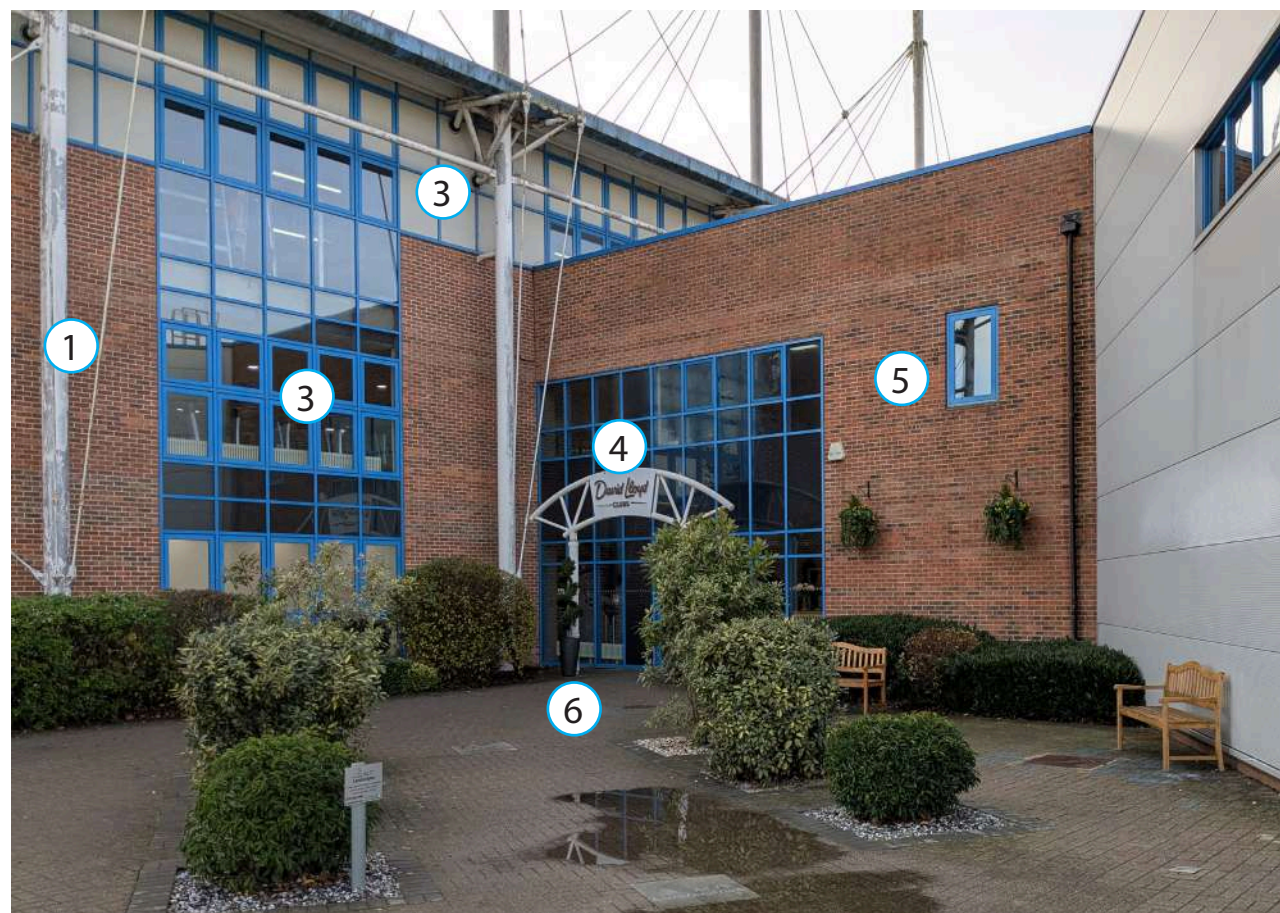


Fig. 2 Existing Entrance



Fig. 3 Existing Gable

EXTERNAL AREAS | PROPOSED WORKS TO EXISTING SHELL

DAVID LLOYD CLUBS | READING PROPOSED EXTERNAL MATERIALS | 25219 | 2026/10/05 | REV A

DAVID LLOYD
— CLUBS —

Hadfield Cawkwell Davidson

VIEO CLADDING PANELS

5

COLOUR:
COLORCOAT PRISMA,
ARIANA

FASCIAS, FLASHING, RWP

1 2 3 4

COLOUR:
TARPAULIN GREY RAL 7010


FACING BRICKS :
EXISTING BRICK

EXISTING WALL CLADDING


STANDING SEAM ROOF
STUCCO FINISH

6



RESIN
COTSWOLD
RESINMILL.CO.UK

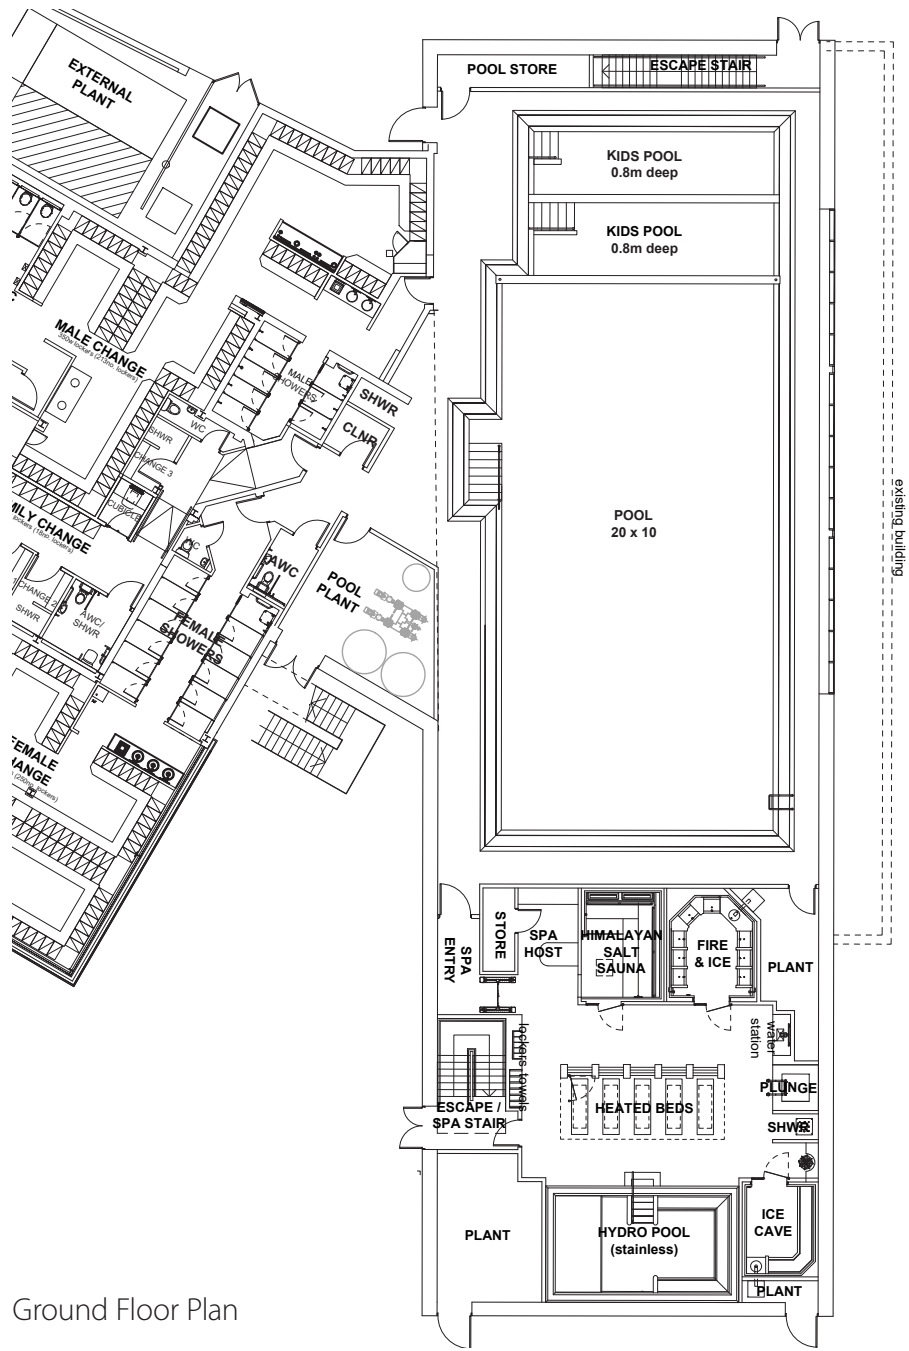


Ground Floor Plan

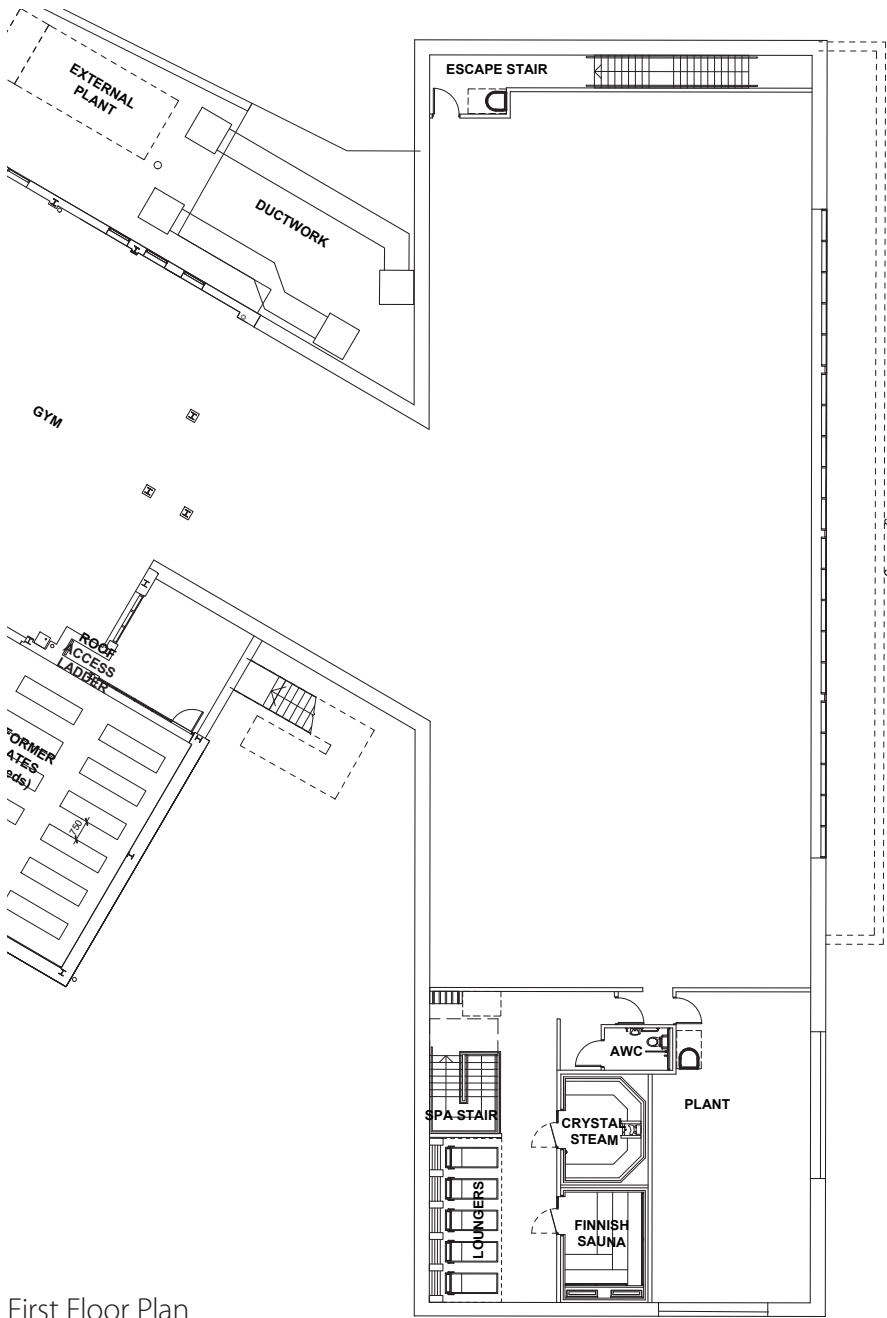


First Floor Plan

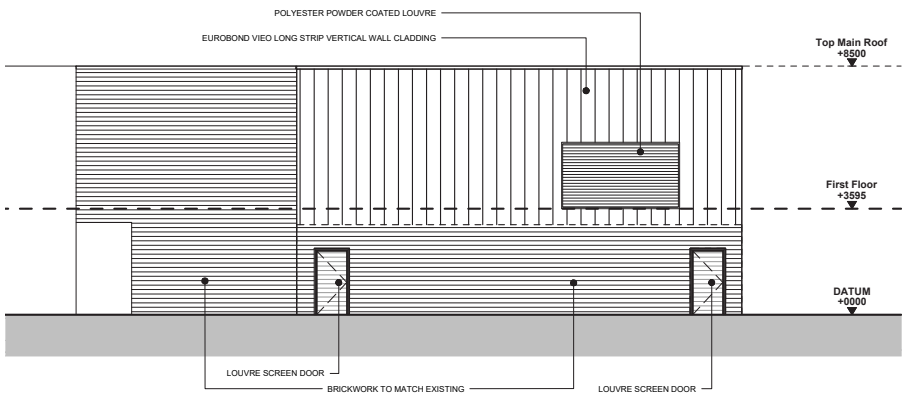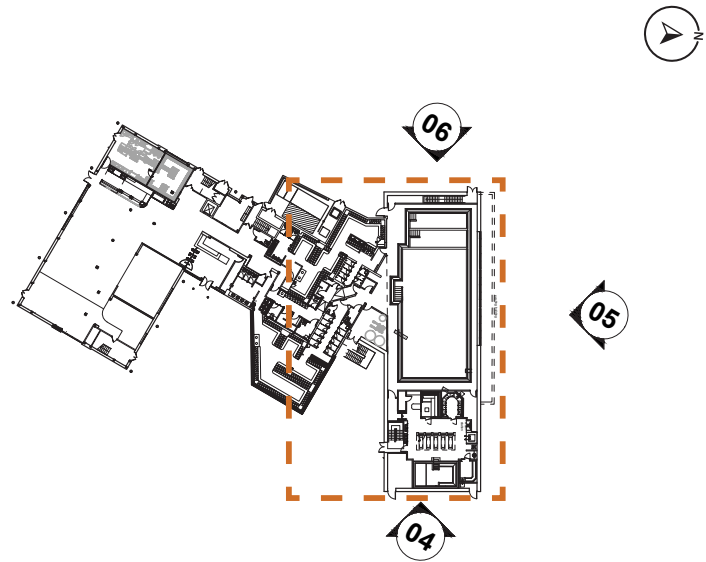

Elevation 04

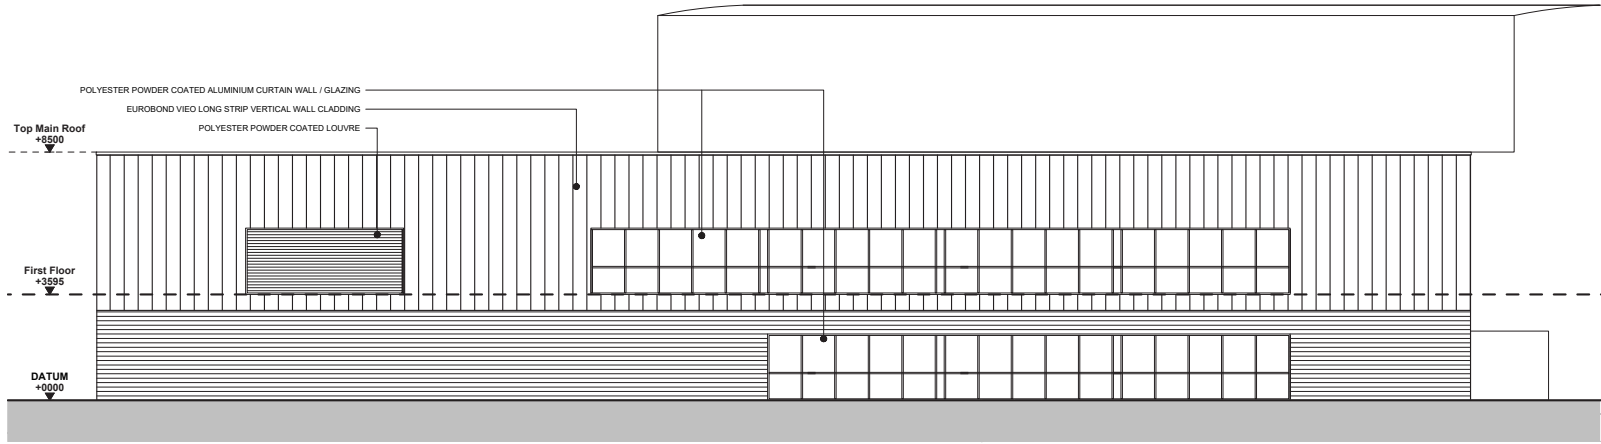

Elevation 05

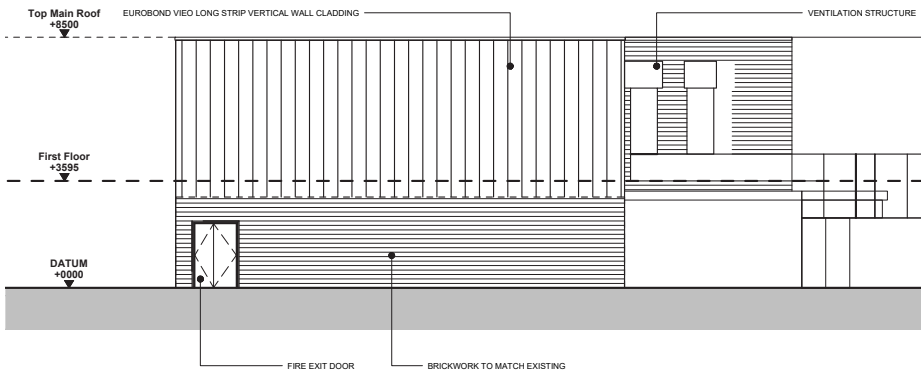


Elevation 06

EXTERNAL AREAS | BUILDING EXTENSION ELEVATIONS

DAVID LLOYD CLUBS | READING PROPOSED EXTERNAL MATERIALS | 25219 | 2026/10/05 | REV A

DAVID LLOYD
— CLUBS —

Hadfield Cawkwell Davidson

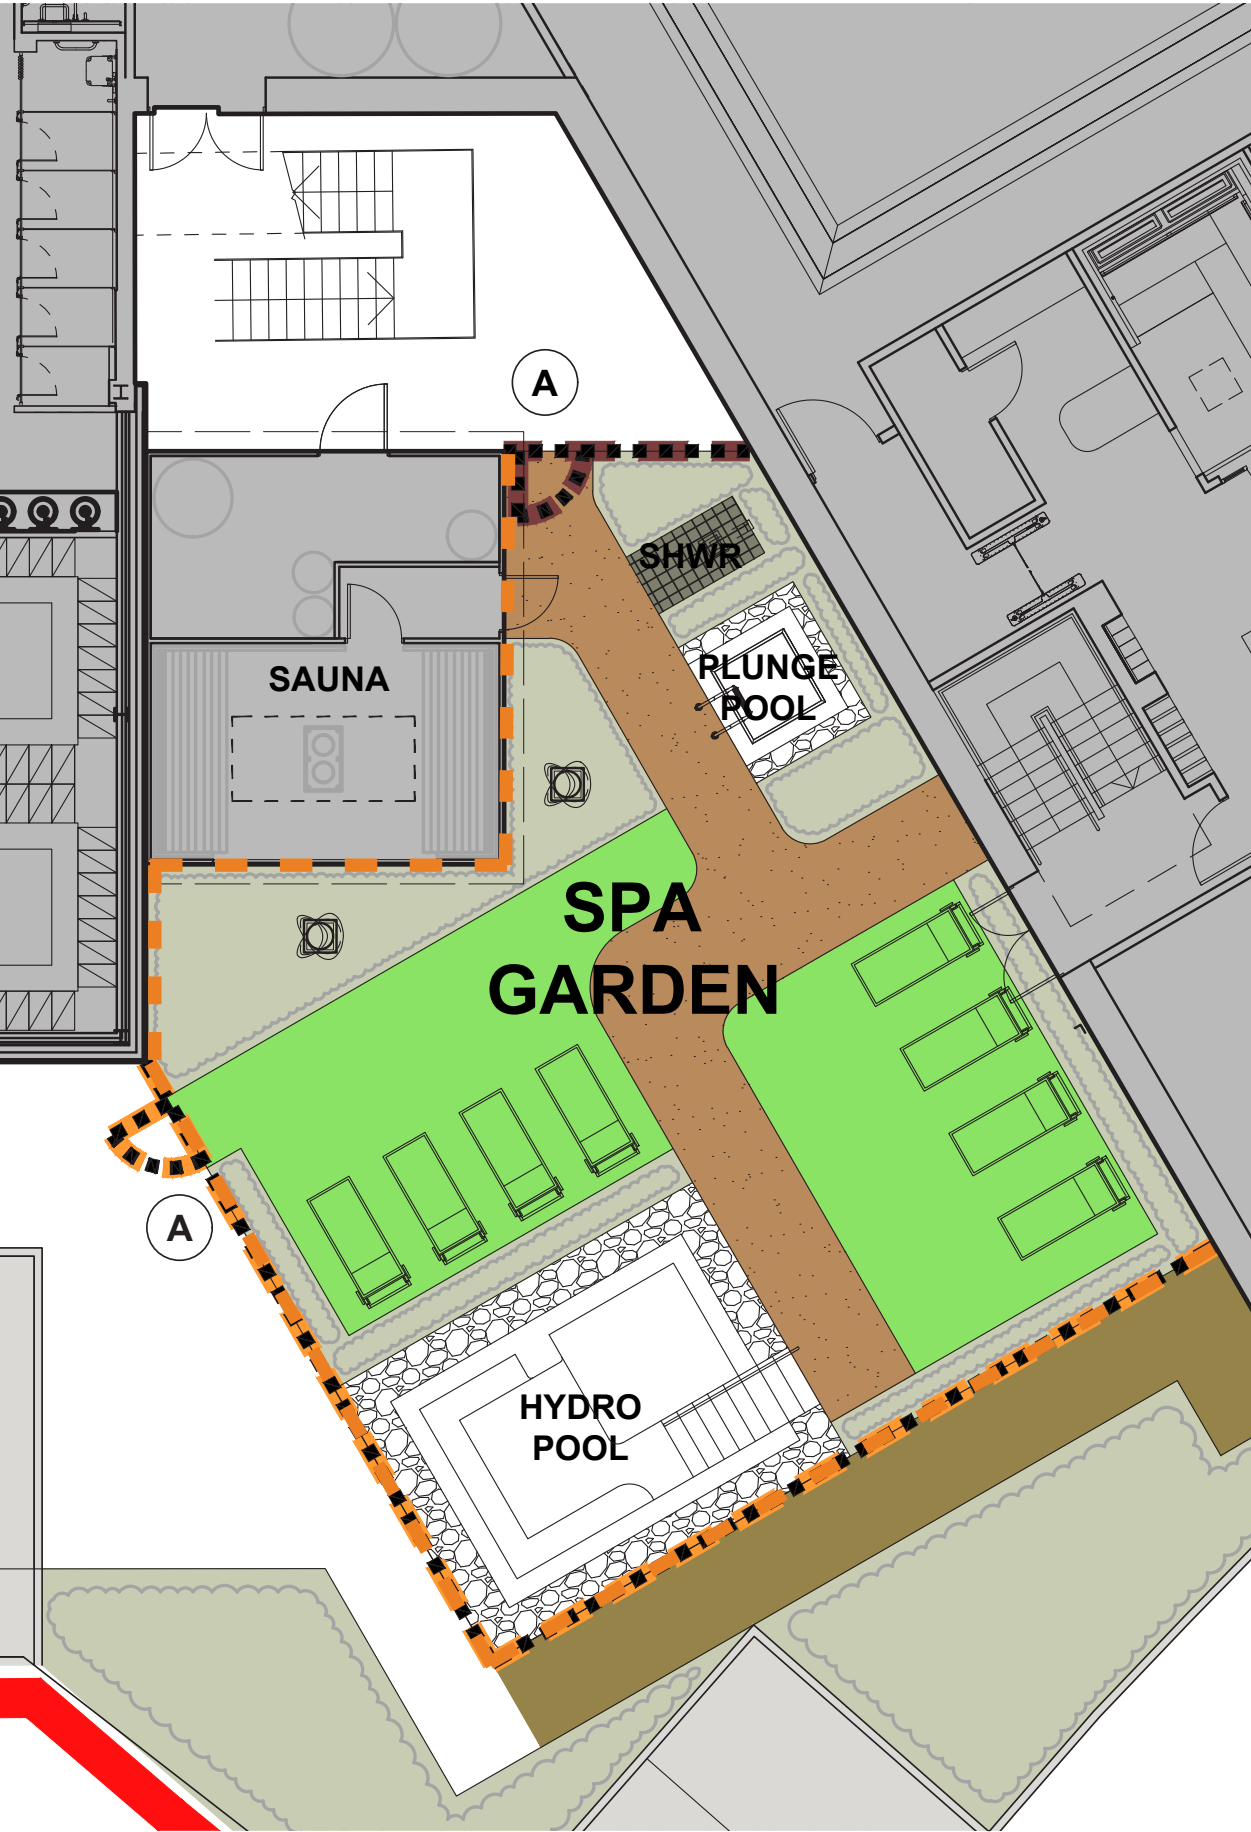

MATERIALS KEY

- Footpath paving**
To match existing
- Soft landscaping**
- Artificial grass**
TigerTurf, Finesse 26mm
- Resin bonded gravel**
'Cappuccino' by the Resin Mill Ltd

External Tiling
Atlas Concorde, Block Grigio 600x600.
Laid on external grade screed, screed laid to fall to slot drain and tanked with Ardex S7 plus prior to tiling

FENCING KEY

- 2m High Fencing**
Both sides - Horizontal Thermo Radiata Pine, Knot/Defect free, profile BB11.
- 2m High Fencing**
Spa side / external side of plant compound - Horizontal Thermo Radiata Pine, Knot/Defect free, profile BB11.

Spa garden escape gate
1100mm clear width, self closing, push pad with external key access

