


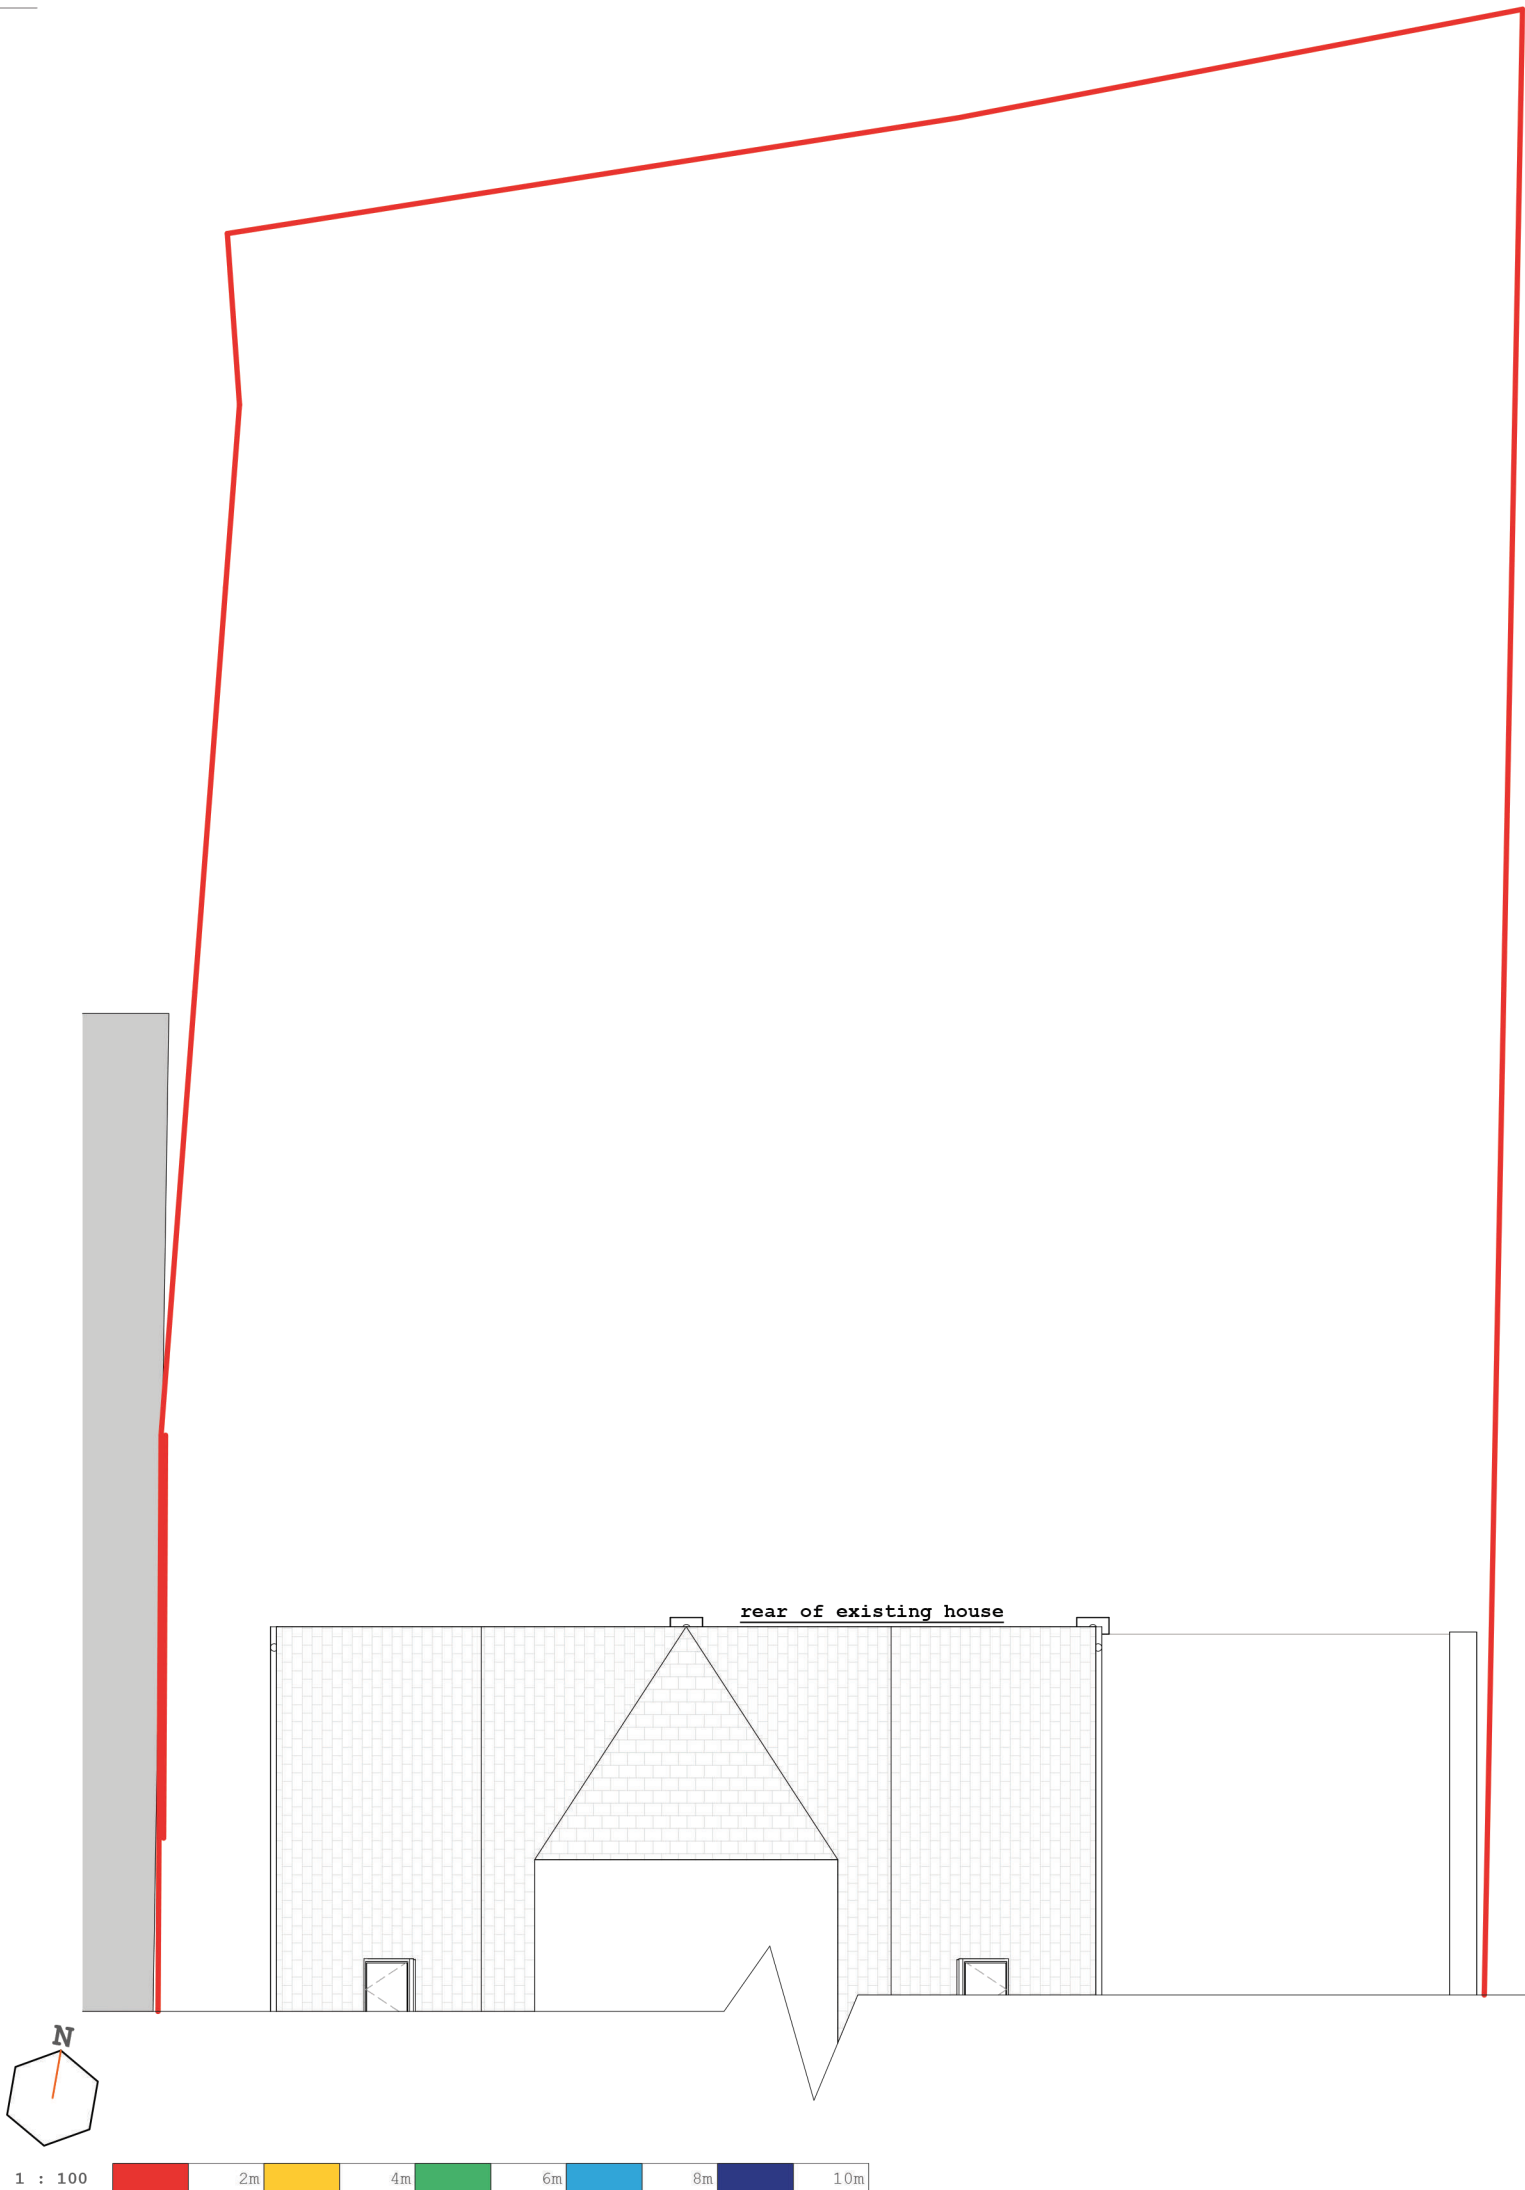

 Collaborating with: David Holden			Project: 3 Copse Mead Woodley, Reading, RG5 4RP Drawing: Existing Plan & Elevation		 Chartered Practice Colony Architects Ltd. The Wine Store, Brewery Court, Theale, Reading, RG7 5AJ +44 (0)118 380 0328 hello@colonyarchitects.com colonyarchitects.com
Date: July 25	Status: Planning		Drawn By: VA	Checked By: EM	
Job: 617	Drawing: 90-10	Revision: A			