


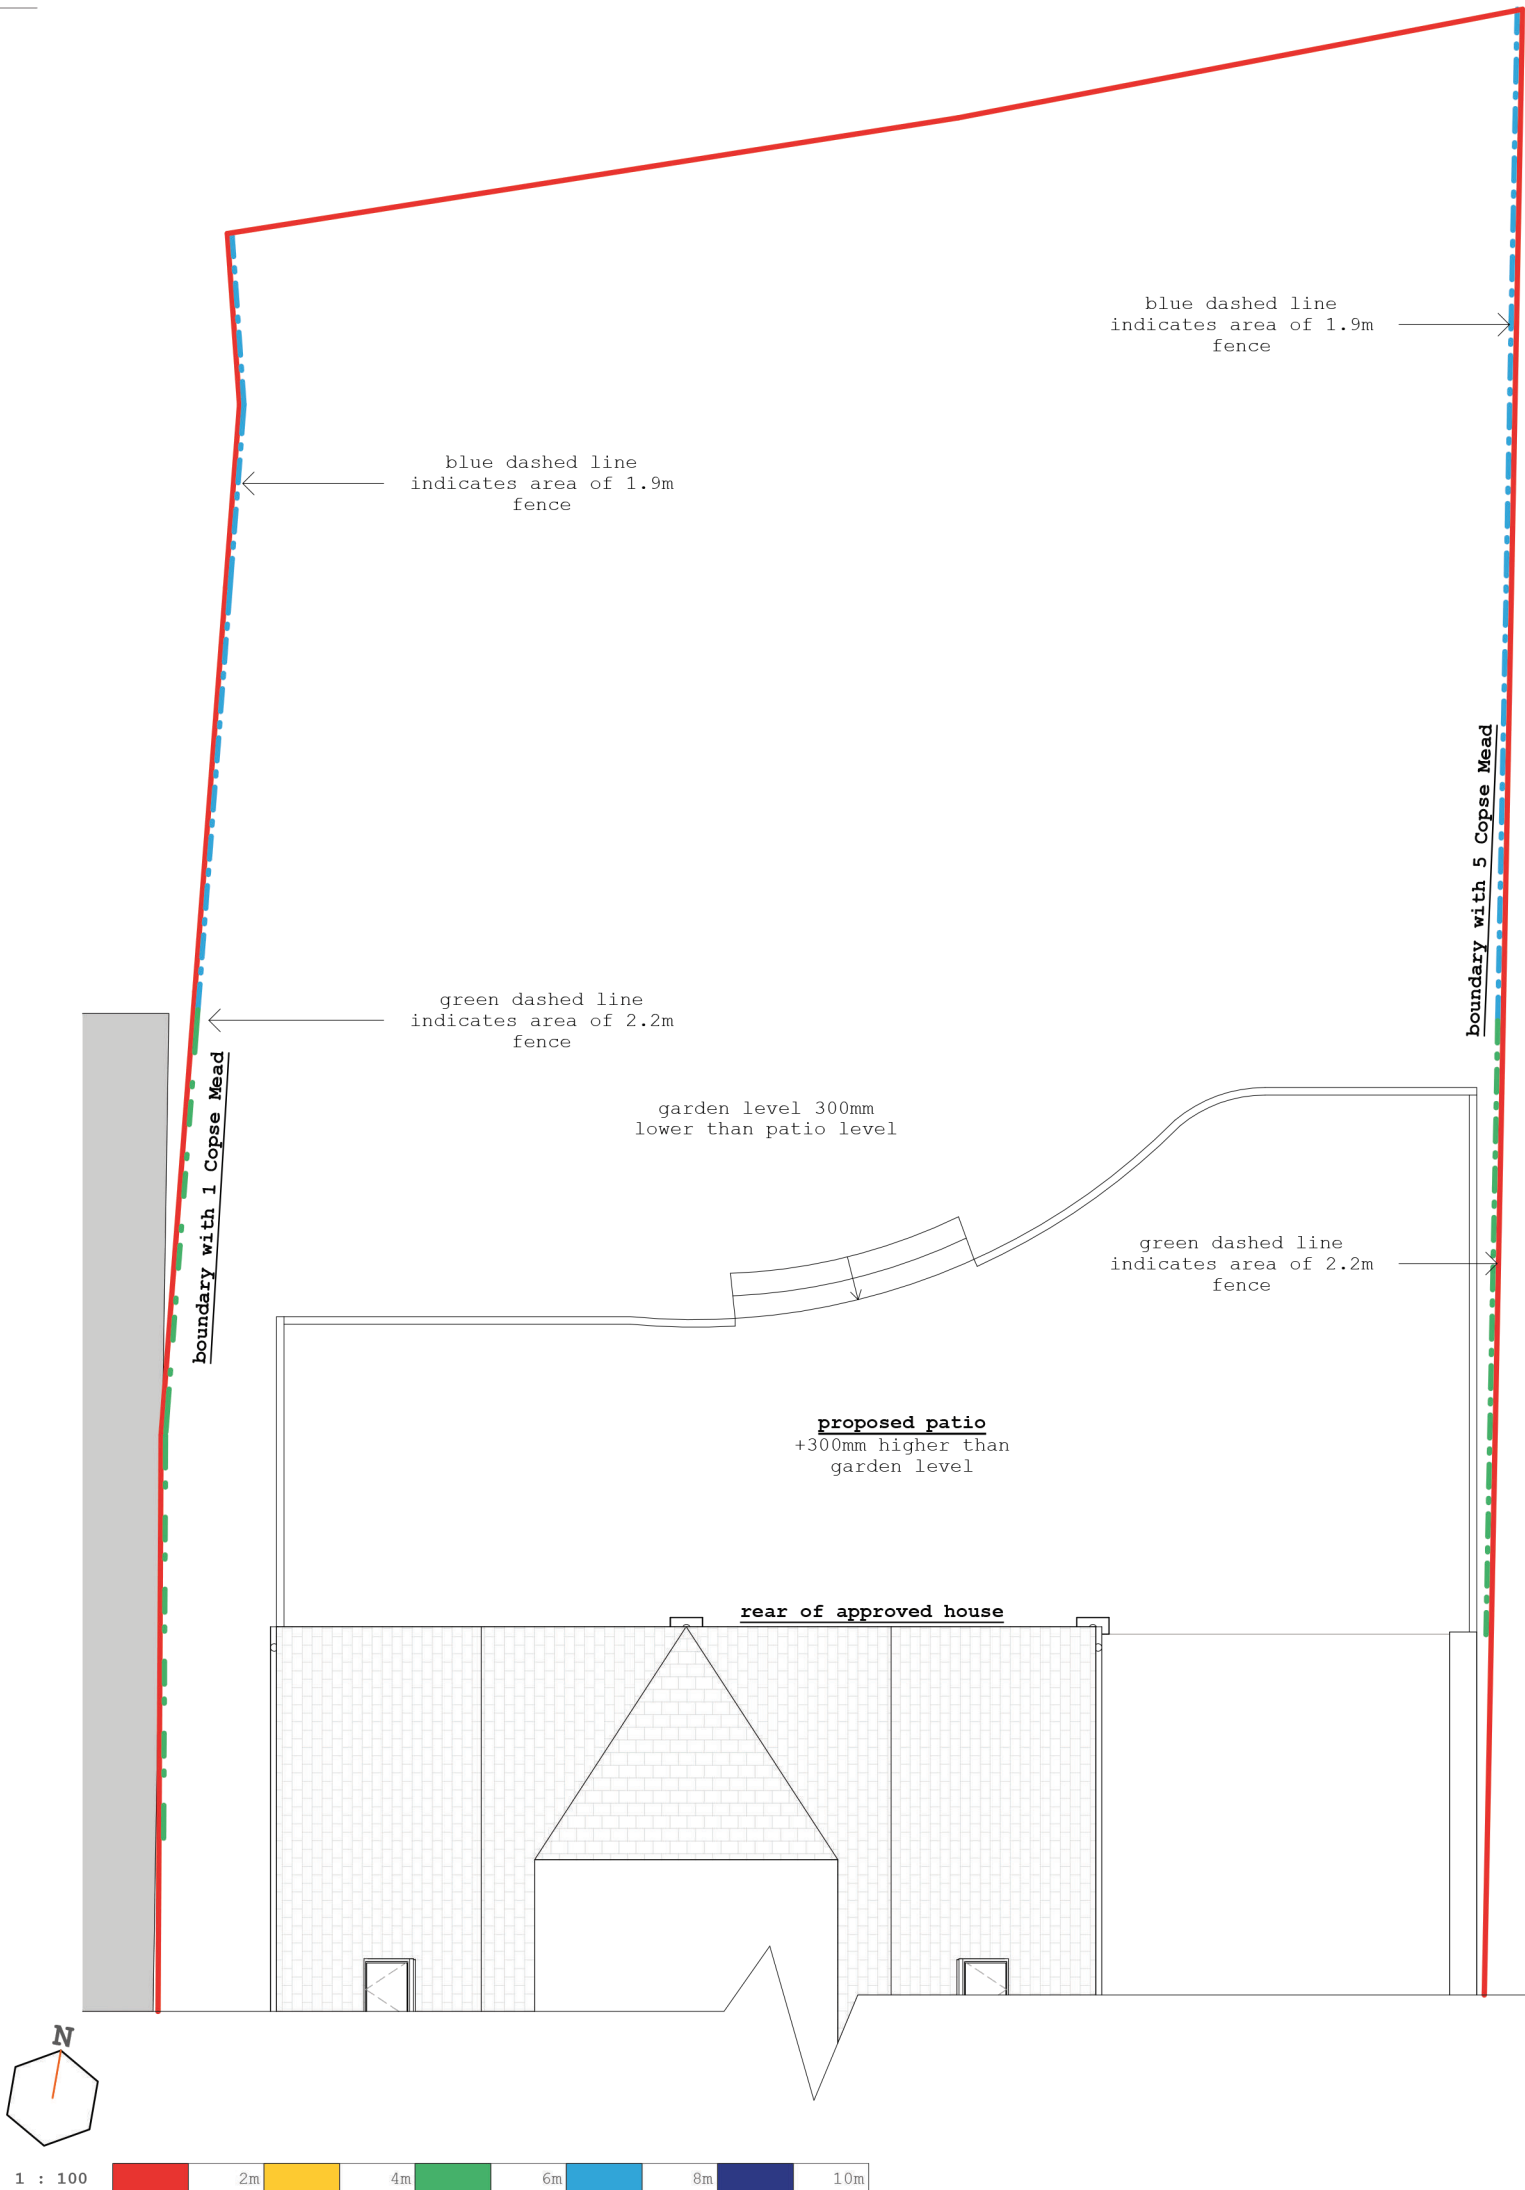

2200/1900mm(H) x 1800mm(W) x 18mm(D)
dark grey composite fence with horizontal slats.
See plan for locations of different heights

 Collaborating with: David Holden	Project: 3 Copse Mead Woodley, Reading, RG5 4RP Drawing: Landscaping - Patio Design	Date: July 25 Status: Planning	 Chartered Practice Colony Architects Ltd. The Wine Store, Brewery Court, Theale, Reading, RG7 5AJ +44 (0)118 380 0328 hello@colonyarchitects.com colonyarchitects.com	
Job: 617	Drawing: 90-00	Revision: A	Drawn By: VA	Checked By: EM