


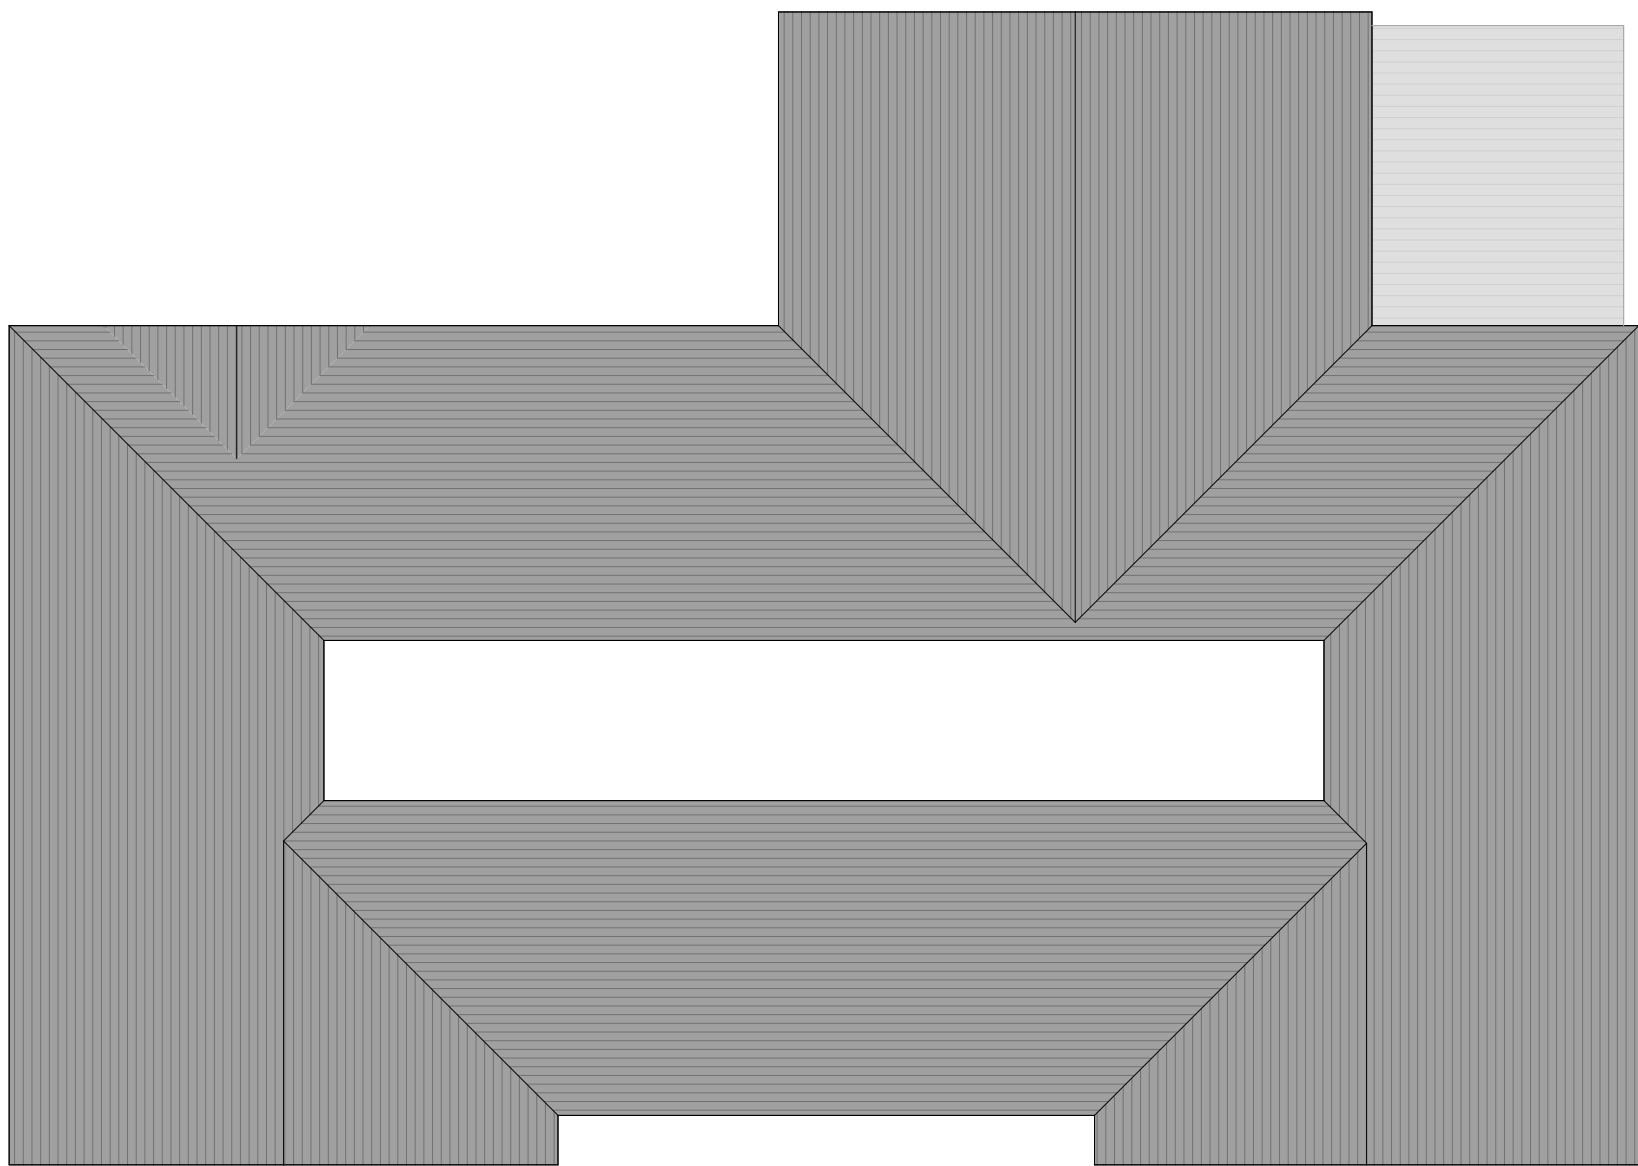

Roof Plan

1 : 100

PROJECT		CLIENT		Proposed Roof
Montana Cottage, School Hill, Wargrave, Berkshire , RG108DY,		Vitor Monteiro		
REV	Date	Job Code:	Scale (@ A3)	PL-07
	05-2025	vsw-0525	1 : 100	