





PLAN VIEW
SCALE 1:300

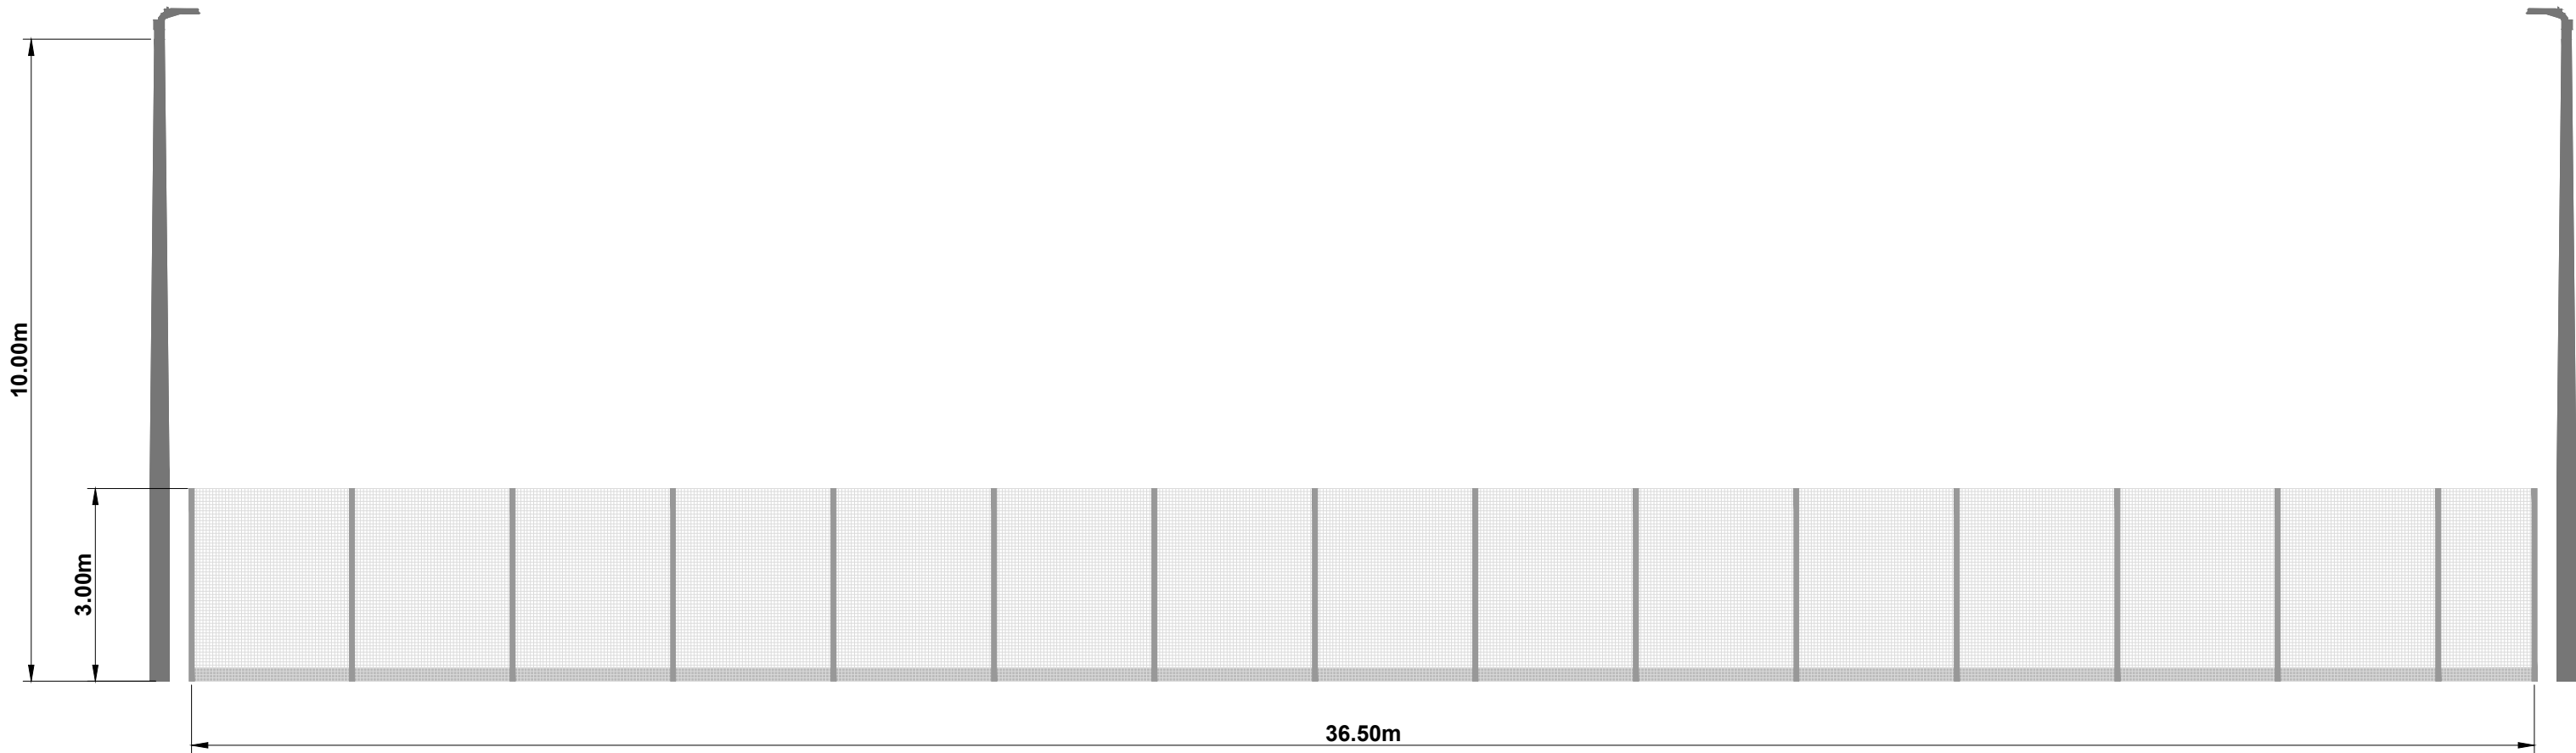

COLUMN ELEVATION - MUGA WIDTH
SCALE 1:100

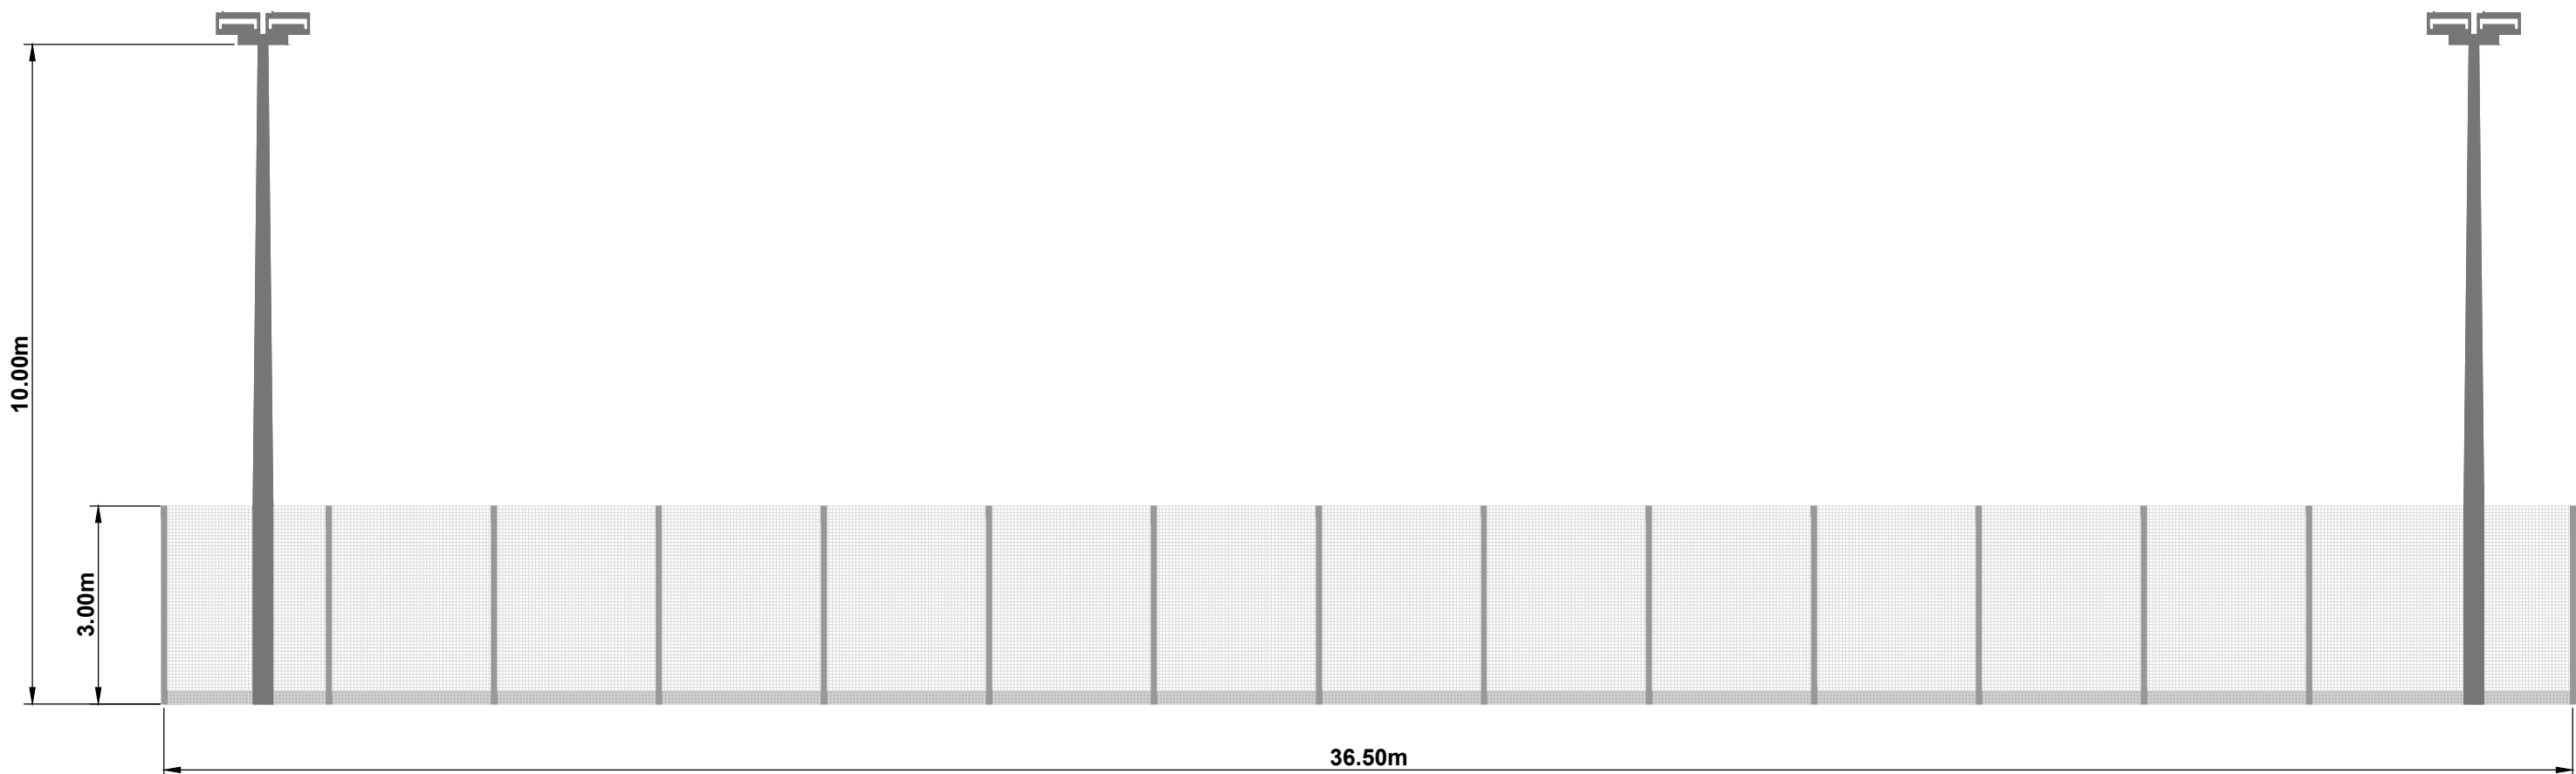


COLUMN ELEVATION - MUGA LENGTH
SCALE 1:100

CLIENT SIGNATURE: _____

DATE SIGNED: _____

NOTES / KEY: _____

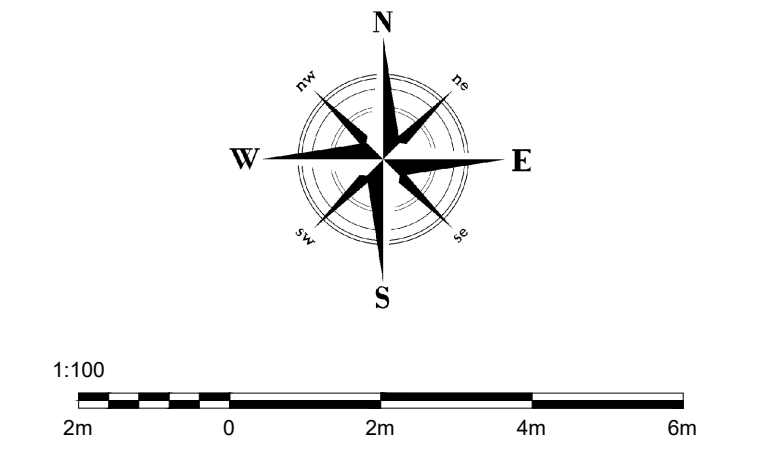

CLIENT:	DOLPHIN SCHOOL
PROJECT:	CHANGE OF EXISTING SURFACE AND LED LIGHTING INSTALLATION
LOCATION:	WALTHAM RD, HURST, RG10 0FR
DRAWING:	MUGA ELEVATIONS
REFERENCE:	NSDSL003
REVISION:	A
DATE:	03/07/25
AUTHOR:	JP
SCALE:	AS INDICATED @A1

nottssport 
Surfacing Specialists

-  NOTTS SPORT LTD, BRIDGE FARM, HOLT LANE, ASHBY MAGNA, LEICESTERSHIRE, LE17 5NJ
-  01455 883 730 (+44 1455 883 730)
-  INFO@NOTTSSPORT.COM
-  WWW.NOTTSSPORT.COM

COPYRIGHT© NOTTS SPORT LIMITED. ALL RIGHTS RESERVED. NO PART OF THIS WORK MAY BE REPRODUCED, STORED IN A RETRIEVAL SYSTEM OF ANY NATURE, OR TRANSMITTED, IN ANY FORM OR BY ANY MEANS INCLUDING PHOTOCOPYING AND RECORDING, WITHOUT THE PRIOR WRITTEN PERMISSION OF NOTTS SPORT LIMITED, THE COPYRIGHT OWNER. IF ANY UNAUTHORISED ACTS ARE CARRIED OUT IN RELATION TO THIS COPYRIGHT WORK, A CIVIL CLAIM FOR DAMAGES MAY BE MADE AND/OR A CRIMINAL PROSECUTION MAY RESULT.