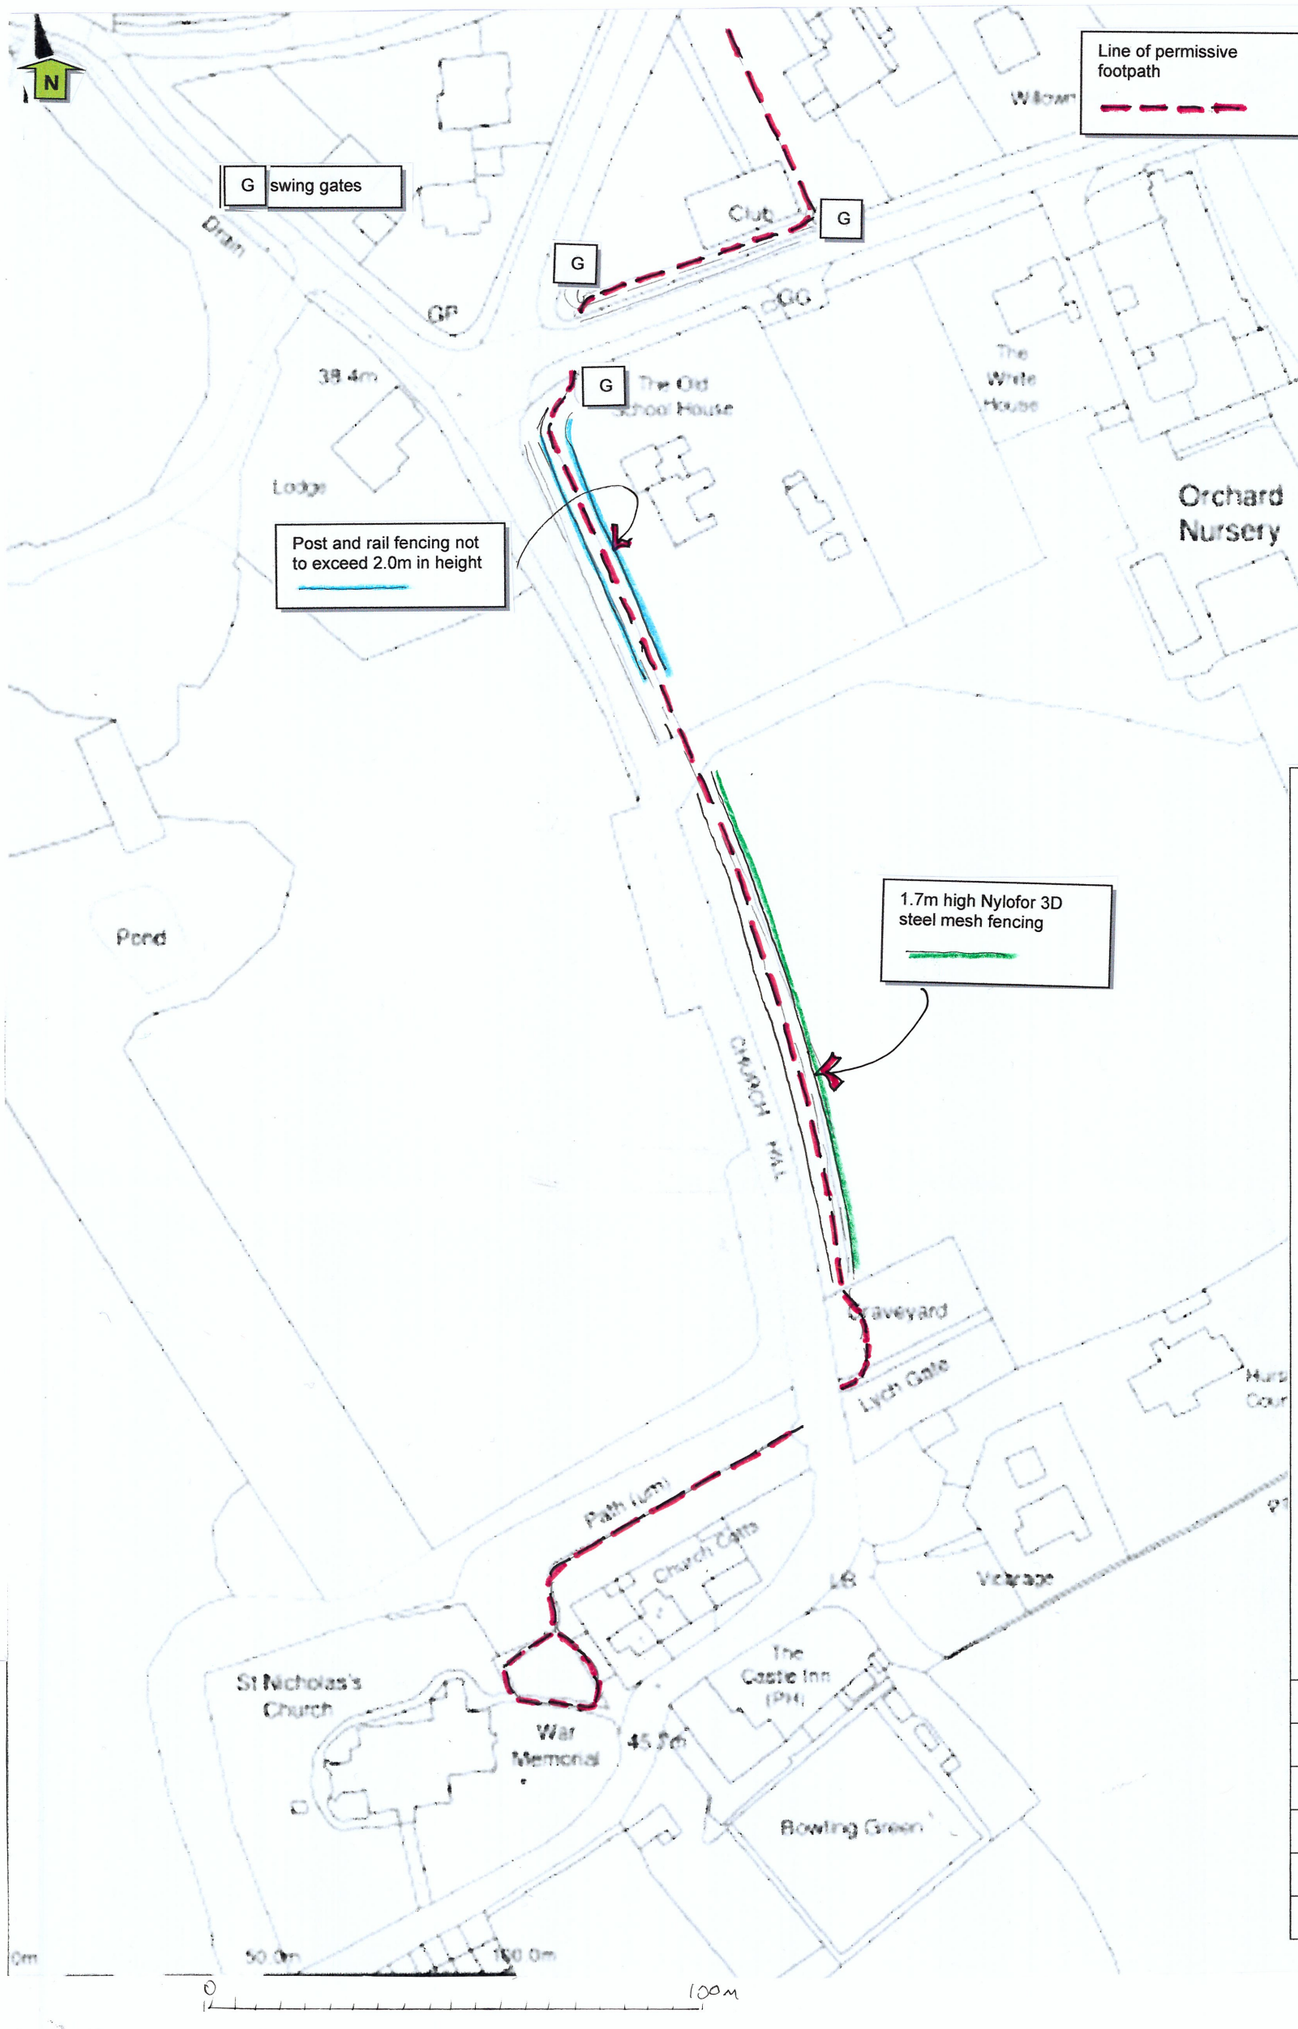

Licence number AC0000868924

Mark Leedale Planning
Chartered Town Planning Consultants

20 Hurlands Place,
Farnham,
Surrey GU9 9HX
01252 718855
markleedale4@gmail.com

Revision notes:
A
B
C

Client:
Friends of St Nicholas

Location:
Land at Church Hill, Hurst RG10 0RT

Drawing title:
Permissive footpath and fencing details

Scale:
1:1,250@A3

Date:
December 2025

Drawing number:
MLP/02