



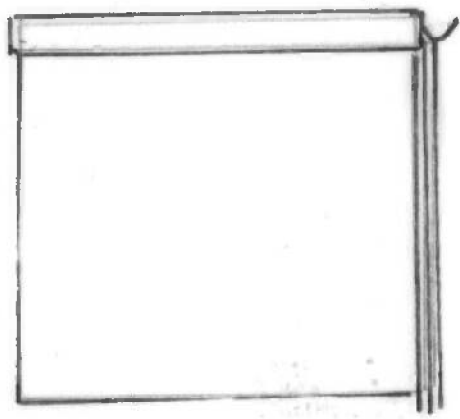


2.74
SOUTH

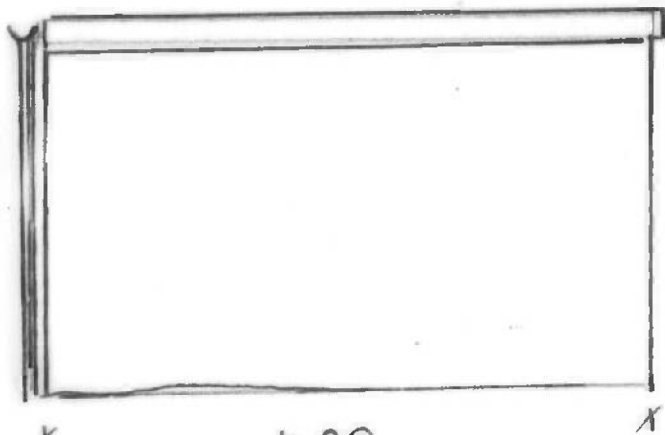


SIDE ELEVATIONS

4.00
NORTH

SCALE 1:50

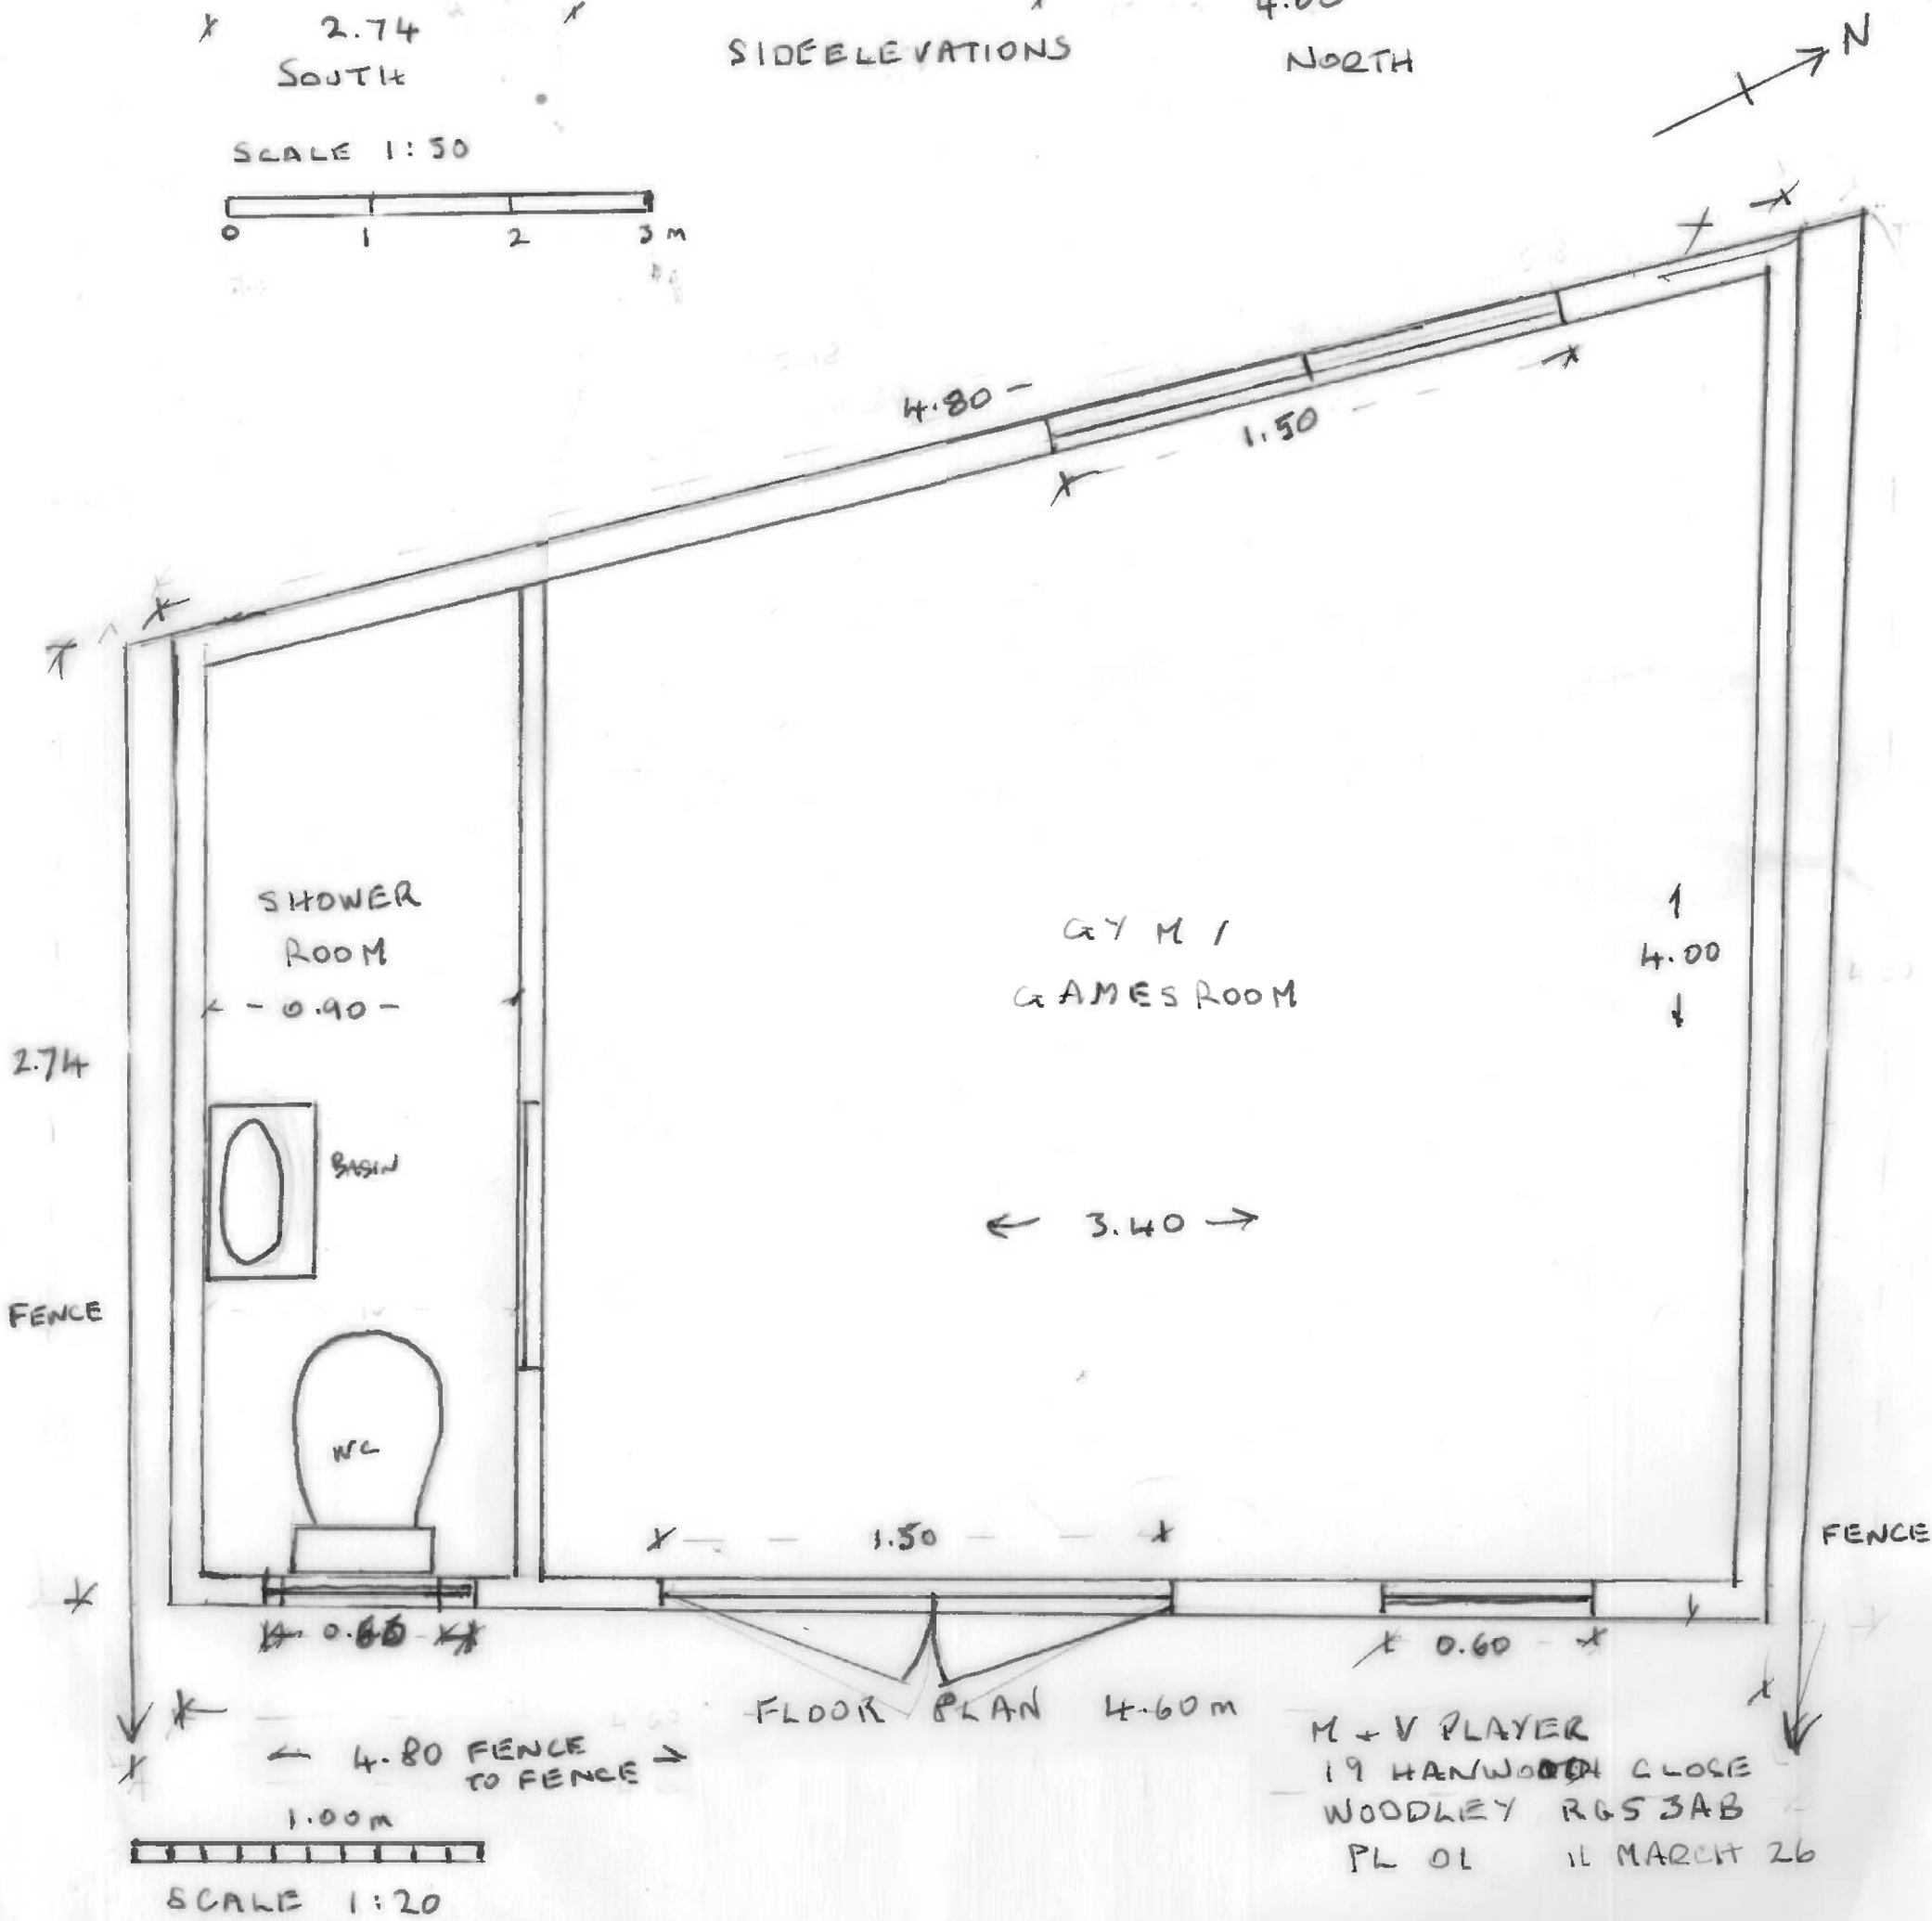


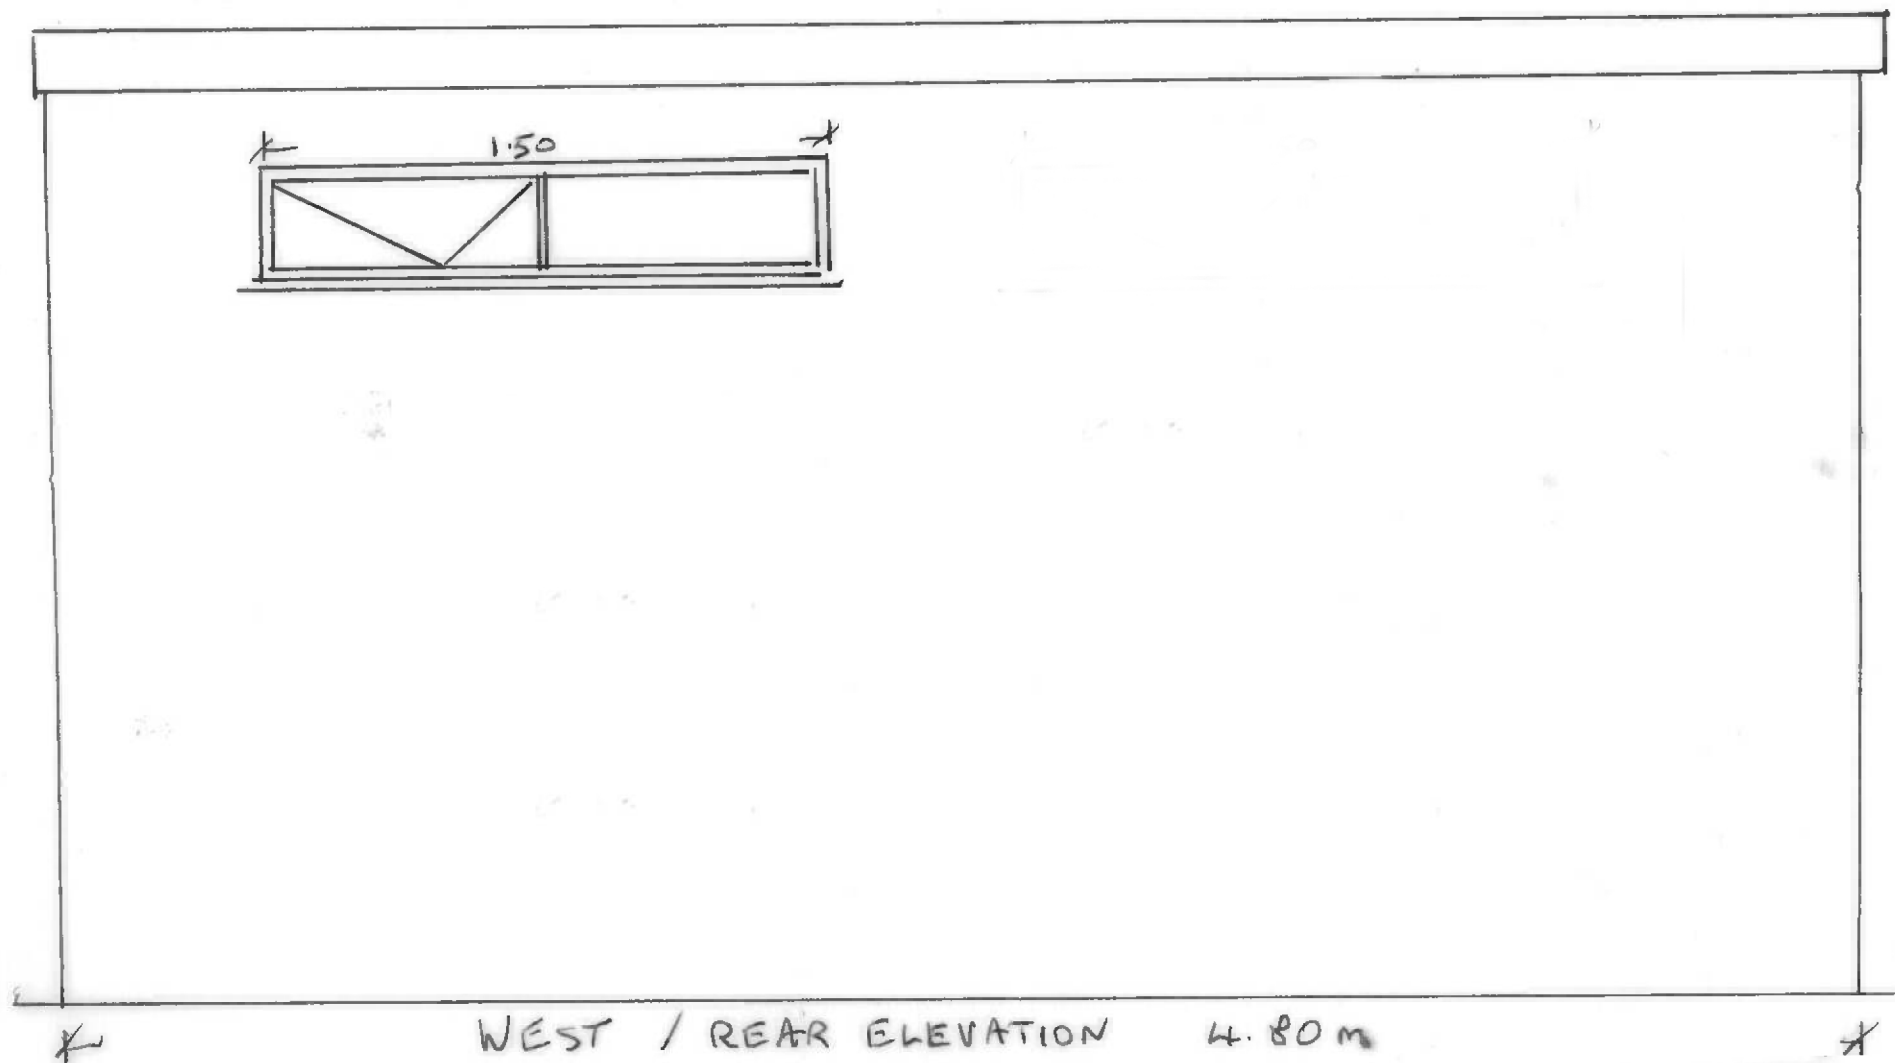

GREY
UPVC
FASCIA

BLACK
UPVC
RWP

BLACK
UPVC
GUTTER

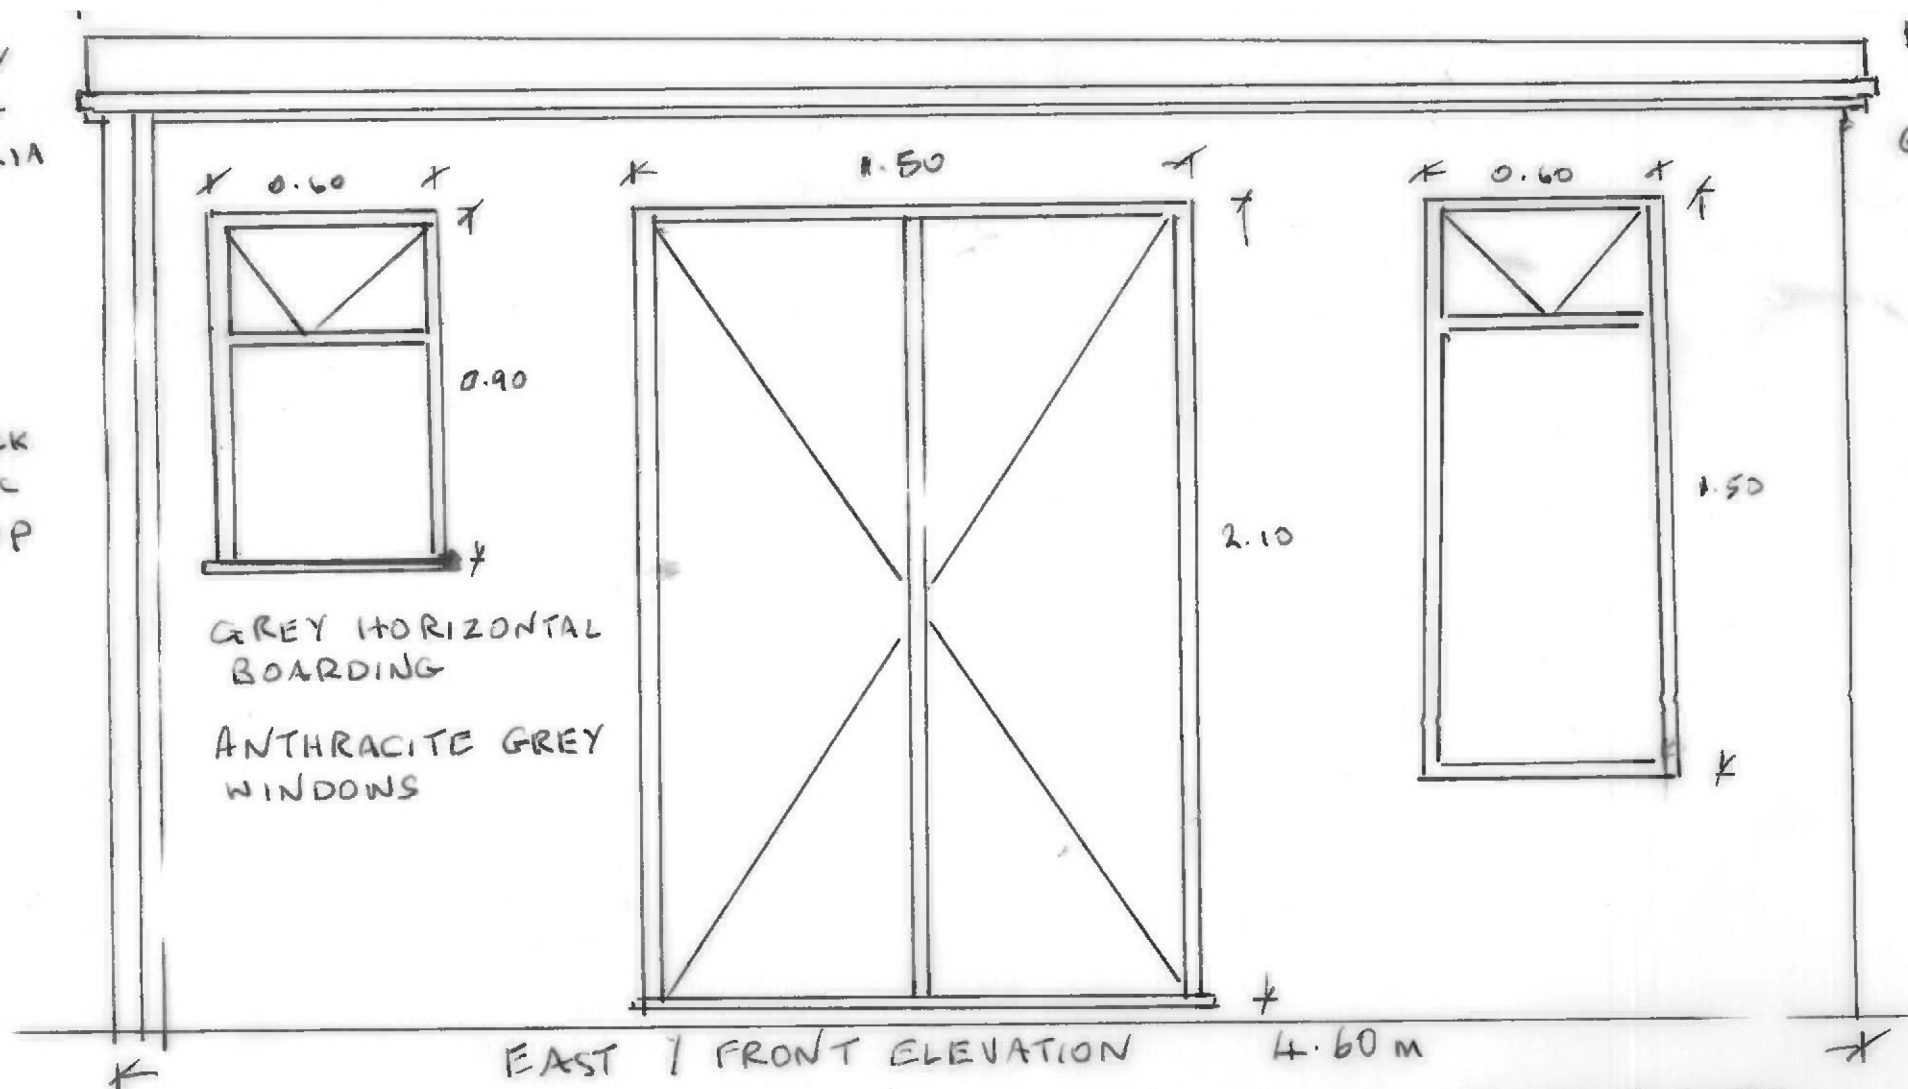

GREY HORIZONTAL
BOARDING

ANTHRACITE GREY
WINDOWS

GARDEN BEDSIT

M + V PLAYER
19 HANWOOD CLOSE
WOODLEY RG53AB

PL 02 11 MARCH 25

1.00m



SCALE BAR 1:20