


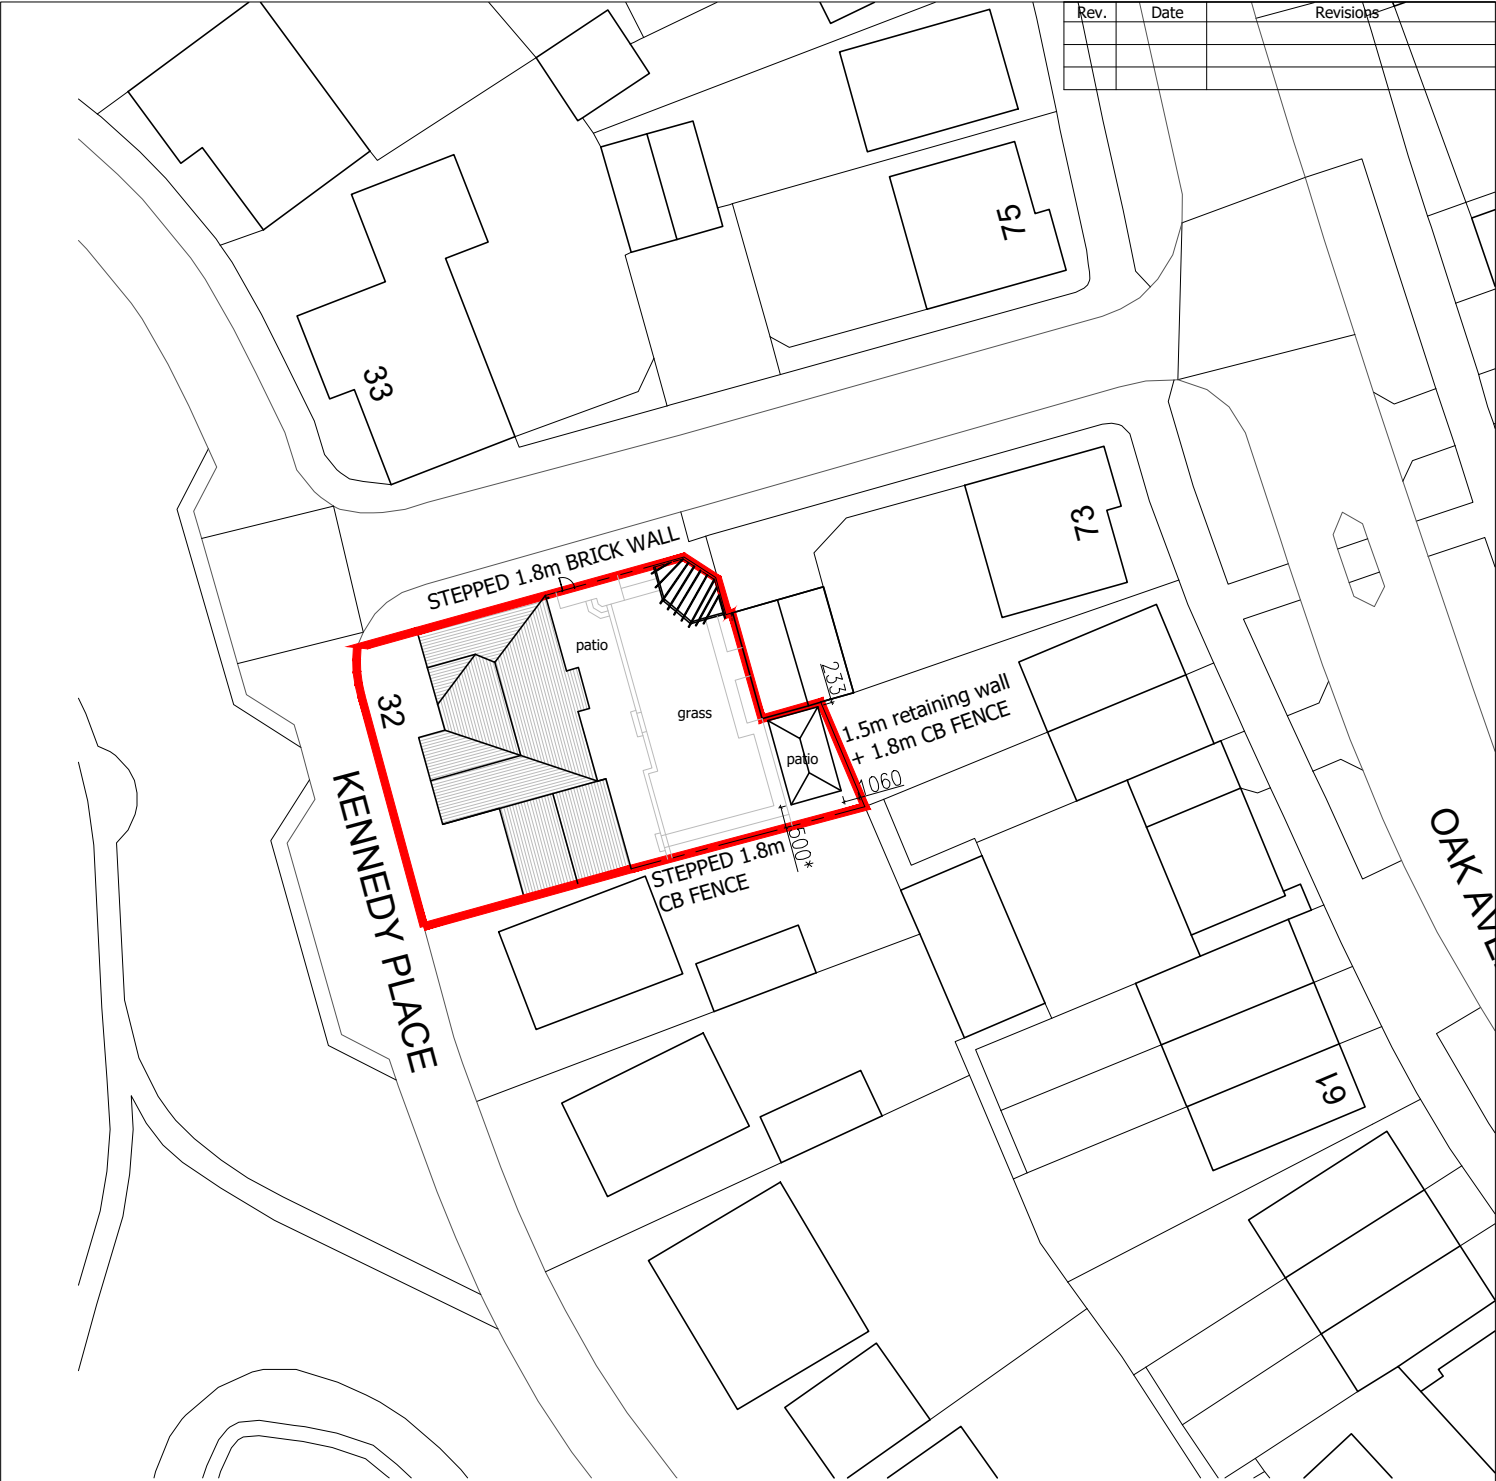

\* DISTANCE FROM BOUNDARY IS LARGER ON THE OS BASE AS THE ACCURACY OF THE OS BASE IS POOR. PERGOLA DISTANCE FROM BOUNDARY IS 500mm



 SITE BOUNDARY

|                                                        |                |             |                                         |      |   |
|--------------------------------------------------------|----------------|-------------|-----------------------------------------|------|---|
| Client<br>MR SINGH                                     |                |             | Drawing Title<br><br>CURRENT BLOCK PLAN |      | <div><div>JET</div>ARCH DESIGN</div>                                                                                                |
| Job Title<br>32 KENNEDY PLACE<br>WOKINGHAM<br>RG40 1LG |                |             |                                         |      |   |
| Scale<br>1:500                                         | Date<br>JUL 24 | Drawn<br>JT | Drawing No.<br><br>A4/414/10            | Rev. | 100 Berkshire Place<br>Winnersh Triangle<br>Wokingham, Berkshire<br>RG41 5RD<br>Tel: 07787296792<br>email: info@jetarchdesign.co.uk |
| Plot Date:<br>JUL 24                                   |                |             |                                         |      |   |