



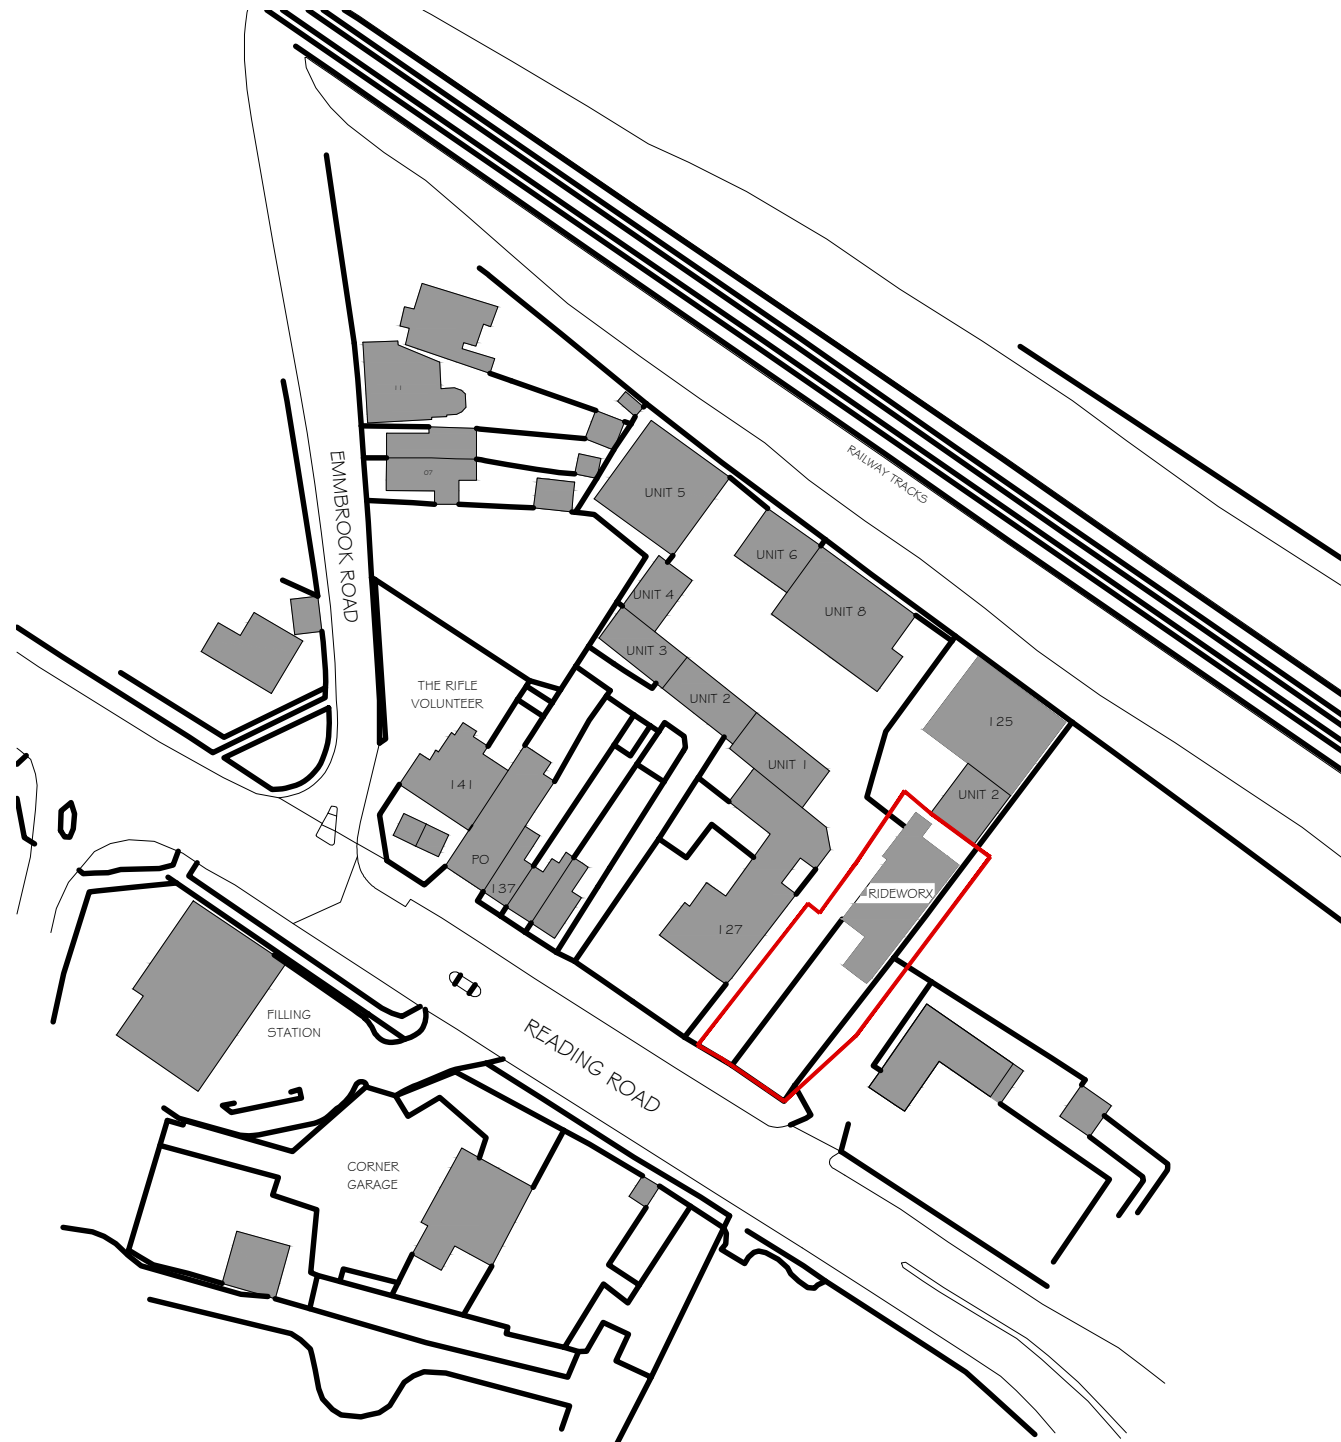

Ordnance Survey (c) Crown Copyright 2025. All rights reserved. Licence number 100022432

SITE LOCATION PLAN

Red Line Area includes existing shared access and construction access

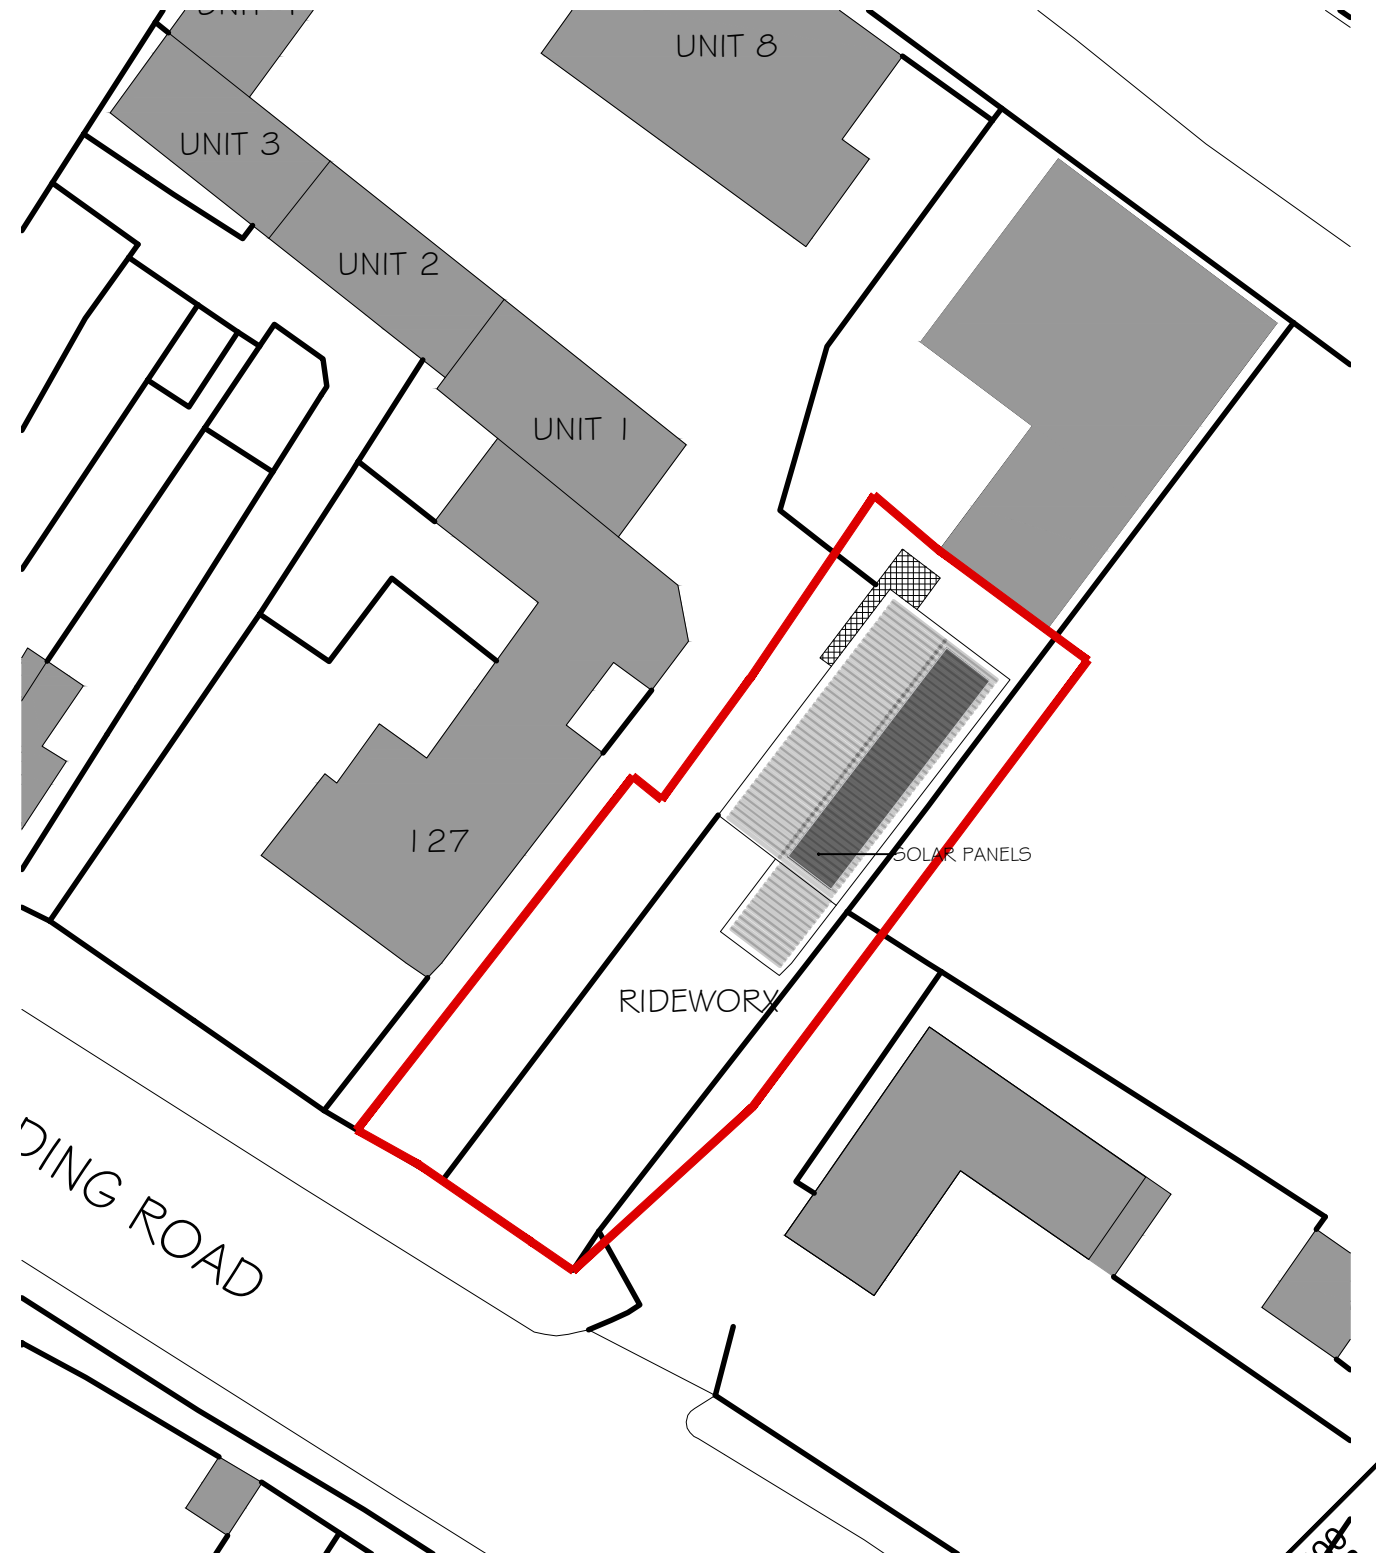

SITE BLOCK PLAN

Re-Roofing Shown hatched
With Solar Panels to SE face of roof
Retained Flat Roofing Shown cross hatched



PROJECT

RIDEWORX UNIT 1 125 READING ROAD WOKINGHAM

REVISION DATE

AMENDMENTS

REV B MAY 2026 PLANNING APPLICATION

0 10 20 30 40 50m

SCALE BAR - 1:1250

0 10 20 25m

SCALE BAR - 1:500

ALL FIGURED DIMENSIONS ARE TO BE TAKEN IN PREFERENCE TO SCALED DIMENSIONS AND ANY INACCURACIES ARE TO BE REPORTED TO THE ARCHITECT. DIMENSIONS TO BE CHECKED ON SITE BEFORE ANY WORK IS PUT IN HAND OR PREFABRICATED. COPYRIGHT OF THIS DRAWING IS RETAINED BY THE ARCHITECT AND IT MUST NOT BE REPRODUCED WITHOUT THEIR WRITTEN CONSENT.

PLANNING ISSUE
1:1250/ 1:500 @ A3

SITE LOCATION & BLOCK PLAN

MATHEWSON WATERS ARCHITECTS
01288 731994

Winchell Studio
07540 726862

RIBA #
01288 73131

enquiries@mw-architects.co.uk

www.mw-architects.co.uk

The Old Surgery
Crowle Road · Lambourn
Berkshire · RG17 8NR

© MATHEWSON WATERS ARCHITECTS LP

25112 PL115B