



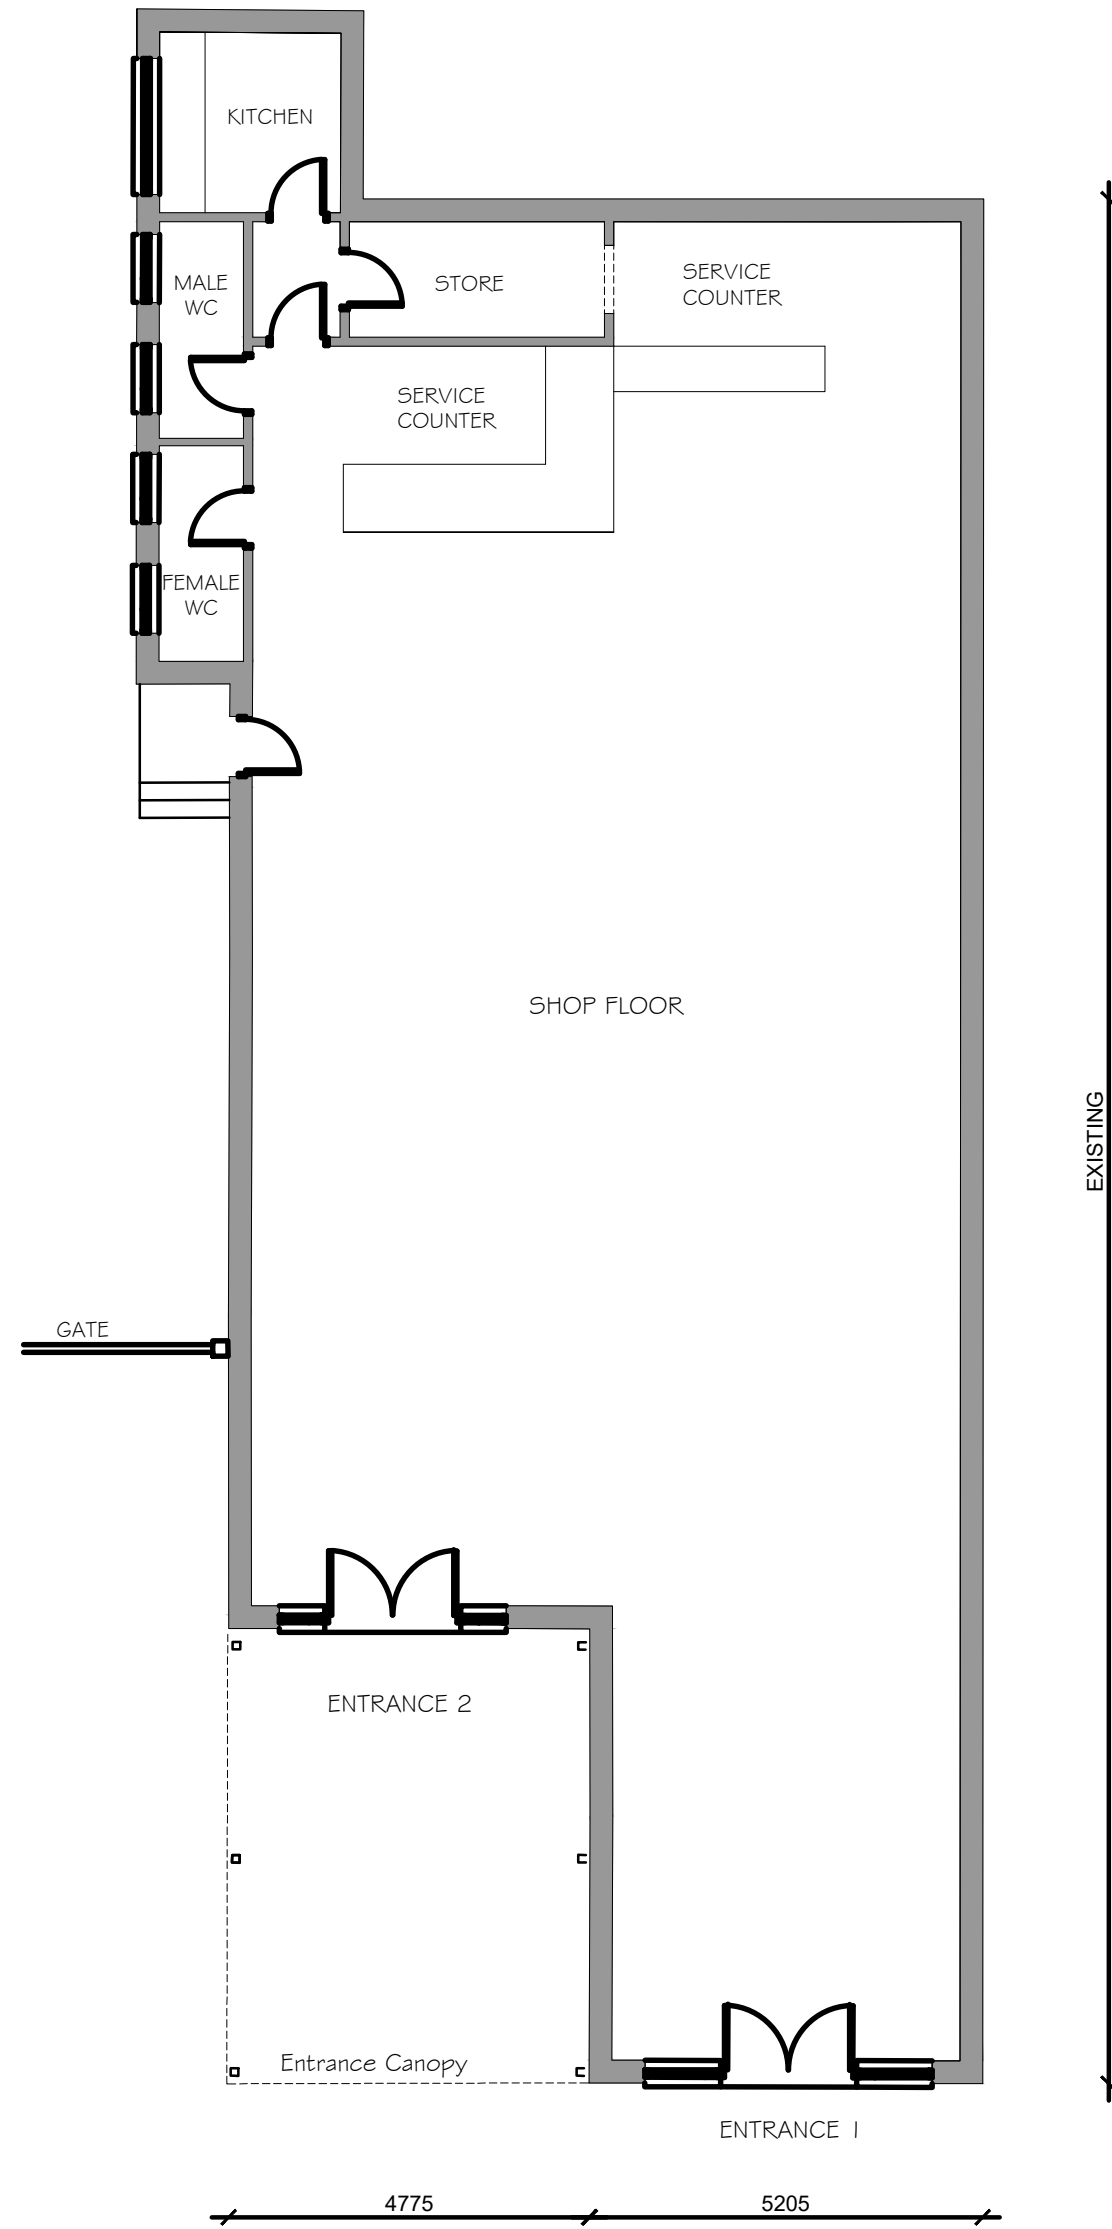


UNIT 1 - EXISTING
GROUND FLOOR
LAYOUT


G.I.A = 199m² = 2142ft²

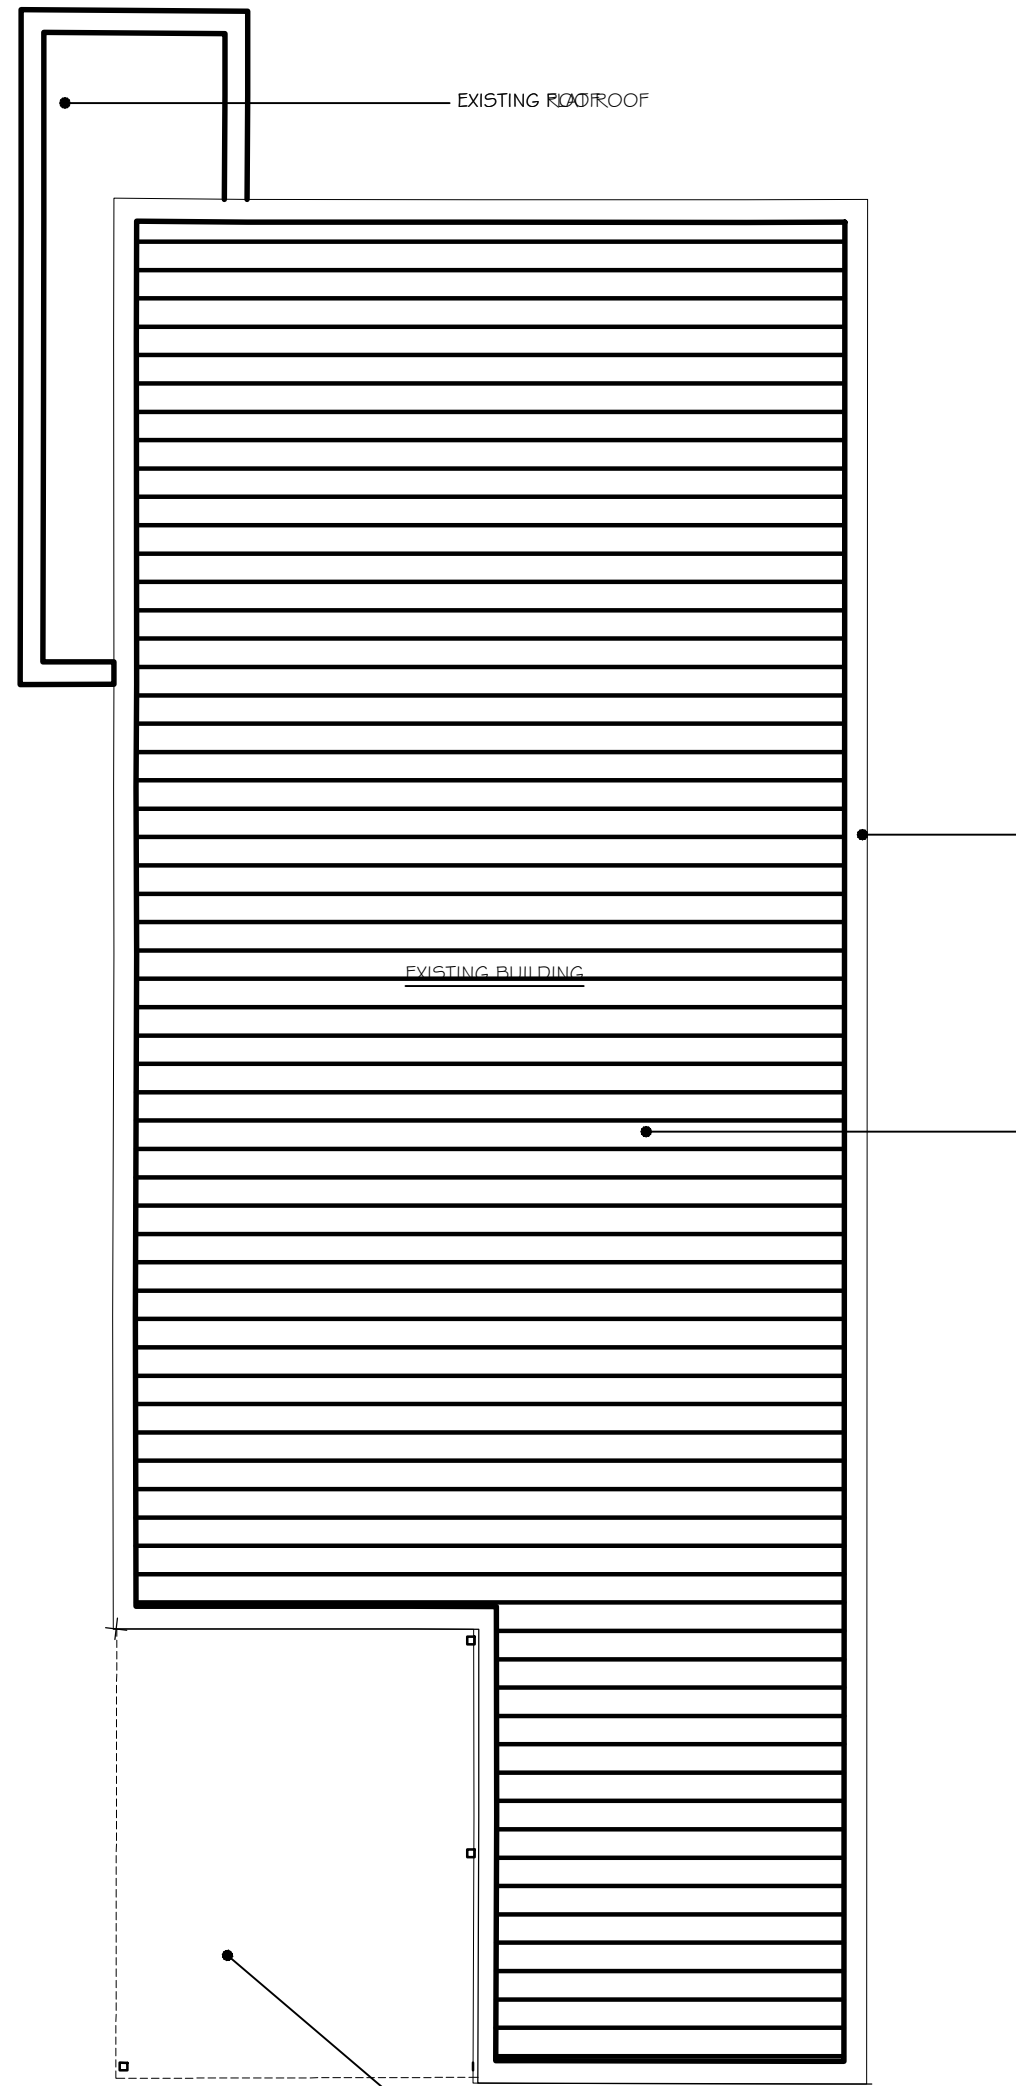


UNIT 1 - EXISTING
ROOF PLAN

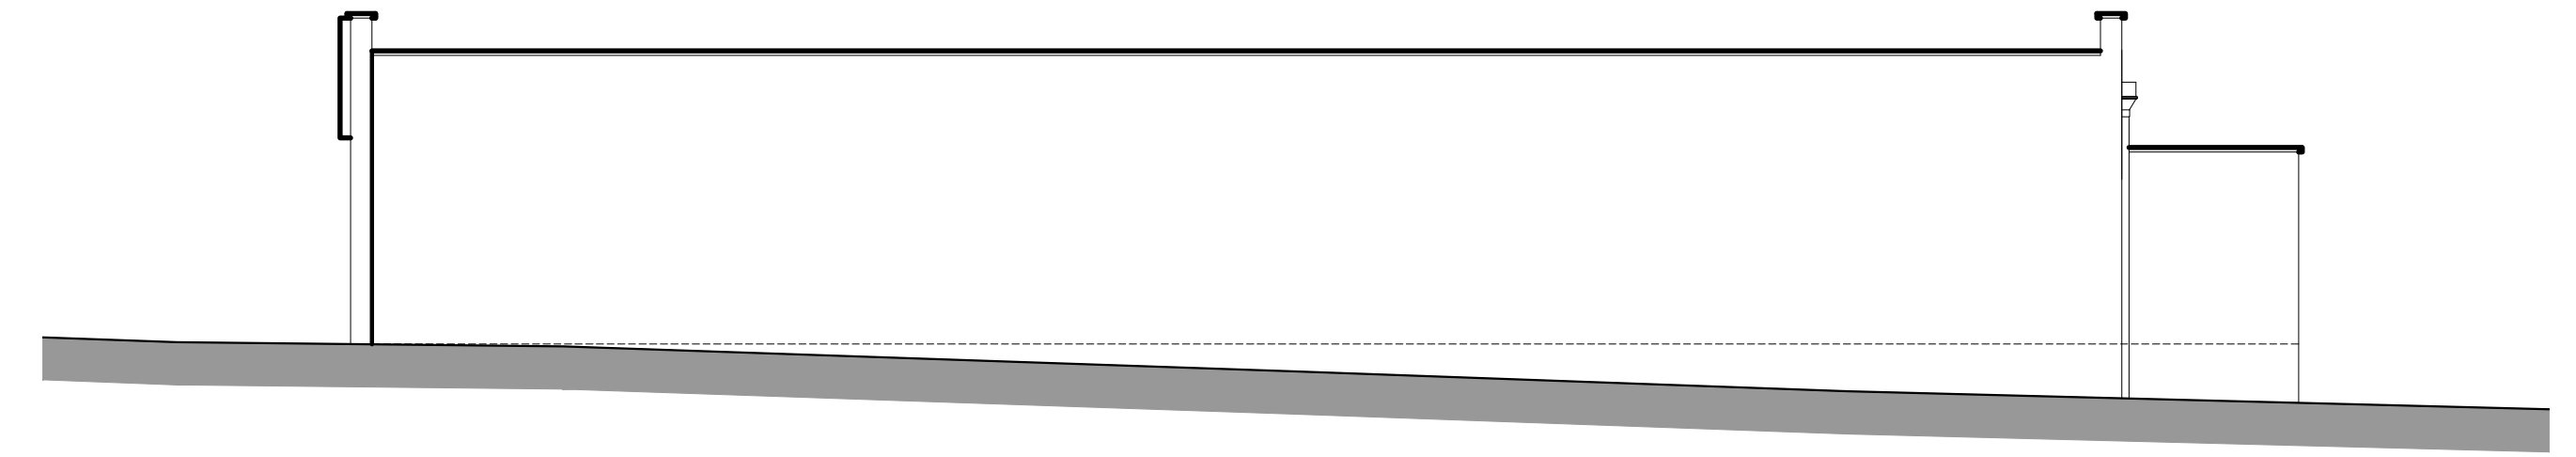


EXISTING SIDE ELEVATION

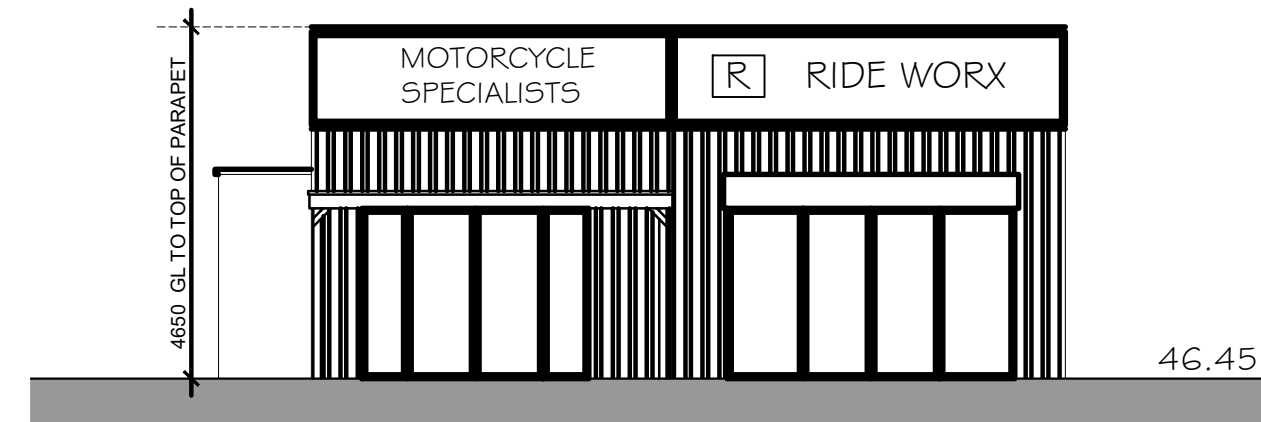

EXISTING FRONT ELEVATION

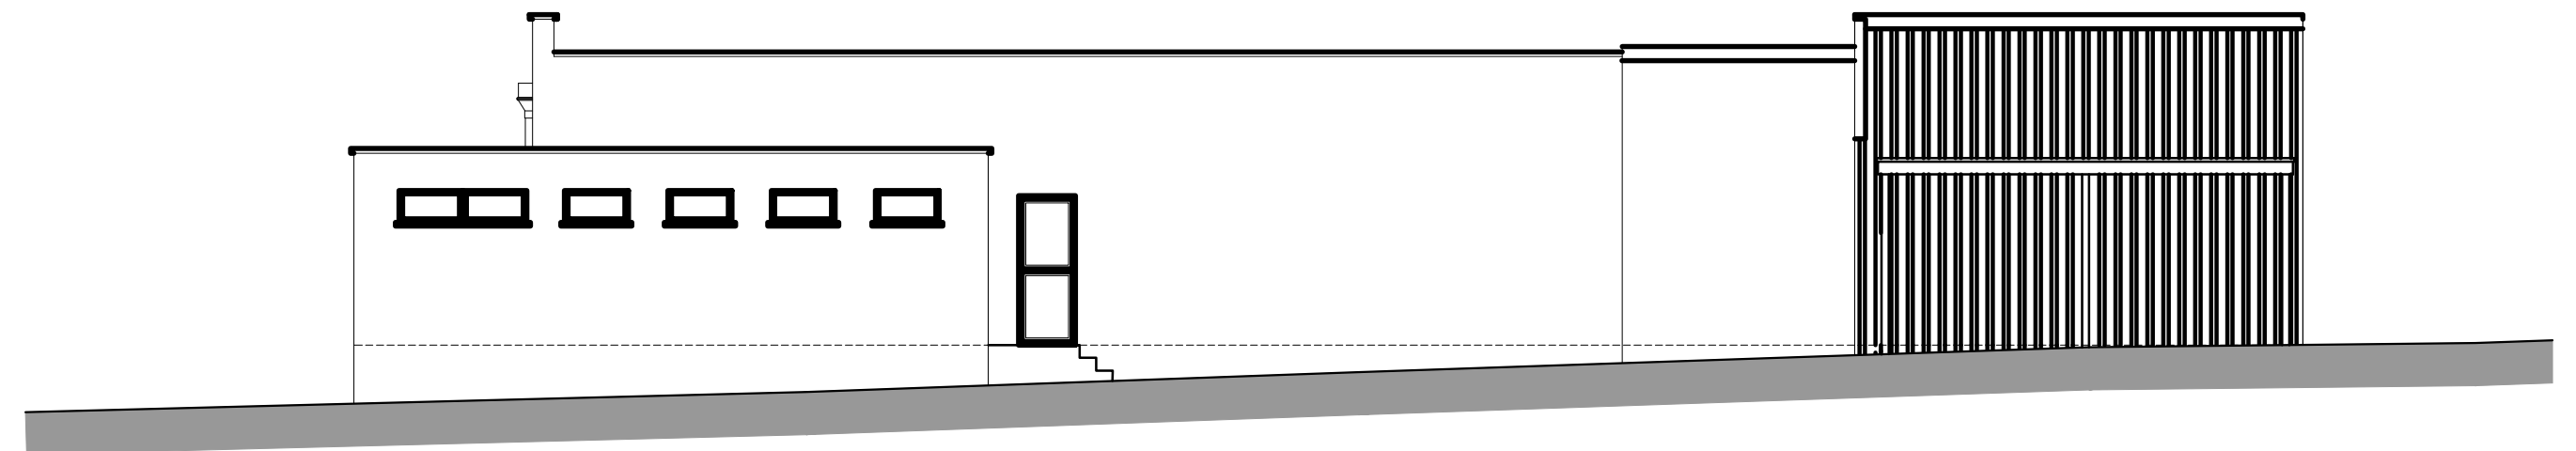

EXISTING SIDE ELEVATION

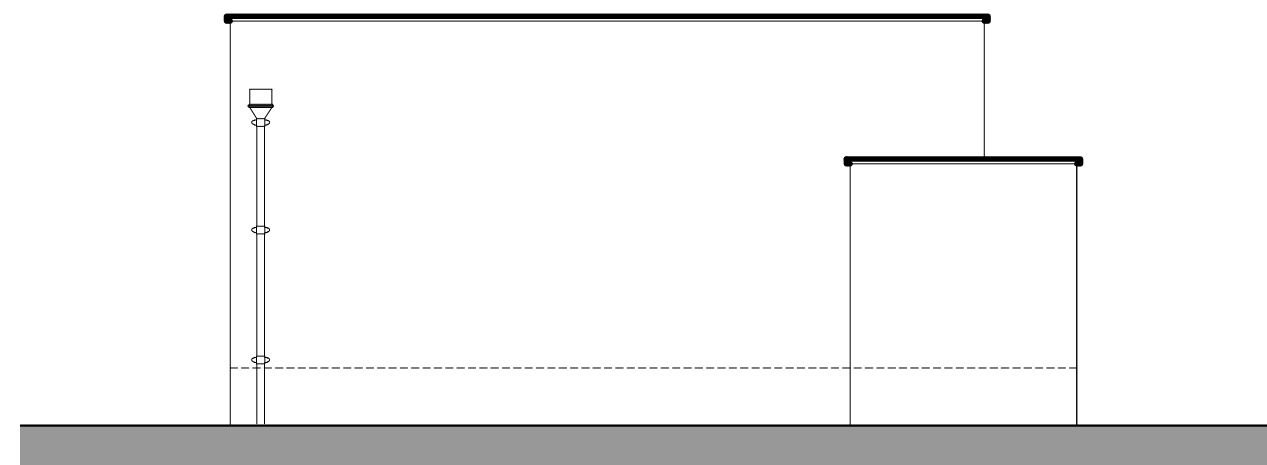

EXISTING REAR ELEVATION

CADCRE8 LTD
ARCHITECTURAL DESIGNERS & PLANNERS
1 Peach Street
Wokingham
RG40 1XJ

BASED ON CADCRE8 LTD PLANNING APPLICATION DATA

PROJECT

RIDEWORX UNIT 1, 125 READING ROAD, WOKINGHAM

REVISION DATE AMENDMENTS
REV C MAY 2026 PLANNING APPLICATION

SCALE BAR

PLANNING ISSUE
EXISTING PLANS AND ELEVATIONS
MATHEWSON WATERS ARCHITECTS
1:100 @ A1
The Old Surgery
Crowle Road · Lambourn
Berkshire · RG17 8NR
enquiries@mw-architects.co.uk
www.mw-architects.co.uk
01488 73131
© MATHEWSON WATERS ARCHITECTS LLP
25112 PL 103C