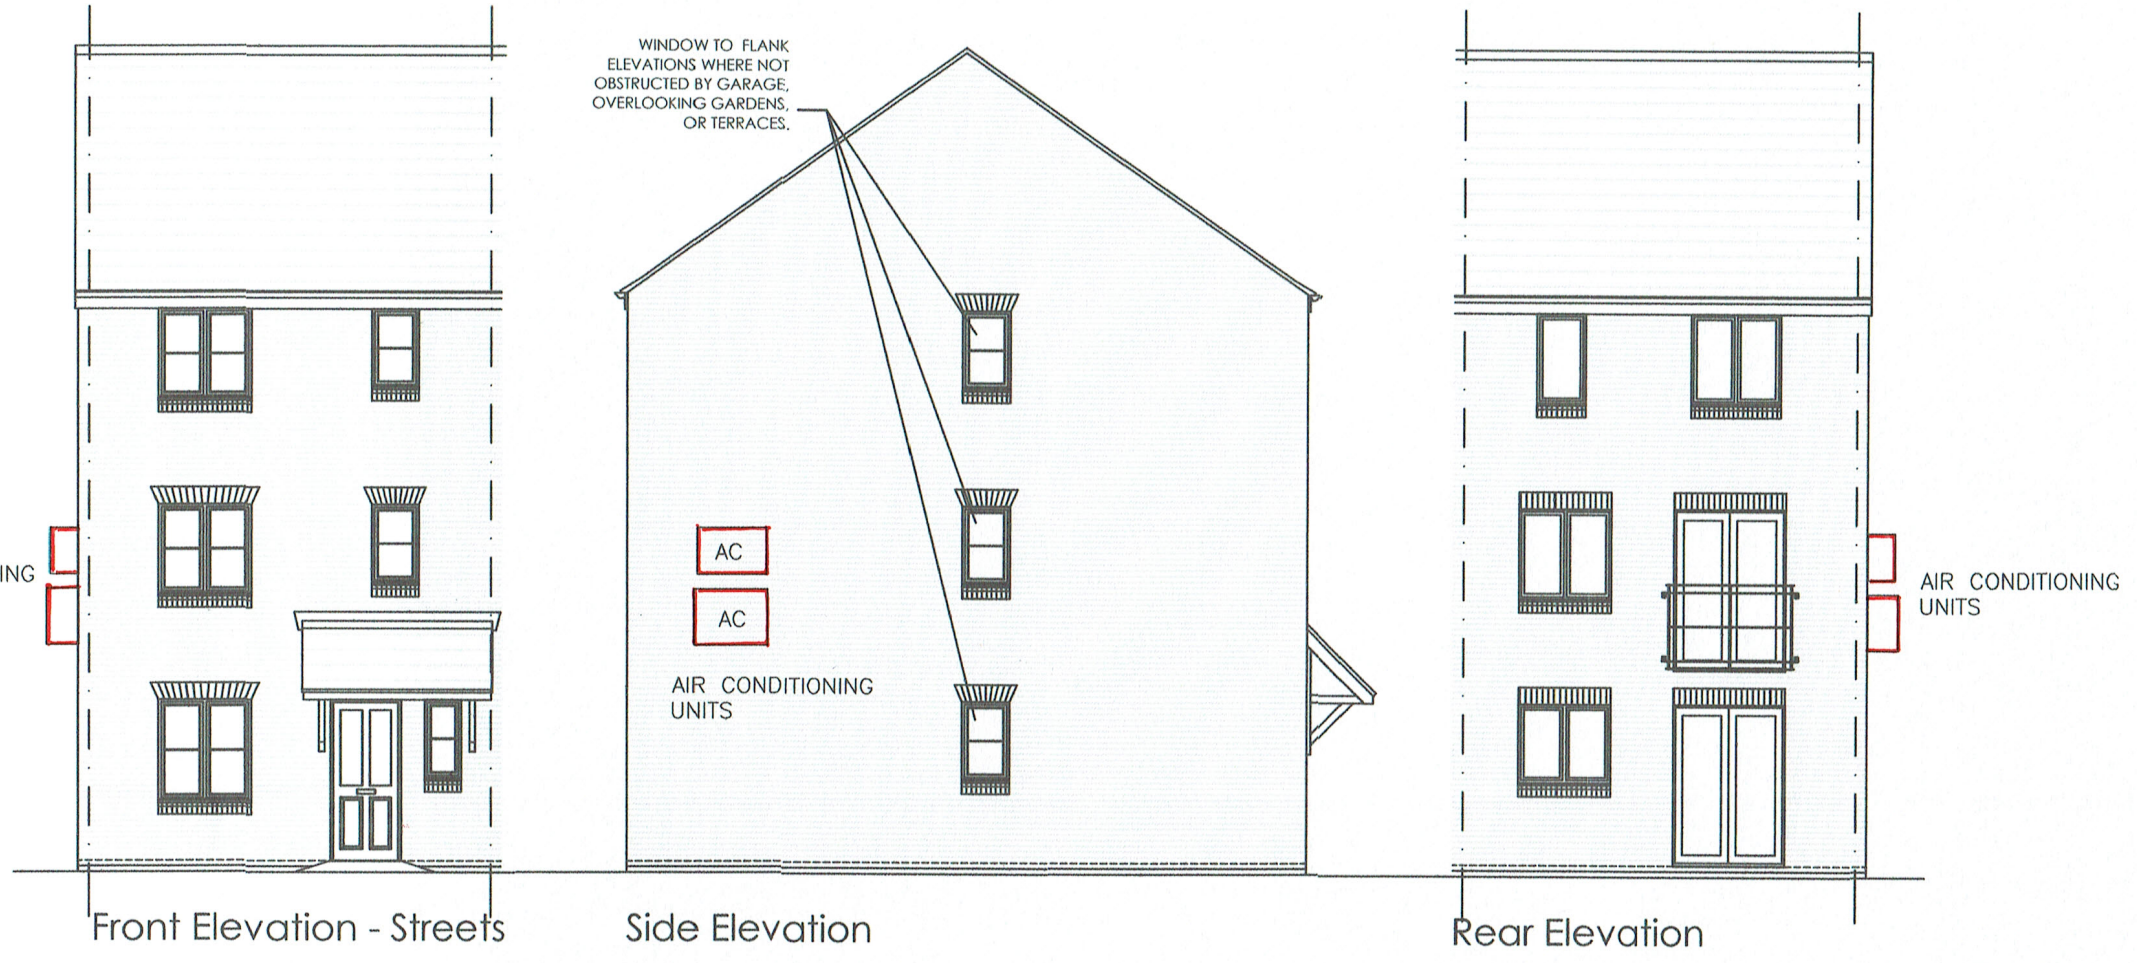

Front Elevation - Streets

Side Elevation

Rear Elevation

MR AND MRS ASCENZO
19 HAMBLETON WAY
WINNERSH
BERKSHIRE
RG41 5SH

1:100 0 1 2 4 7 10.M.

\\SERVER1\PLANNING\CURRENT PROJECTS\BOVIS THAMES VALLEY\D110927_WINNERSH\HOUSE TYPES\PRIVATE\PERSIMMON PRIVATE HOUSE TYPES 13

Drawn by : KP Checked by :

Date: MAR'15

© This drawing and the works depicted contains information that is the copyright of Carlton Design Partnership Ltd. This drawing may also contain copyrighted information of third parties. This drawing or part thereof may not be reproduced, re-used or altered except with the written permission of the originators. No liability will be accepted for amendments made by third parties. Scaled measurements must not be taken from this drawing. Any discrepency or disparity must be notified to the originator in writing. This drawing may contain Ordnance Survey Data that is subject to Crown Copyright. All Rights reserved.

Revisions

Rev	Date	Drawn	Checked

Project:
LAND AT HATCH FARM DAIRIES
WINNERSH

Drawing Title:
HOUSE TYPE
WOLVESEY
ELEVATIONS

PERSIMMON
Building Britain's homes for 40 years

carlton
design partnership
selwyn house, 32a castle way, southampton, so14 2aw tel:023 8071 9400
carlton design partnership ltd reg:7326416 registered office: 7 trinity 161 Old Christchurch Rd BH1 1JU

Scale: 1:100 @ A3

Drg No: 110927/HT/WOL/EL2 Rev: