


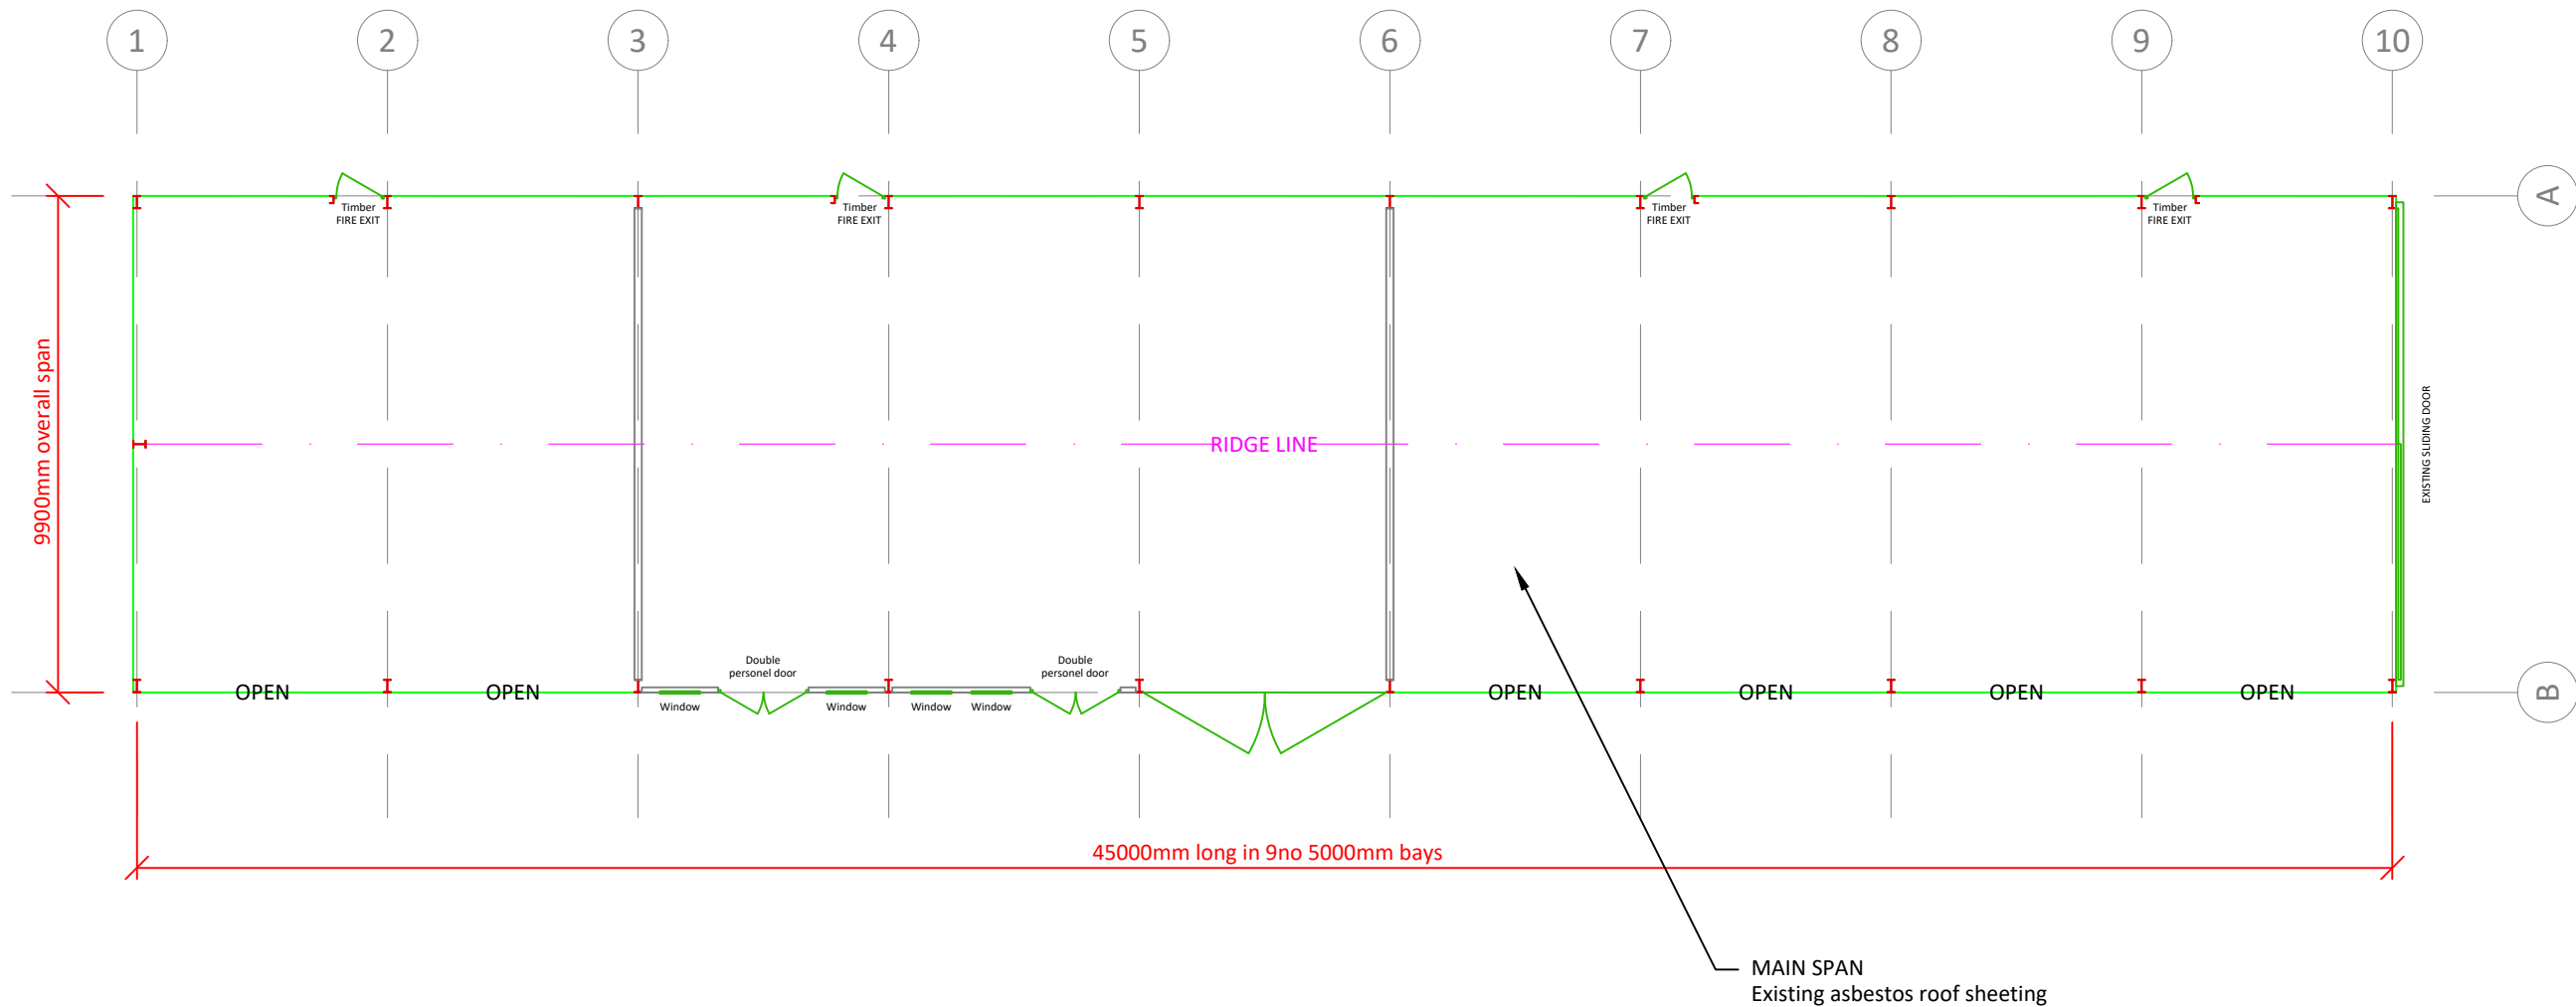

Scale:	1:150@A3	 Tey Farm Systems Ltd Tel 01206 210003 Great Tey Business Centre, Warrens Farm, Great Tey, COLCHESTER. CO6 1JG	**	BUILDING 2 - EXISTING GENERAL ARRANGMENT	Drawing No:
Date:	17/09/24				24/146/PE/001 REV01
Drawn:	SM		WILLOW MARINA - WARGRAVE, RG10 8LH		