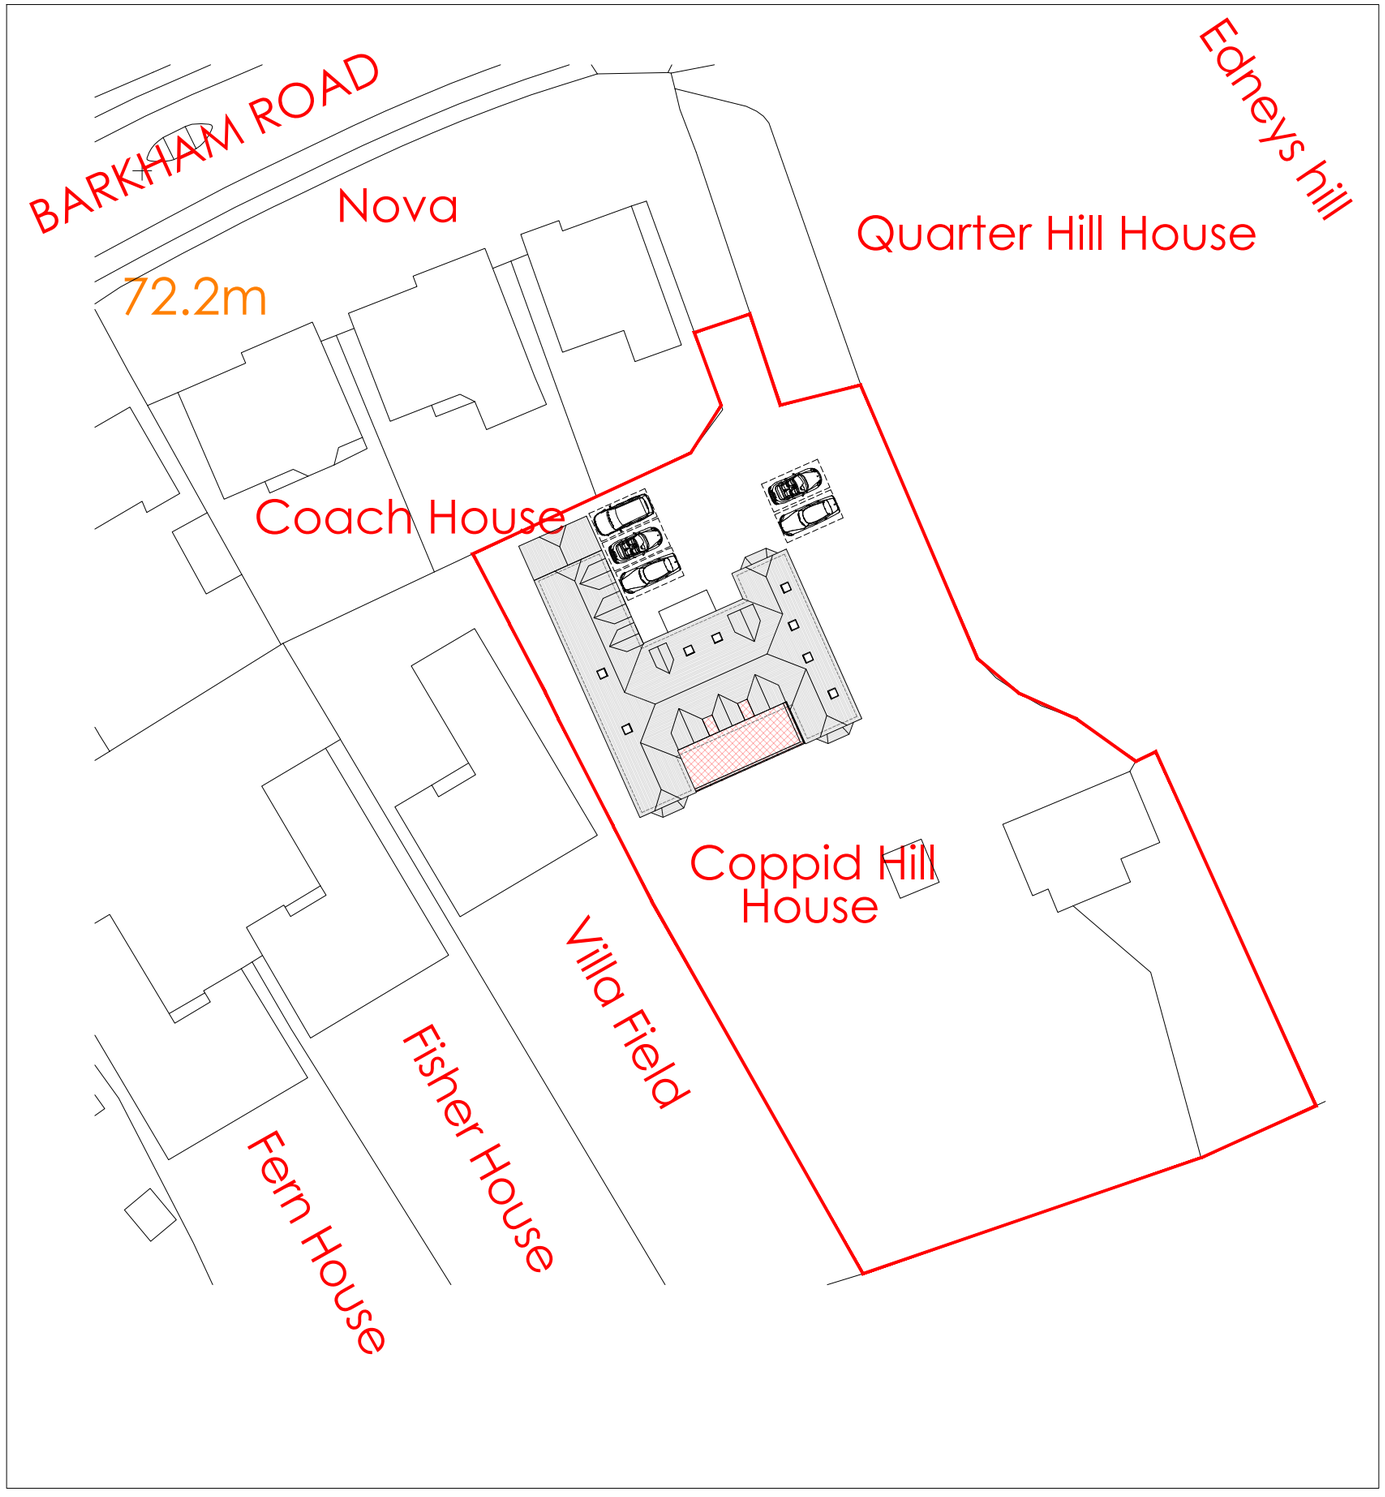

Block Plan 1:500

Scale 1:500

0 10 20 50

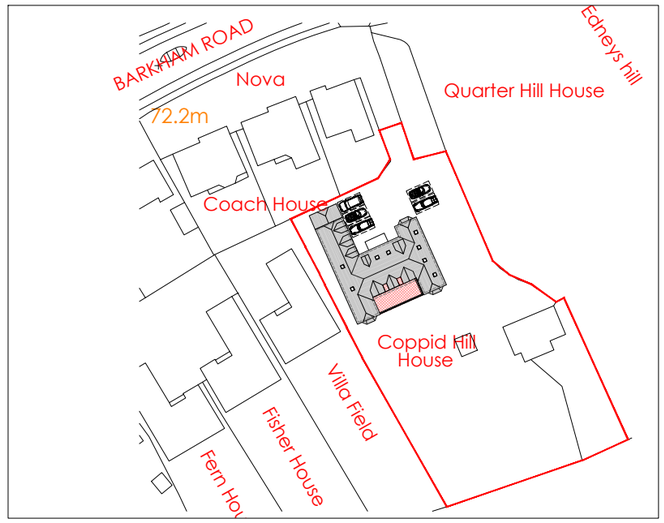

Location Plan 1:1250

scale 1:1250 0 50m

Crown Copyright and database rights(2024)

Ordanance survey 0100031673

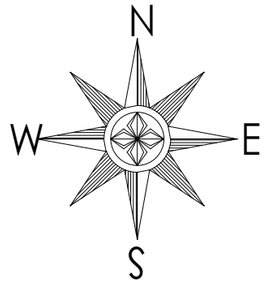

Key

Rev | Date | Description

Revisions

ARCADIA-DESIGNS © *Arcadia-Designs* - This document and its design content is the copyright of ARCADIA-DESIGNS GROUP Ltd (Arcadia-Designs) and should NOT be copied or reproduced without written consent of the practice.

This drawing should be read in conjunction with all other information including project specification. Use written dimensions only and DO NOT scale. Site dimensions to be checked on site prior to ordering materials. ARCADIA-DESIGNS

Arcadia-Designs
harmony in design

T: 07562740771 E: admin@arcadia-designs.co.uk
W: www.arcadia-designs.co.uk

Project

Single Storey Rear
With flat roof balcony

Client

Harminder Bal

Address

Coppid Hill House
Barkham Road
RG41 4TG

Drawing Title

Site/ Block Plan
Parking Plan

Date	Scale	Drawn
20th Aug 2024	1:1250/ 1:500 @ A3	SH

Drawing Number PCBR PL-103

Revision /

PLANNING