



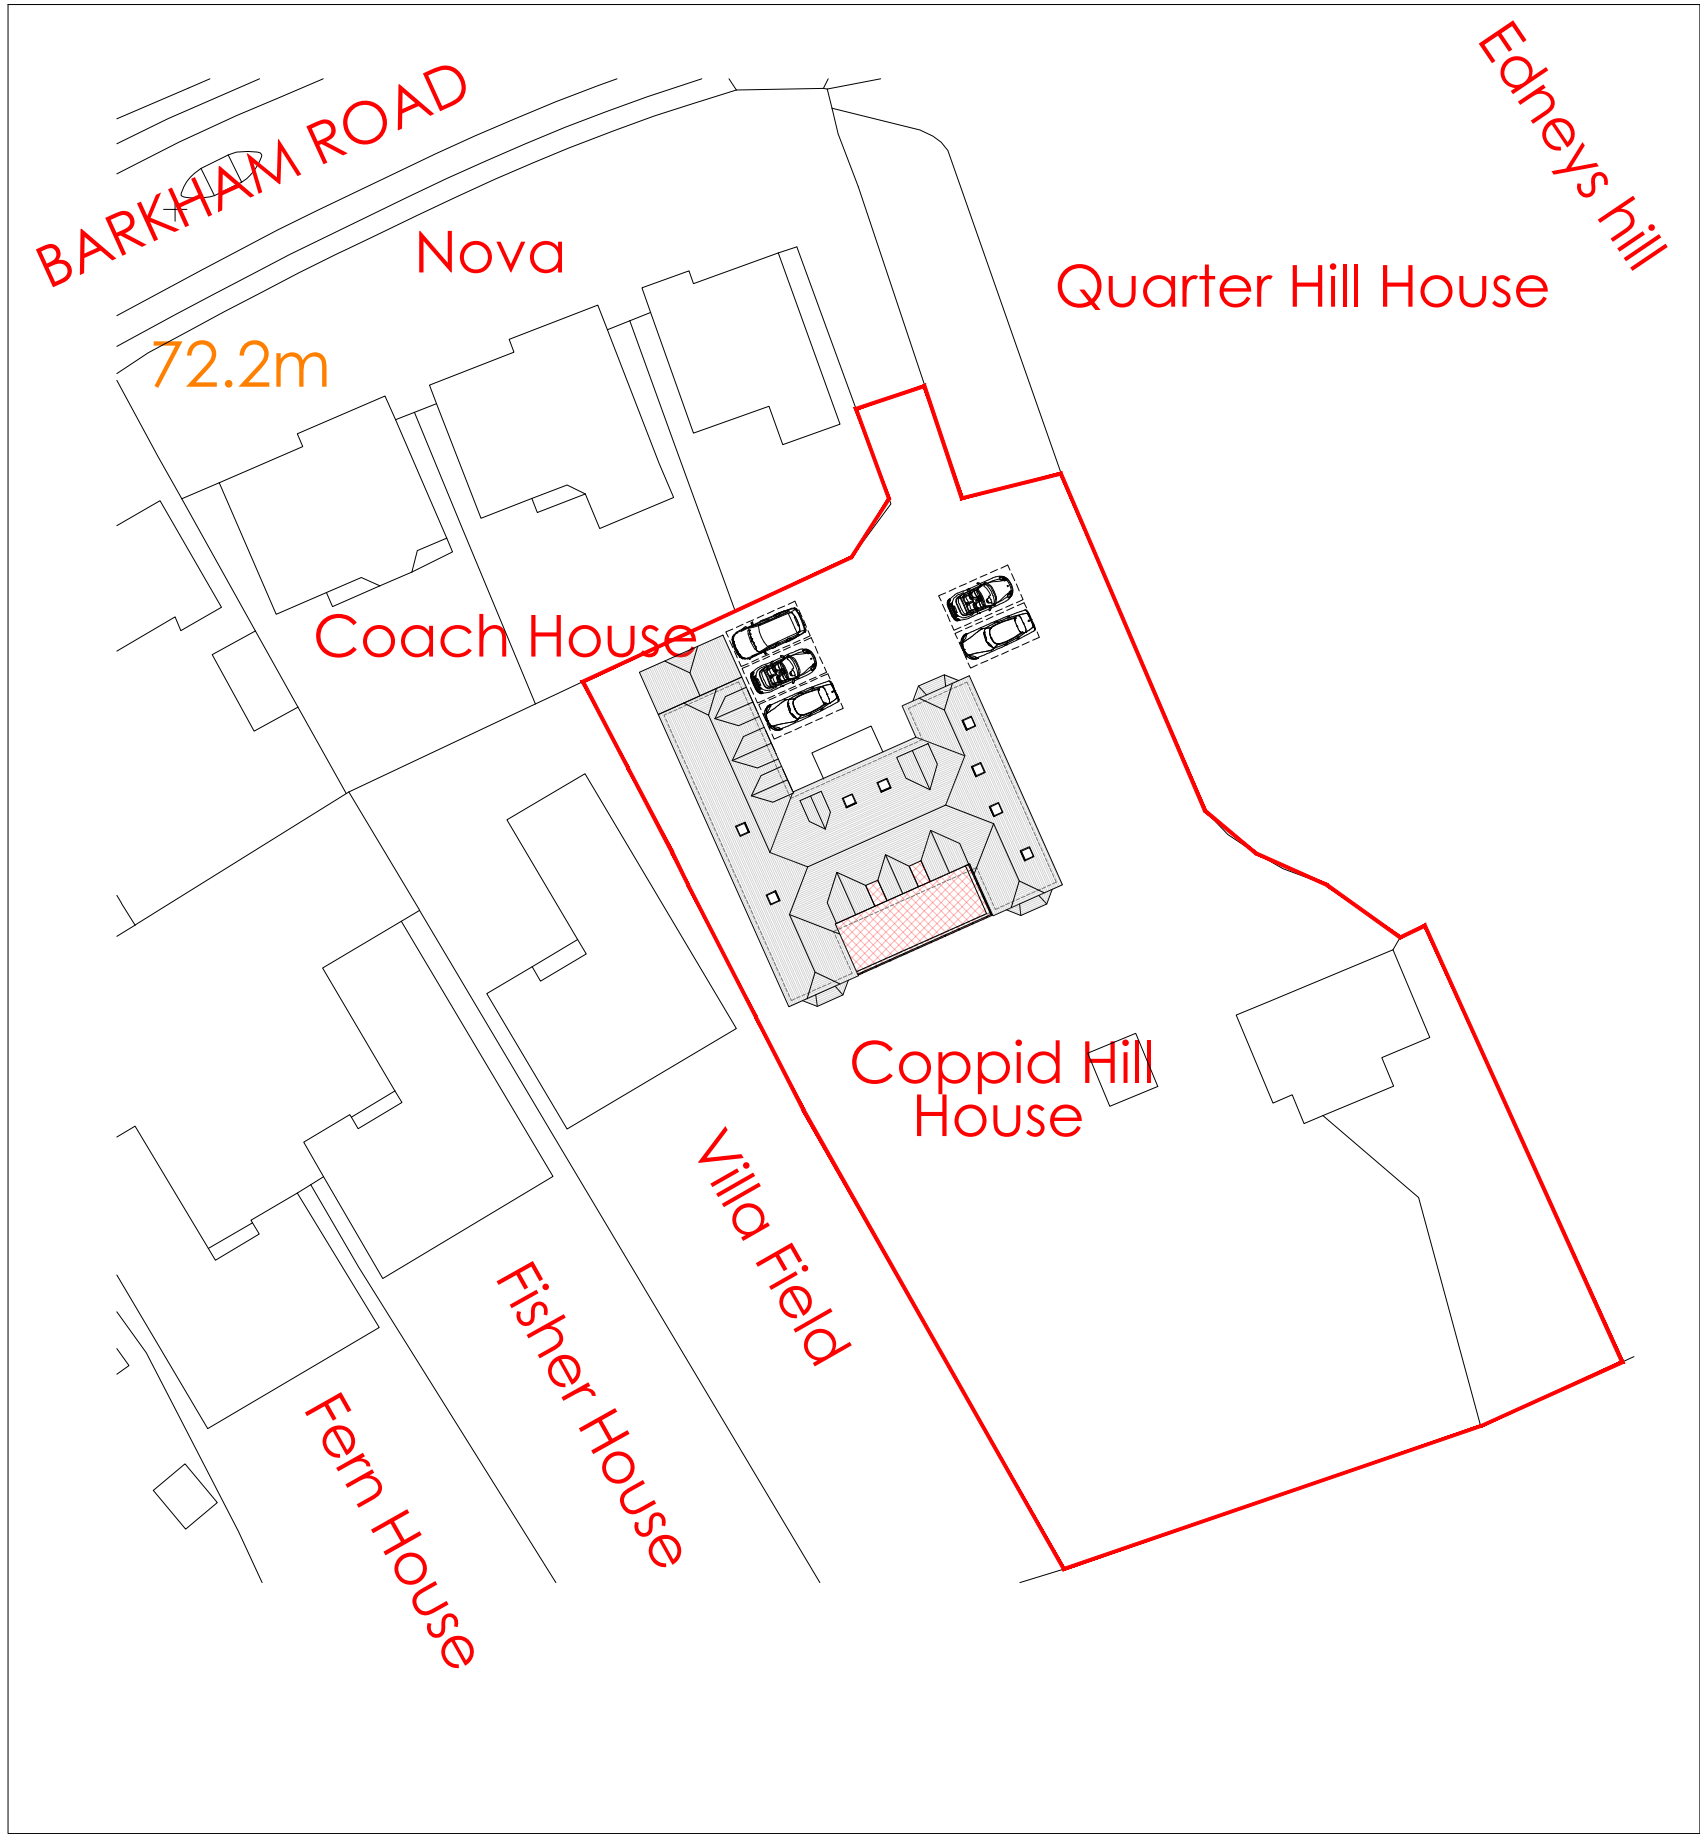

Block Plan 1:500

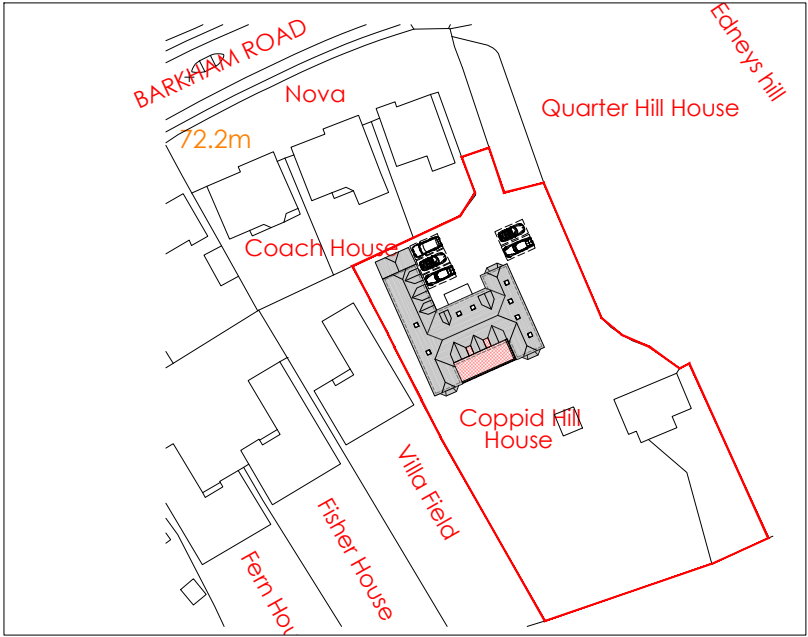

Location Plan 1:1250



Crown Copyright and database rights(2024)
Ordnance survey 0100031673

Key

Rev	Date	Description
Revisions		

© Arcadia-Designs - This document and its design content is the copyright of ARCADIA-DESIGNS GROUP Ltd (Arcadia-Designs) and should NOT be copied or reproduced without written consent of the practice.
This drawing should be read in conjunction with all other information including project specification. Use written dimensions only and DO NOT scale. Site dimensions to be checked on site prior to ordering materials.



T: 07562740771 E: admin@arcadia-designs.co.uk
W: www.arcadia-designs.co.uk

Project
Single Storey Rear
With flat roof balcony

Client
Harminder Bal
Address
Coppid Hill House
Barkham Road
RG41 4TG
Drawing Title
Site/ Block Plan

Date	Scale	Drawn
20th Aug 2024	1:1250/ 1:500 @ A3	SH
Drawing Number		Revision
PCBR PL-101		/
PLANNING		

