




Ordnance Survey, (c) Crown Copyright 2024. All rights reserved. Licence number 100022432


Location Plan - 1:1250




Existing Block Plan - 1:200

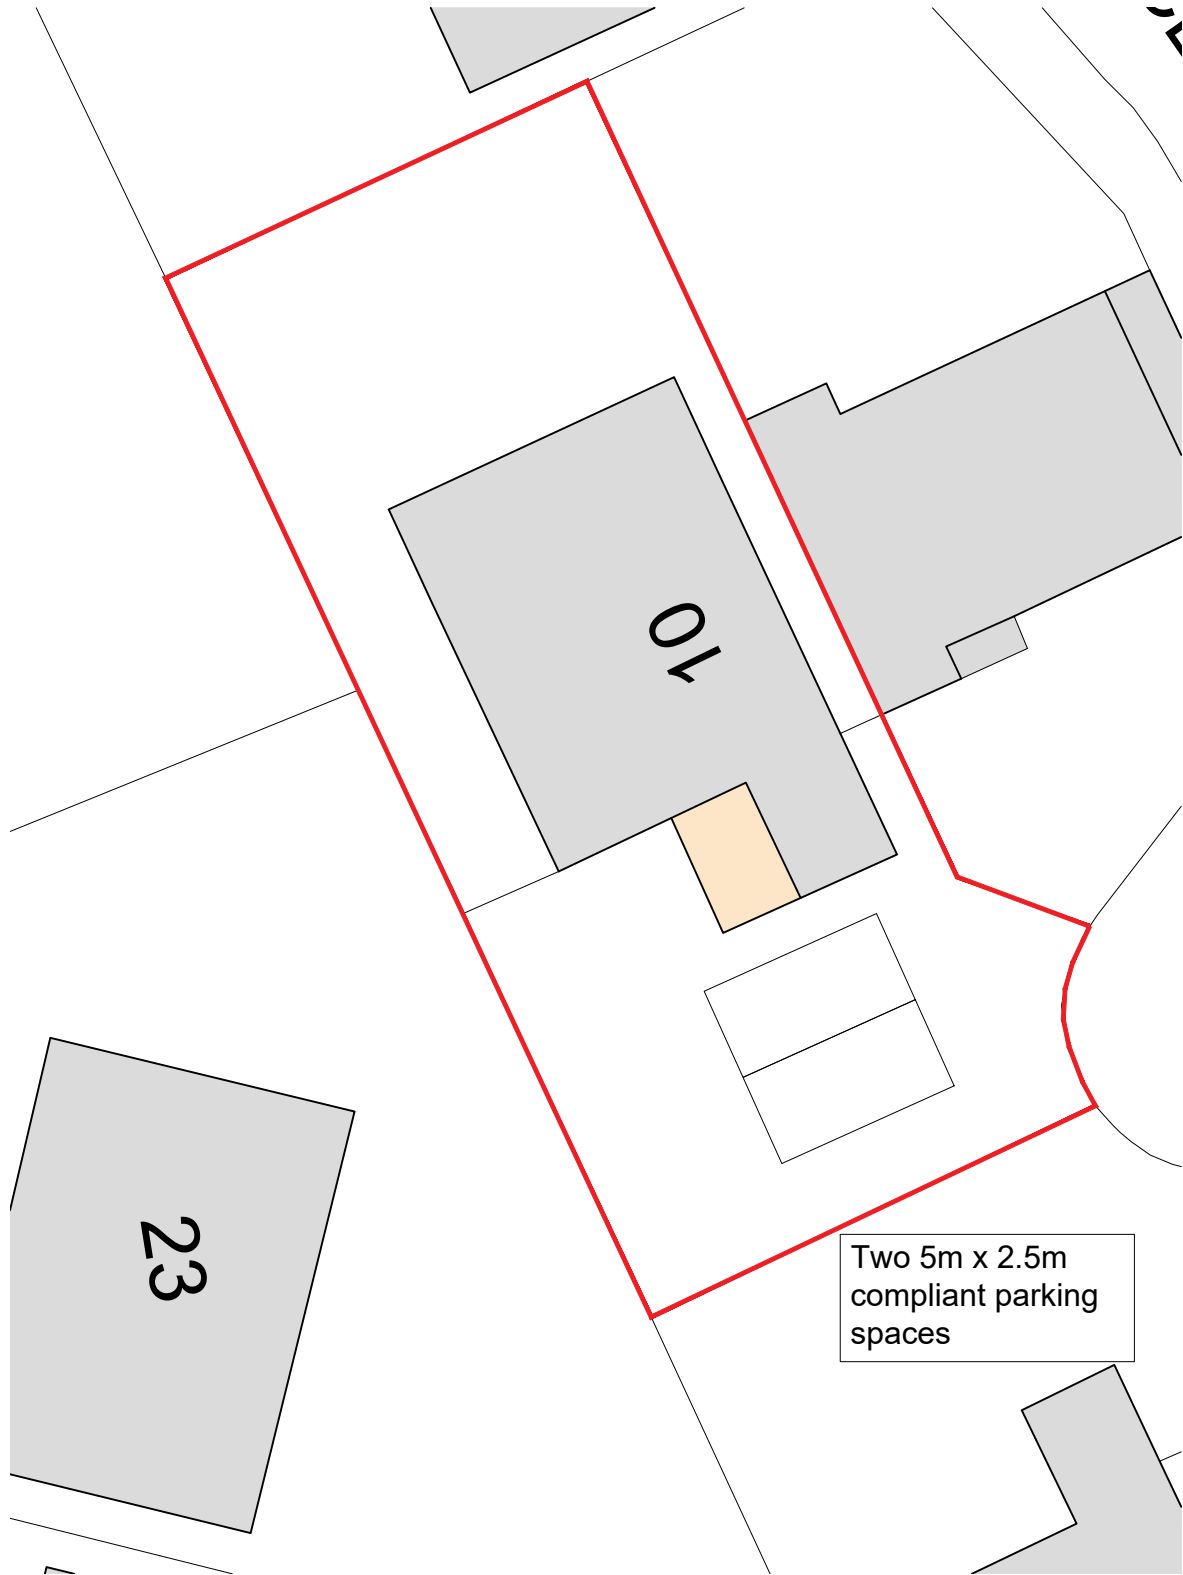

Proposed Block Plan - 1:200

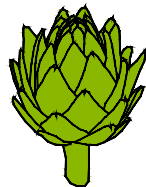

artichoke: architectural consultancy
71 Clewer Hill Road - Windsor - SL4 4DE
office@artichoke-design.co.uk
www.artichoke-design.co.uk
t: 01753 830422

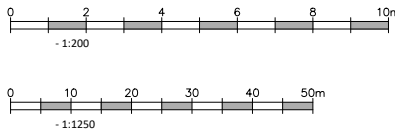

Rev	Date	By	Note
-----	------	----	------

PLANNING APP

NOTE
This drawing is the property and copyright of artichoke: architectural consultancy and written consent must be obtained before divulging to a third party or copying whole or part of the drawing by any method whatsoever. All dimensions are in millimeters. Do not scale dimensions.

Drawing Number
24A041/PL01

Title
**LOCATION PLAN AND
EXISTING BLOCK PLAN**

Revision	Project	Date	Drawn	Scale	Paper
-	10 Sawtry Close, Lower Early, Reading, RG6 3AA	DEC 24	-	STATED	A3