
DRAWING NO. HD.005

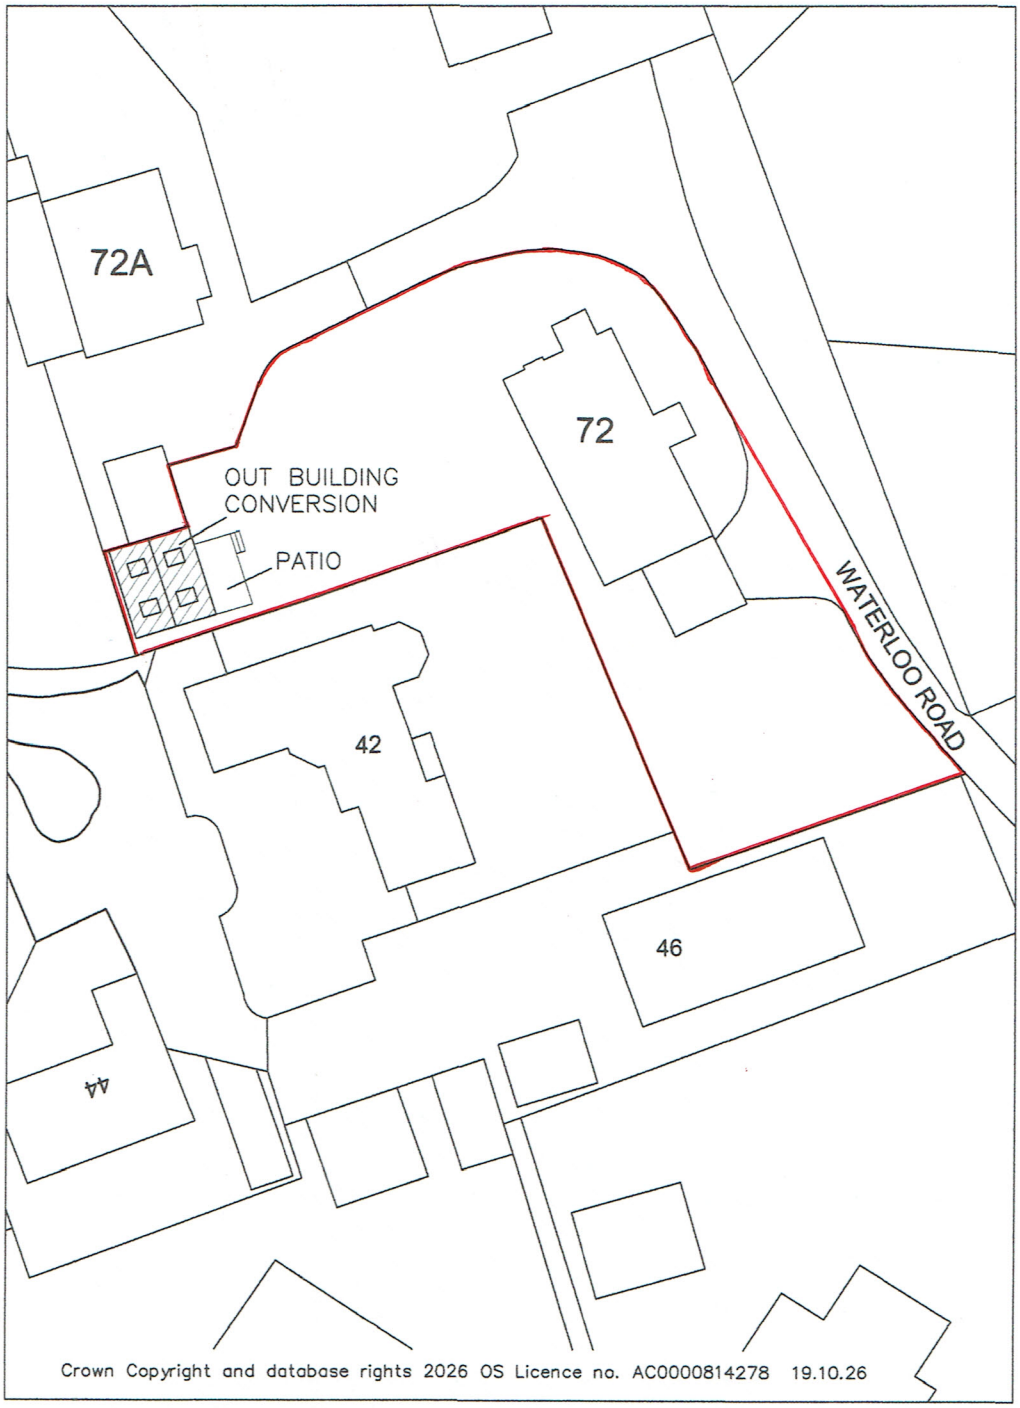

72 WATERLOO ROAD

WOKINGHAM BERKS RG40 2JF

SCALE 1:500

0 5 10 15 20 25

N