
DRAWING NO. HD.006

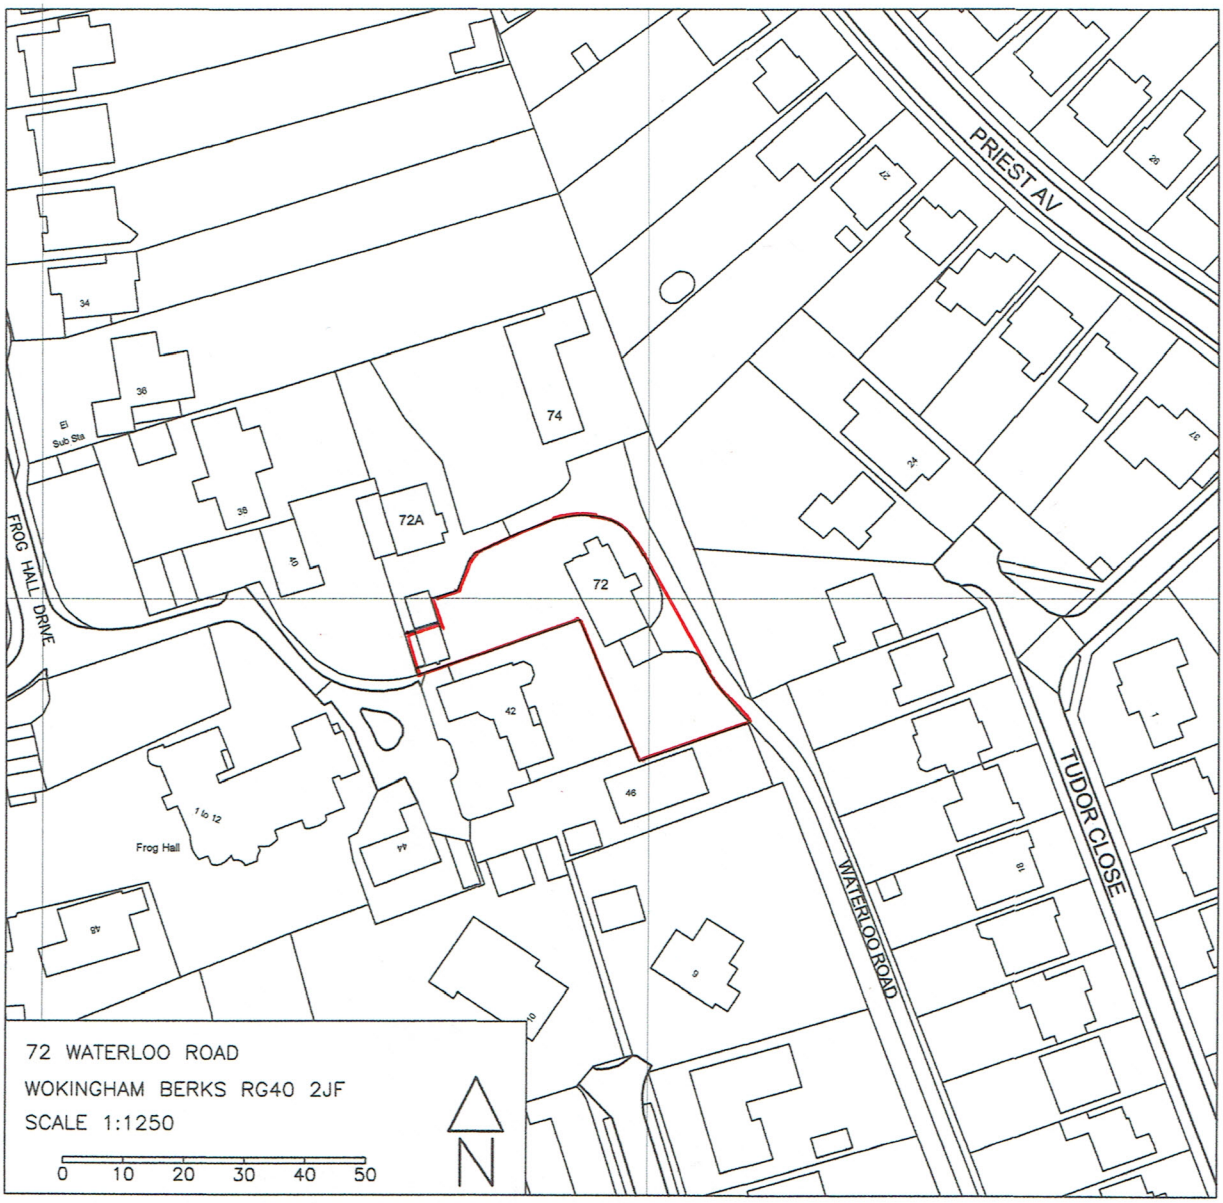

72 WATERLOO ROAD
WOKINGHAM BERKS RG40 2JF
SCALE 1:1250

Crown Copyright and database rights 2026 OS Licence no. AC0000814278 19.10.26