

# DEVELOPMENTS IN DESIGN LTD


WWW.DEVELOPMENTSINDESIGN.CO.UK
TEL.01344 641286

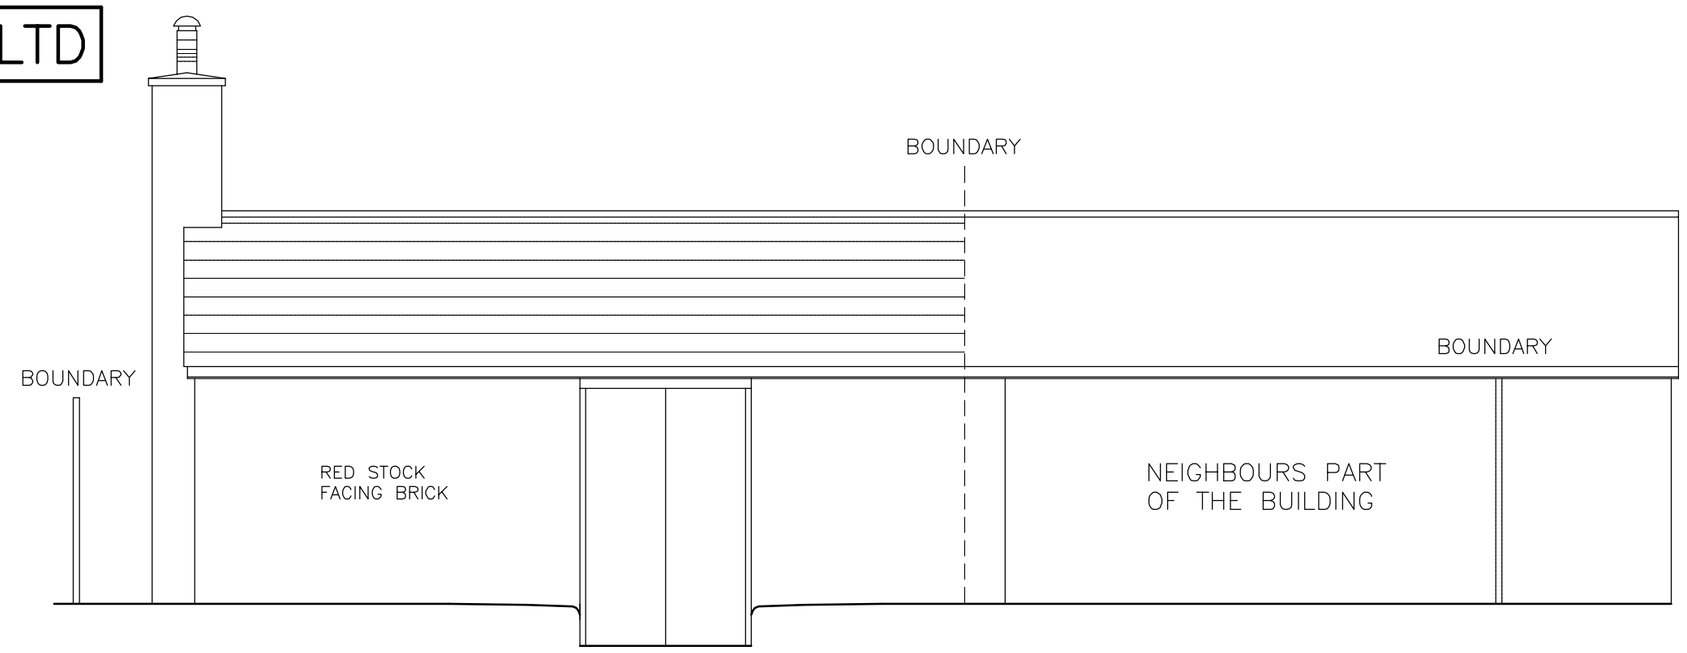



EXISTING FRONT ELEVATION

ROOF COVERING GREY SLATES
BRICKWORK, RED STOCK FACING BRICK
NO GUTTERING OR DOWNPIPES
WINDOWS, DOORS BLUE AND GREEN
PAINTED TIMBER
EXTERNAL TIMBER PAINTED BLUE

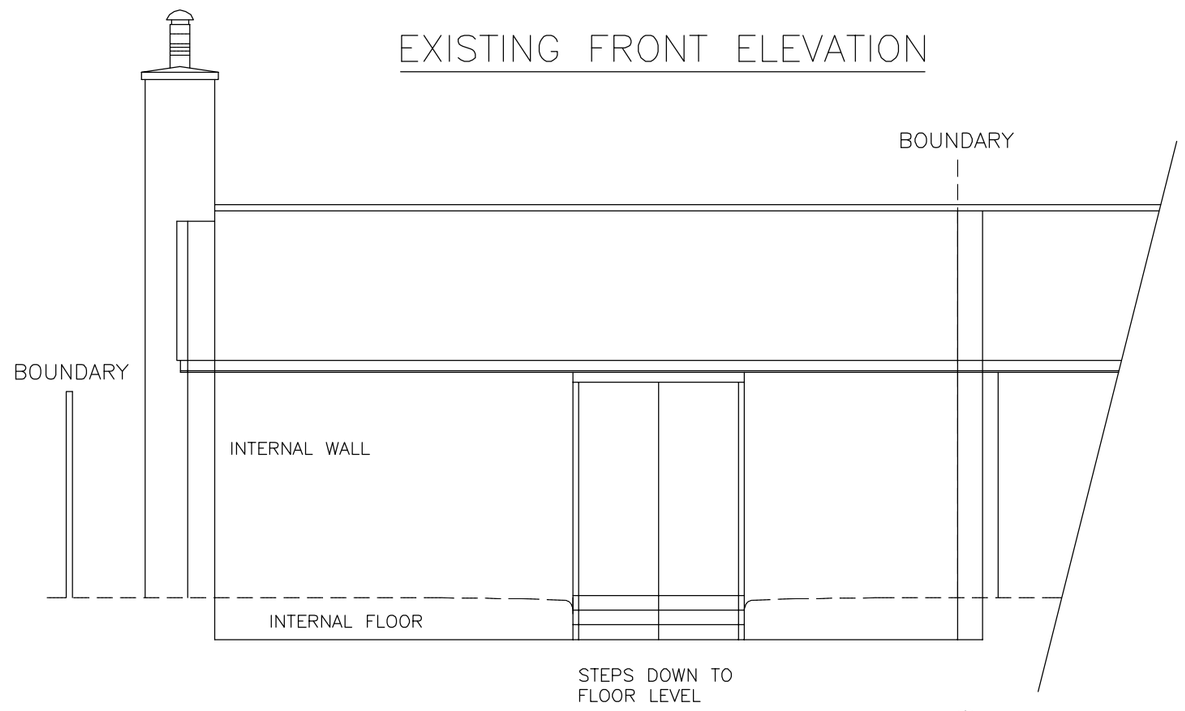


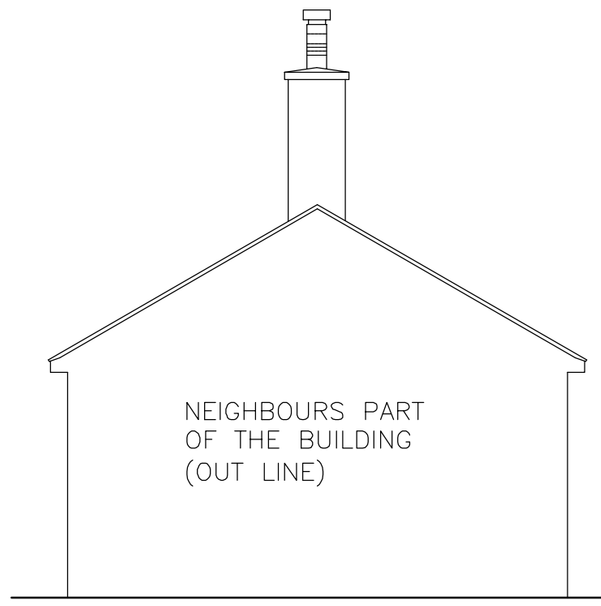
EXISTING SIDE ELEVATION

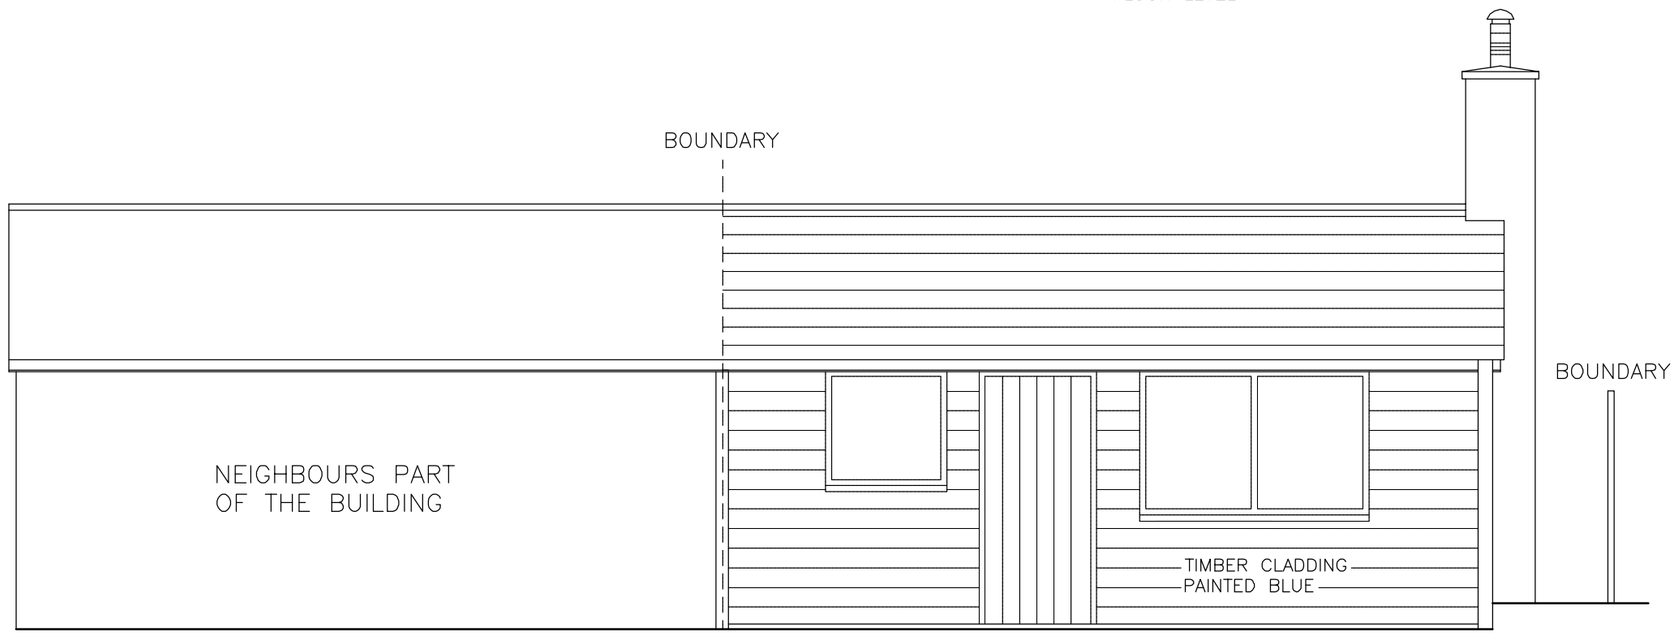


EXISTING REAR ELEVATION

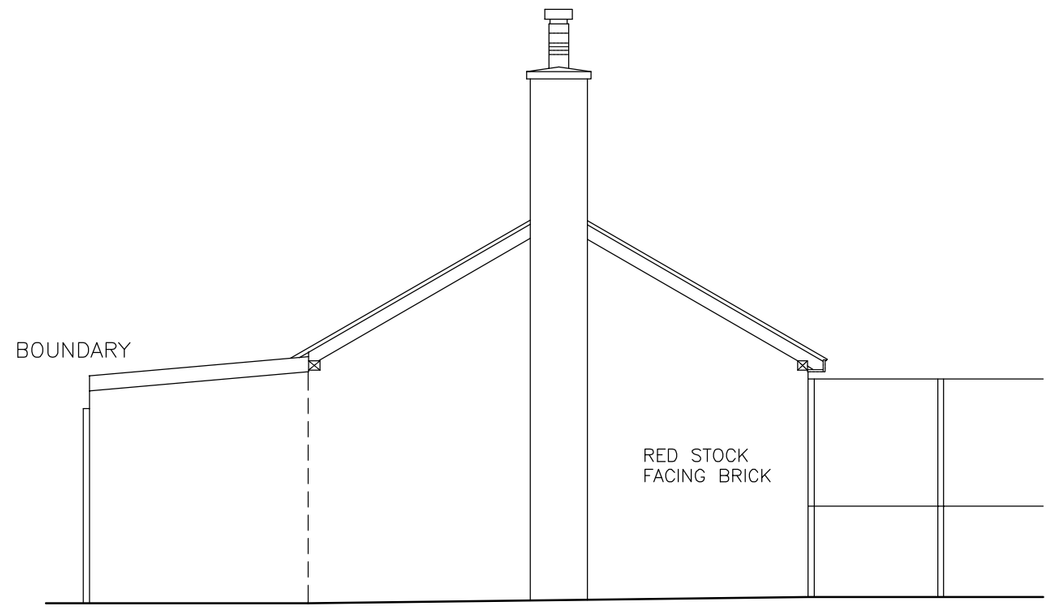


EXISTING SIDE ELEVATION

PROPOSED OUT BUILDING CONVERSION

0 1 2 3 4 5M

DRAWING NO. HD.001
DATE 20.10.26
SCALE 1:50

MR AND MRS HUDDART

72 WATERLOO ROAD WOKINGHAM BERKS RG40 2JF