

DEVELOPMENTS IN DESIGN LTD

WWW.DEVELOPMENTSINDESIGN.CO.UK
TEL.01344 641286

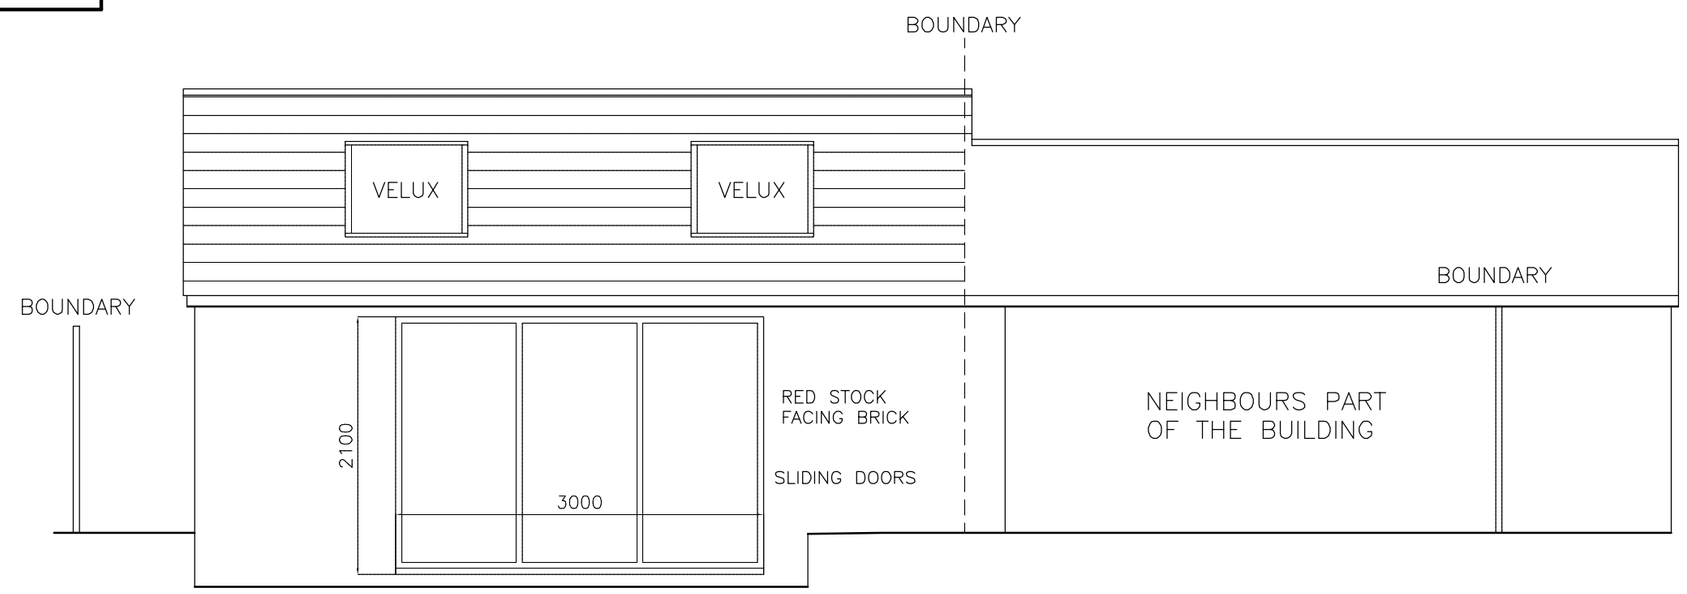


PROPOSED FRONT ELEVATION

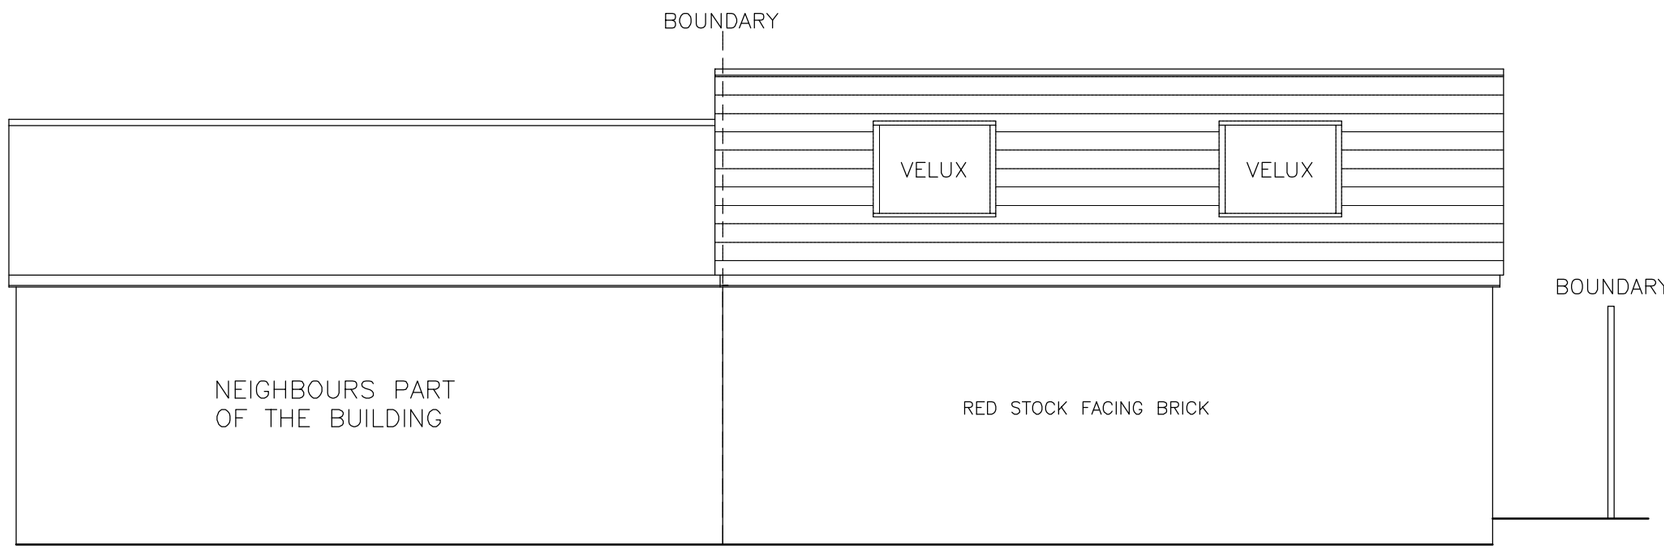


PROPOSED REAR ELEVATION

ROOF COVERING GREY SLATES
BRICKWORK, RED STOCK FACING BRICK
GUTTERING AND DOWNPIPES BLACK
PLASTIC
WINDOWS, DOORS GREY UPVC
EXTERNAL TIMBER PAINTED BLACK

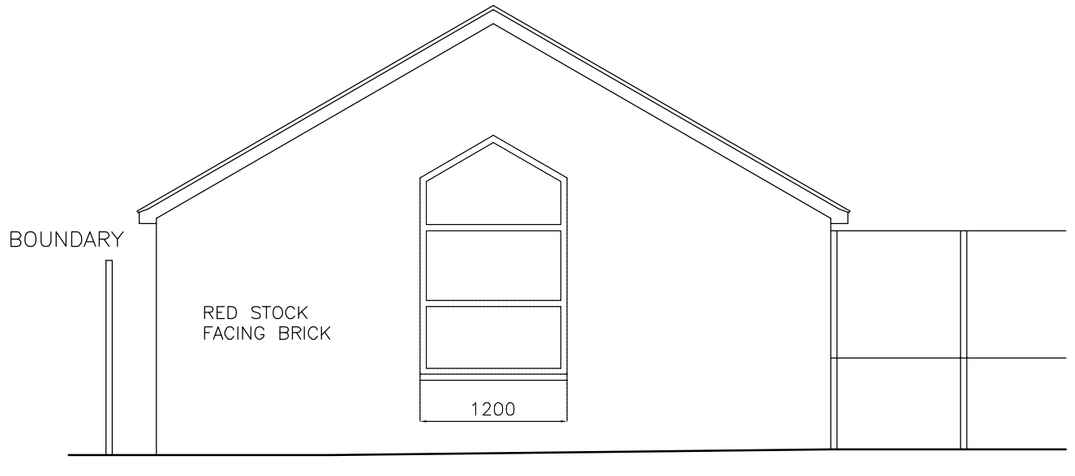

PROPOSED SIDE ELEVATION

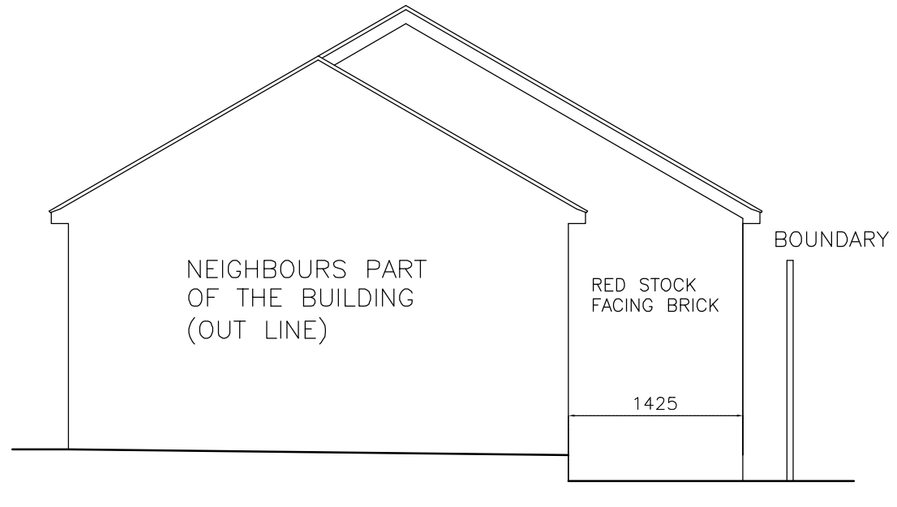

PROPOSED SIDE ELEVATION

PROPOSED OUT BUILDING CONVERSION

0 1 2 3 4 5M

DRAWING NO. HD.002
DATE 20.10.26
SCALE 1:50

MR AND MRS HUDDART

72 WATERLOO ROAD WOKINGHAM BERKS RG40 2JF