
DEVELOPMENTS IN DESIGN LTD

WWW.DEVELOPMENTSINDESIGN.CO.UK
TEL.01344 641286

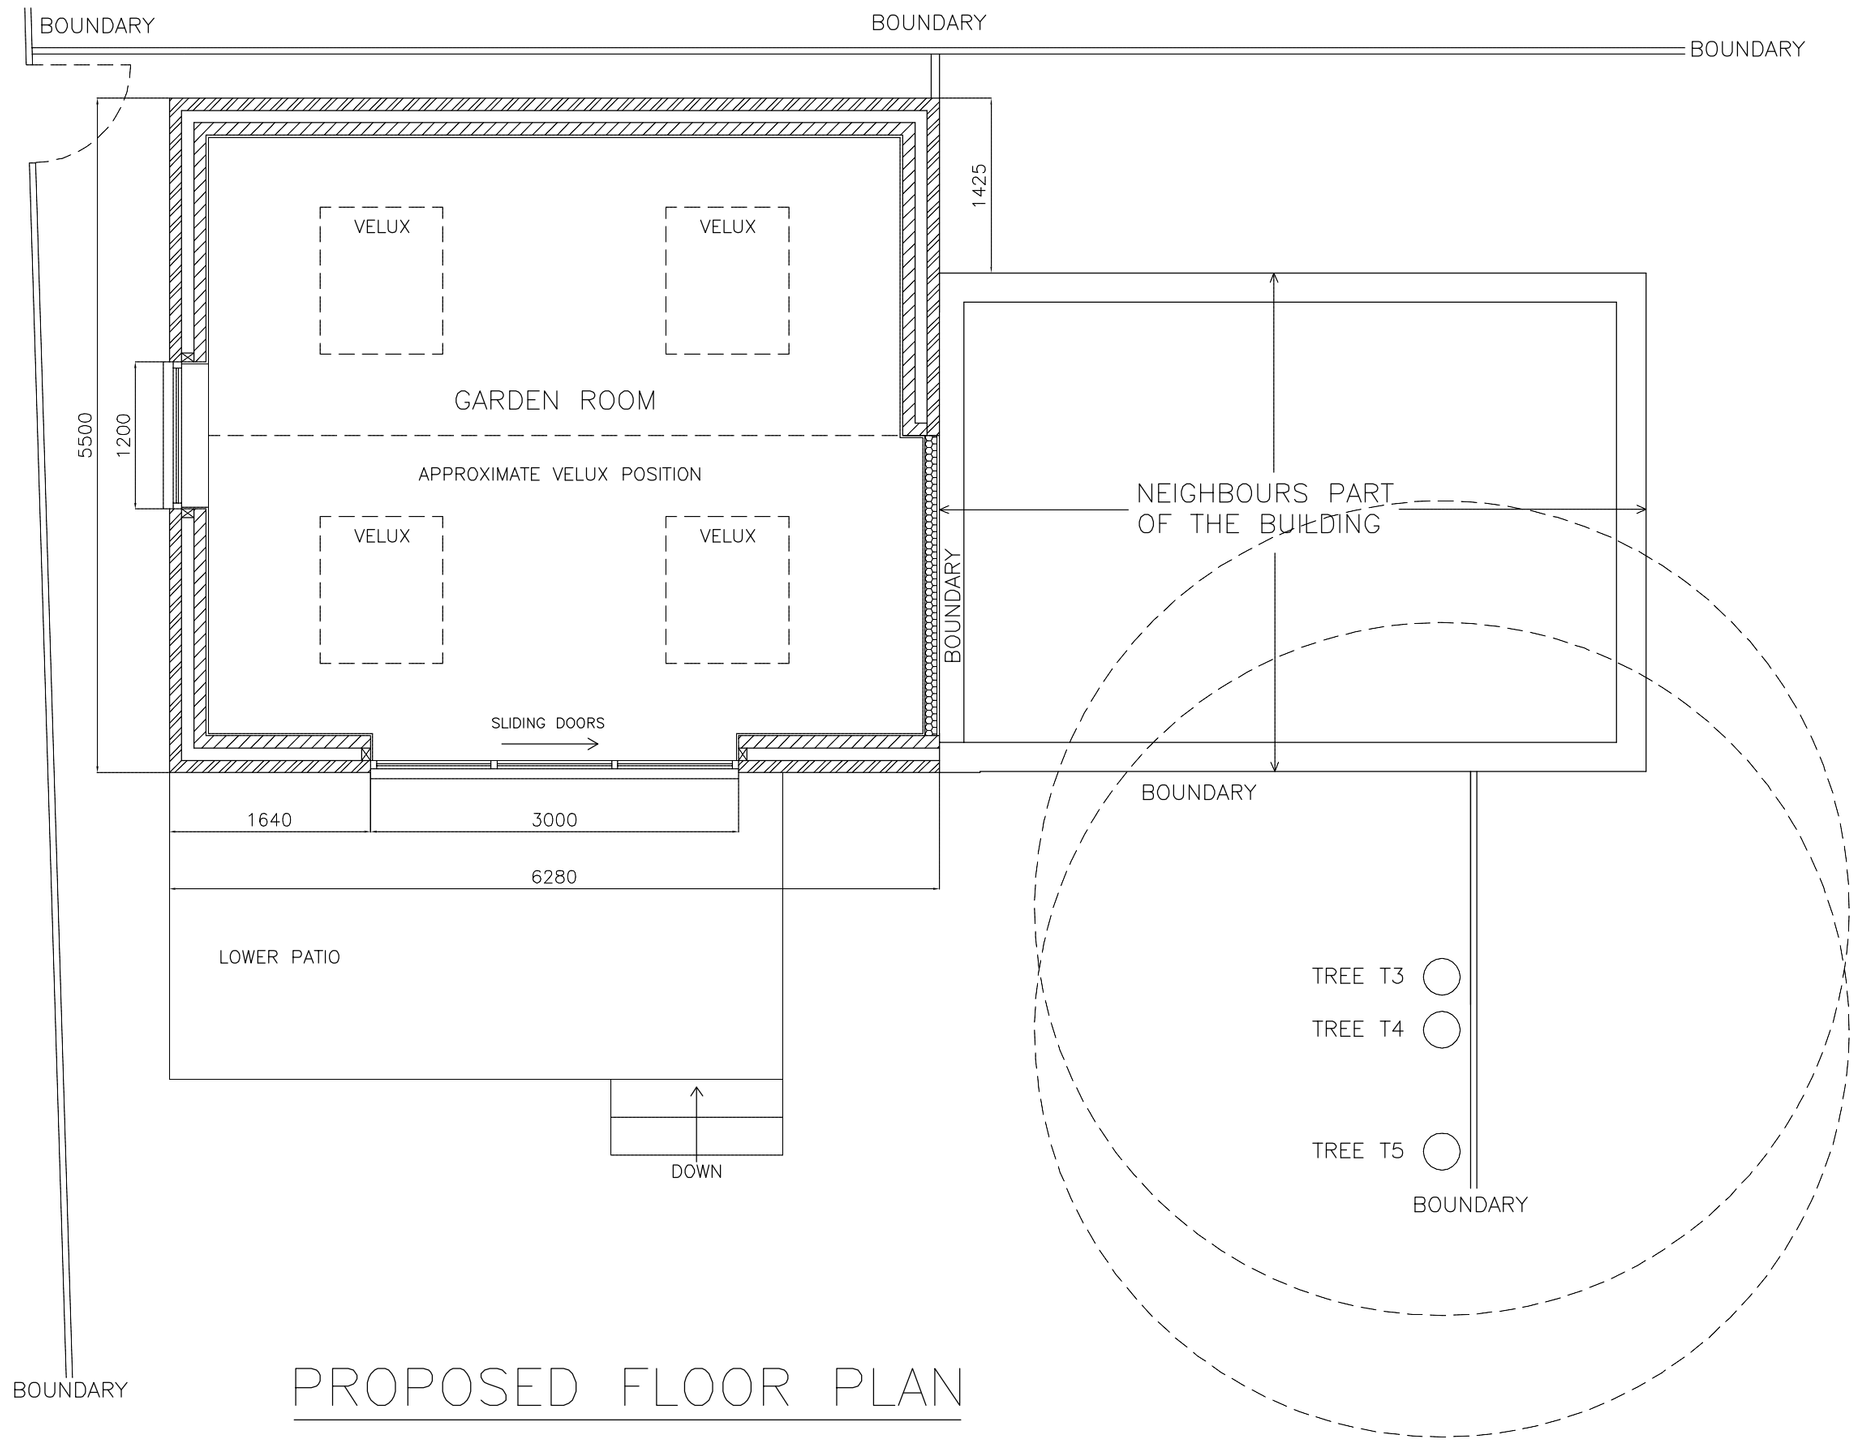

PROPOSED FLOOR PLAN

PROPOSED OUT BUILDING CONVERSION	0 1 2 3 4 5M	DRAWING NO. HD.004 DATE 20.10.26 SCALE 1:50
MR AND MRS HUDDART	72 WATERLOO ROAD WOKINGHAM BERKS RG40 2JF	