



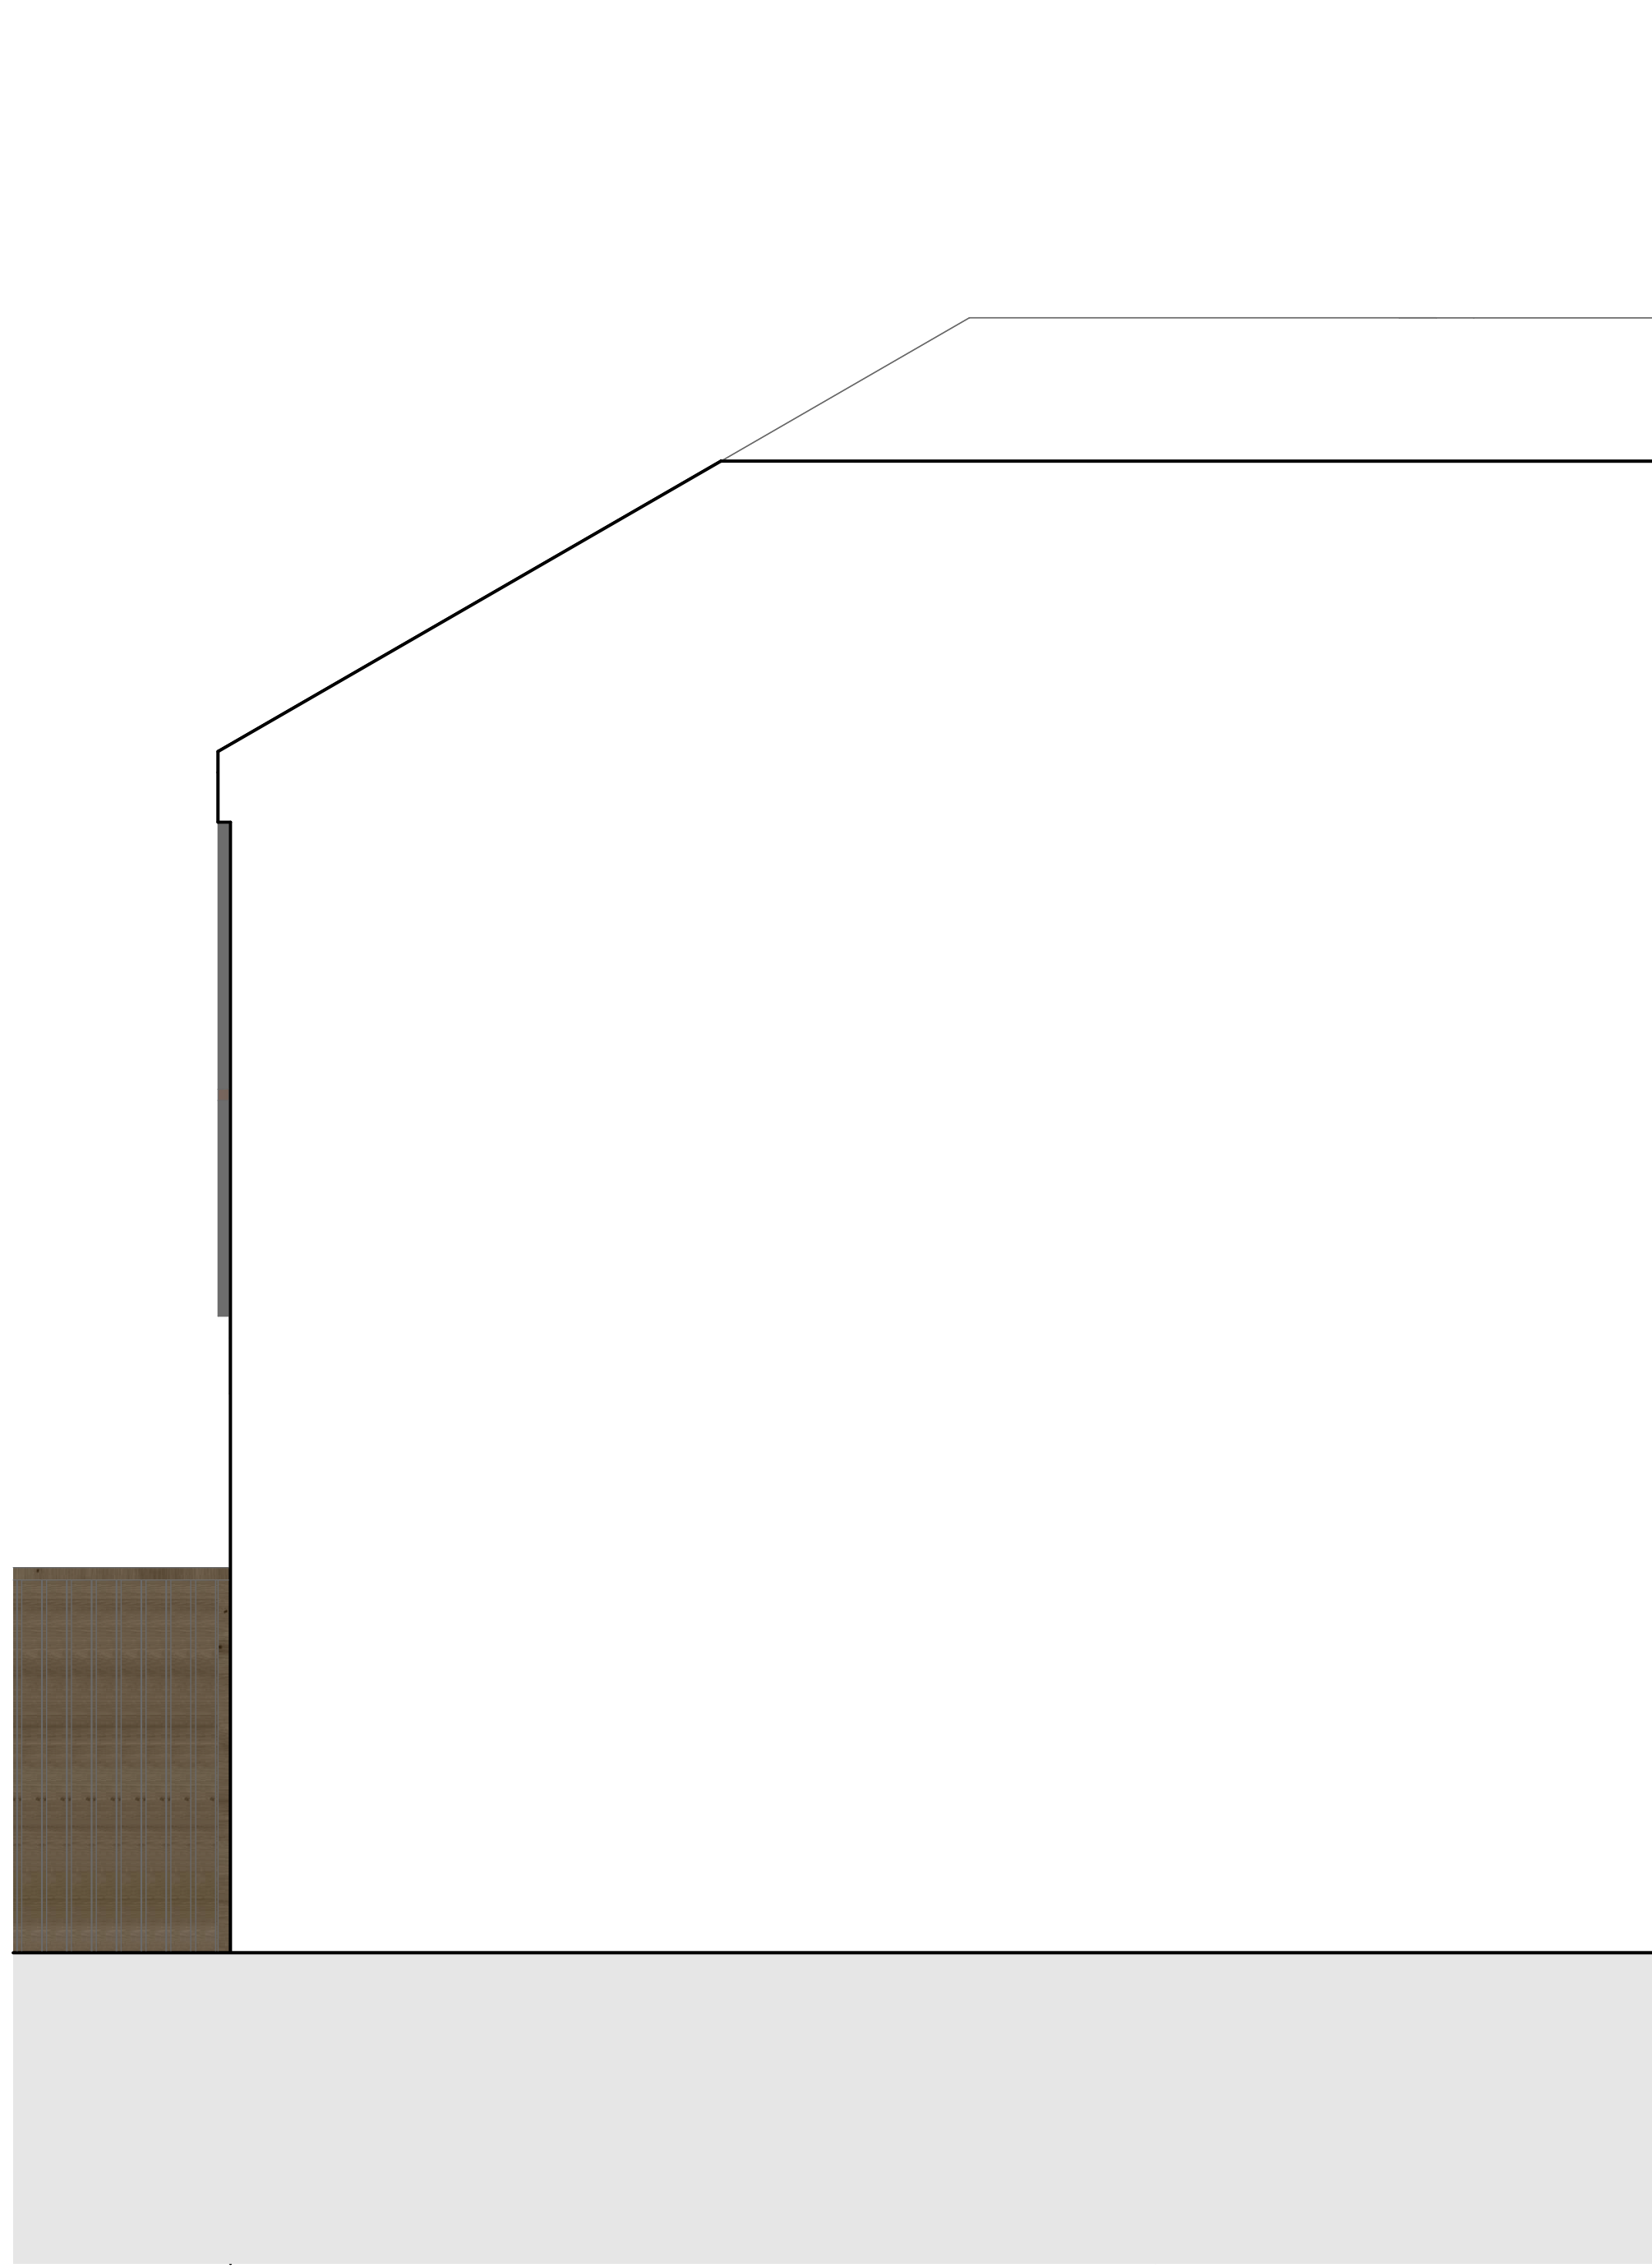

01
-

Existing Rear (South) Elevation
1:25

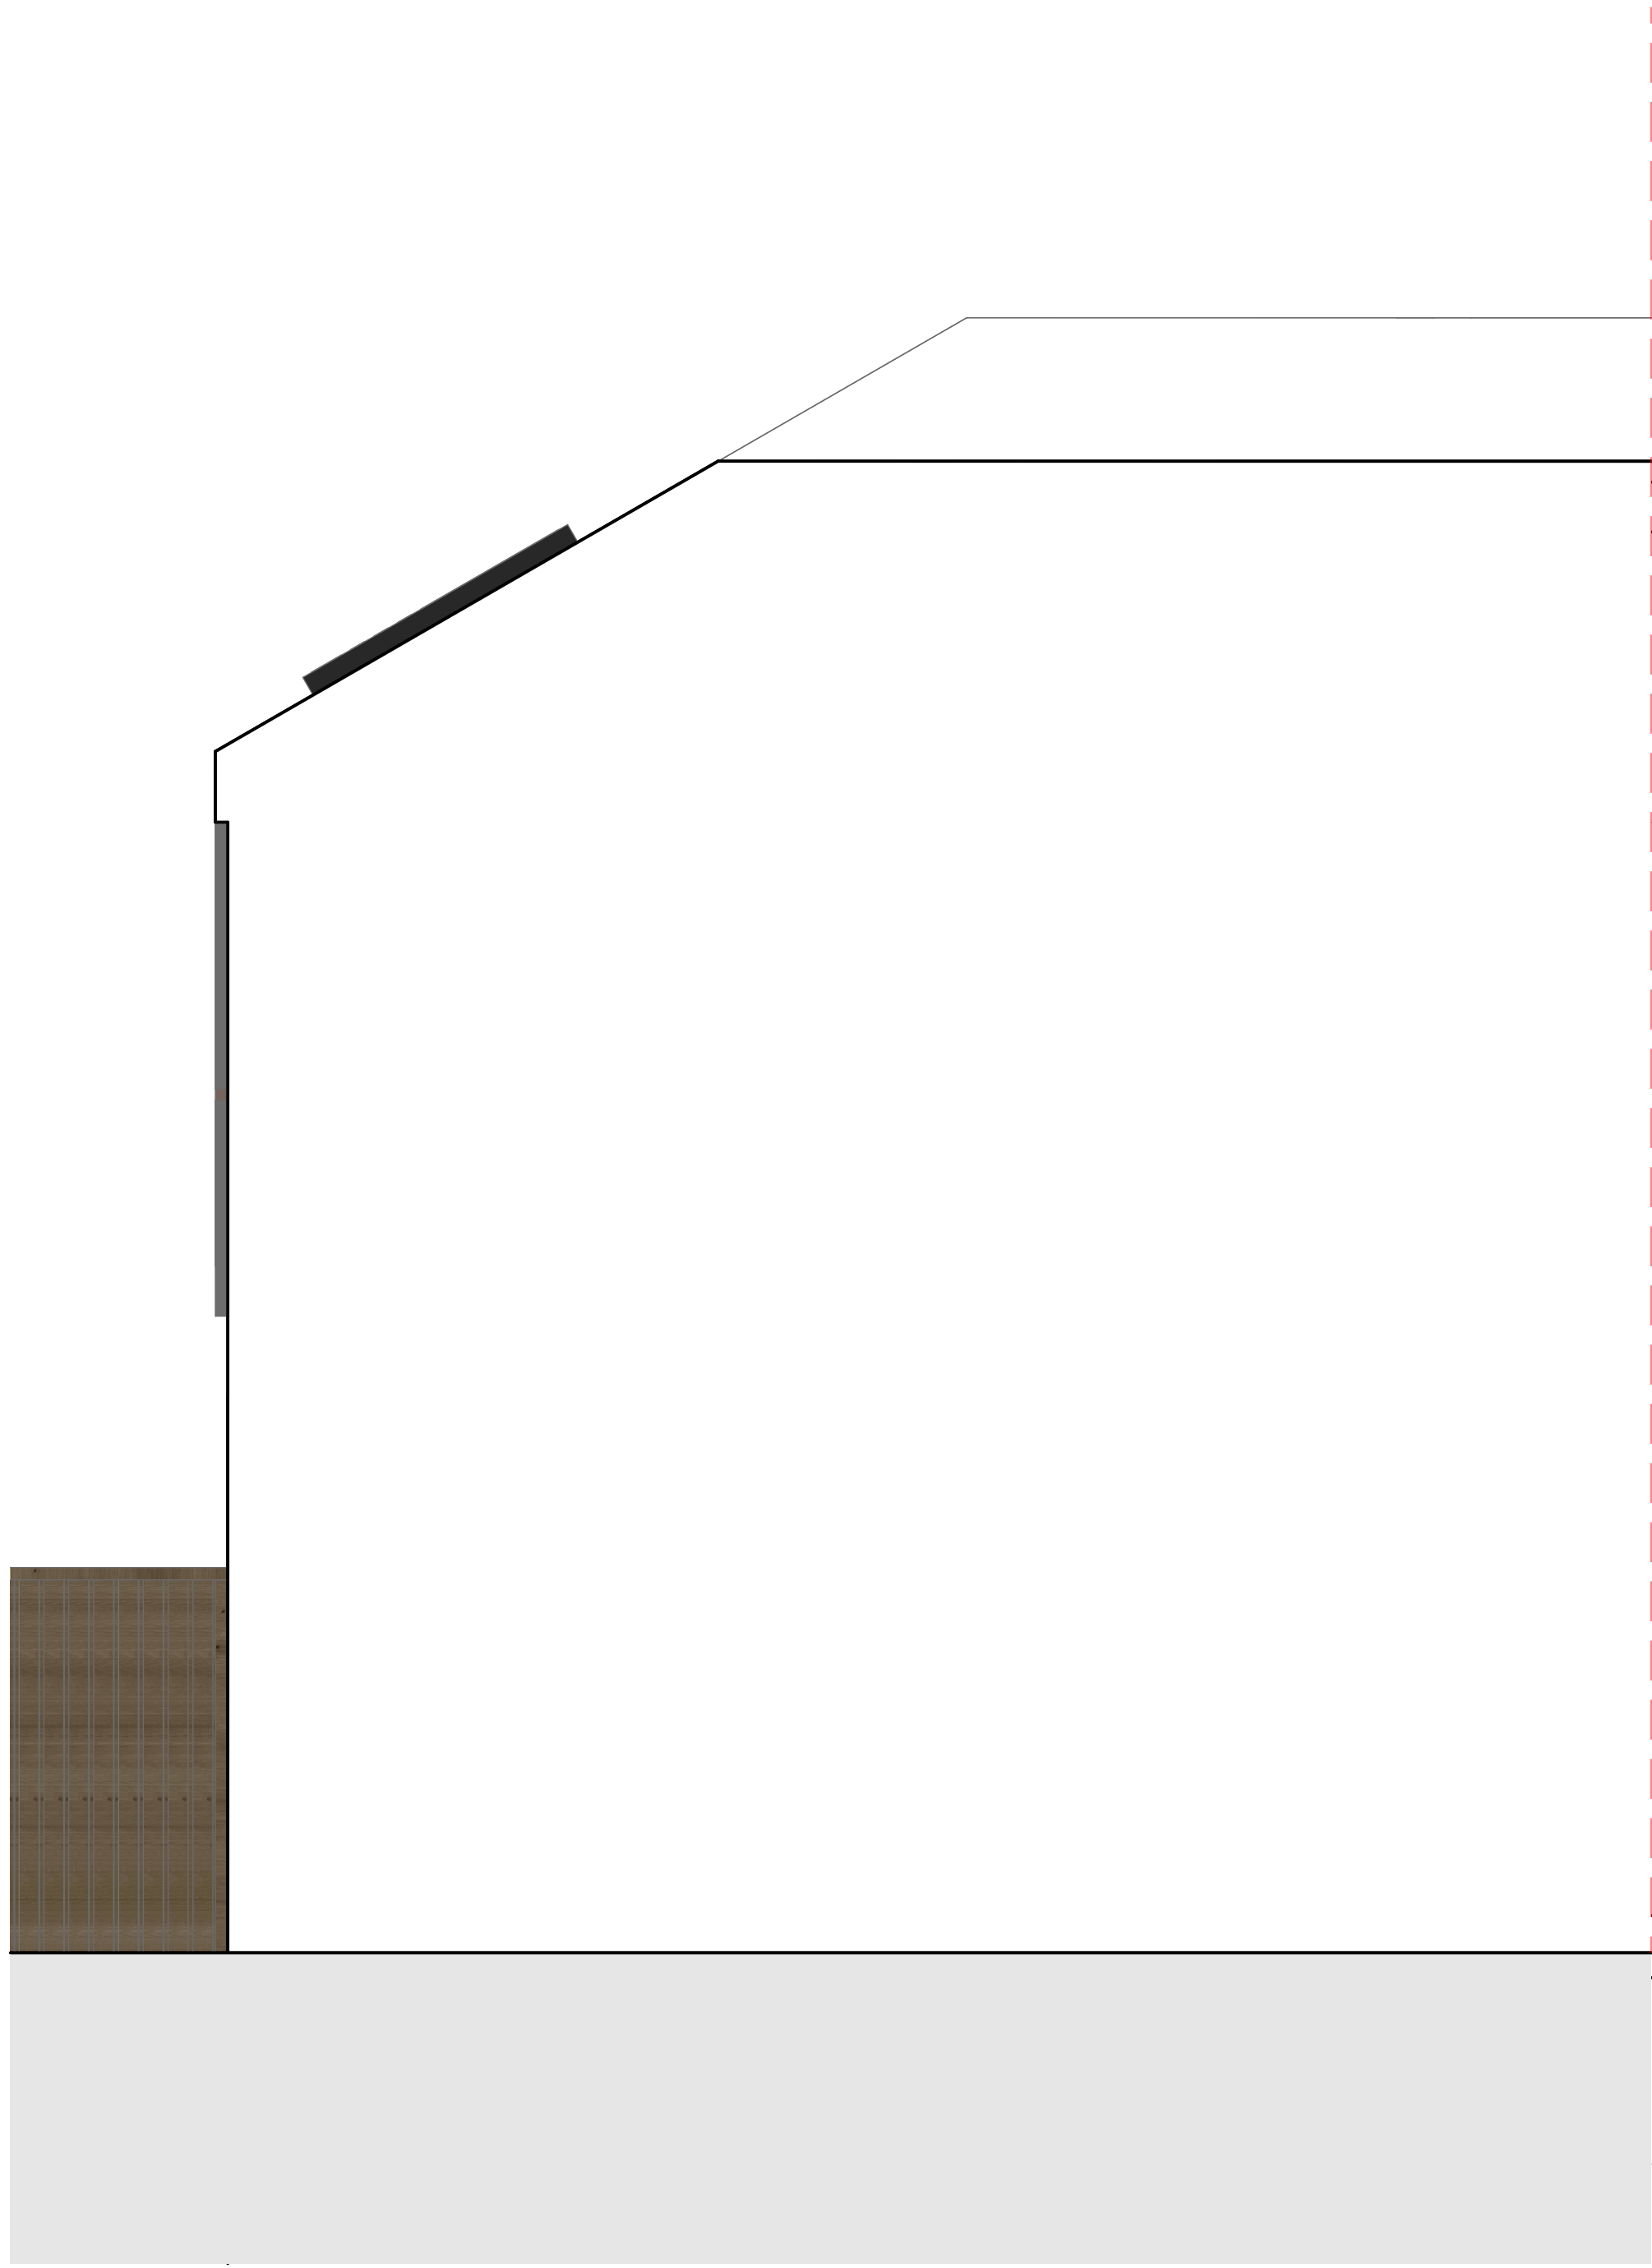

02
-

Proposed Rear (South) Elevation
1:25

